



NOTES

ALL DIMENSIONS ARE TO BE CHECKED ON SITE. ANY DISCREPANCIES ARE TO BE REPORTED TO THE ARCHITECT BEFORE ANY WORK COMMENCES. THIS DRAWING SHALL NOT BE SCALED TO ASCERTAIN ANY DIMENSIONS WORK TO FIGURED DIMS ONLY. READ IN CONJUNCTION WITH ALL RELEVANT DETAILS, SPECIFICATIONS, CONSULTANTS, SPECIALISTS AND SUBCONTRACTORS DRAWINGS / SPECIFICATIONS. THIS DRAWING IS THE SUBJECT OF COPYRIGHT WHICH VESTS IN UNIT 3 DESIGN STUDIO LIMITED. IT IS AN INFRINGEMENT OF COPYRIGHT TO REPRODUCE THIS DRAWING, BY WHATEVER MEANS, INCLUDING ELECTRONIC, WITHOUT THE EXPRESS WRITTEN CONSENT OF UNIT 3 DESIGN STUDIO LIMITED WHICH RESERVES ALL RIGHTS

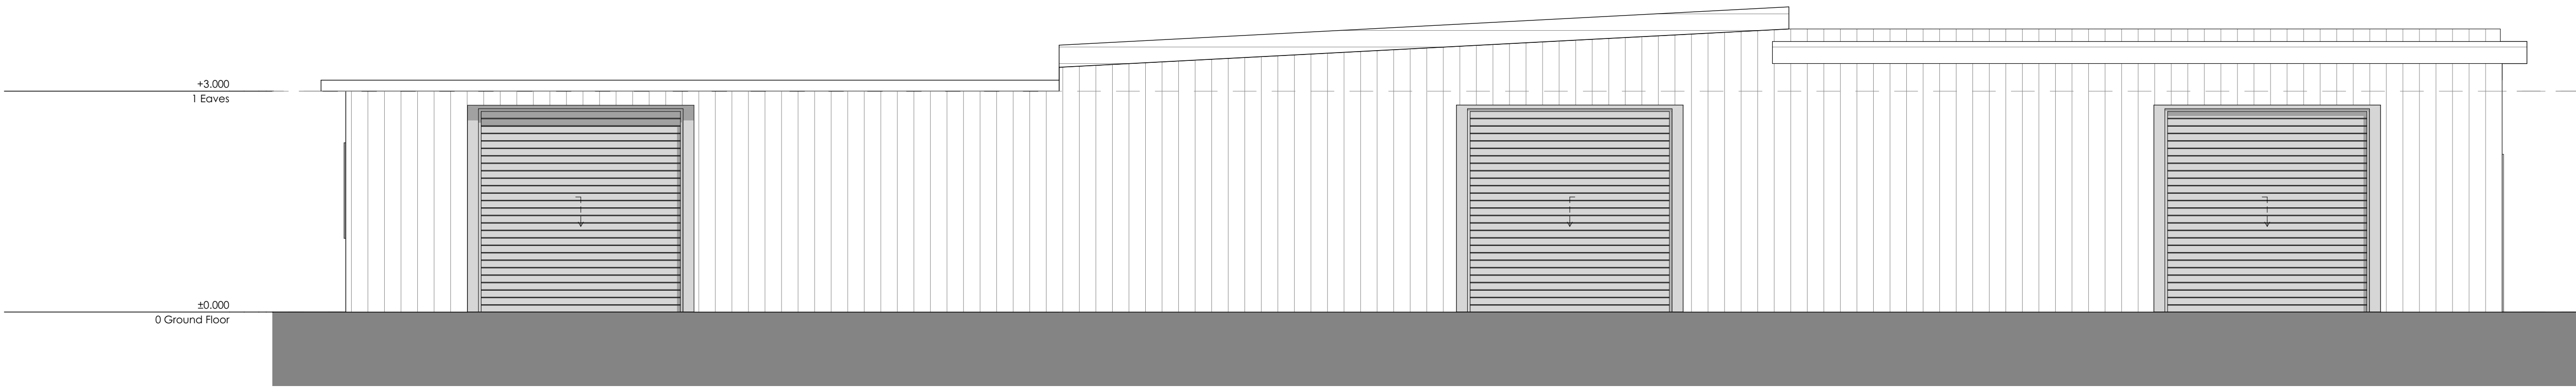


1 Front Elevation (E-04)
1:50

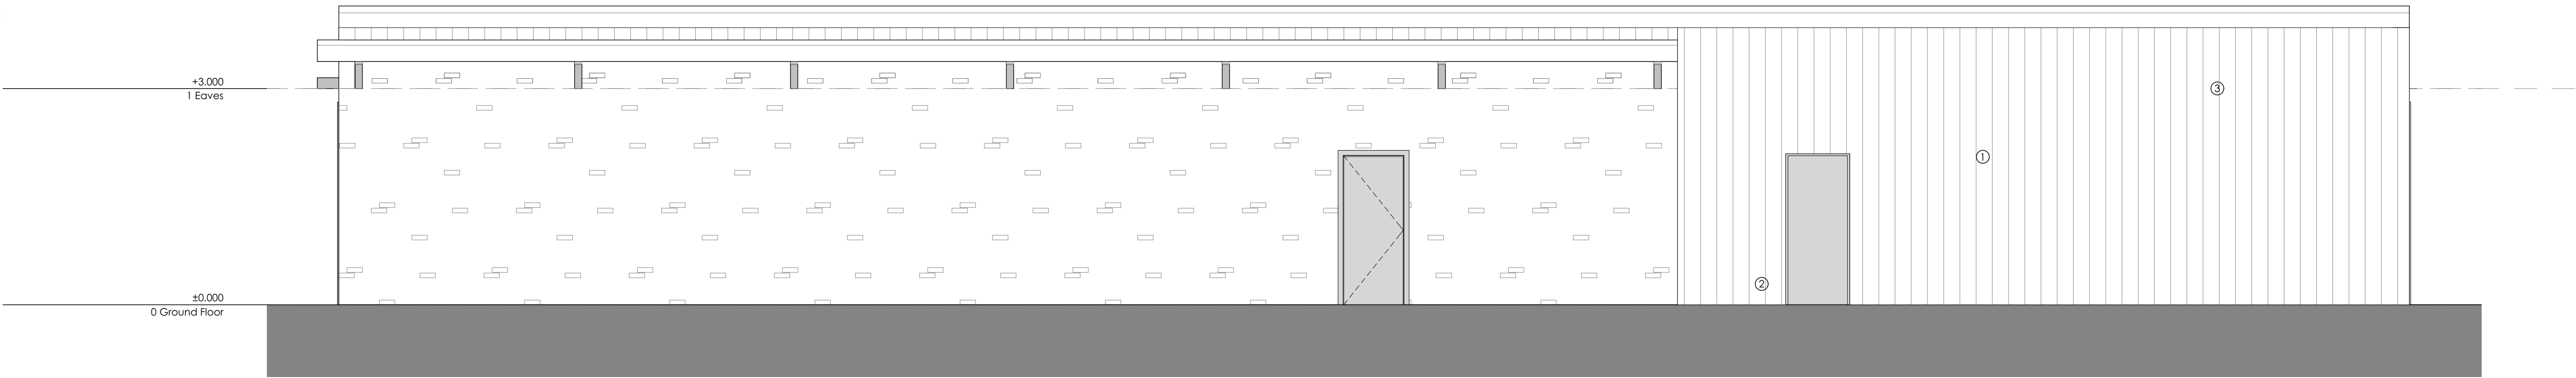

2 Side Elevation (E-02)
1:50



3 Rear Elevation (E-01)
1:50

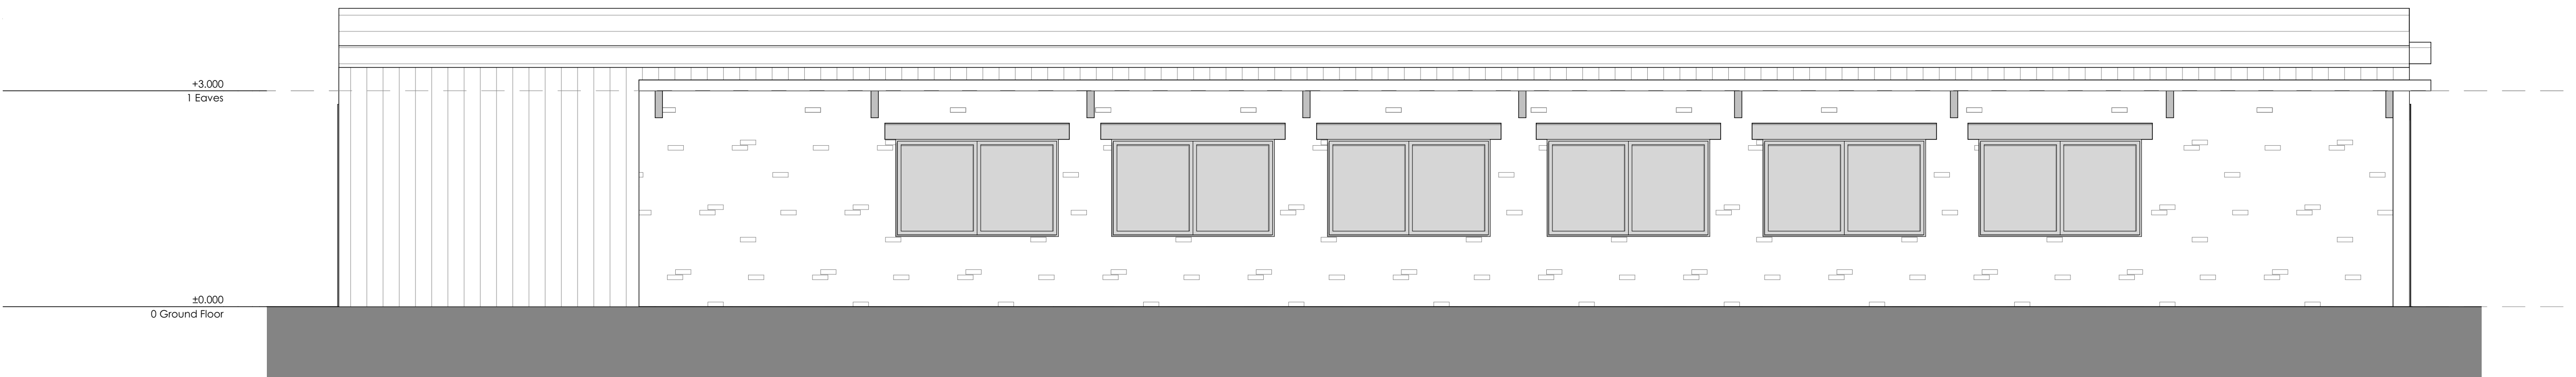

4 Side Elevation (E-03)
1:50

01 REV	20/12/2024 DATE	TH DIN	First Issue
STATUS		STAGE 3 - PLANNING	
CLIENT		HARTLEY INVESTMENTS	
PROJECT NUMBER		241003	
PROJECT		WOODWARD ROAD	
SITE LOCATION		14 Woodward Road, Kirkby, L33 7UZ	
unit3 designstudio		22A Jordan Street, Liverpool, L1 0BP T: 0151 203 1117 E: mail@unit3-designstudio.com W: www.unit3-designstudio.com	
DRAWING No.		241003-U3L-01-ZZ-DR-A-3001	
DRAWING NAME		Existing Elevations	
REVISION	01	SCALE - 1:50	SHEET SIZE - A1
DATE - 20/12/2024	DRAWN - TH	CHECKED - AF	