



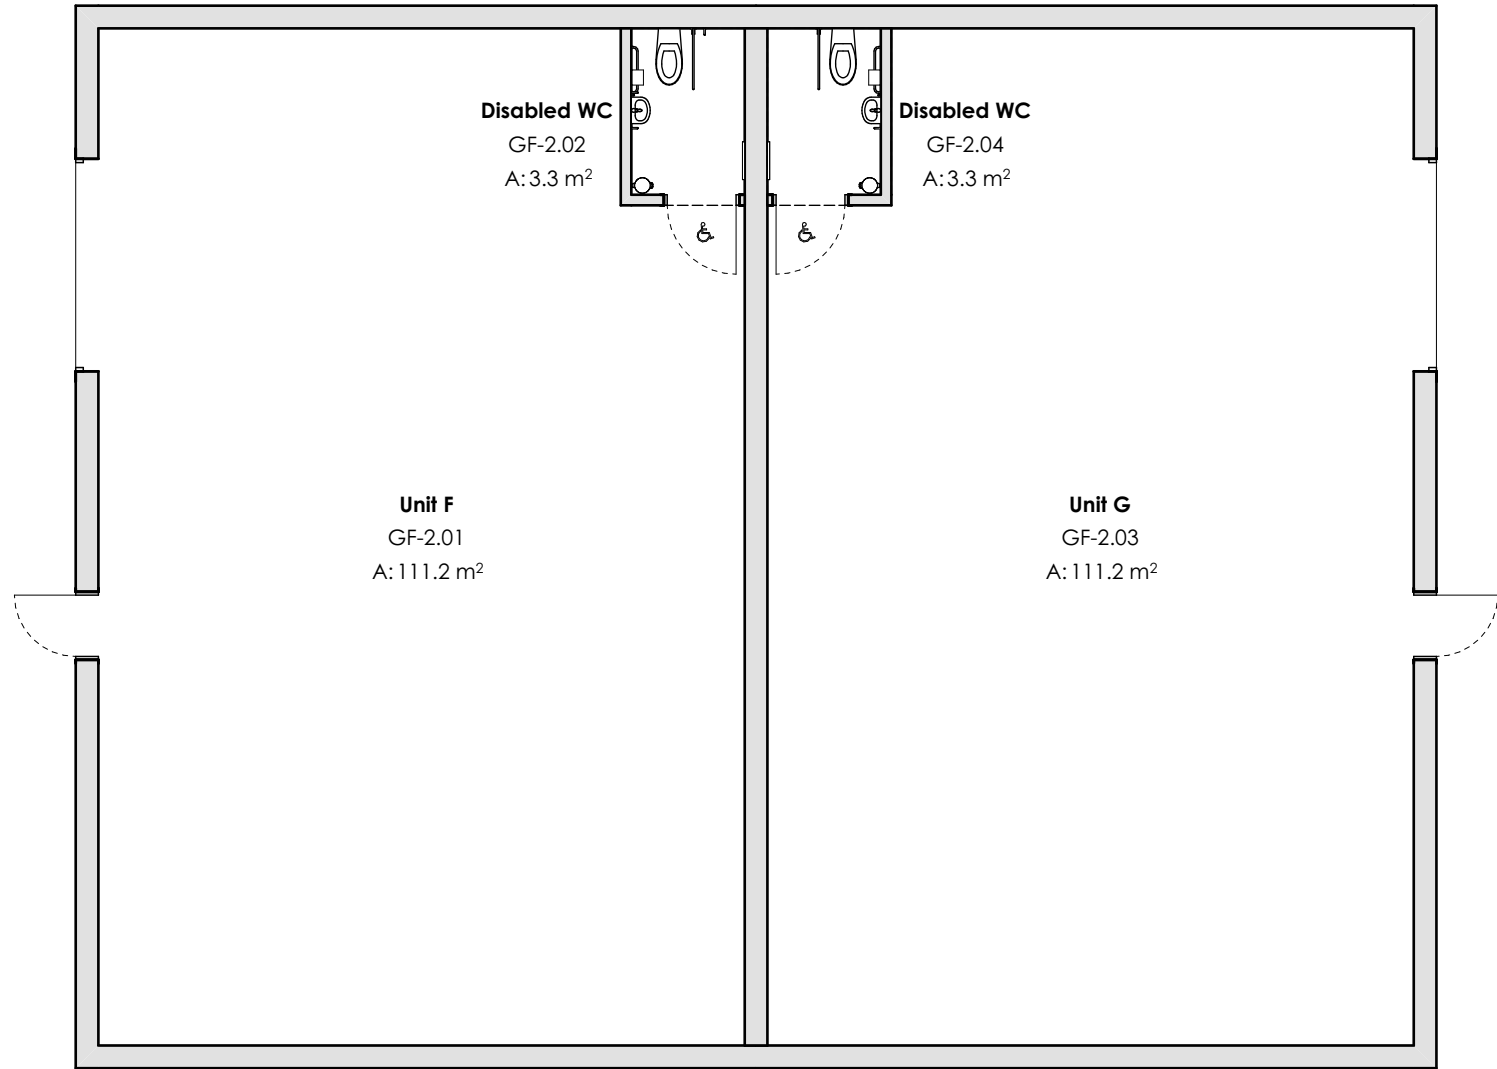

1 Proposed Ground Floor
1:100

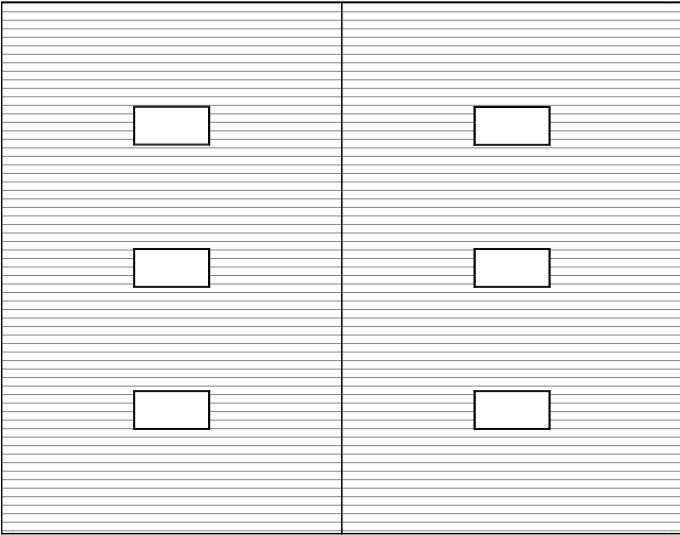


2 Proposed Roof Plan
1:200

NOTES

ALL DIMENSIONS ARE TO BE CHECKED ON SITE. ANY DISCREPANCIES ARE TO BE REPORTED TO THE ARCHITECT BEFORE ANY WORK COMMENCES. THIS DRAWING SHALL NOT BE SCALED TO ASCERTAIN ANY DIMENSIONS WORK TO FIGURED DIMS ONLY. READ IN CONJUNCTION WITH ALL RELEVANT DETAILS, SPECIFICATIONS, CONSULTANTS , SPECIALISTS AND SUBCONTRACTORS DRAWINGS / SPECIFICATIONS. THIS DRAWING IS THE SUBJECT OF COPYRIGHT WHICH VESTS IN UNIT 3 DESIGN STUDIO LIMITED. IT IS AN INFRINGEMENT OF COPYRIGHT TO REPRODUCE THIS DRAWING, BY WHATEVER MEANS, INCLUDING ELECTRONIC. WITHOUT THE EXPRESS WRITTEN CONSENT OF UNIT 3 DESIGN STUDIO LIMITED WHICH RESERVES ALL RIGHTS

01	20/12/2024	TH	First Issue
REV	DATE	DRN	

STATUS	STAGE 3 - PLANNING
--------	--------------------

 

Scale Bar 1:100

0 1 2 3 4m

Scale Bar 1:200

0 2 4 6 8m

CLIENT	HARTLEY INVESTMENTS
--------	---------------------

PROJECT NUMBER	241003
PROJECT	WOODWARD ROAD
SITE LOCATION	16 Woodward Road, Kirkby, L33 7UZ



22A Jordan Street,
Liverpool,
L1 0BP

T: 0151 203 1117
E: mail@unit3-designstudio.com
w: www.unit3-designstudio.com

DRAWING No.	241003-U3L-02-ZZ-DR-A-1005		
DRAWING NAME	Proposed Ground Floor + Roof Plan New Build		
REVISION	01	SCALE - 1:100, 1:200	SHEET SIZE - A3
DATE - 20/12/2024		DRAWN - TH	CHECKED - AF