


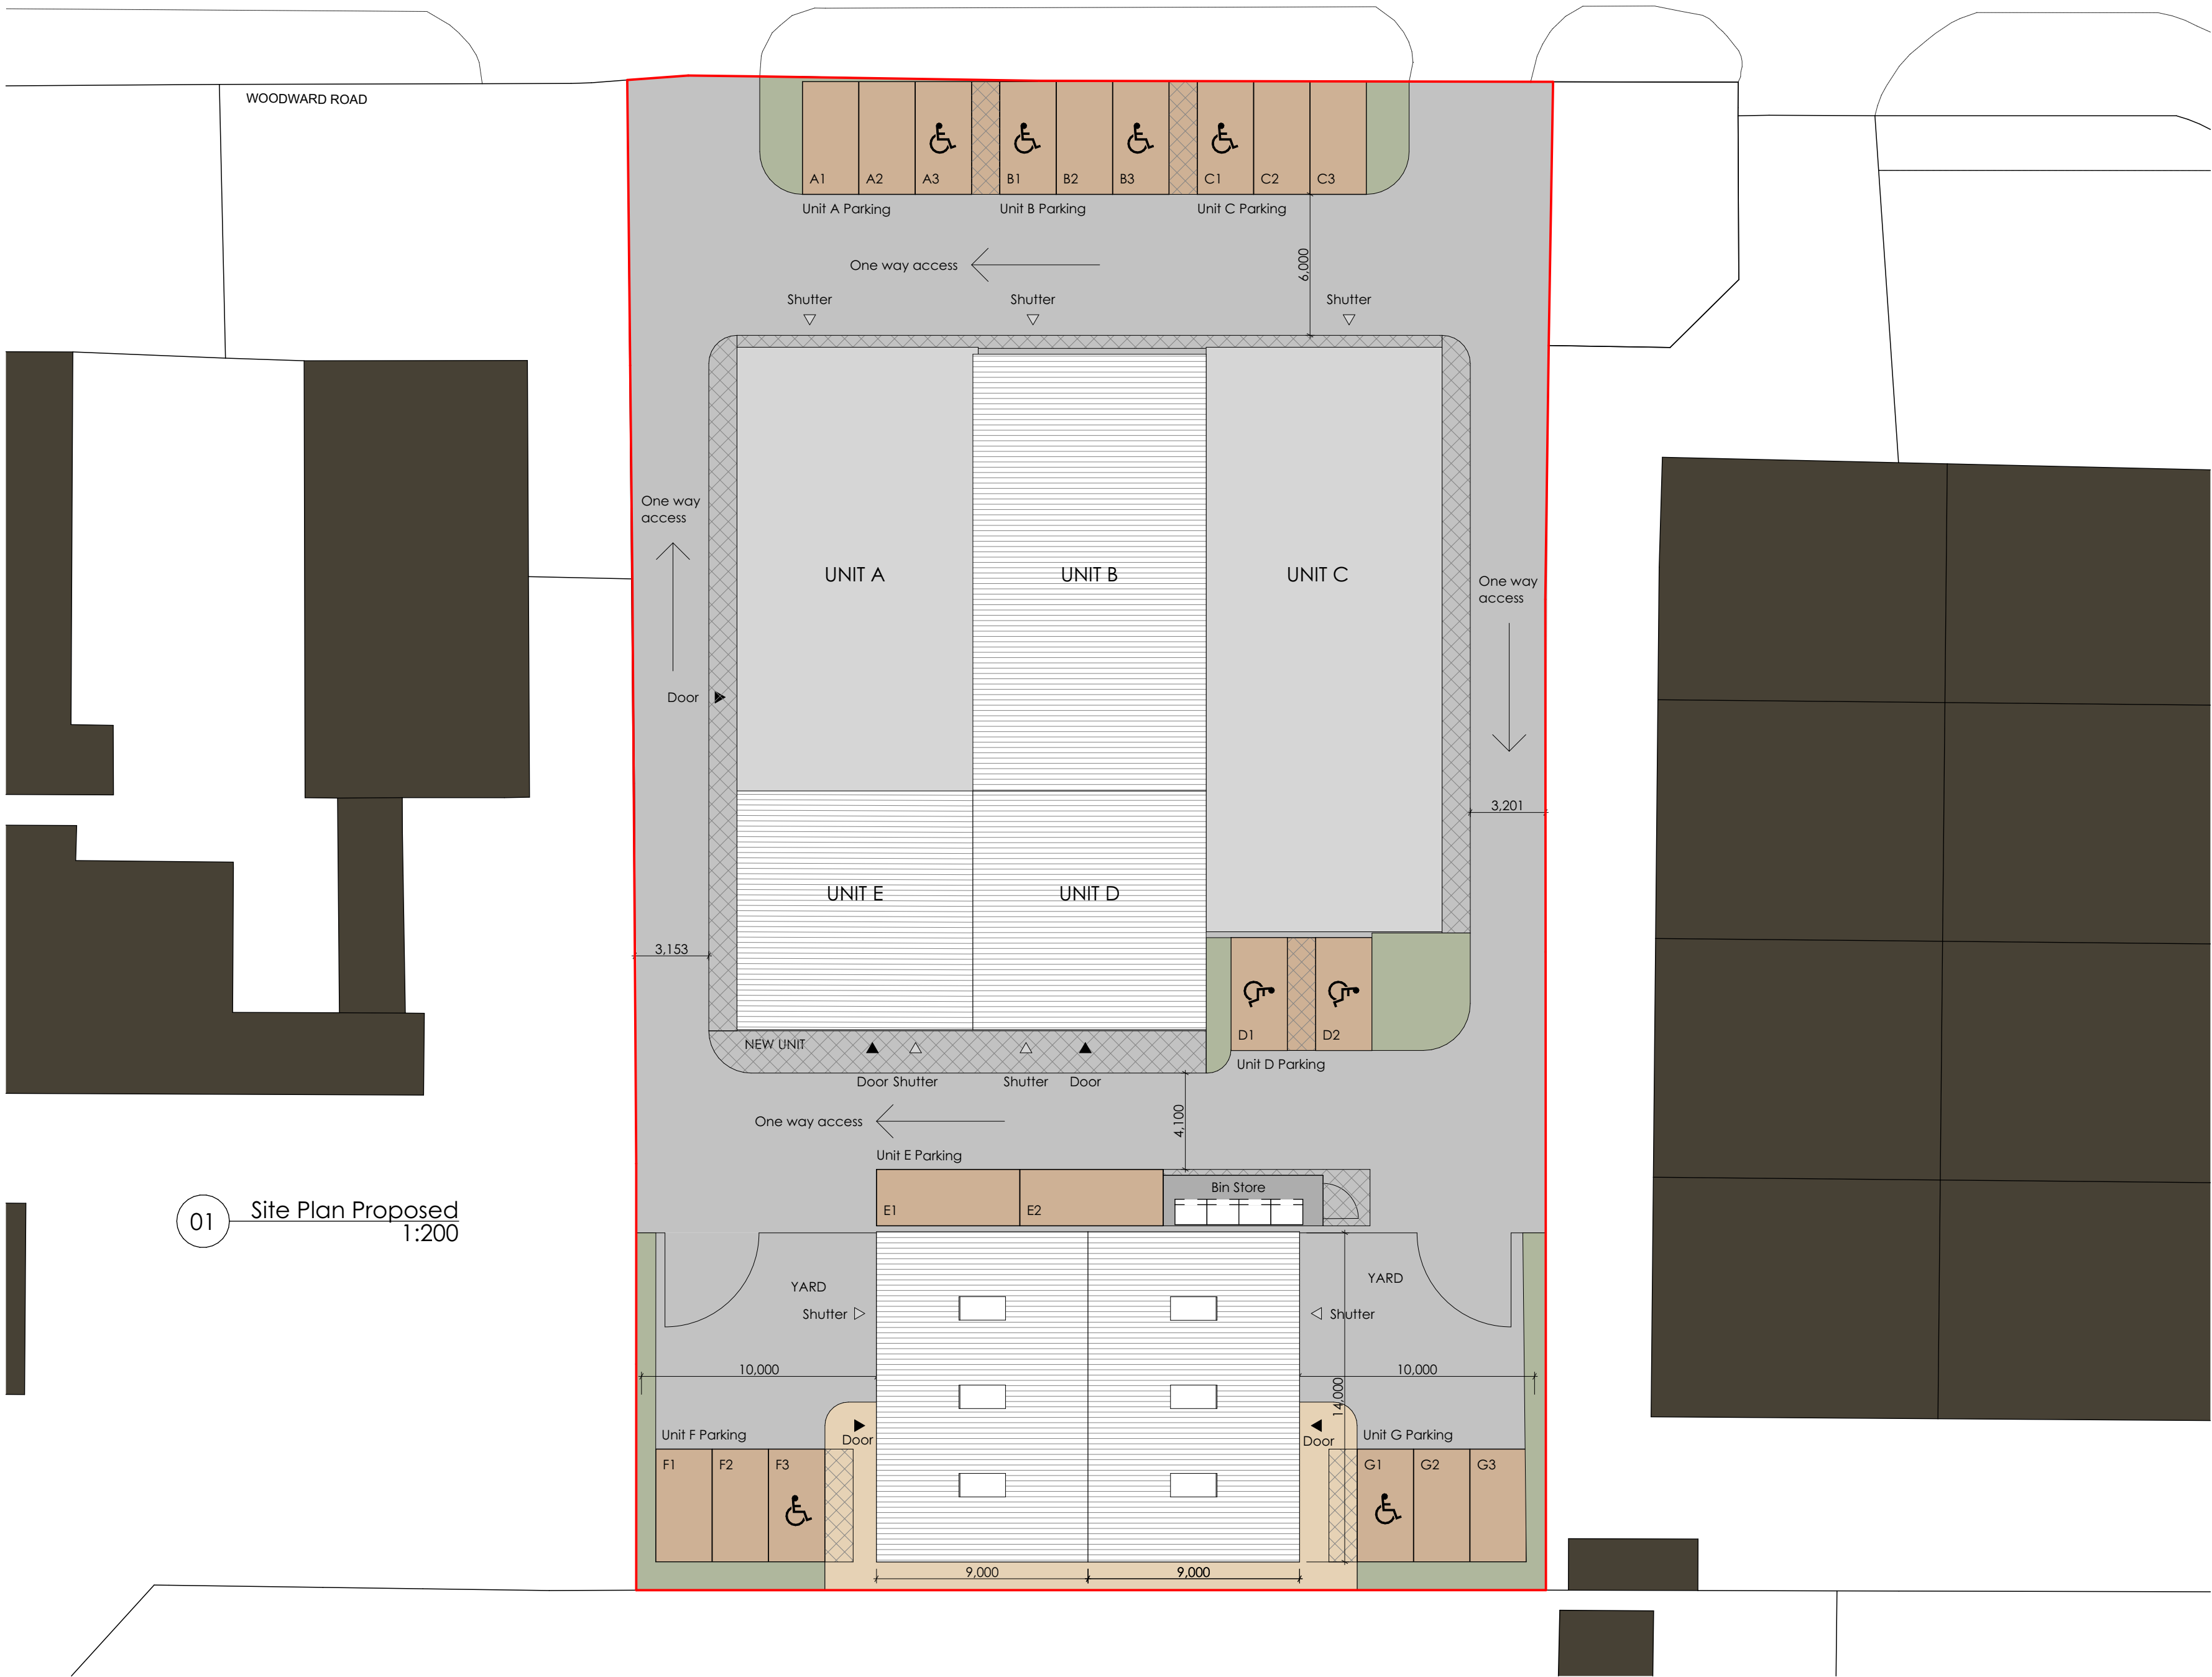


01 Site Plan Proposed
1:200

NOTES

ALL DIMENSIONS ARE TO BE CHECKED ON SITE. ANY DISCREPANCIES ARE TO BE REPORTED TO THE ARCHITECT BEFORE ANY WORK COMMENCES. THIS DRAWING SHALL NOT BE SCALED TO ASCERTAIN ANY DIMENSIONS WORK TO FIGURED DIMS ONLY. READ IN CONJUNCTION WITH ALL RELEVANT DETAILS. SPECIFICATIONS, CONSULTANTS, SPECIALISTS AND SUBCONTRACTORS DRAWINGS / SPECIFICATIONS. THIS DRAWING IS THE SUBJECT OF COPYRIGHT WHICH VESTS IN UNIT 3 DESIGN STUDIO LIMITED. IT IS AN INFRINGEMENT OF COPYRIGHT TO REPRODUCE THIS DRAWING, BY WHATEVER MEANS, INCLUDING ELECTRONIC, WITHOUT THE EXPRESS WRITTEN CONSENT OF UNIT 3 DESIGN STUDIO LIMITED WHICH RESERVES ALL RIGHTS

- MATERIALS KEY
- TARMAC
 - COLOURED TARMAC TO DENOTE PARKING SPACE
 - GENERAL NATIVE PLANTING

01 REV	20/12/2024 DATE	TH DRN	First Issue
STATUS		STAGE 3 - PLANNING	

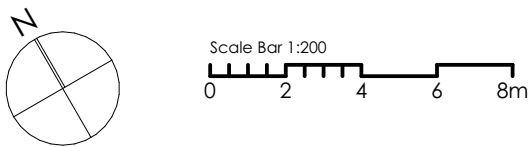

CLIENT	HARTLEY INVESTMENTS
--------	---------------------

PROJECT NUMBER	241003
PROJECT	WOODWARD ROAD
SITE LOCATION	16 Woodward Road, Kirkby, L33 7UZ

22A Jordan Street,
Liverpool,
L1 0BP

T: 0151 203 1117
E: mail@unit3-designstudio.com
w: www.unit3-designstudio.com

DRAWING No.	241003-U3L-XX-GF-DR-A-00003		
DRAWING NAME	Proposed Site Plan		
REVISION	01	SCALE - 1:200	SHEET SIZE - A2
DATE - 20/12/2024	DRAWN - TH	CHECKED - AF	