






Proposed Rear Elevation
Scale 1:50

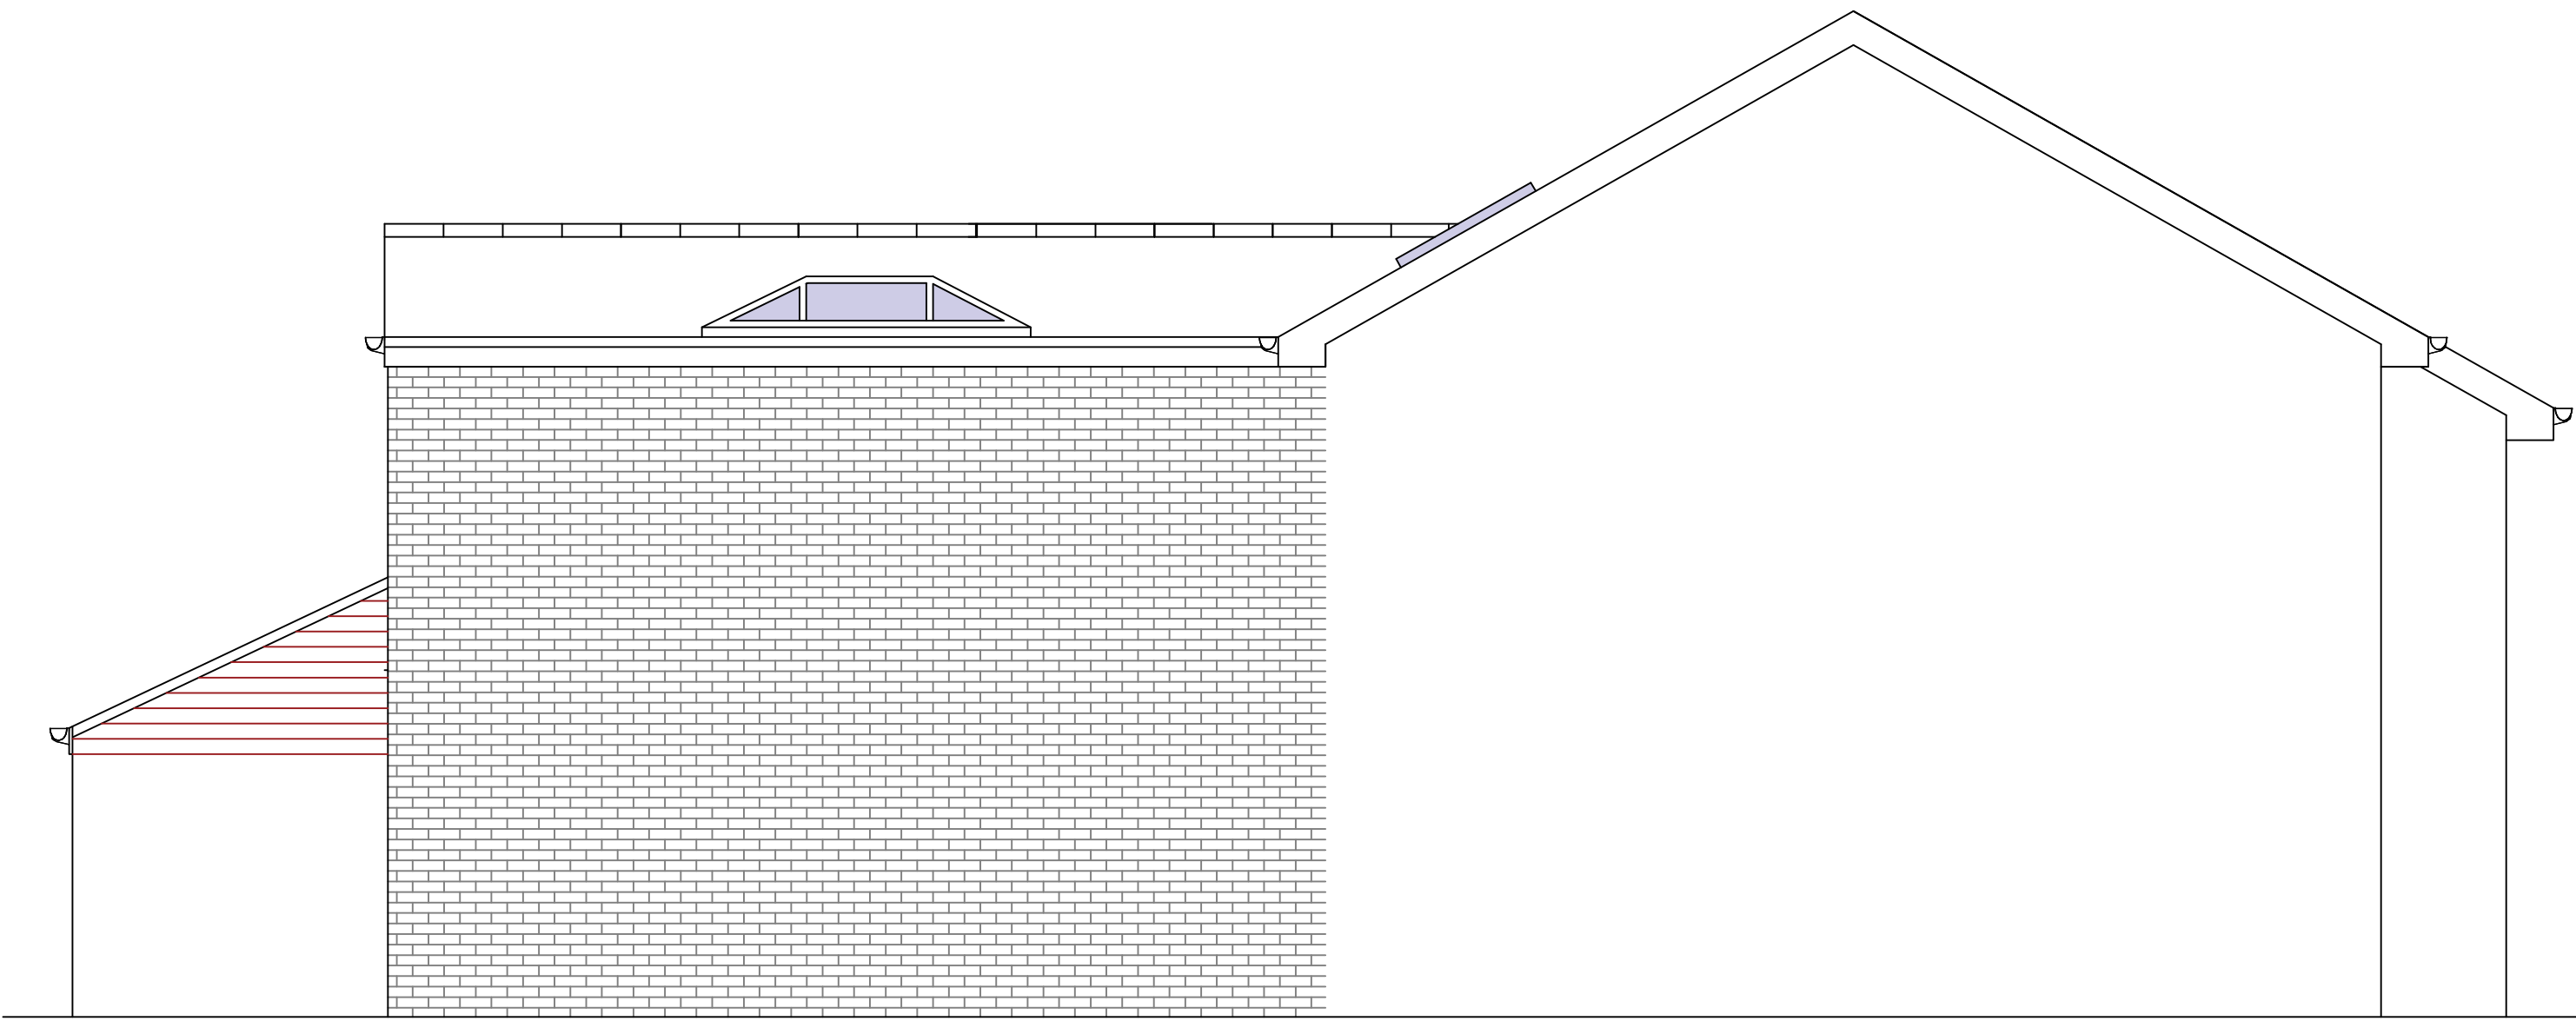

Proposed Side Elevation
Scale 1:50

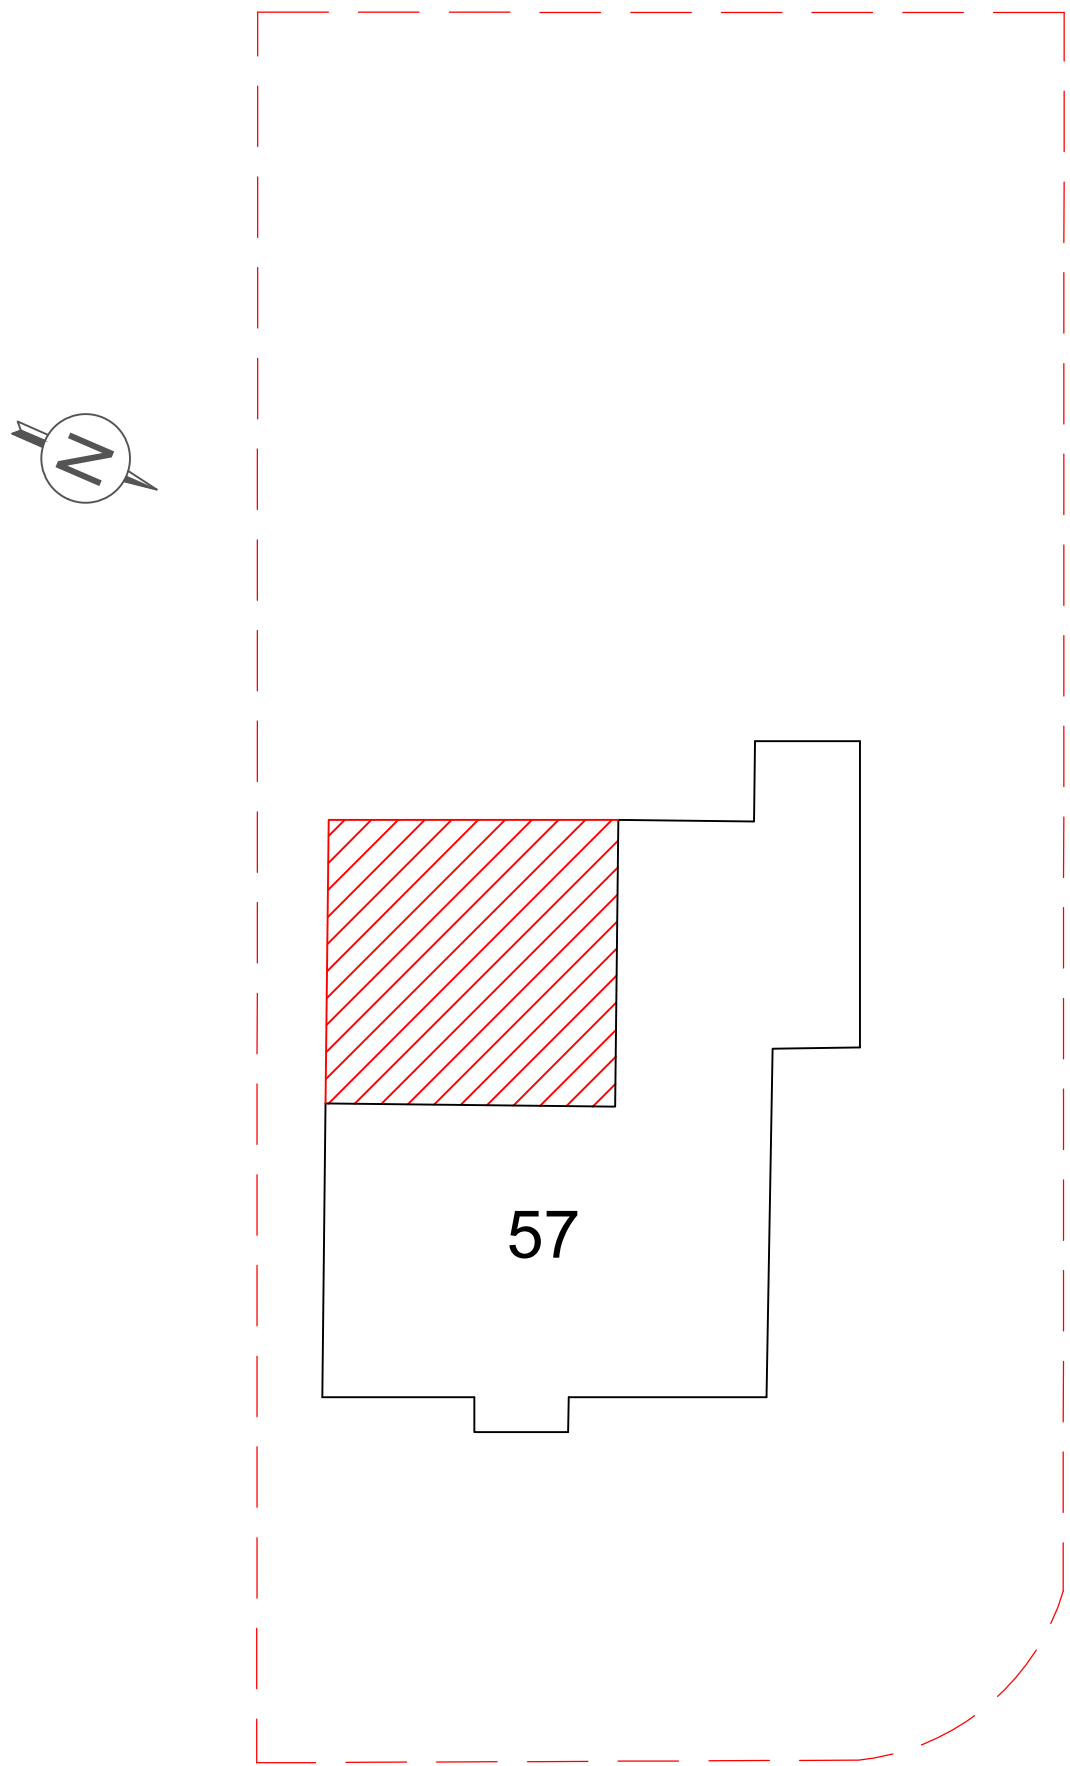

Proposed Site Plan
Scale 1:200

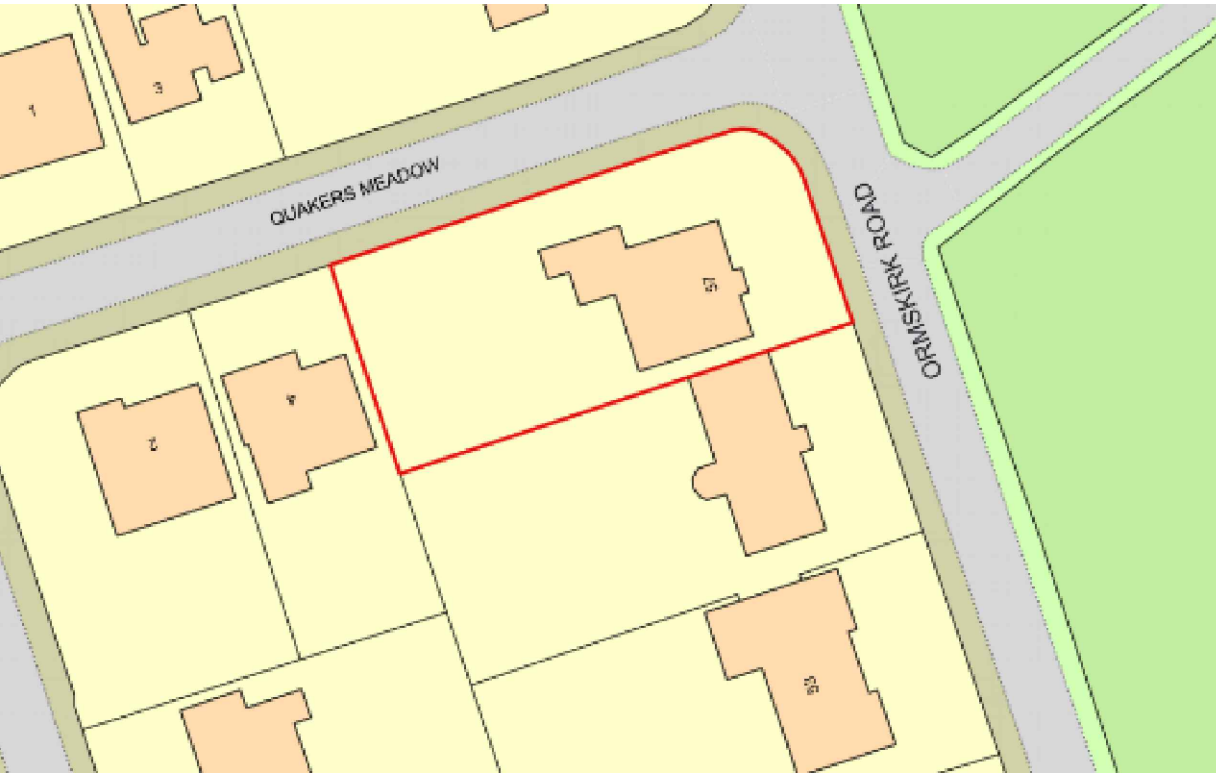


Location Plan NTS

Materials

Roof - Flat roof with EPDM rubber surface.
Walls - Facing brick to match existing.
Windows - Upvc to match existing.
Rainwater goods - Upvc to match existing.

NOTE: These drawings are **not intended as full working details / specifications** and are intended solely for 'in principal' Building Regulation and Planning Requirements. The client is to advise the contractor regarding elec socket locations, light fittings, radiator positions, wall finishes etc.

This drawing may not be reproduced, made use of in any way, or issued to a third party without the permission of **plans2build.uk**. The contractor is responsible for checking and verifying all details and dimensions on site **prior to work commencing**. Any discrepancies to be reported to the designer.

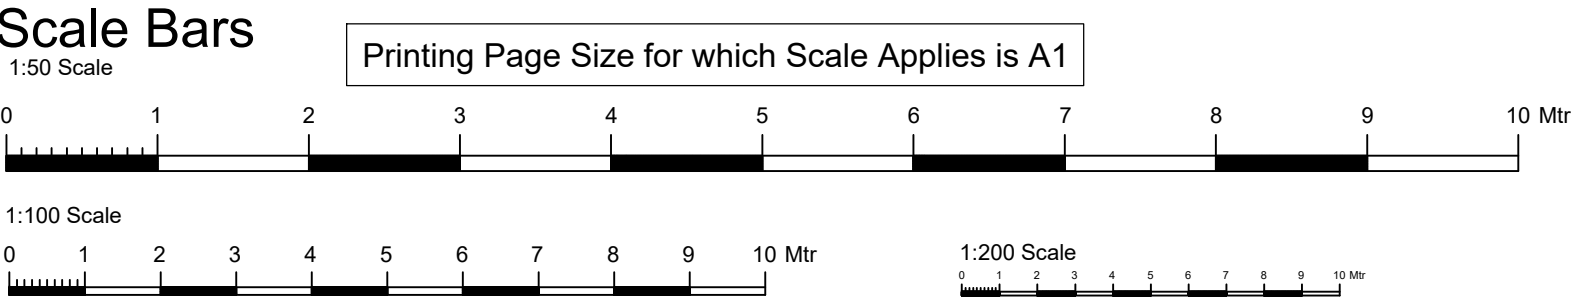

 52 Monks Drive Formby Liverpool L37 6DW Tel: 07811 900 600 Email: mark@plans2build.uk Web: plans2build.uk		
Project	Two Storey Rear Extension Proposed Elevations & Site Plan	
Title	57 Ormskirk Road Prescot L34 8HB	
Scale	1:50, 1:100, 1:200 @ A1	Revisions
Date	Oct 2023	Rev A - 03/01/2024 Roof height dropped to match eaves height of existing house.
Drawing No	03 Rev A	