



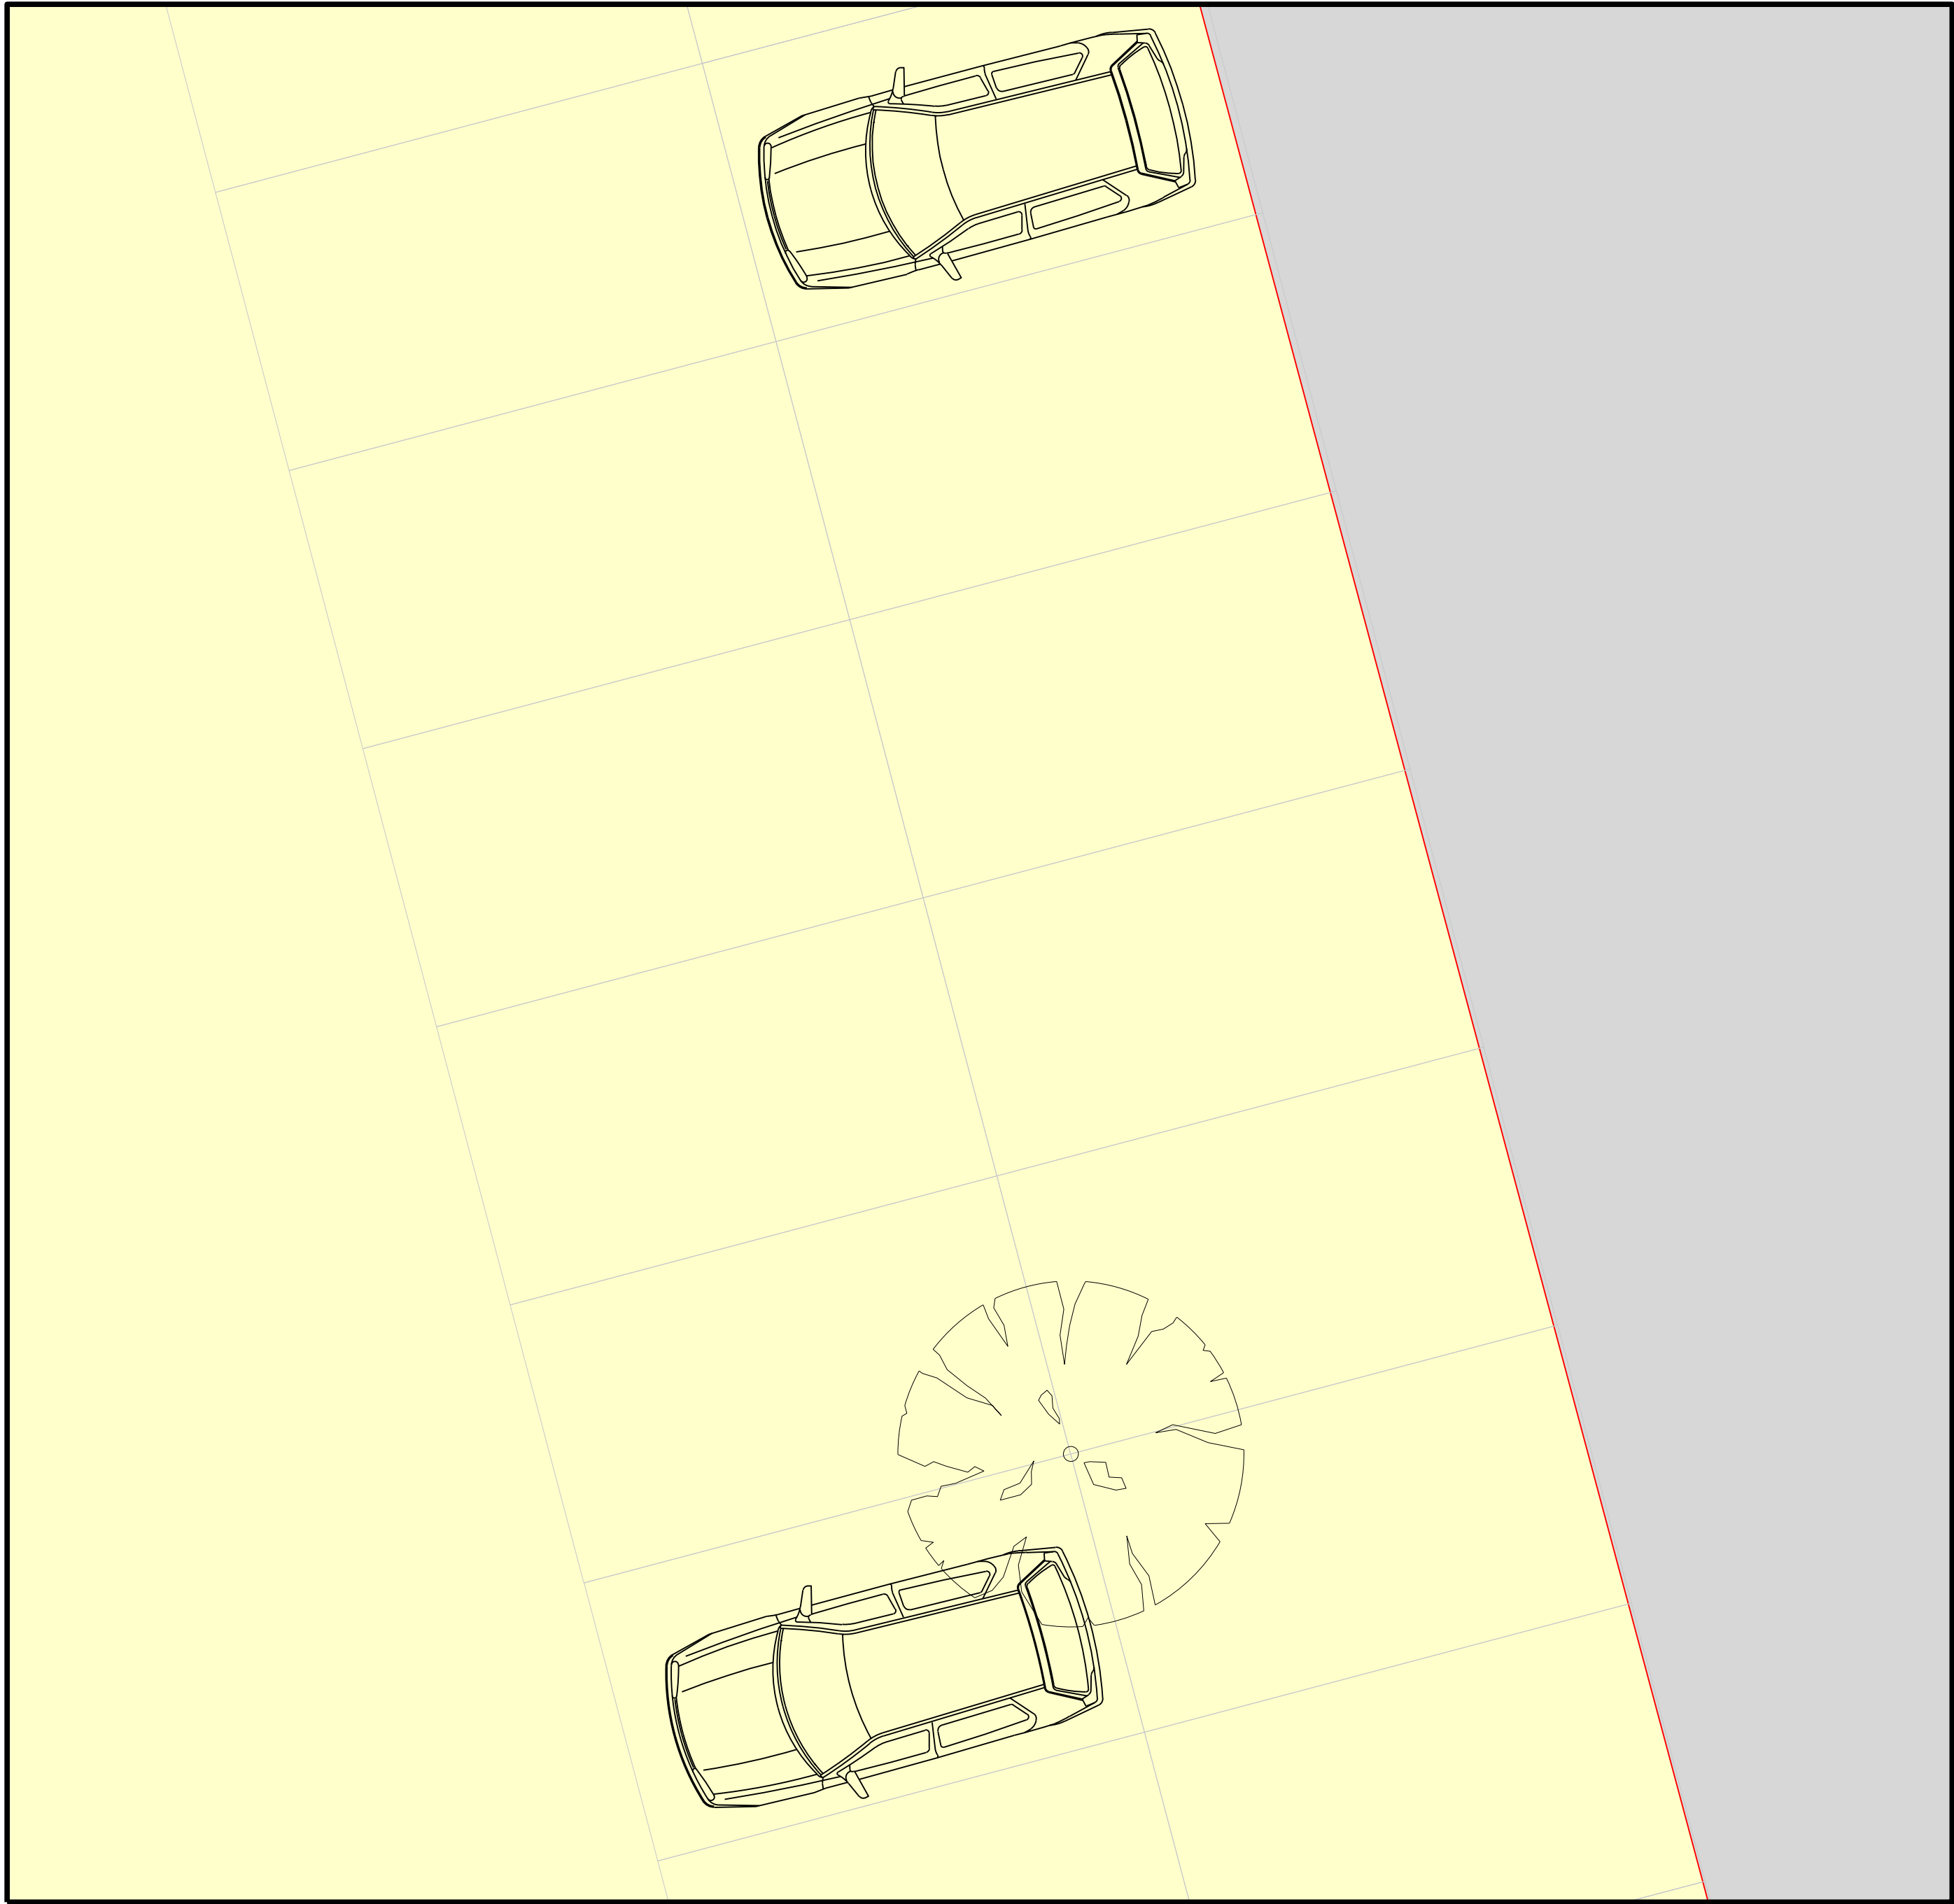


EXISTING SITE LAYOUT PLAN
Scale 1:50

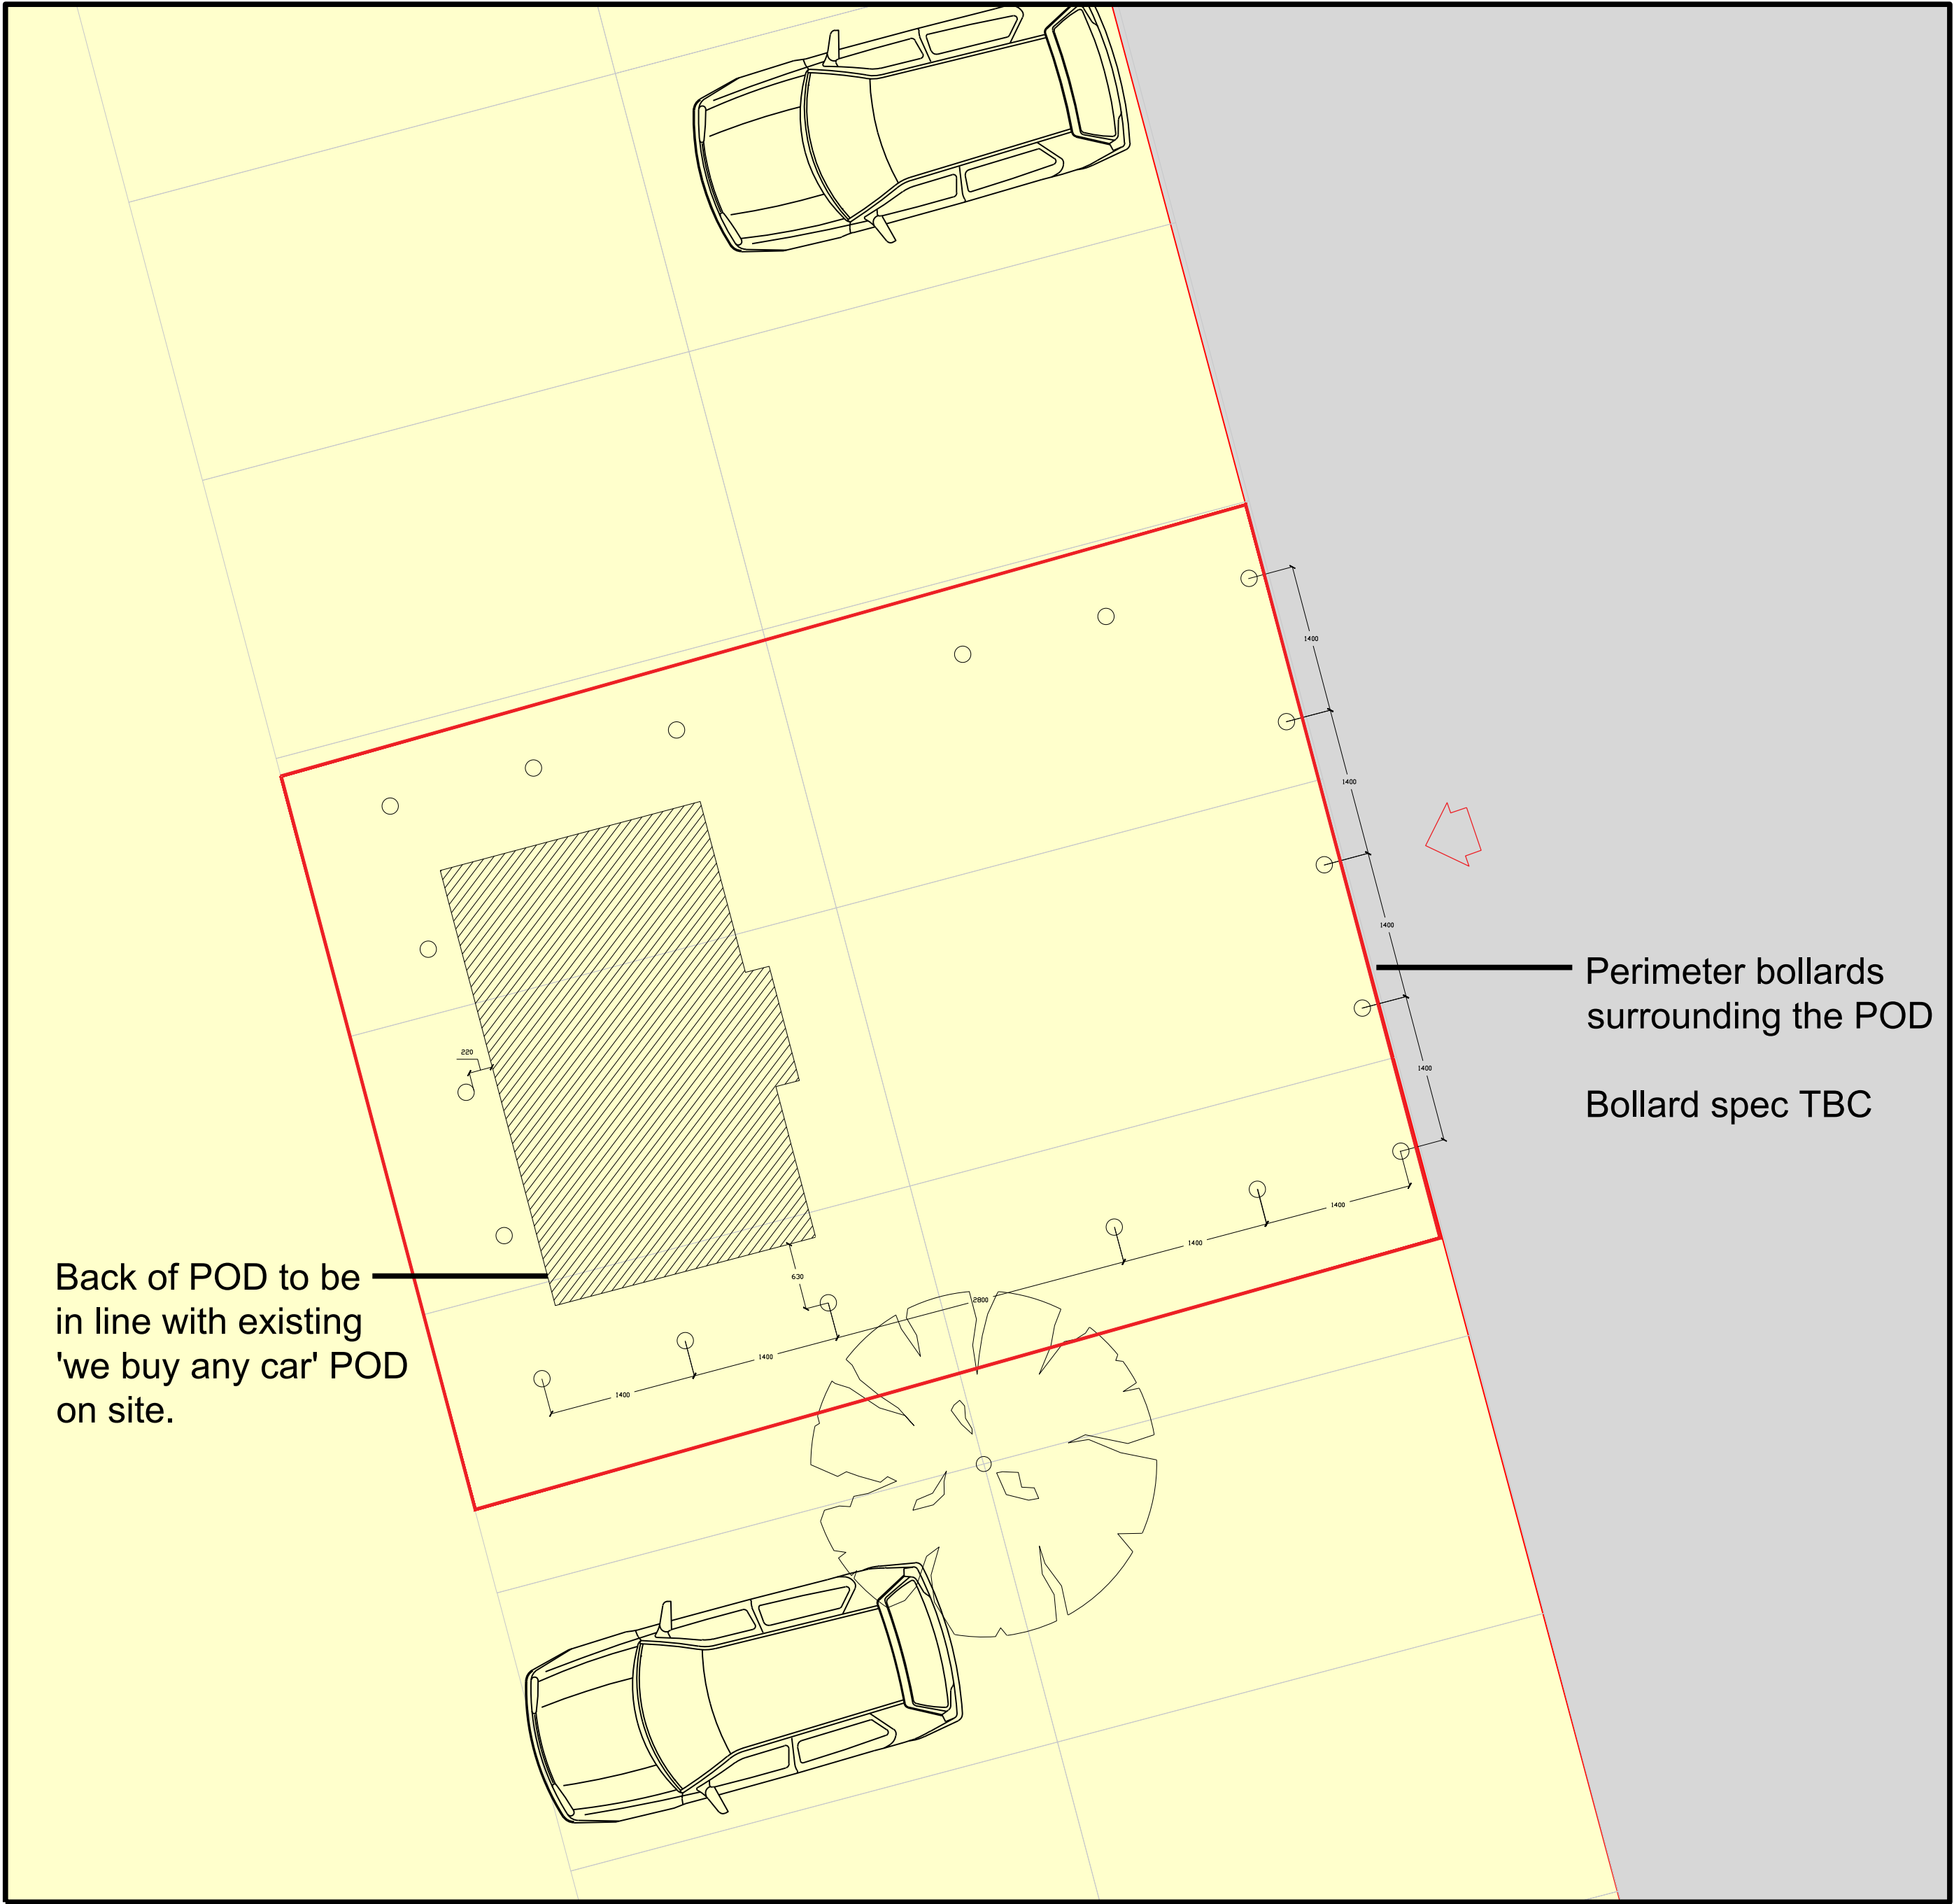

PROPOSED SITE LAYOUT PLAN
Scale 1:50

Red line site area: 68 sq.m
POD GEA: 11 sq.m
POD GIA: 9.8 sq.m

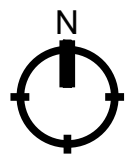

PLANNING

Notes:

Revisions			
DATE: 06/11/23	REV: A	DRAWN: TM	CHECKED: DAS
NOTES: Relocation of POD			
DATE: 01/12/23	REV: B	DRAWN: TM	CHECKED: DAS
NOTES: Additional note to include areas			
DATE: 05/12/23	REV: C	DRAWN: TM	CHECKED: DAS
NOTES: Adjustments to site plan			

Project Ref: N783

L & H

Architecture

Lewis & Hickey Ltd
2 St. Peter's Gate
Nottingham
NG1 2JG

Tel: 0115 962 9000
Email: nottingham@lewishickey.com

Edinburgh | Guildford | London | Manchester | Nottingham

Project

Mobile Banking POD

Cables Retail Park
Steley Way
Prescot L34 5NQ
PIM NO. -

Drawing Title			
Site Layout Plan PROPOSED			
Branch Sort Code	Branch ID	Supplier Project No	
Scale	Drawn	Checked	Date
1:50@A1	TM DS		12/10/23
Architectural Practice:			
Lewis & Hickey Ltd			REV C