

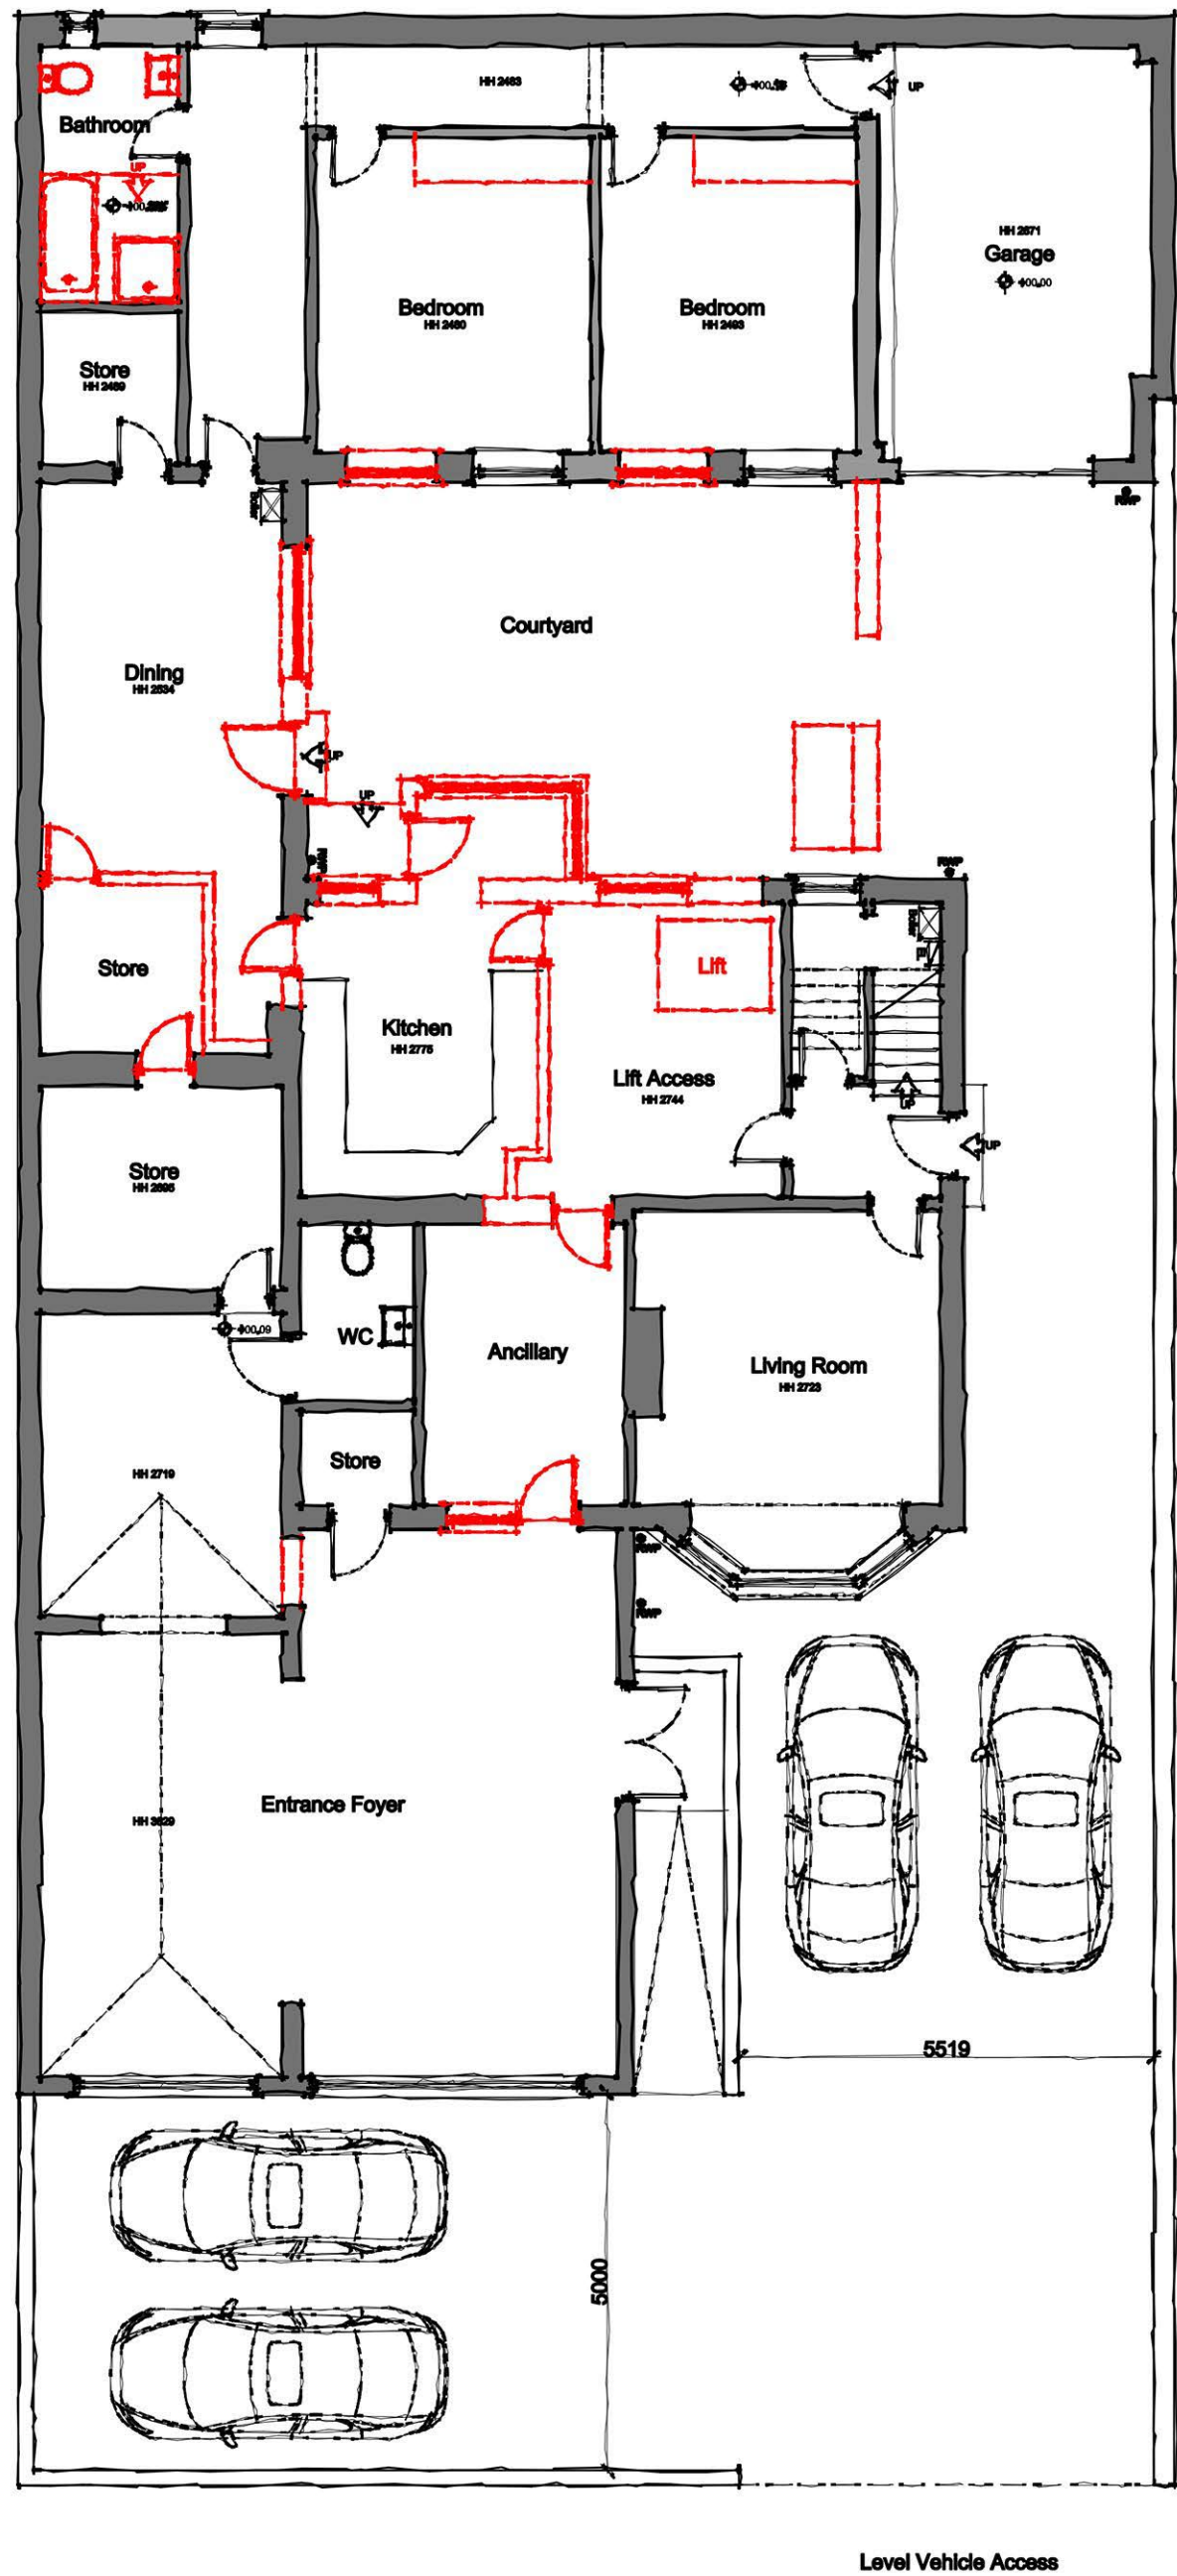


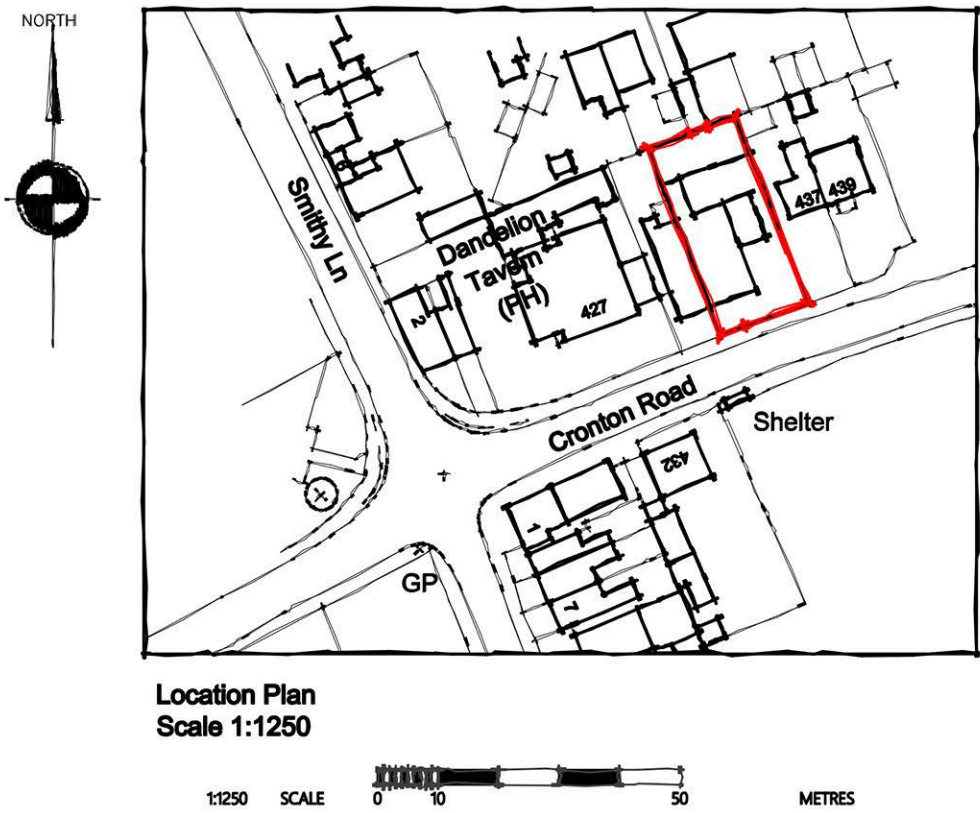

Existing Ground Floor
Scale 1:100


DENOTES AREAS TO BE DEMOLISHED

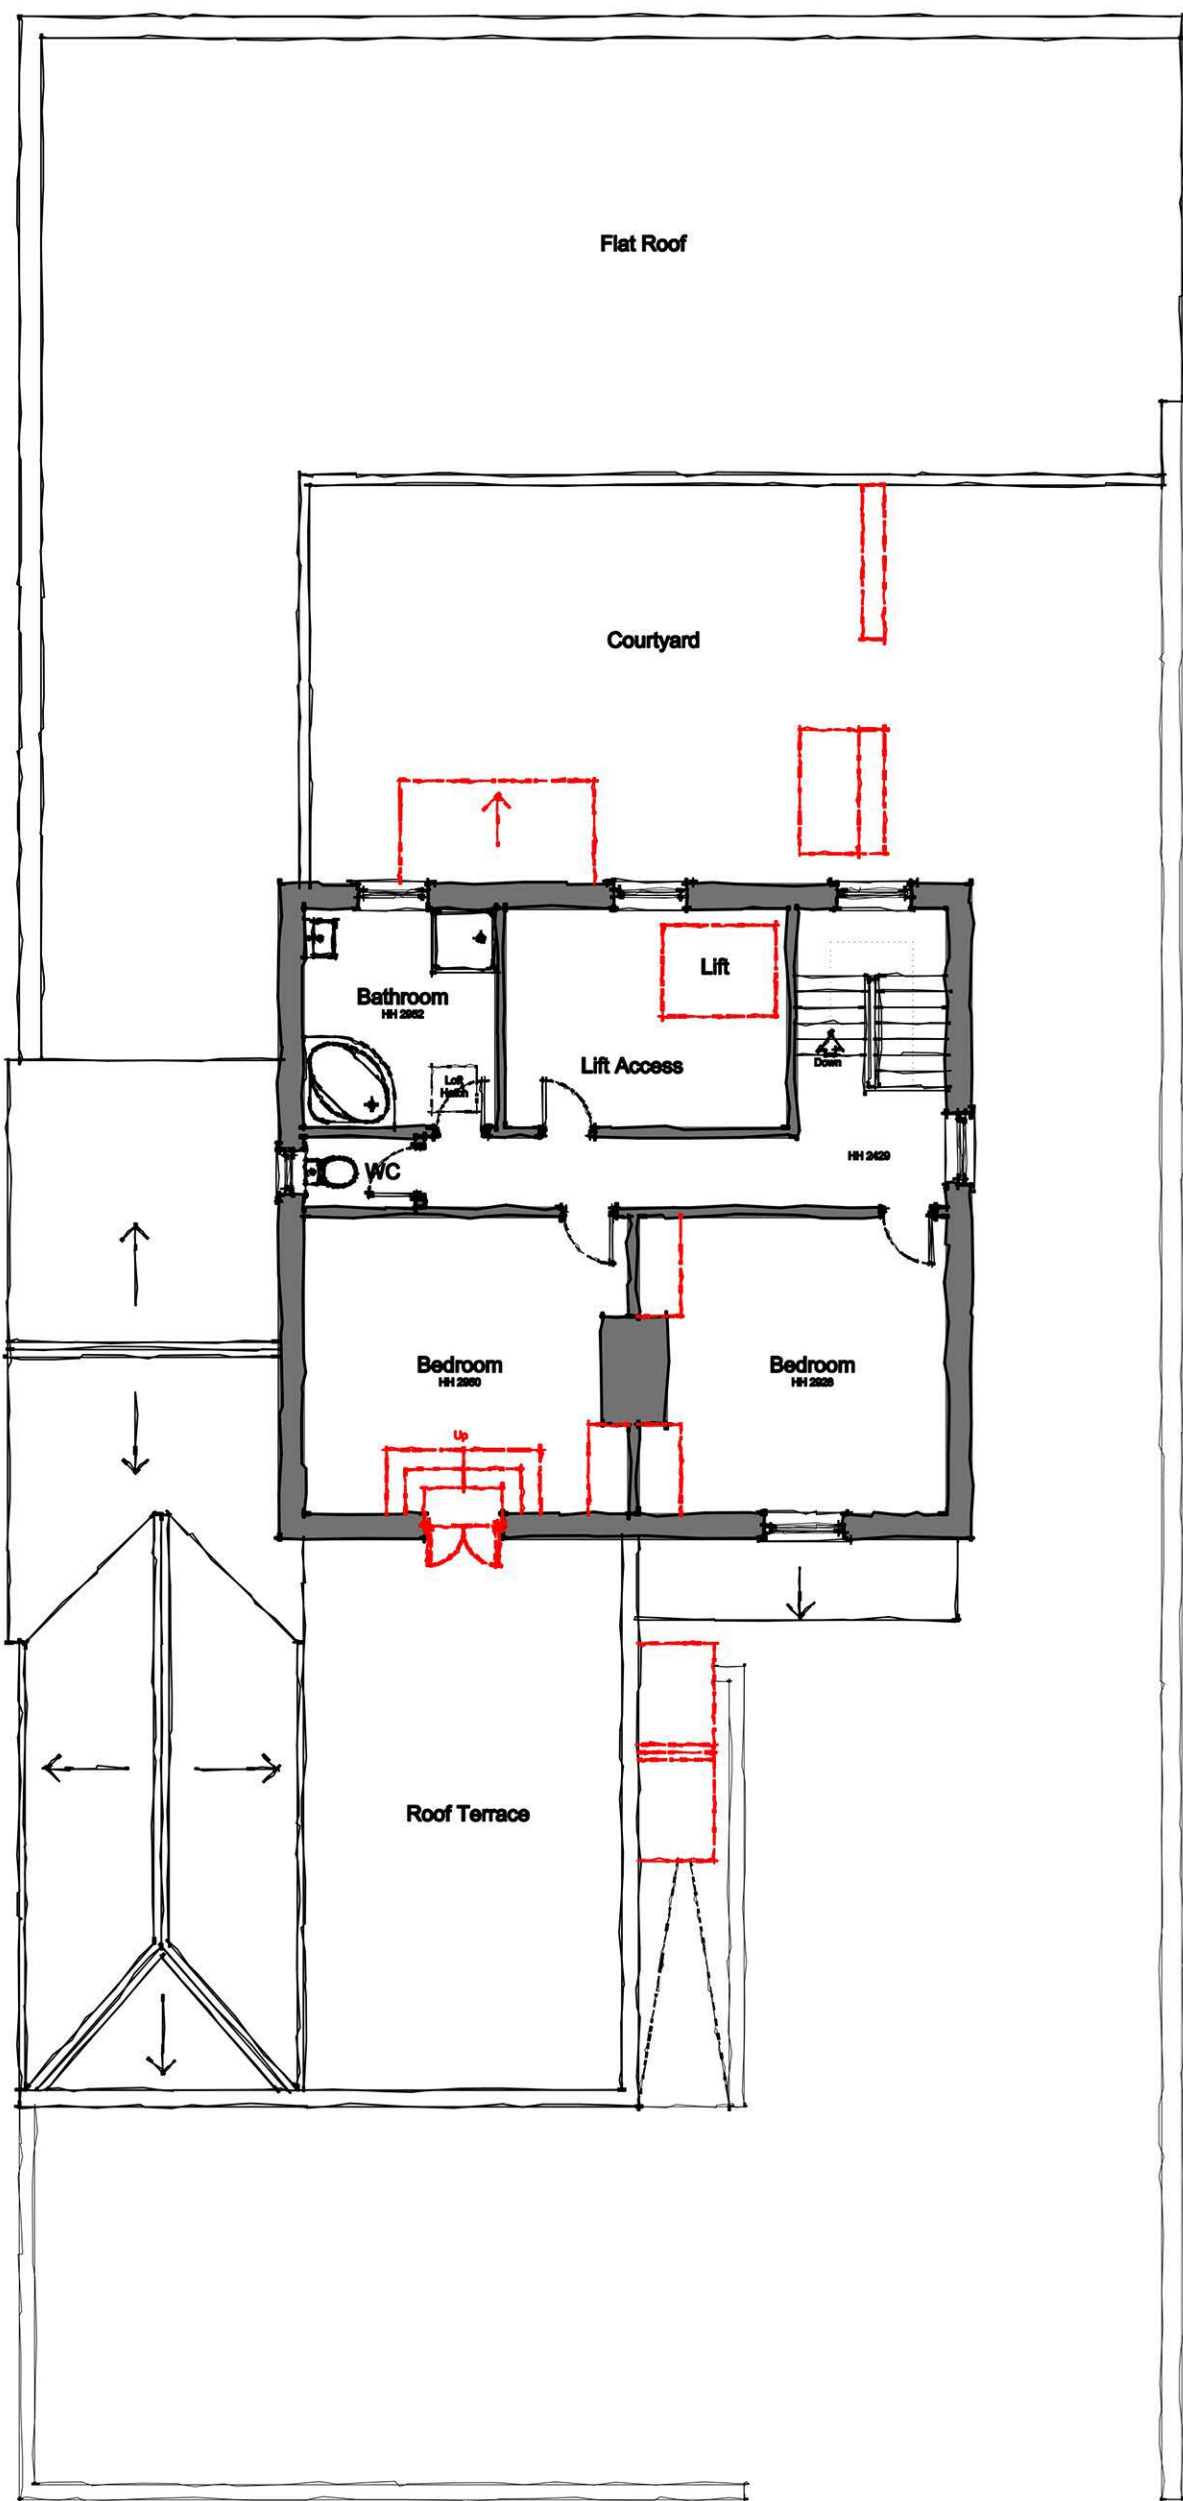


Existing First Floor
Scale 1:100




Existing Cronton Road Elevation
Scale 1:100

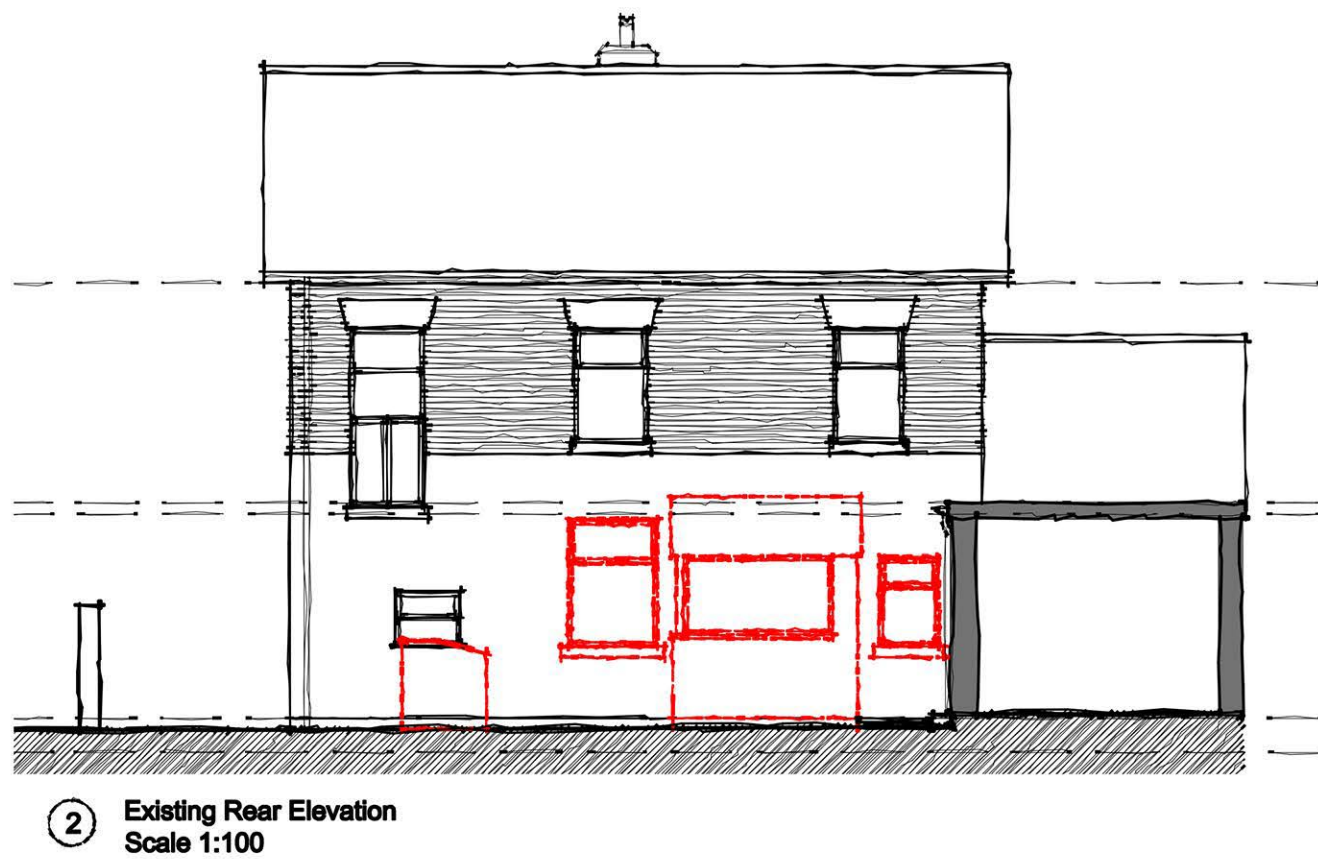


Existing Rear Elevation
Scale 1:100

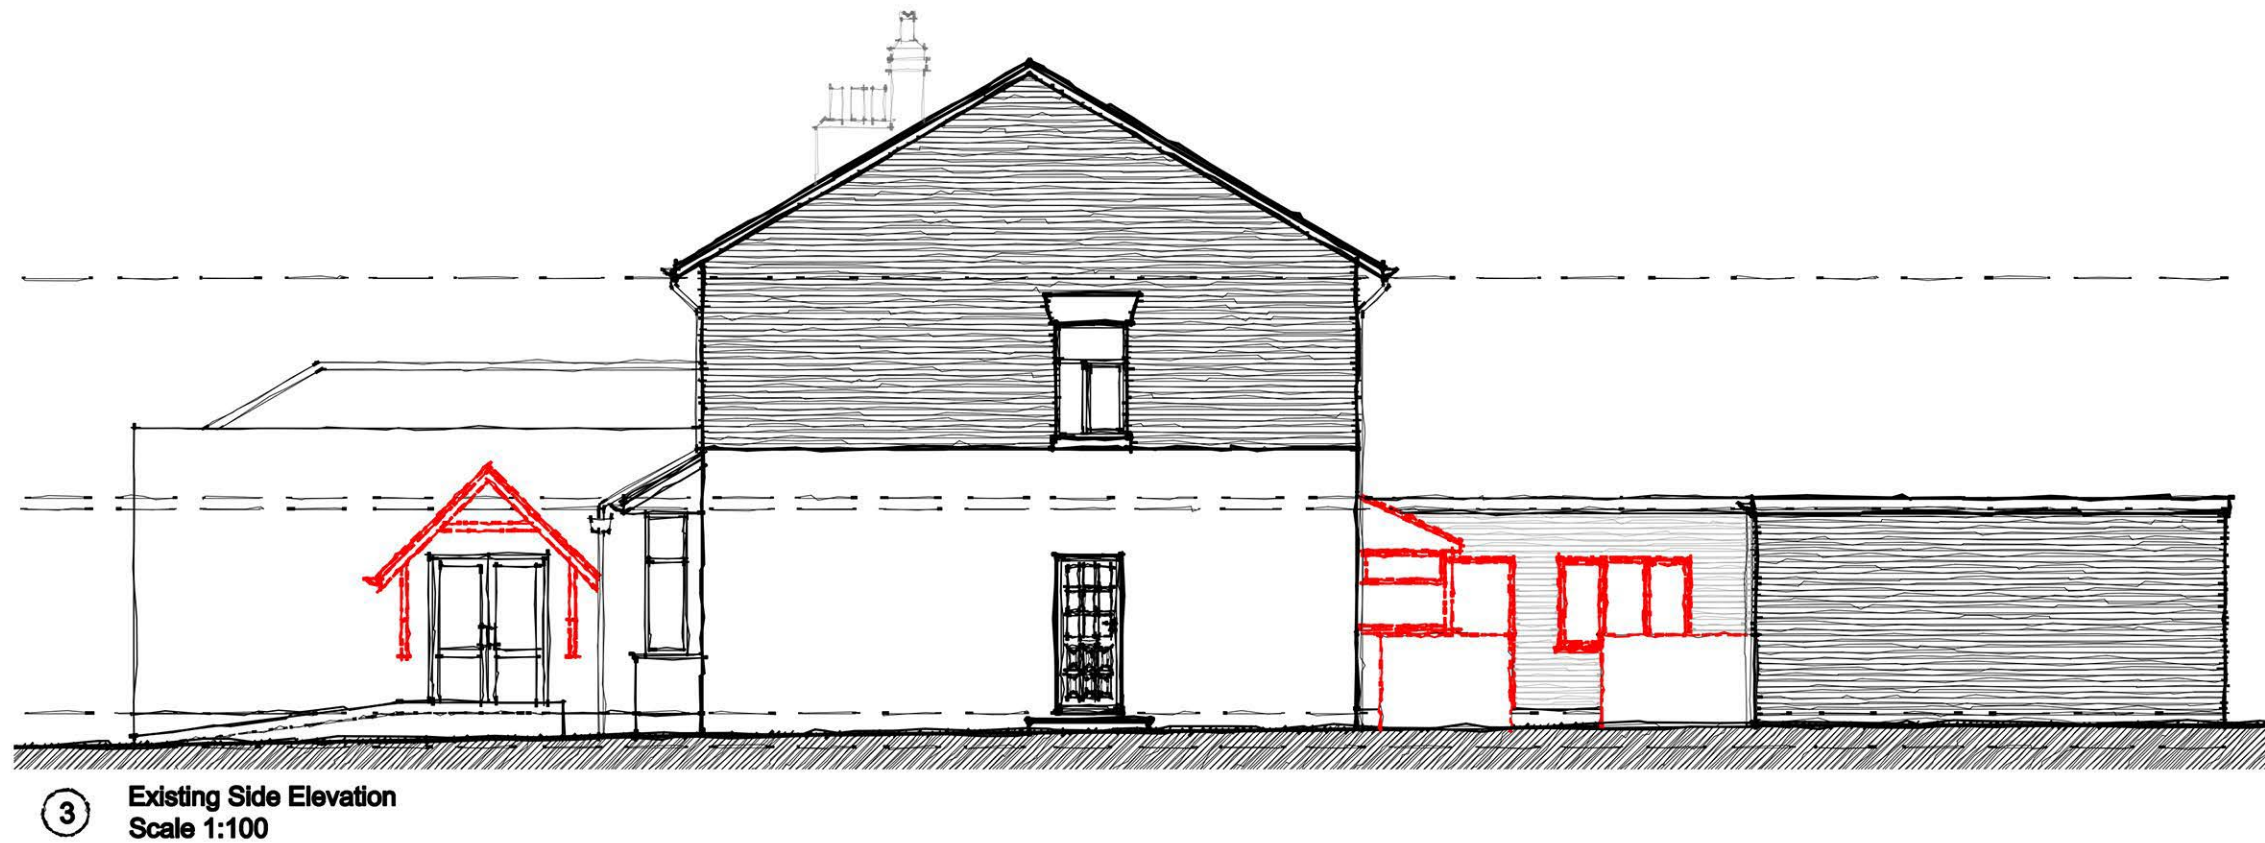


Existing Side Elevation
Scale 1:100

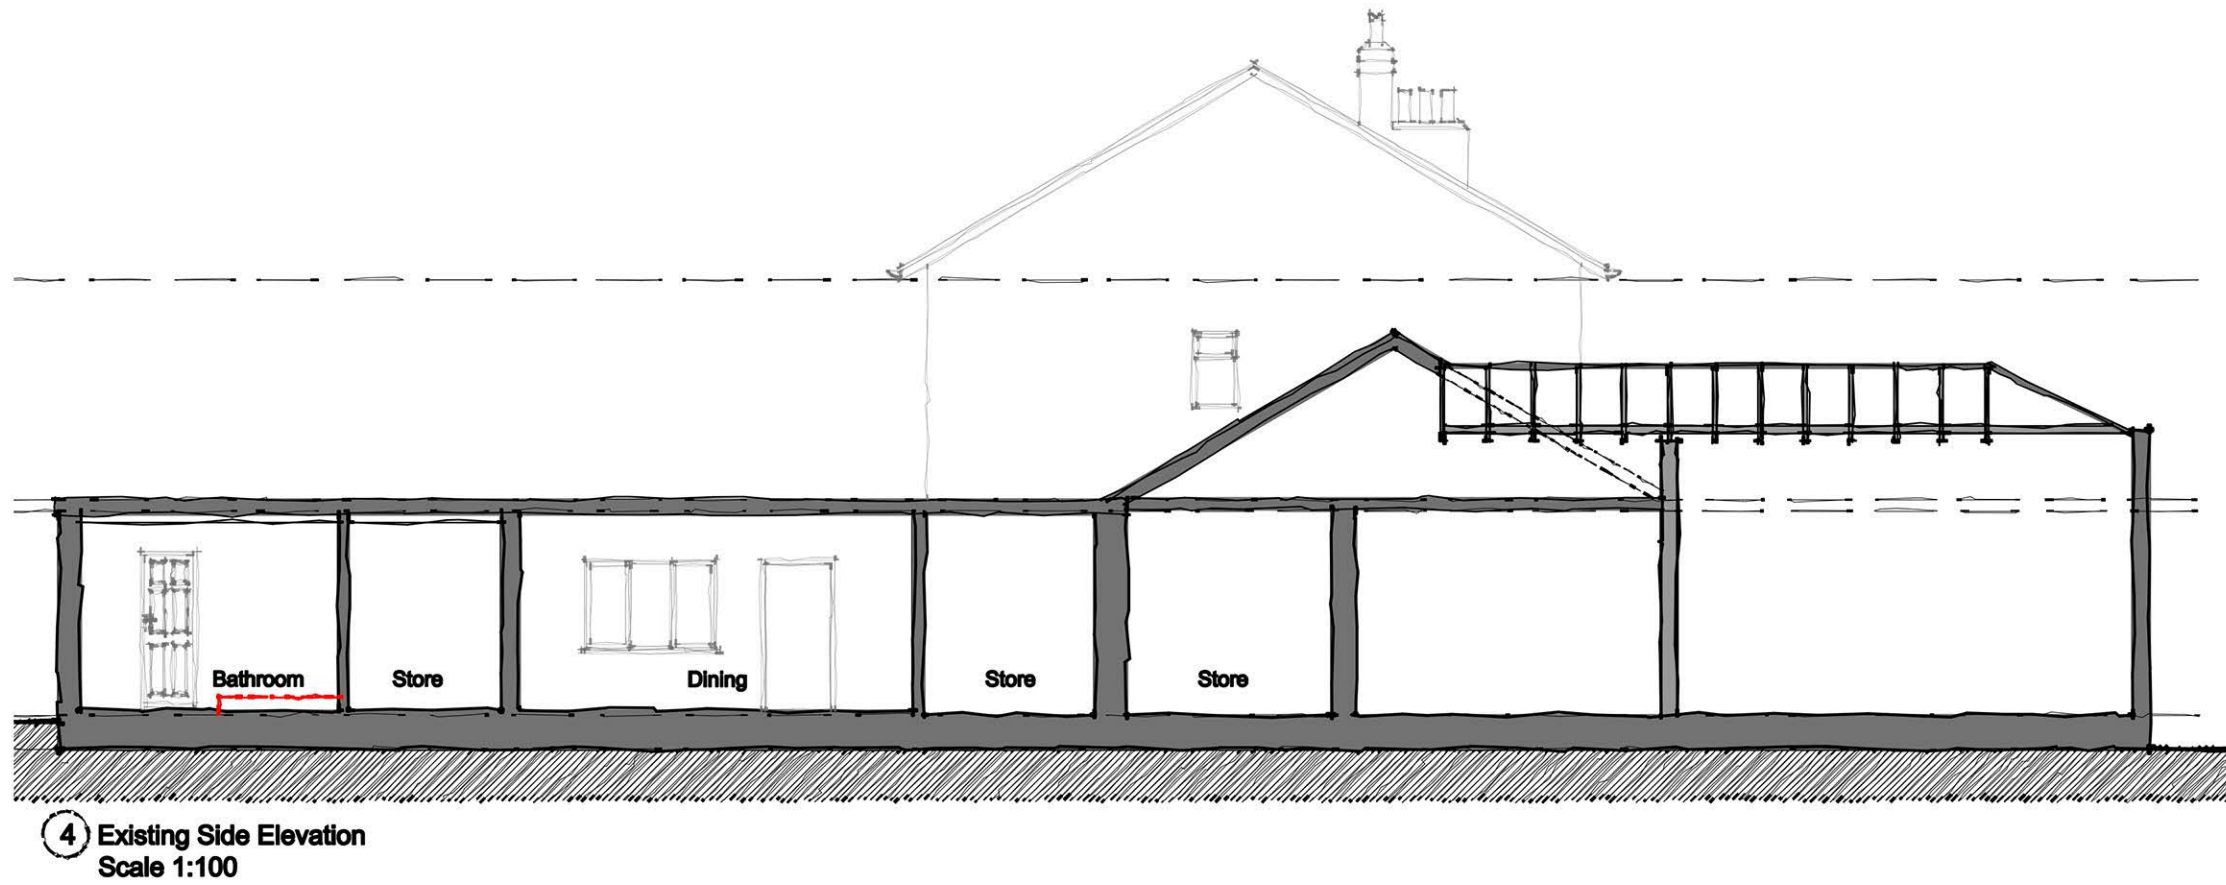

Existing Side Elevation
Scale 1:100

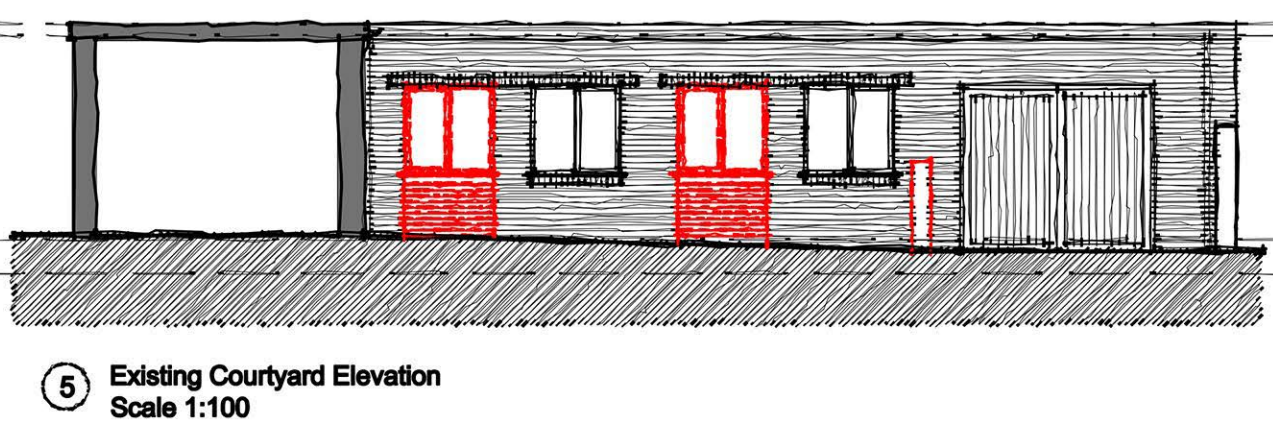

Existing Courtyard Elevation
Scale 1:100

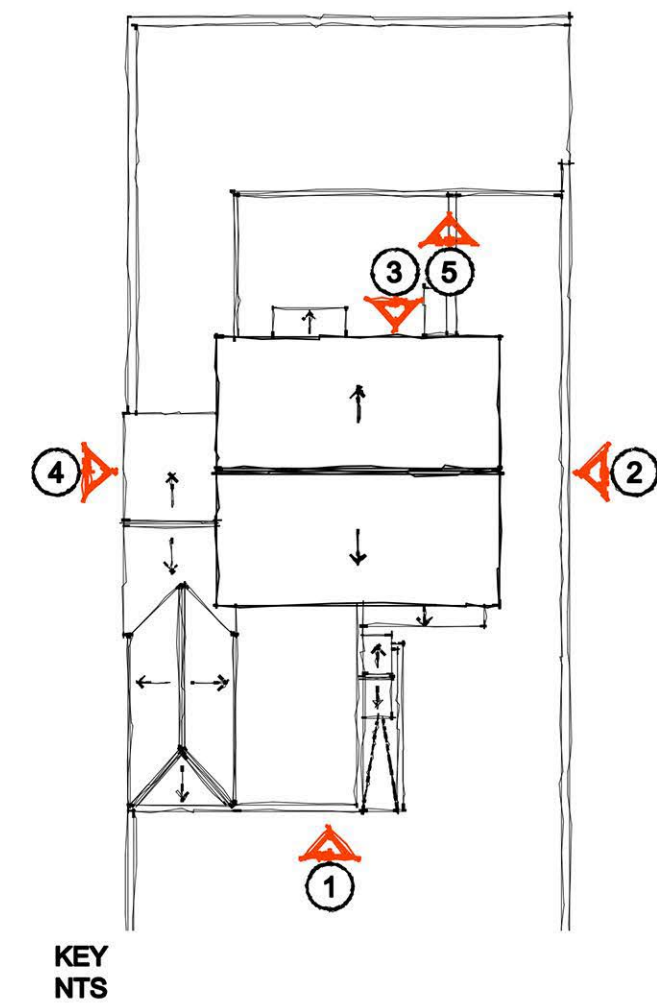

Rev	Amendment	Drawn	Checked	Date
P01	Parking indicated.	RM	GNP	02.09.24
P02	Demolitions shown red dashed line.	RM	GNP	14.02.25
				---25

RA
Revival Architecture

Dream. Plan. Begin.

revivalarchitecture.co.uk 0151 702 6700

Do not scale from this drawing. Use figured dimensions only, which are displayed in millimeters unless stated otherwise. The contractor is requested to check all dimensions before work is put in hand. Any discrepancies within the drawing should be reported prior to commencement of works.

This drawing is copyright and remains the property of Revival Architecture Ltd. This drawing must only be used for the purpose for which it is supplied and its contents must not be reproduced for any purpose without written permission.

Project:	433-435 Cronton Road
Client:	TBC
Title:	Existing Plans and Elevations
Date:	02.08.24
Drawn:	RM
Check:	GNP
Scale@A1:	1:100
Revision:	P02
Status:	Planning

Drawing Number:

2036-RA-XX-XX-DR-A-0060