


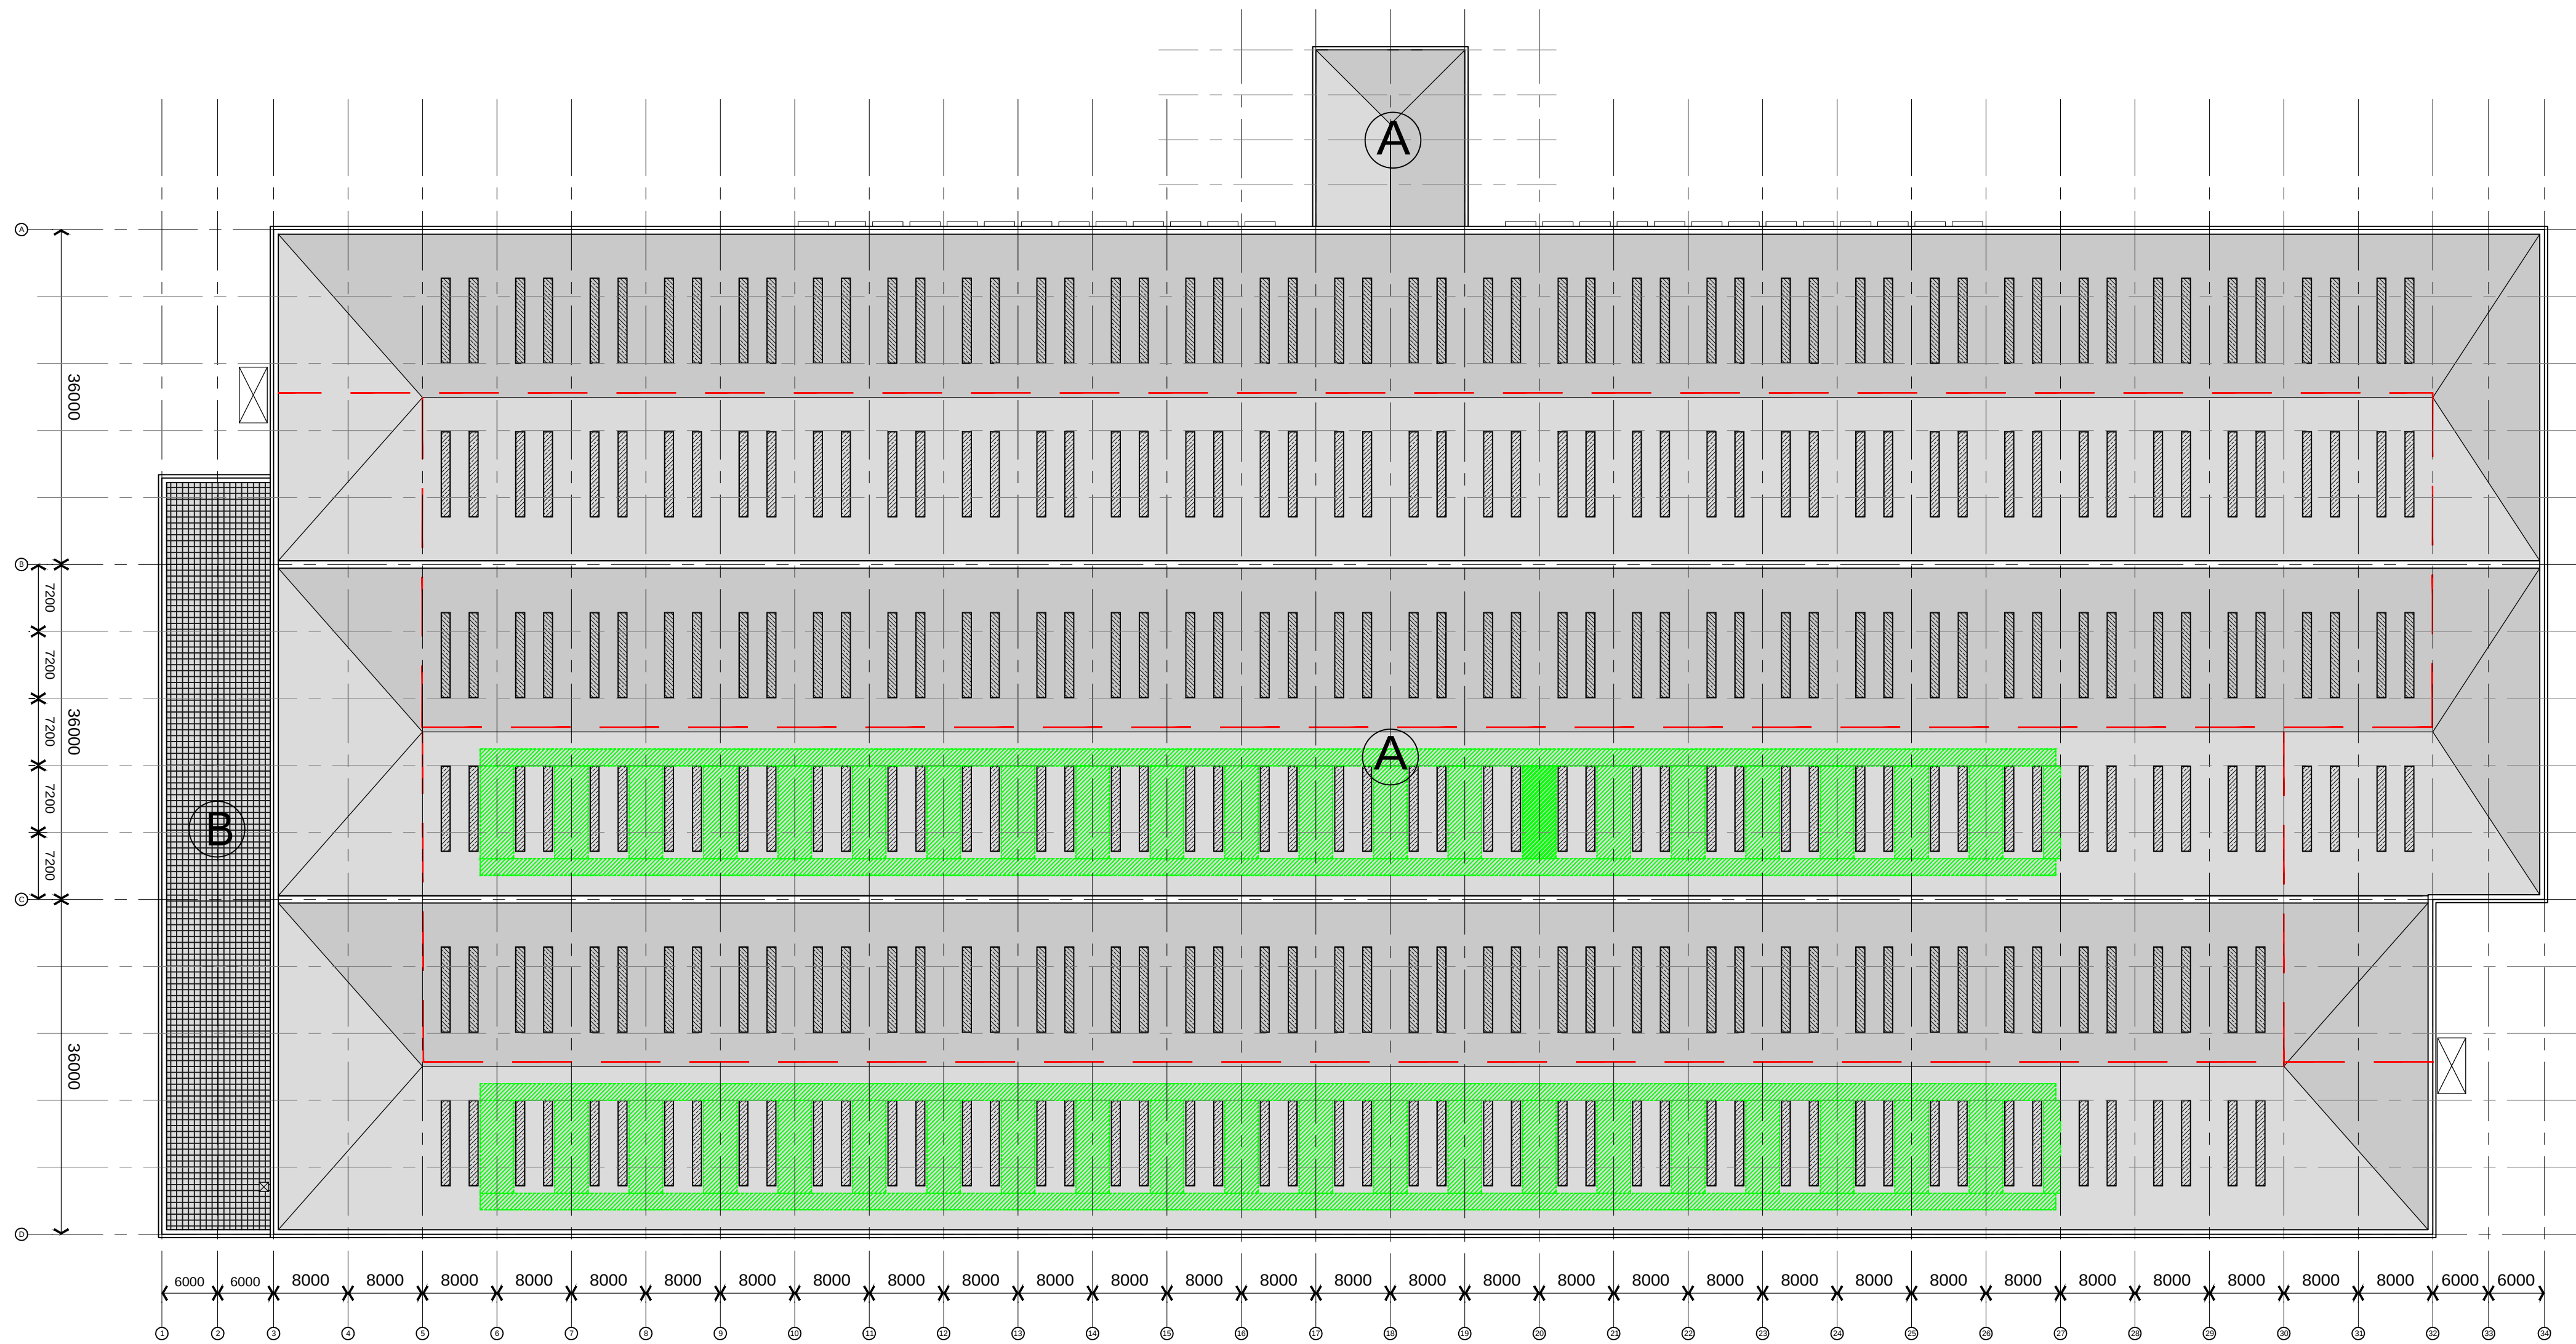

- Materials:
- A Profiled metal roof cladding.
 Colour: Mid Grey
 - B Flat roof to main office. Finish to be concrete
 paving with gravel margins.

General Notes

All site dimensions shall be verified by the Contractor on site prior to commencing any works.

Do not scale from this drawing.

Only work to written dimensions.

This drawing is the property of Fletcher-Rae (UK) Limited (t/a Fletcher-Rae) and copyright is reserved by them. The drawing is not to be copied or disclosed by or to any unauthorised persons without the prior written consent of Fletcher-Rae (UK) Limited.

- Legend
- Rooflight: Total Area
Equates to 10% Warehouse
Floor Area
 - Approx Location of Fall
Restraint System
 - Proposed Location for
Temporary Access Stair
 - Roof Access Hatch
 - Potential location for future
provision of PV
(Equivalent to 10% of
Footprint)

P1	PLANNING ISSUE	21.07.2022	AL	MW
Rev.	Description	Date	ISS	APP
Scale	1:500@A1			
Status	S2 Information			
Drawn by	AL			
Checked by	MW			
Date	31.05.22			
Client:	MARO DEVELOPMENTS			
Project:	MERCURY 62, CRANTON			
Sheet Name:	PROPOSED ROOF PLAN			
Project No.	Orig.	Zone	Level	Type
17021-FRA-V1-R1-DR-A-2003				
Role	Dwg No.	Rev		
		P1		
fletcher rae				
Level 12, Tower 12, 18 - 22 Bridge Street, Manchester, M3 3BZ				
t	+44 (0)161 242 1140			
f	+44 (0)161 242 1141			
w	www.fletcher-rae.com			
e	info@fletcher-rae.com			