





PROPOSED FRONT ELEVATION | SCALE 1:50

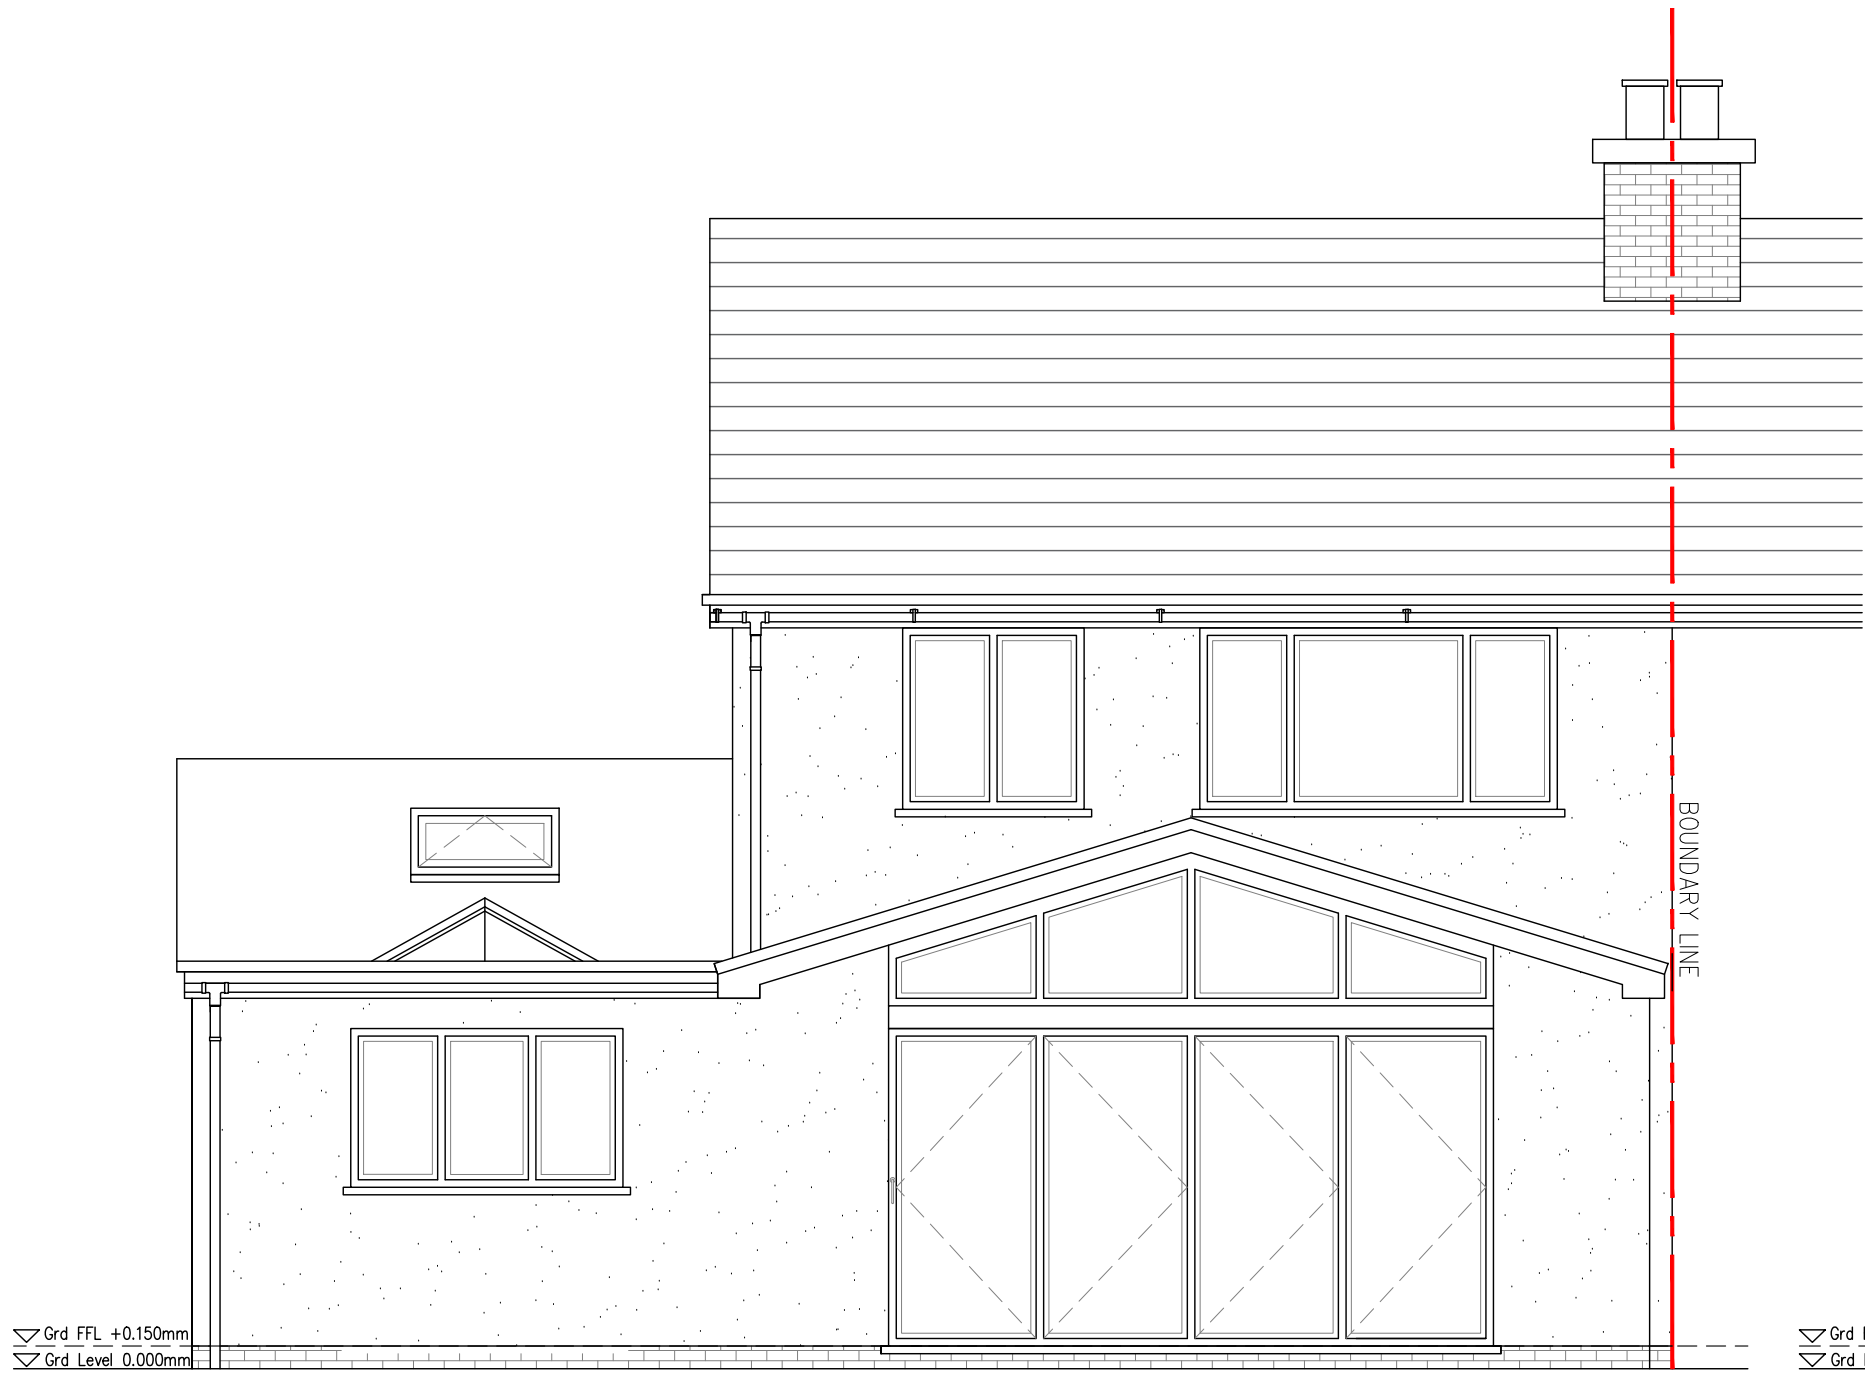


PROPOSED REAR ELEVATION | SCALE 1:50

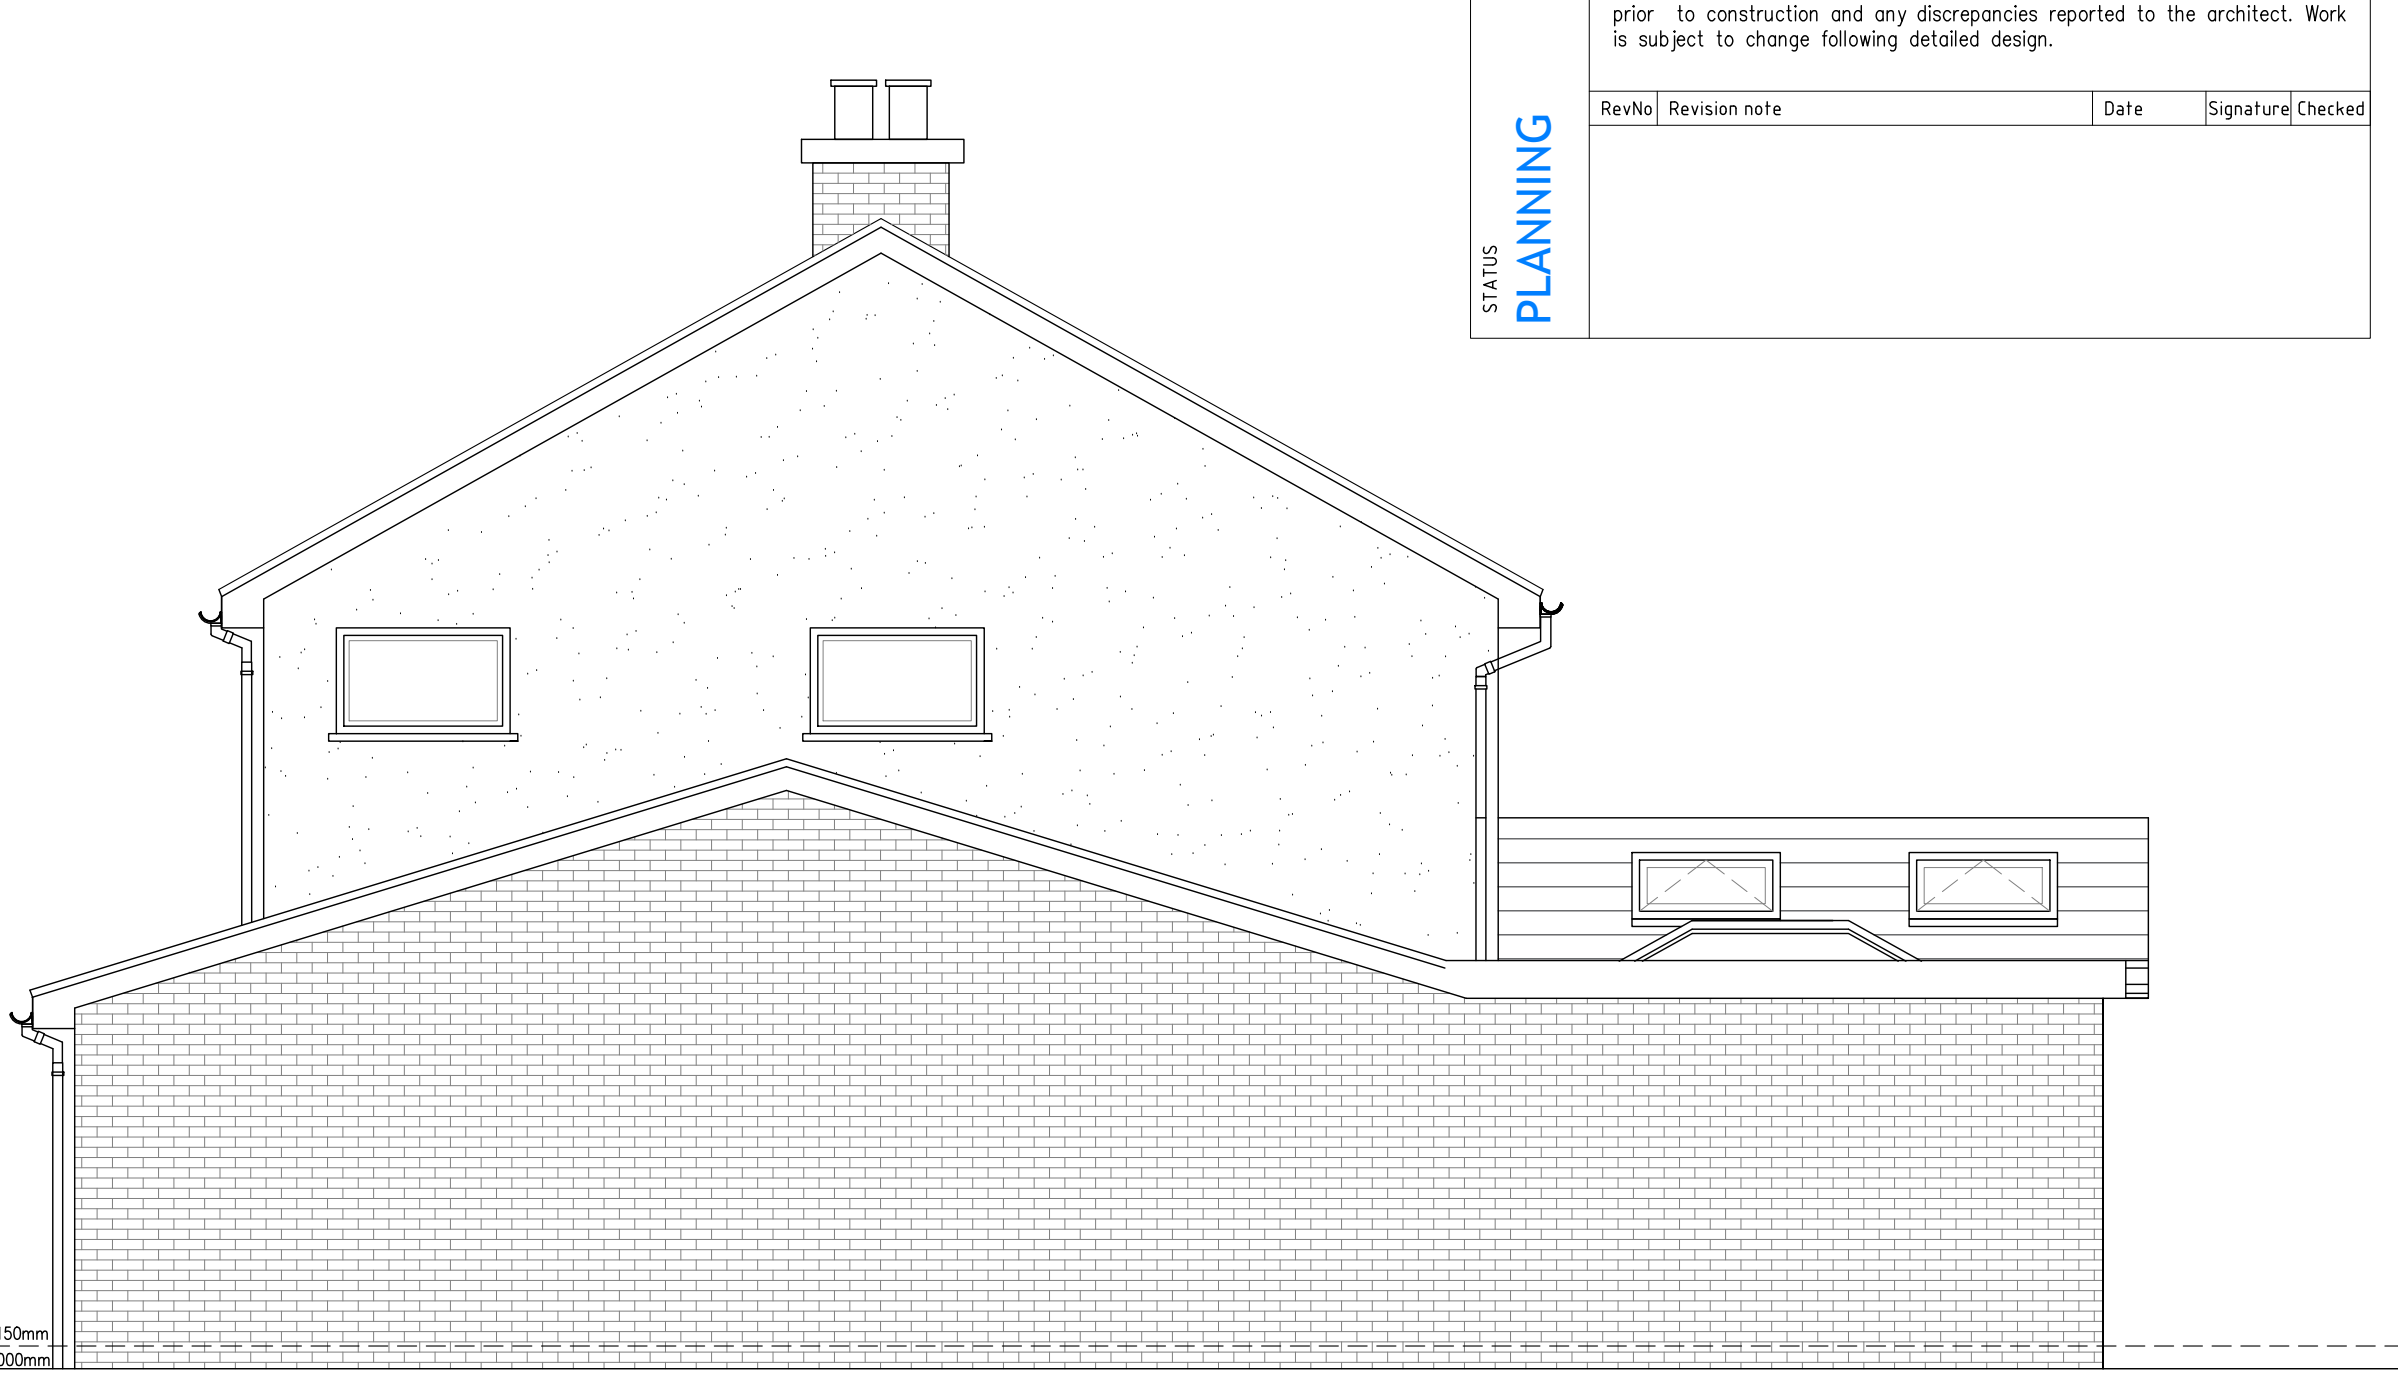


PROPOSED SIDE ELEVATION | SCALE 1:50


STATUS PLANNING	© Copyright of PM DESIGNS®. All rights reserved. All dimensions are in millimetres unless stated otherwise. All dimensions must be checked on site prior to construction and any discrepancies reported to the architect. Work is subject to change following detailed design.			
	RevNo	Revision note	Date	Signature Checked

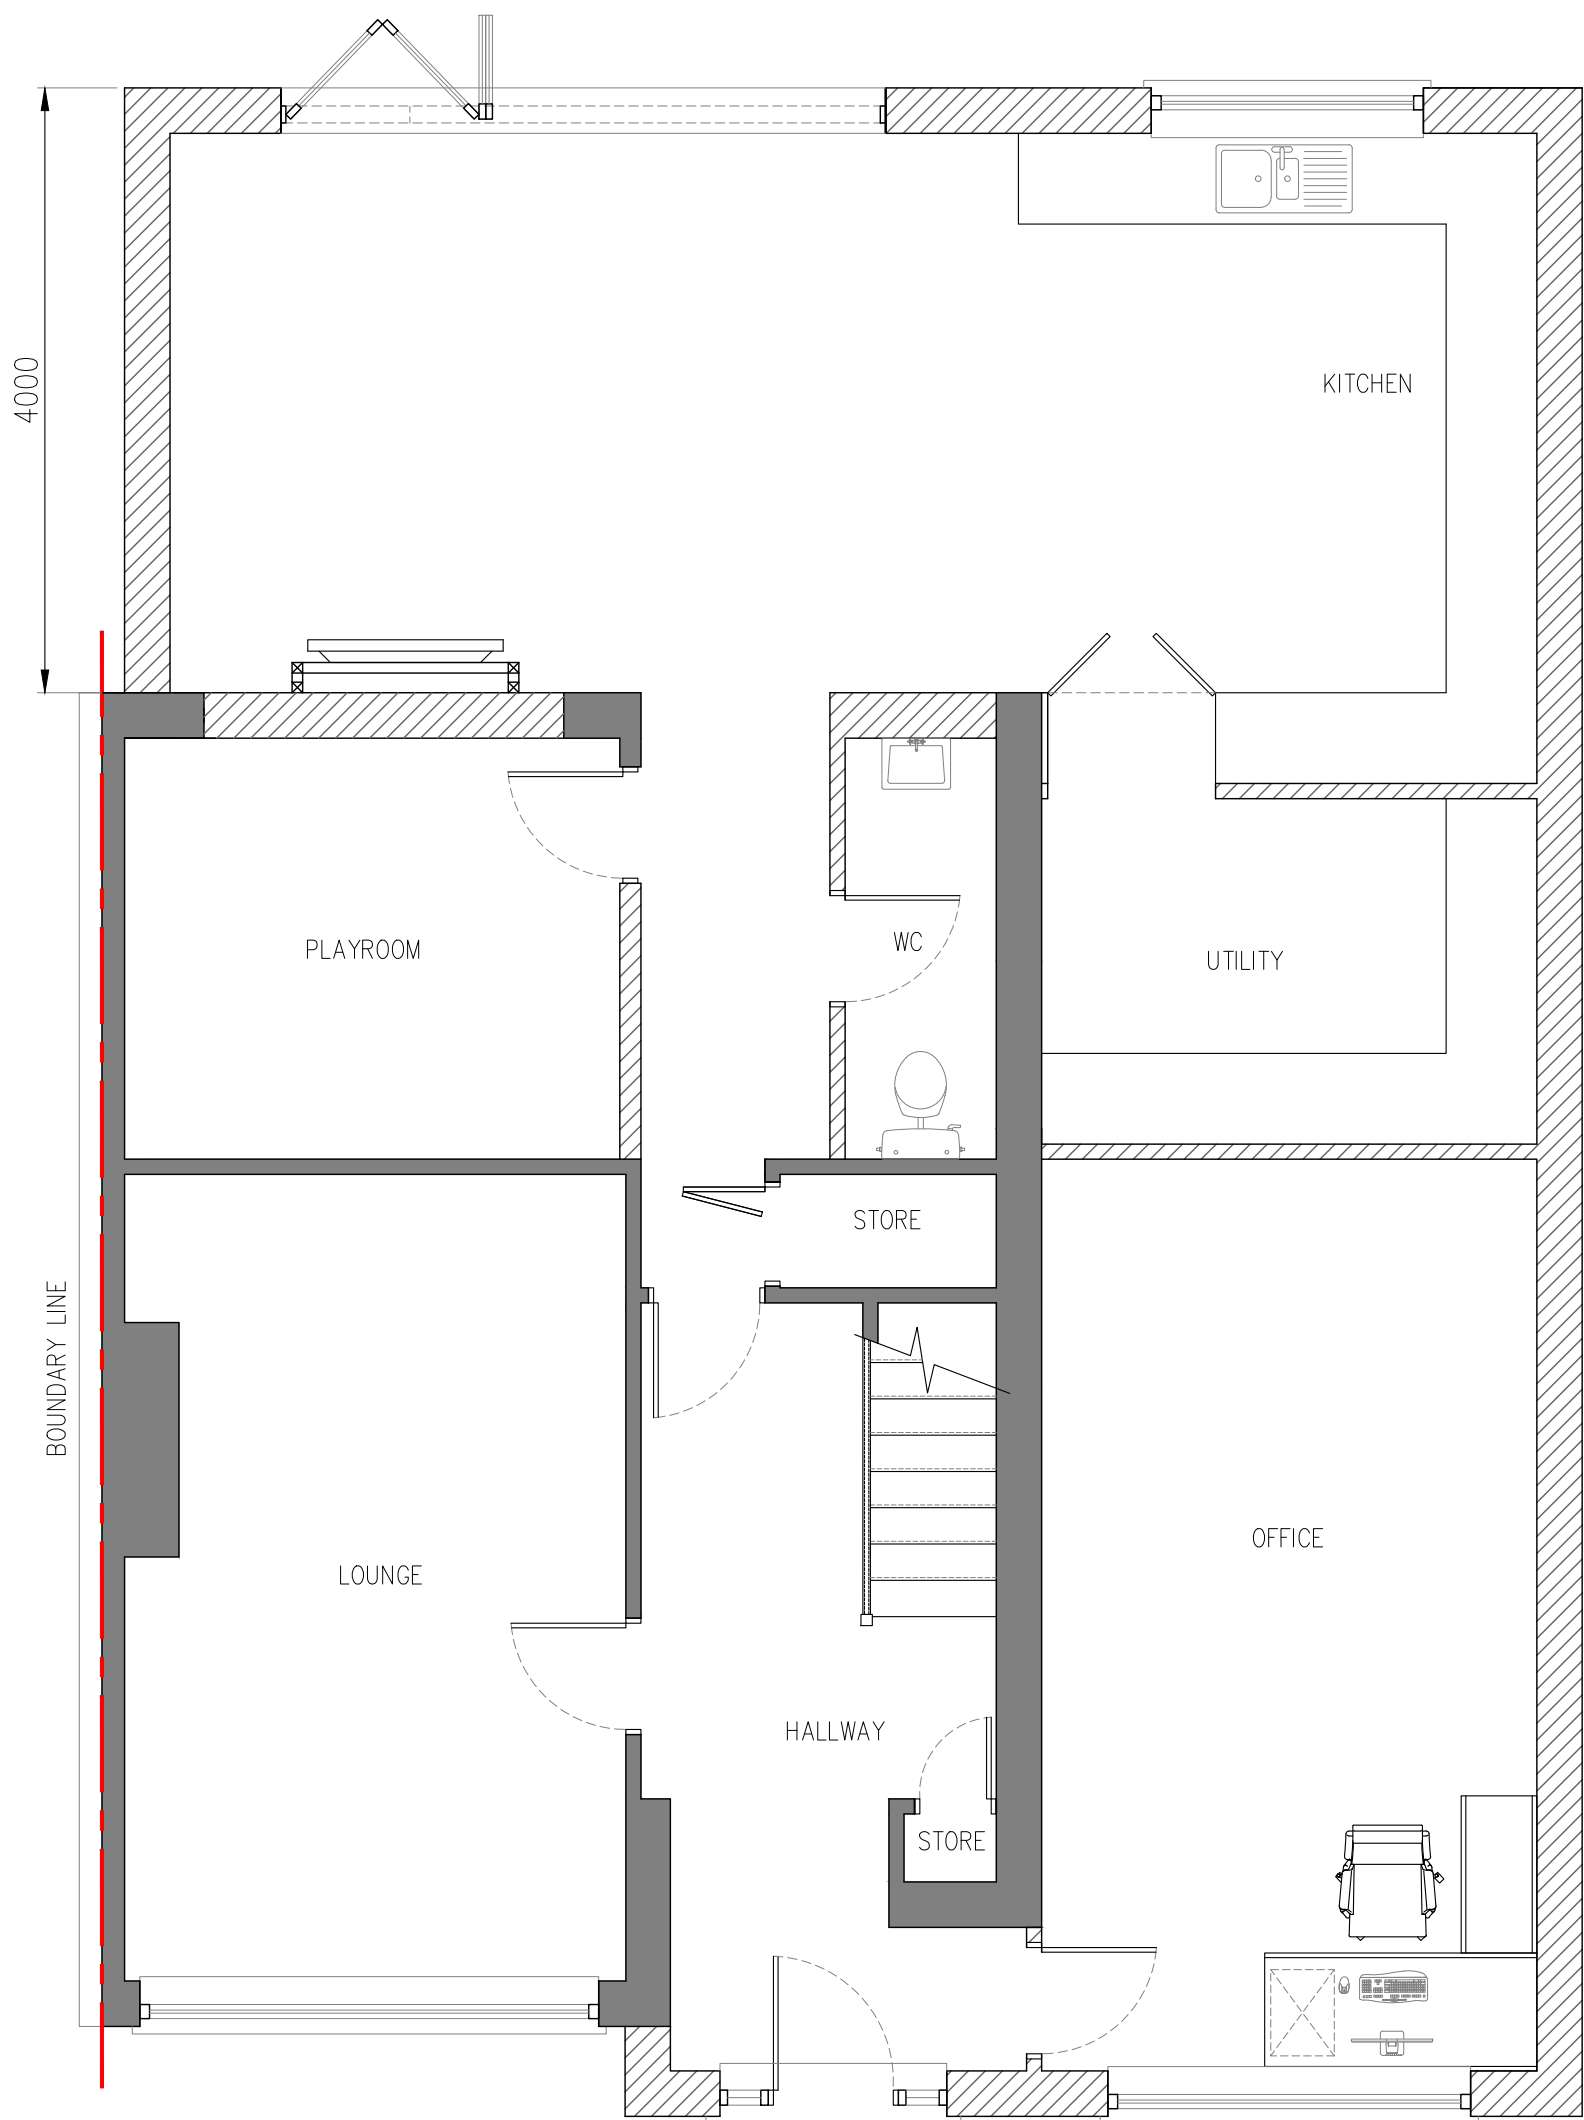


PROPOSED GROUND FLOOR 2A | SCALE 1:50

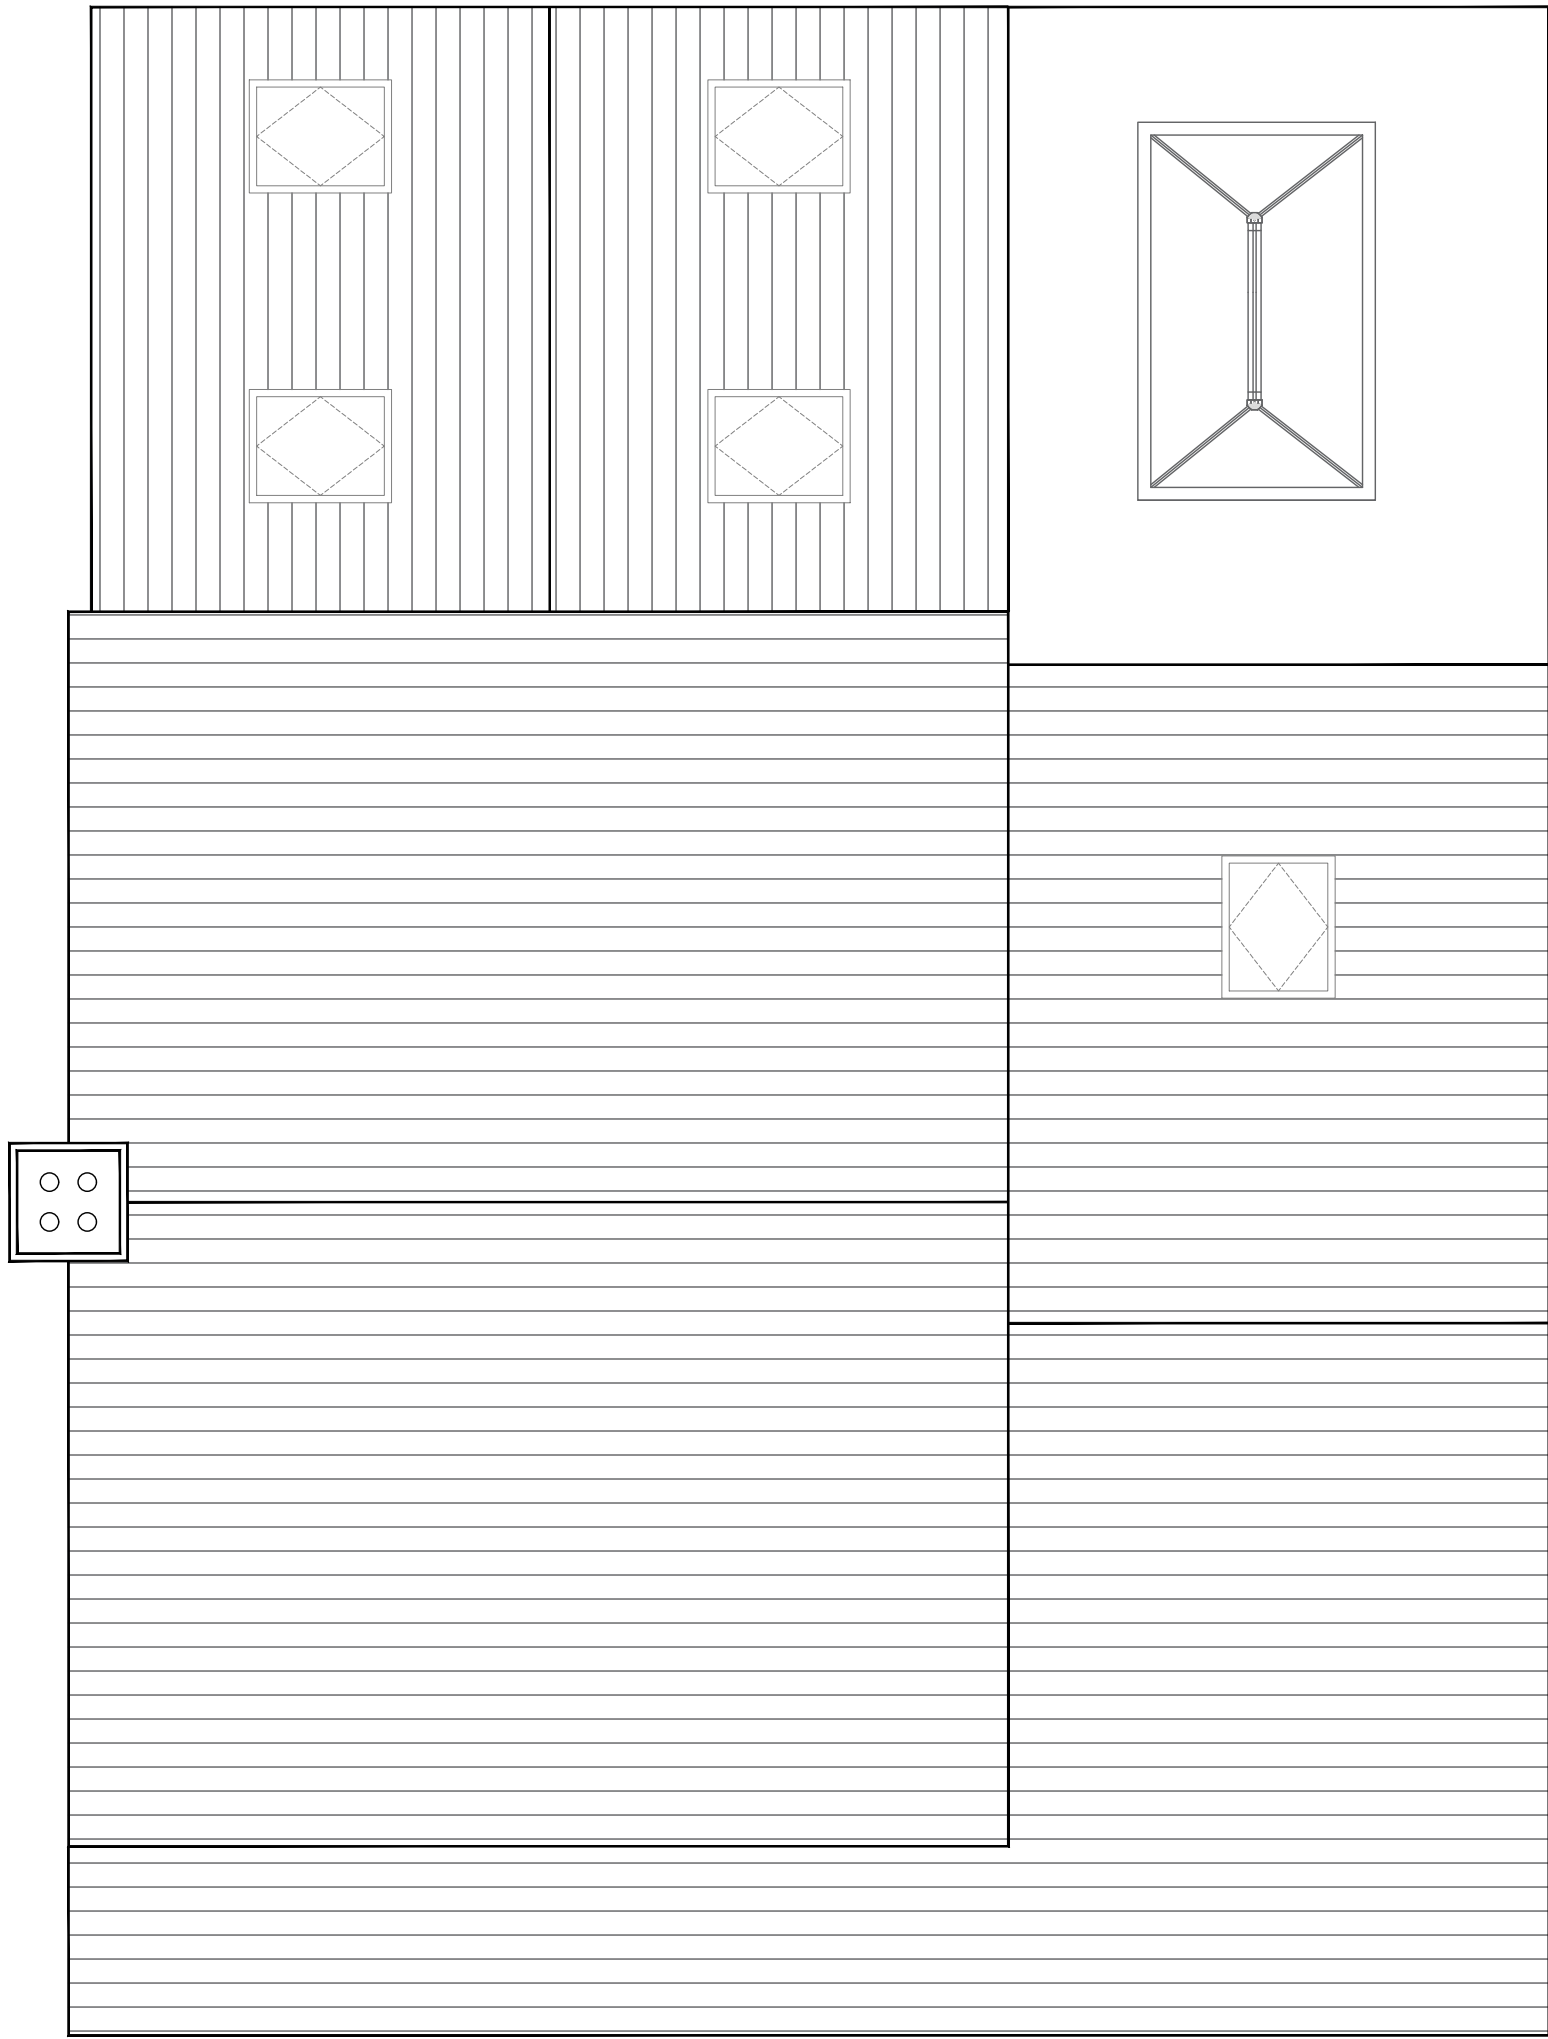

PROPOSED ROOF PLAN | SCALE 1:50

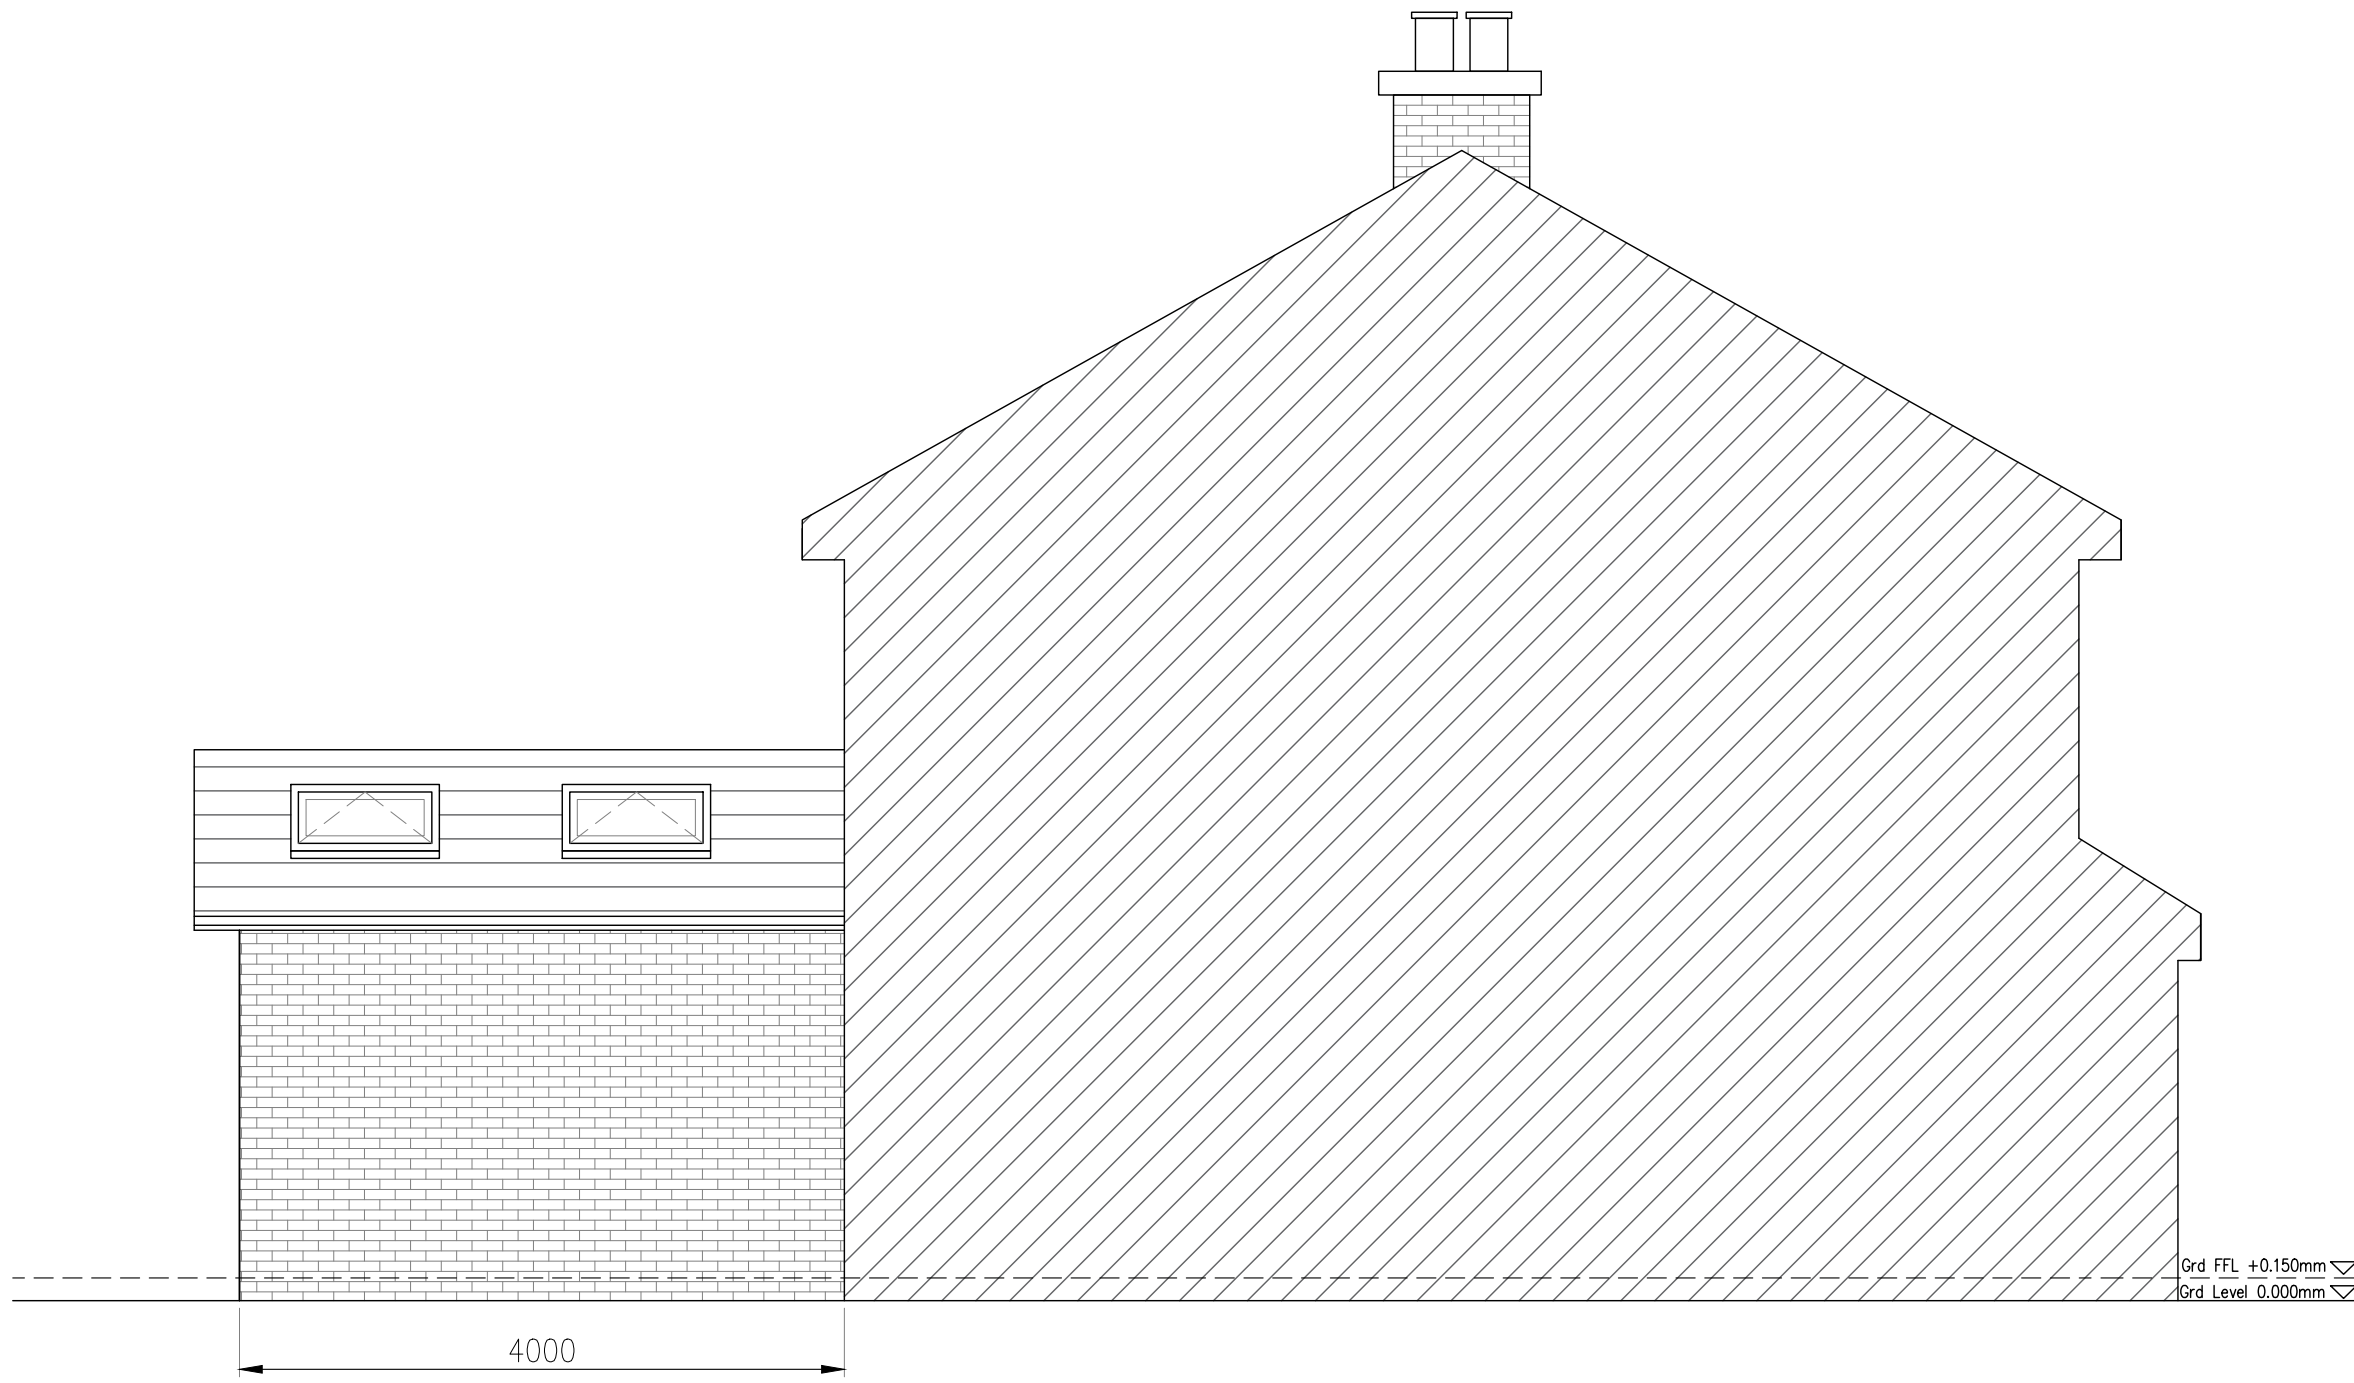

PROPOSED SIDE ELEVATION | SCALE 1:50

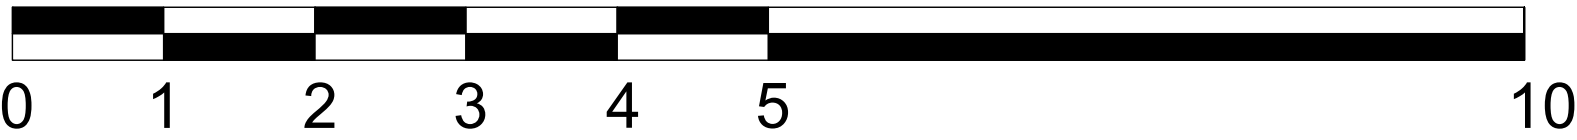

SCALE BAR 1:50

PROJECT: 2 MILLBROOK CRESCENT
KIRKBY
L32 1TJ

CLIENT: MR O'BREIN

Drawing Title
PROPOSED PLANS

Drawing No.
A102

Date:
FEB 2025

Scale:
1:50 @ A1

Revision:
A

Issue:
PLANNING STATUS