




VISUAL SCALE 1:100 @ A3

ALL MEASUREMENTS TO BE CHECKED ON SITE. CONTRACTOR WILL BE HELD RESPONSIBLE FOR THE ACCURACY OF WORKS INVOLVING THE SETTING OUR AND CHECKING OF ALL DIMENSIONS ON THE DRAWING AND ON SITE. COPRIGHT OF THIS DRAWING REMAINS WITH THE CLIENT.

PLANNING



PROPOSED FRONT ELEVATION
(SOUTH)

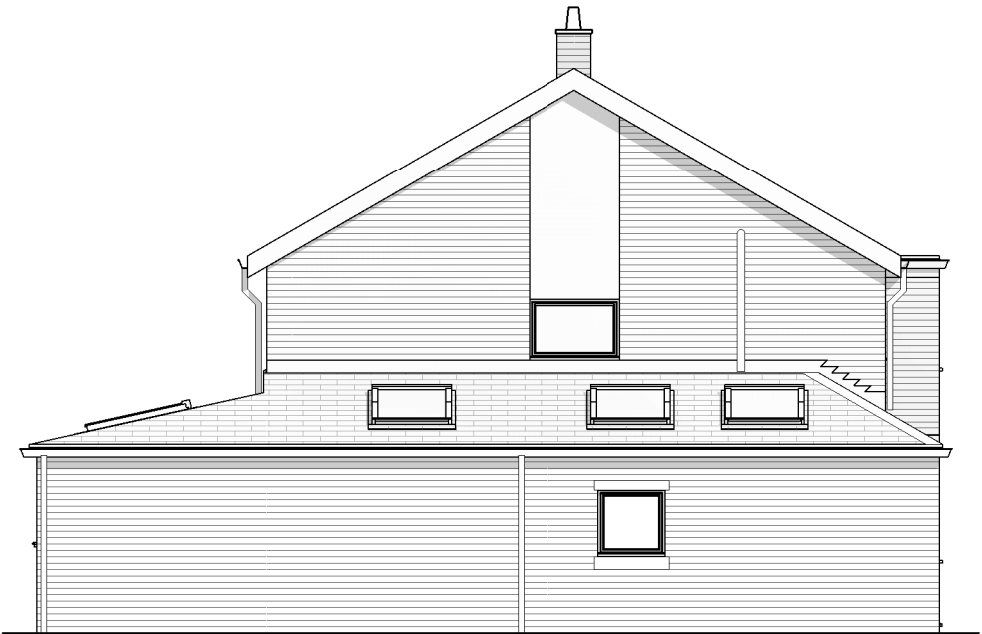


PROPOSED GABLE ELEVATION
(EAST)



PROPOSED REAR ELEVATION
(NORTH)

- CONCRETE GREY ROOF TILES TO MATCH EXISTING - MARLEY MODERN ANTHRACITE OR SIMILAR
- WINDOWS AND DOORS IN WHITE TO MATCH EXISTING
- RAINWATER GOODS IN BLACK TO MATCH EXISTING
- RED BRICK TO MATCH EXISTING - IBSTOCK ANGLIAN RUSKIN MULTI OR SIMILAR

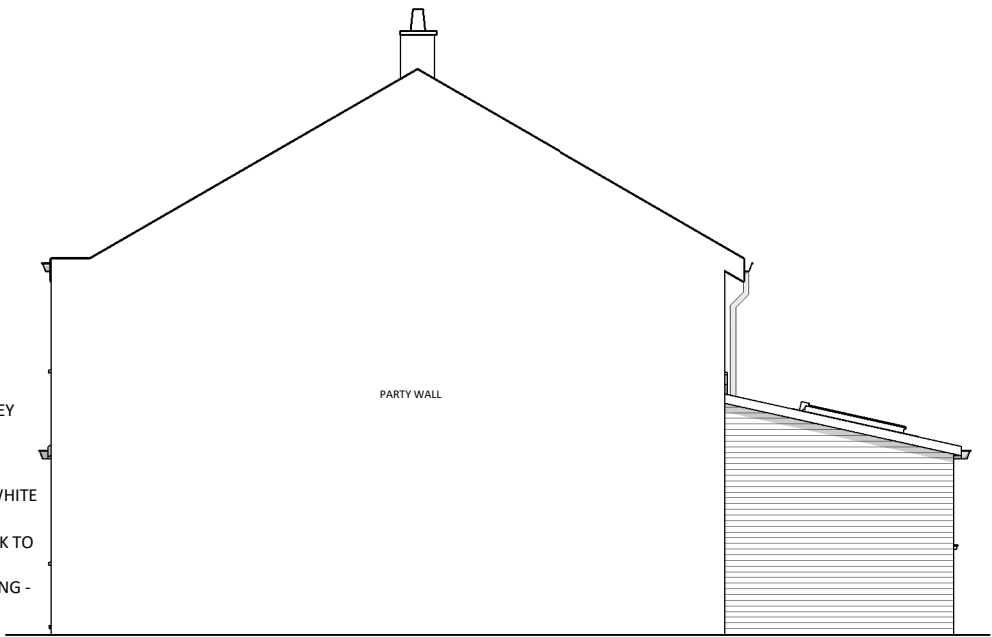

PROPOSED PARTY WALL
ELEVATION (WEST)

C	Scale bar added	04.08.25	NM
B	Dimension added	24.07.25	NM
A	Additional notes added	17.07.2025	NM
REV	DESCRIPTION	DATE	BY

CLIENT
MR & MRS WOODER

PROJECT	SCALE	DATE
10 HALL DRIVE, KIRKBY	1 : 100 @A3	MAY 25
	DRAWN	CHECKED
	NM	--

DRAWING TITLE	DRAWING No	REVISION
PROPOSED ELEVATIONS	P25-002	C

006