




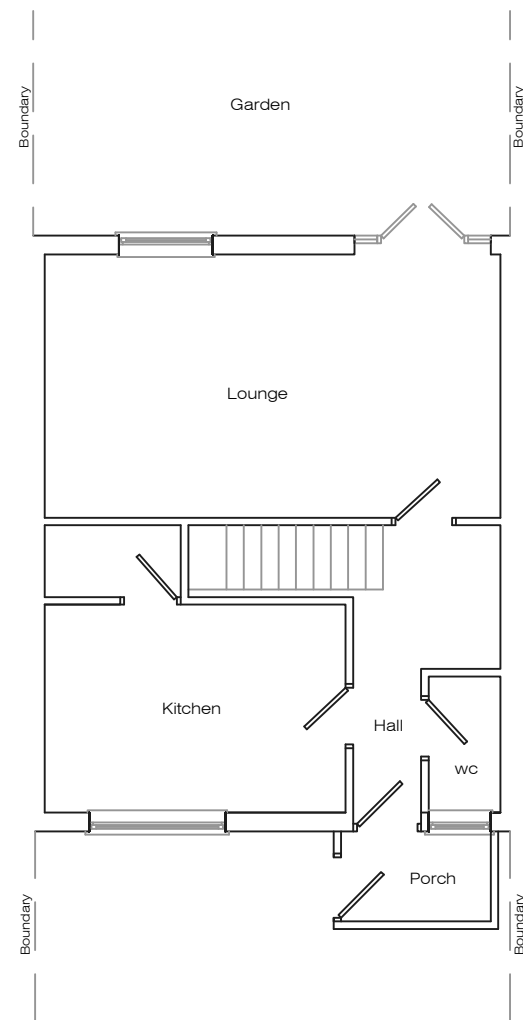


Existing Ground Floor Plan

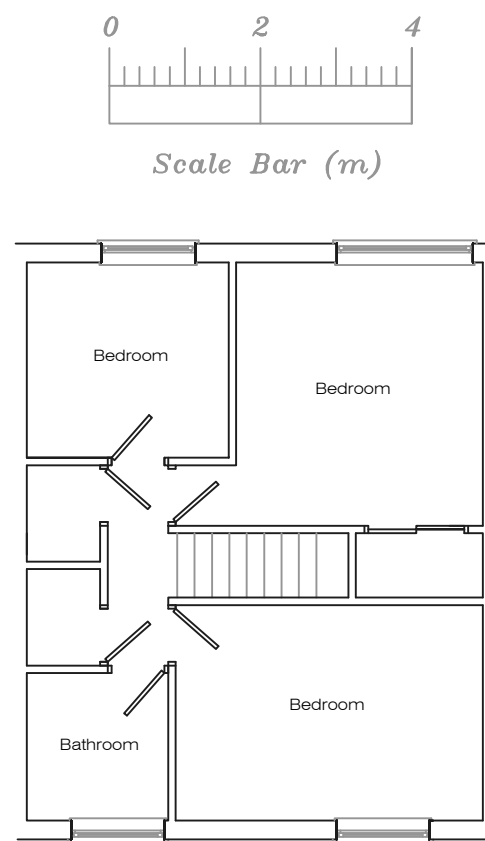

Existing First Floor Plan

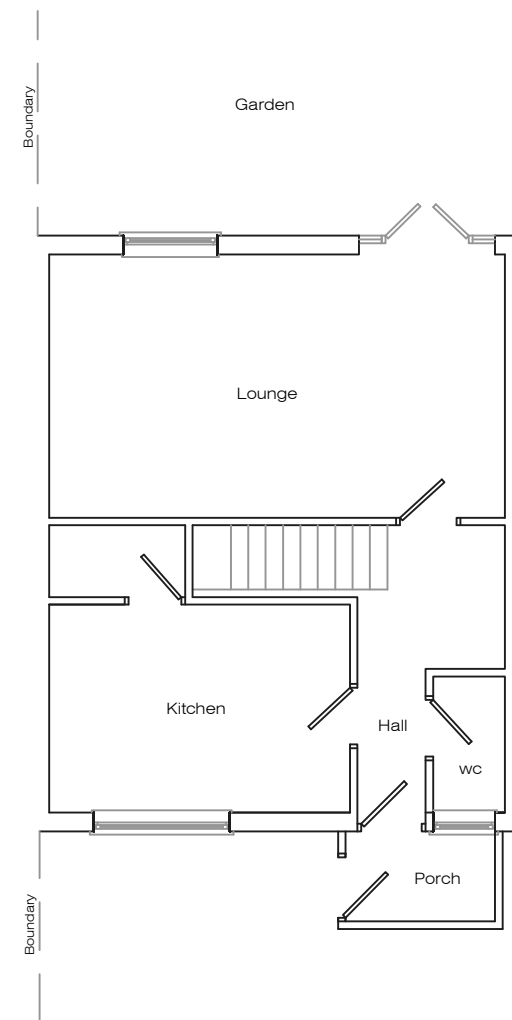

Proposed Ground Floor Plan

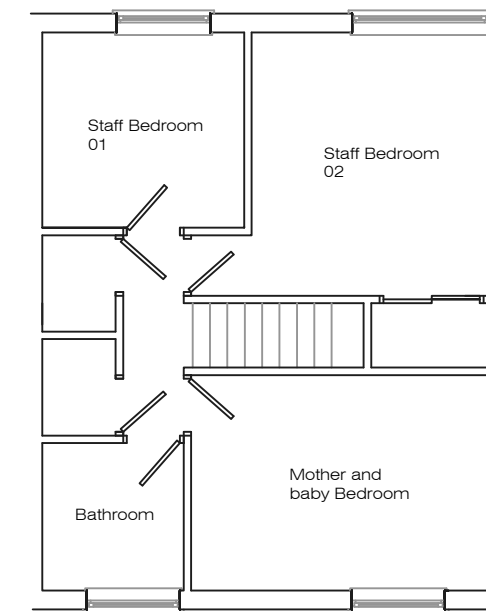

Proposed First Floor Plan

Address 19 Norley Place, L26				
Job Title Change of use from C3 into supported accomodation use				
Drawing title Plans				
Chkd	Appvd	date July '25	scale 1:100 @ A2	Dwg No. 001