




0 0.5 1 2 3 4m
Scale 1:50

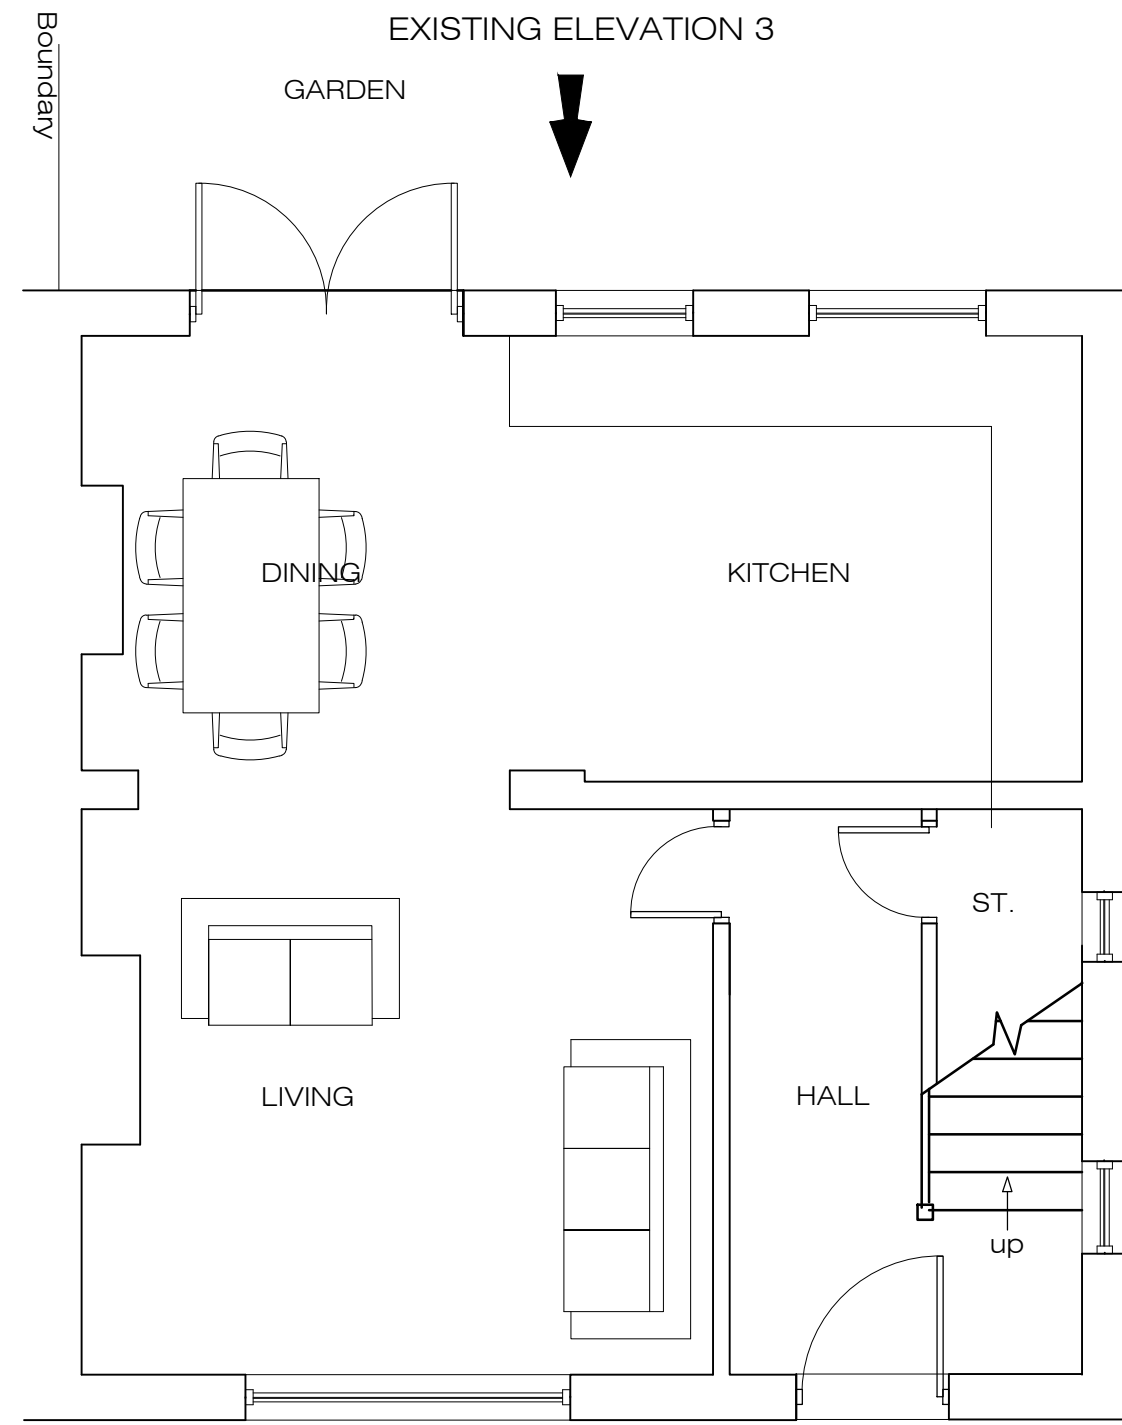


EXISTING ELEVATION 1
Existing Ground Floor Plan

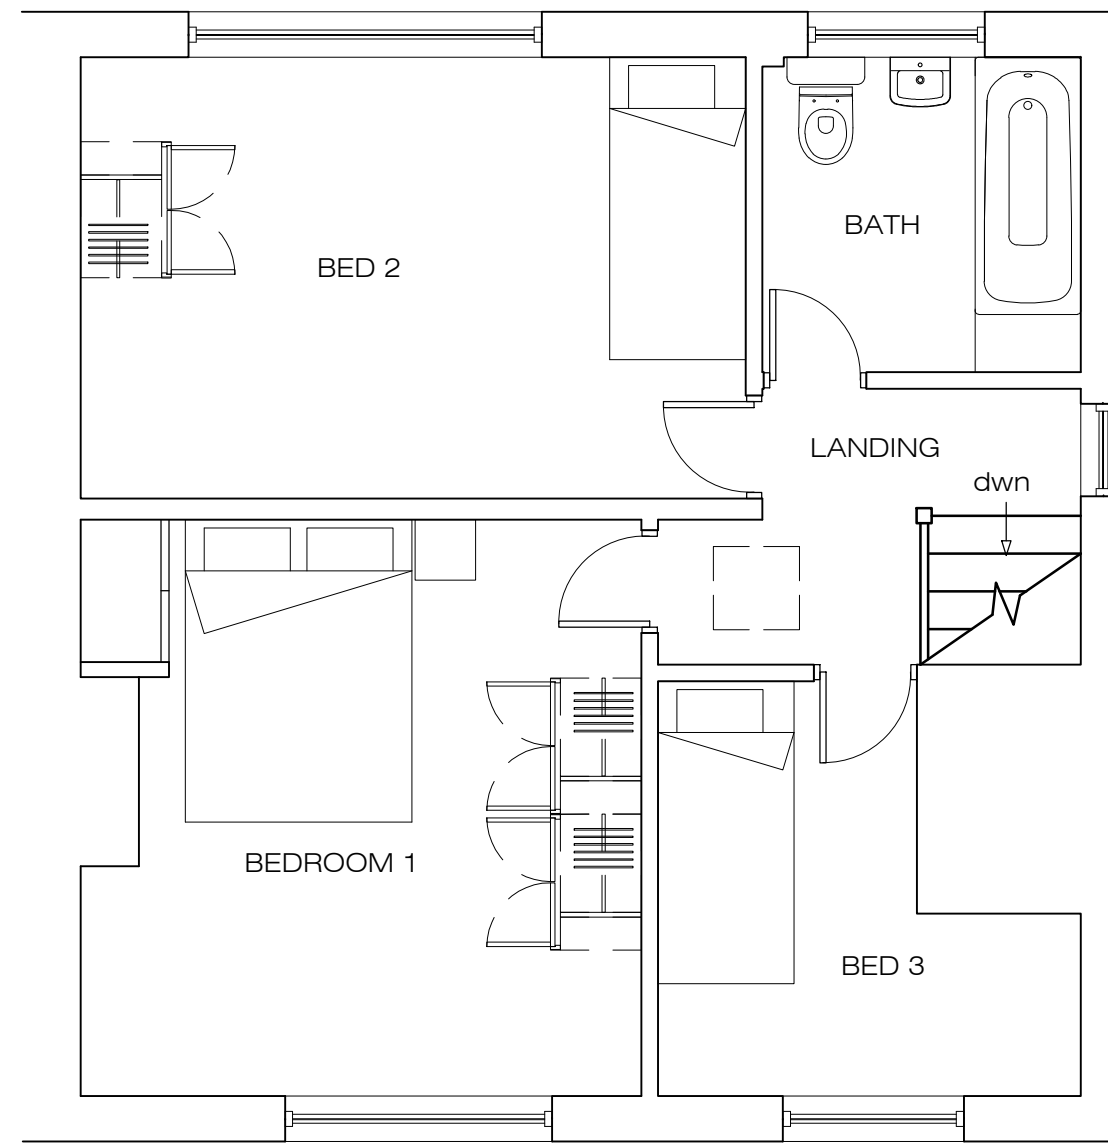


Existing First Floor Plan

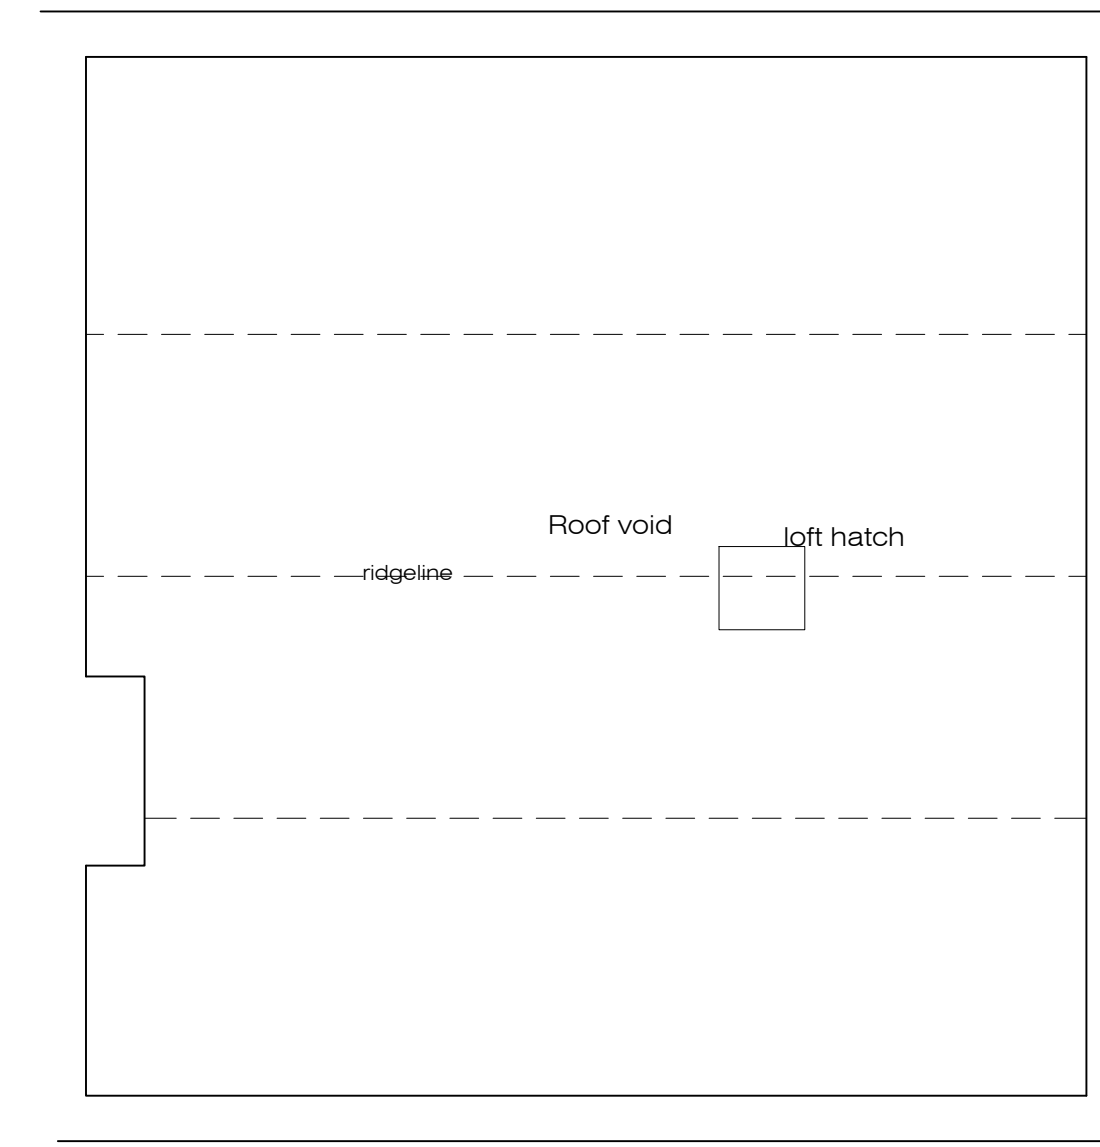


Existing Loft Plan

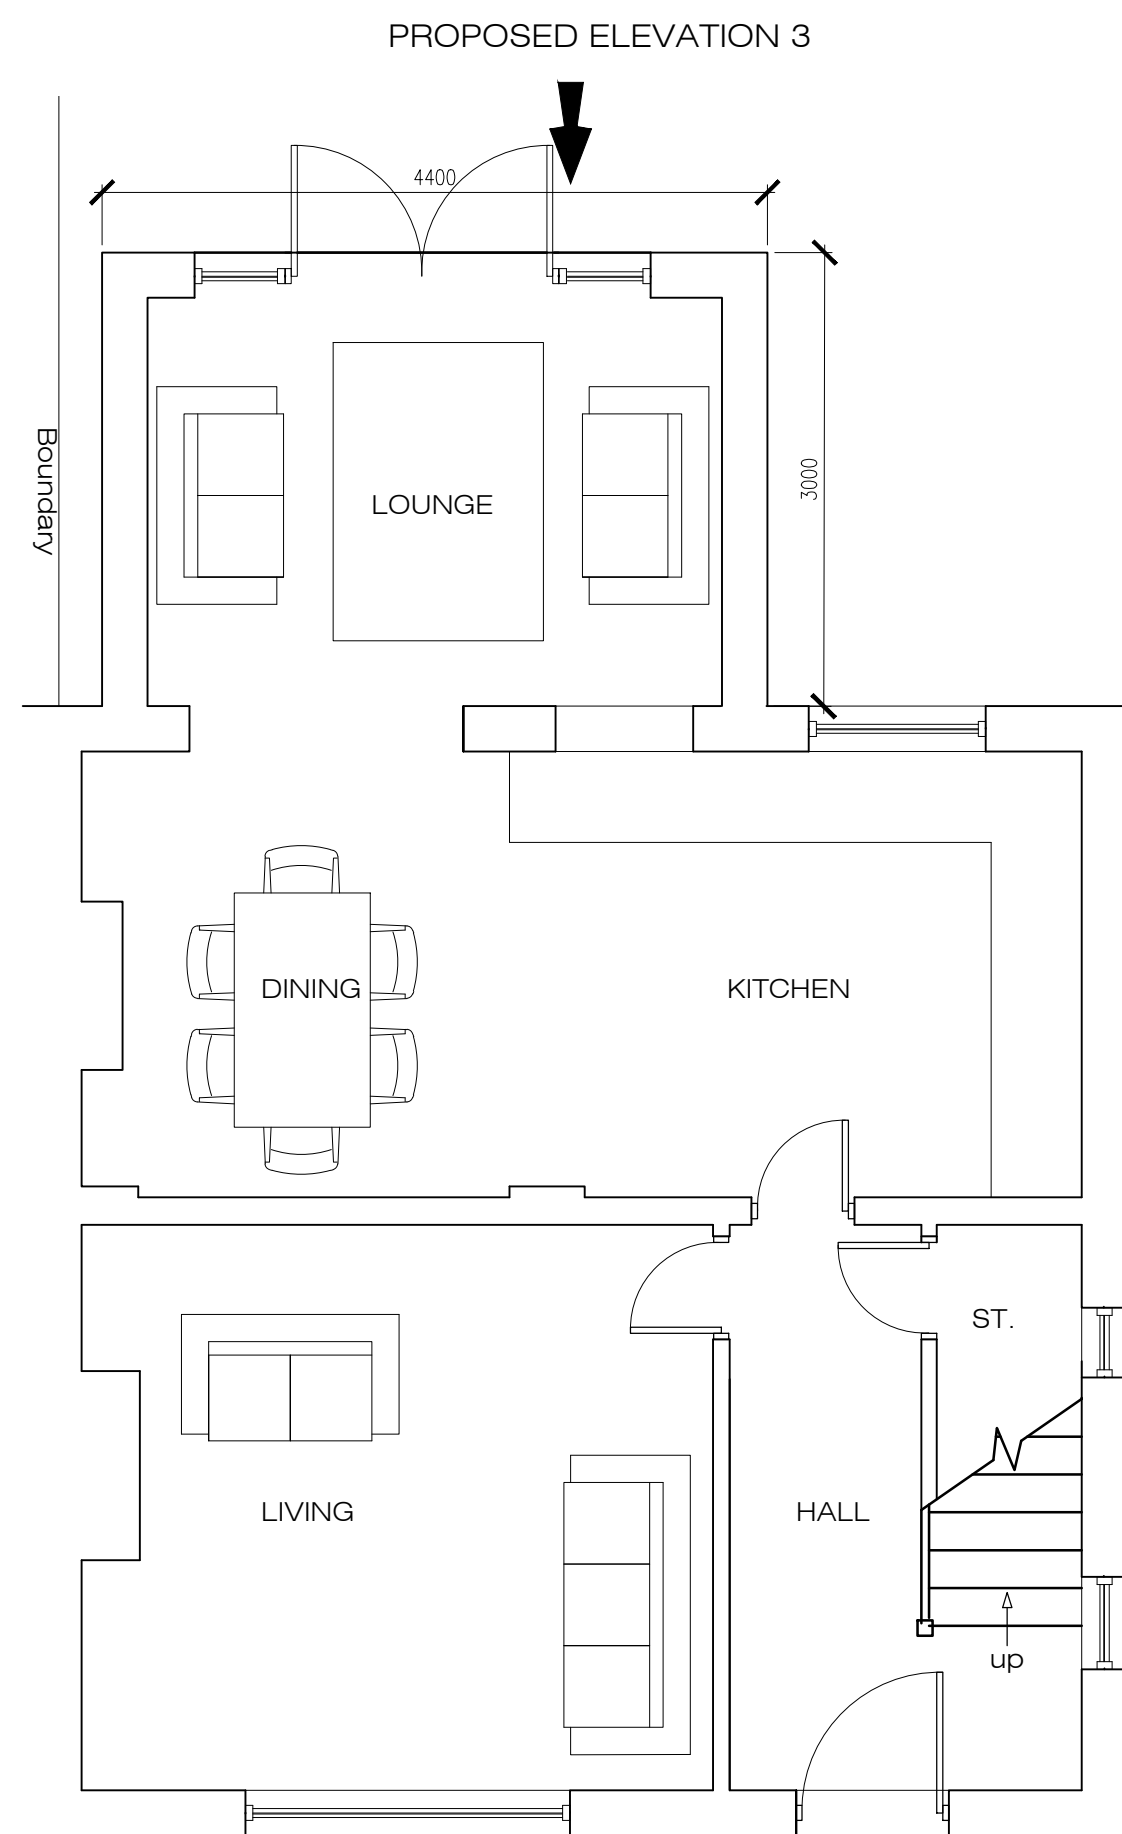

PROPOSED ELEVATION 1
Proposed Ground Floor Plan

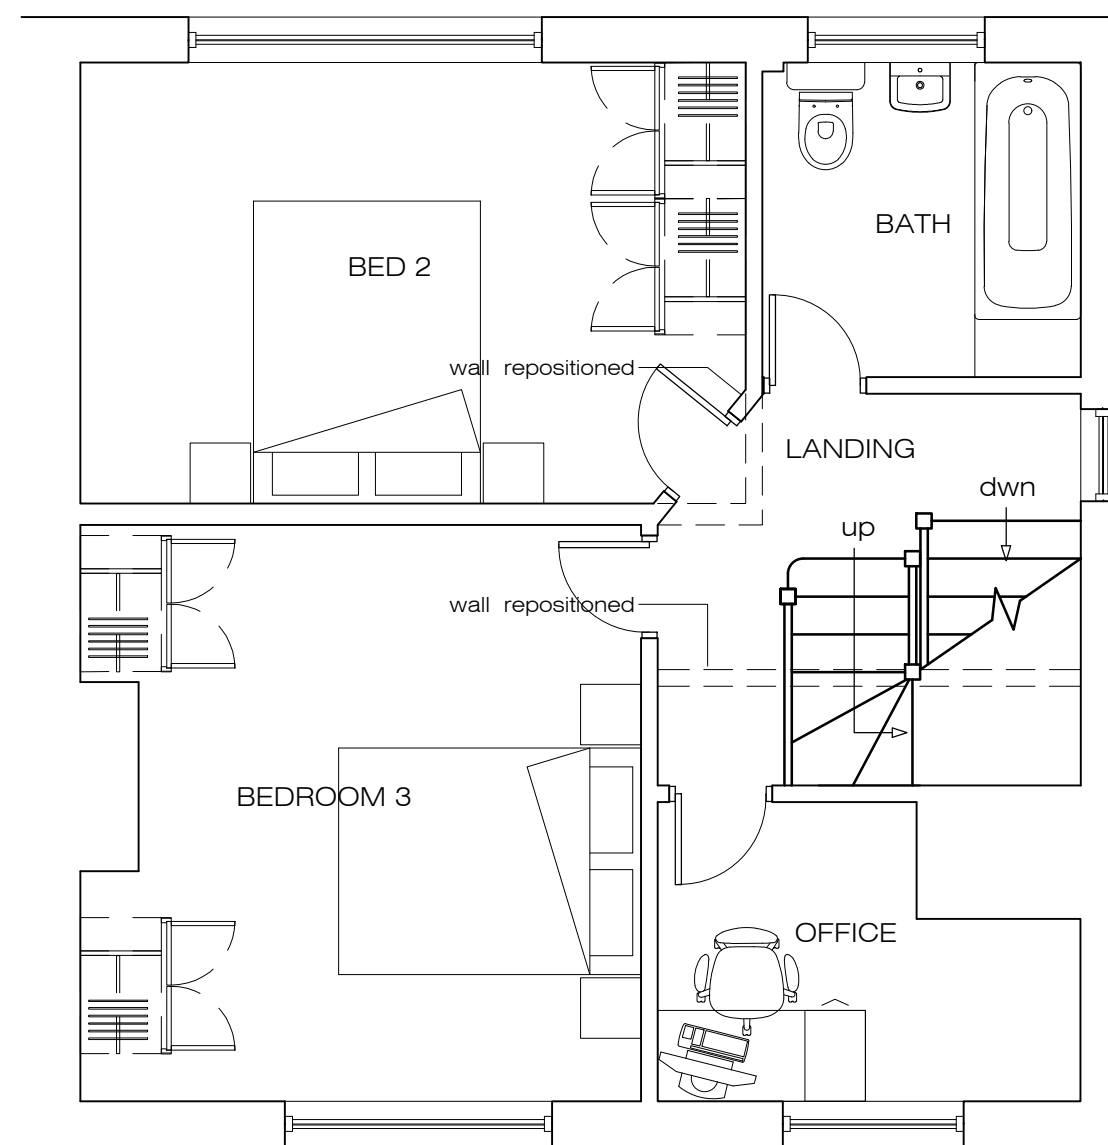

Proposed First Floor Plan

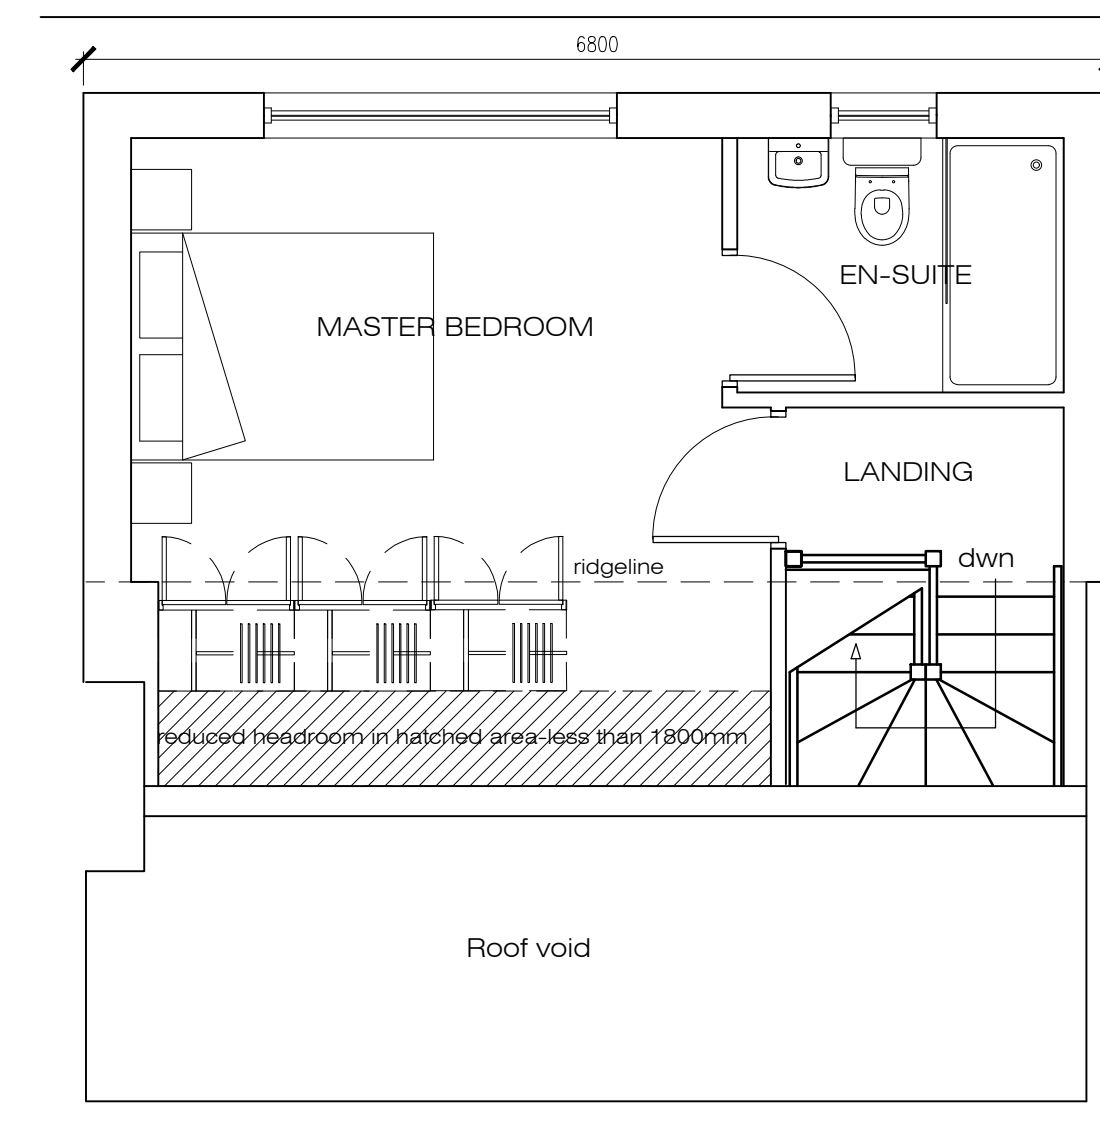

Proposed Loft Plan