



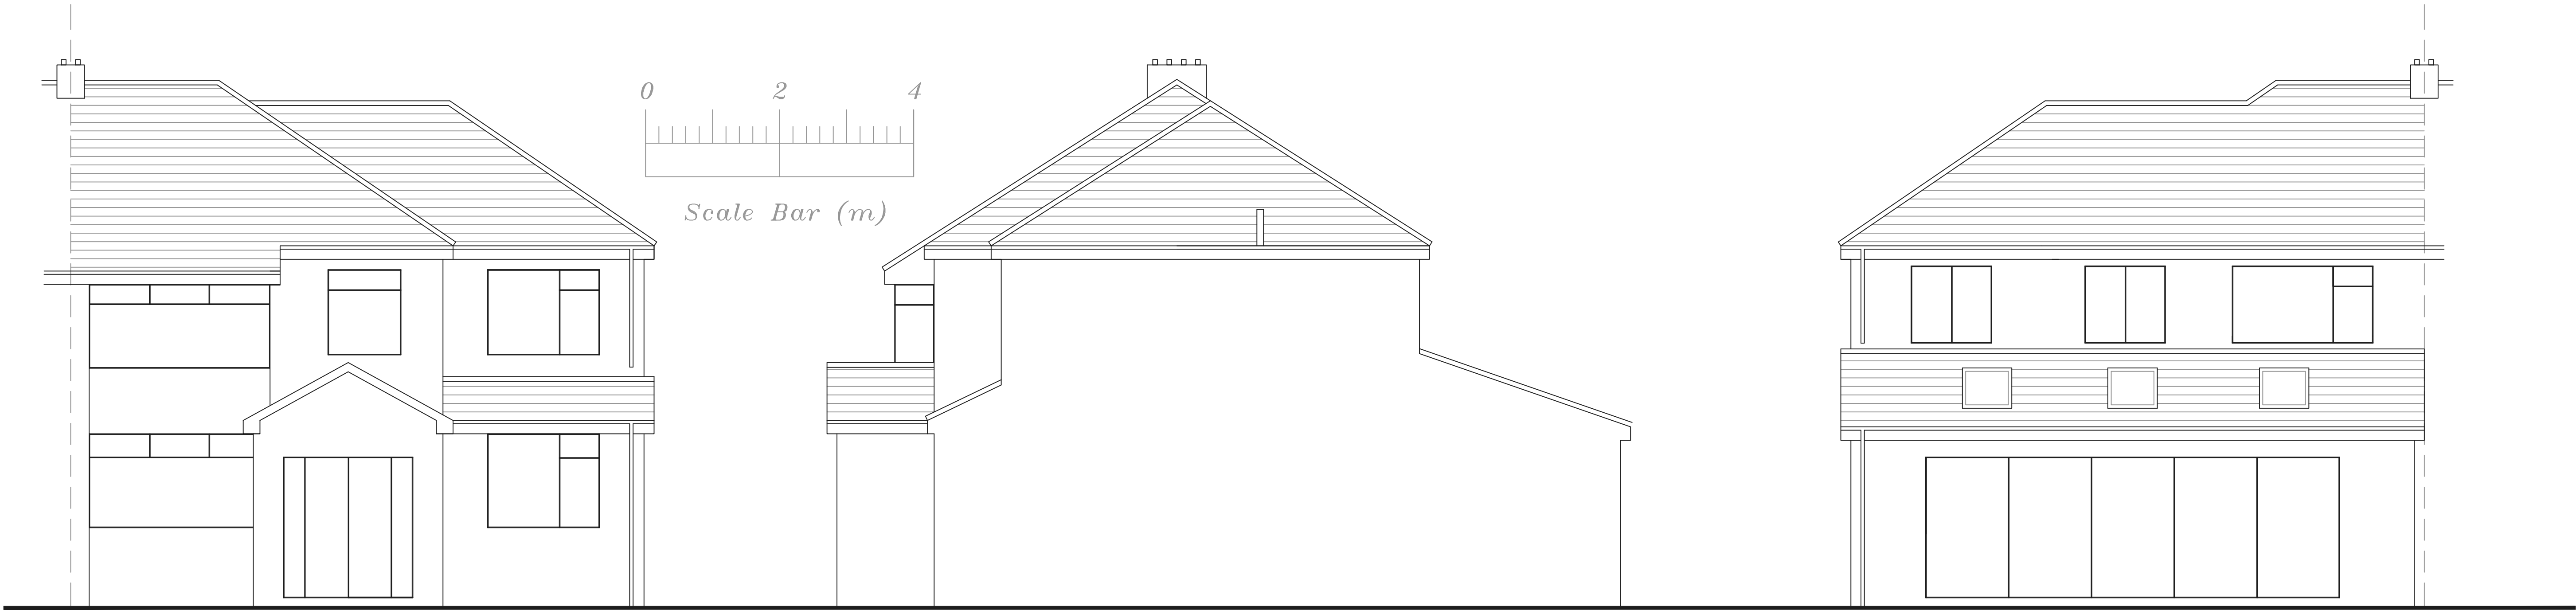


Proposed Front Elevation

Proposed Side Elevation


Proposed Rear Elevation

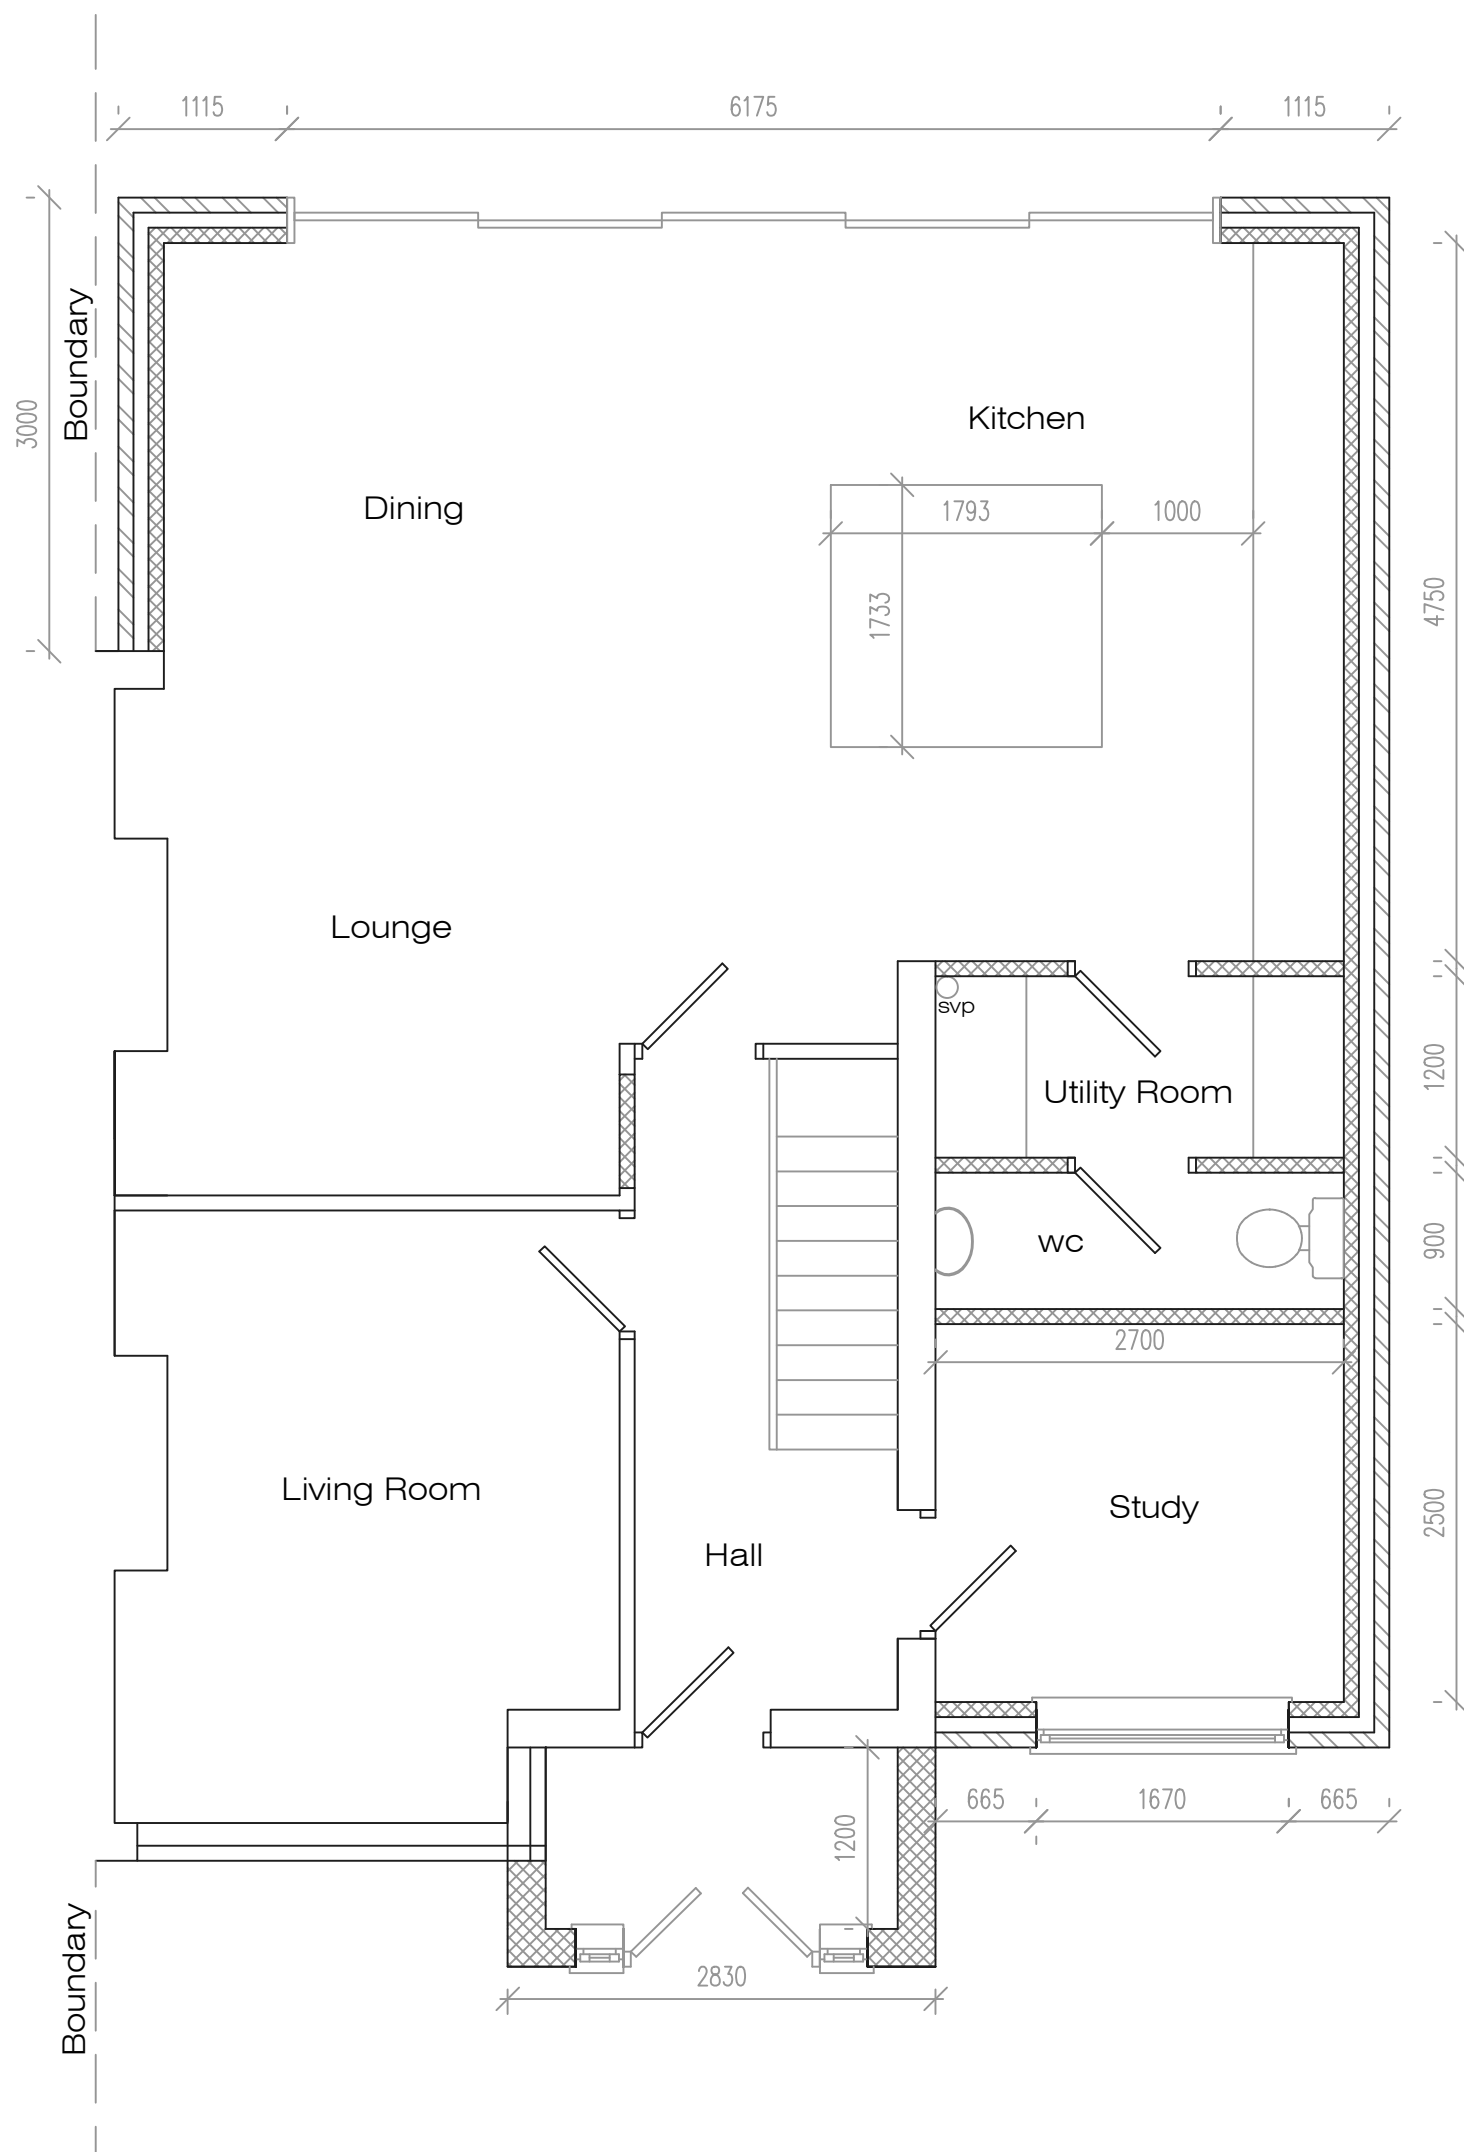

Proposed Ground Floor Plan

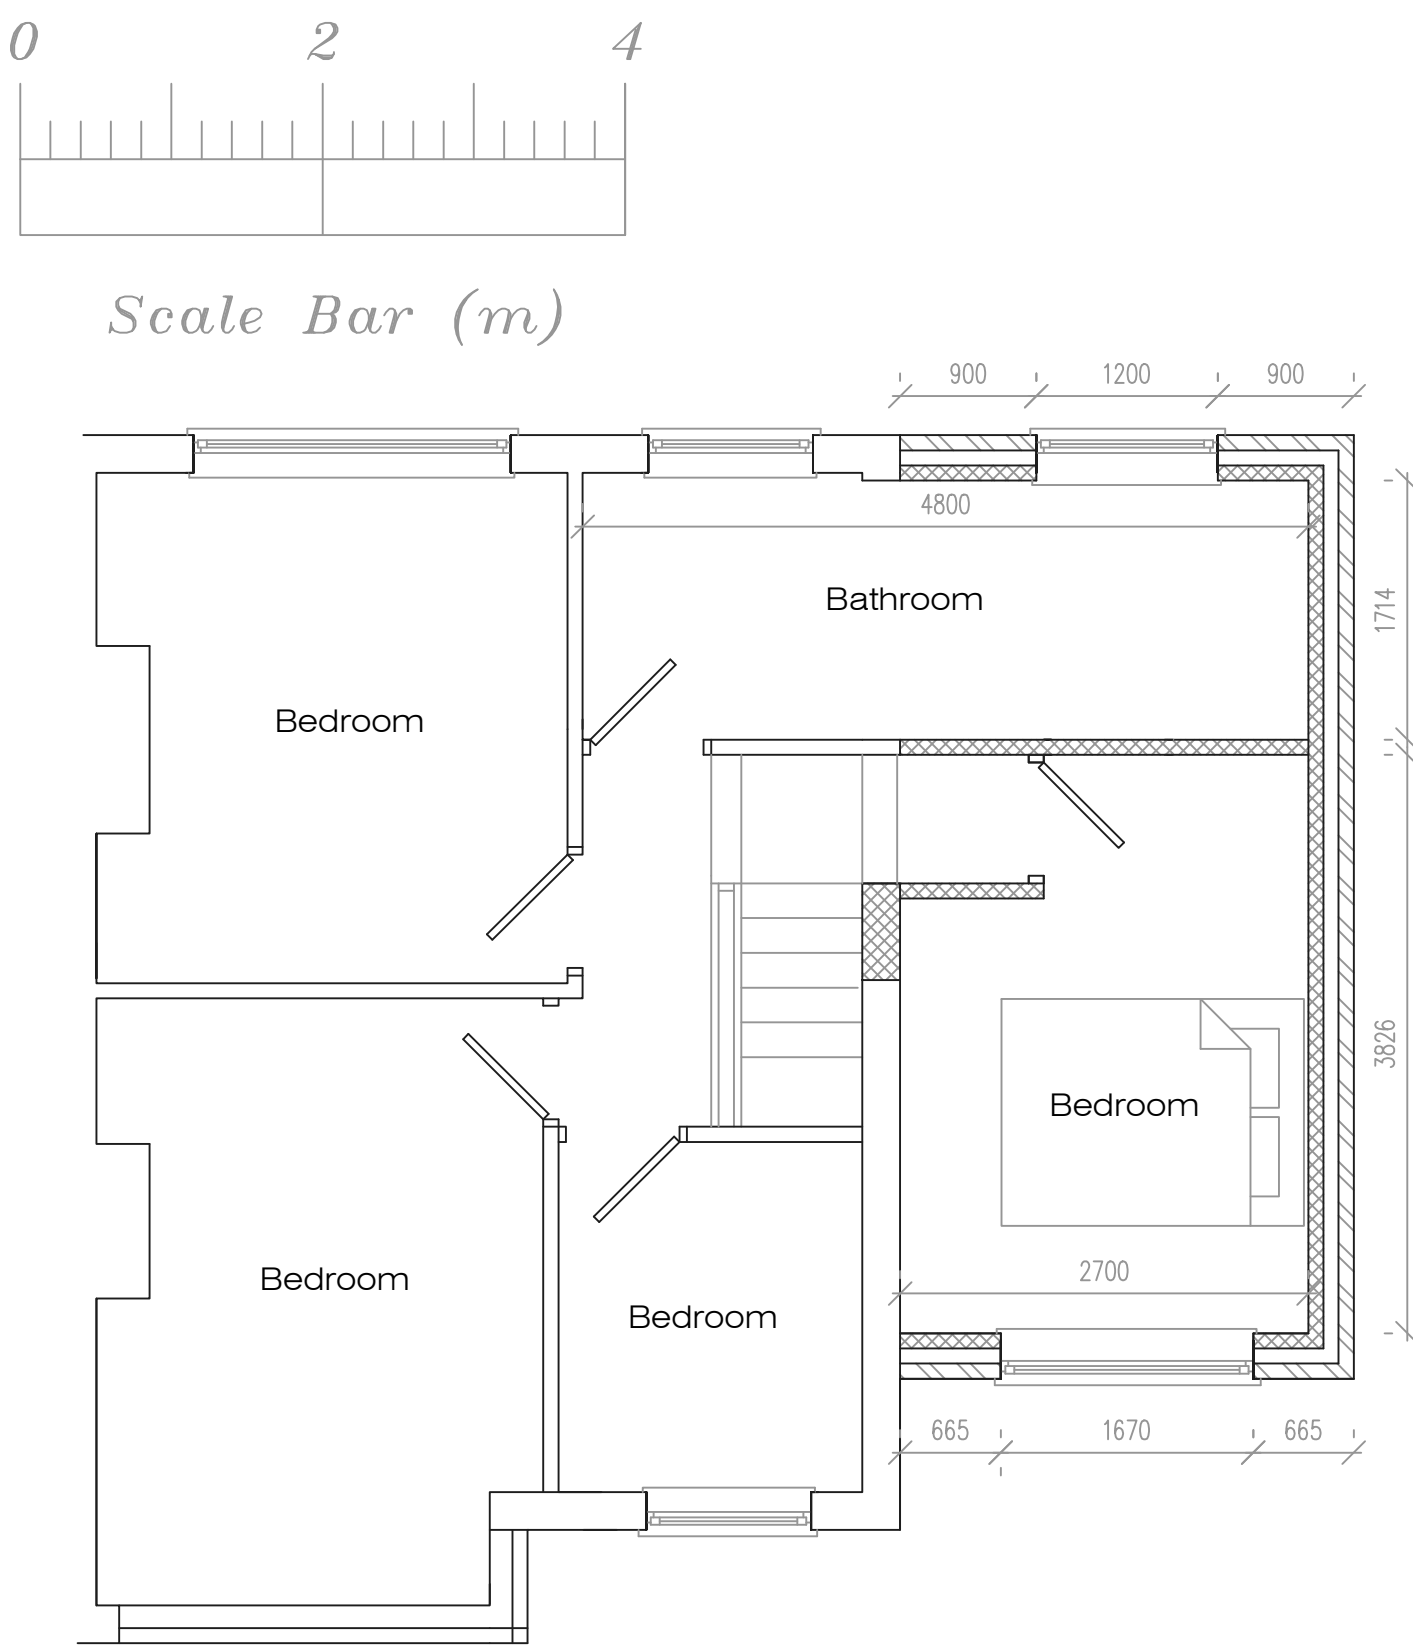

Proposed First Floor Plan

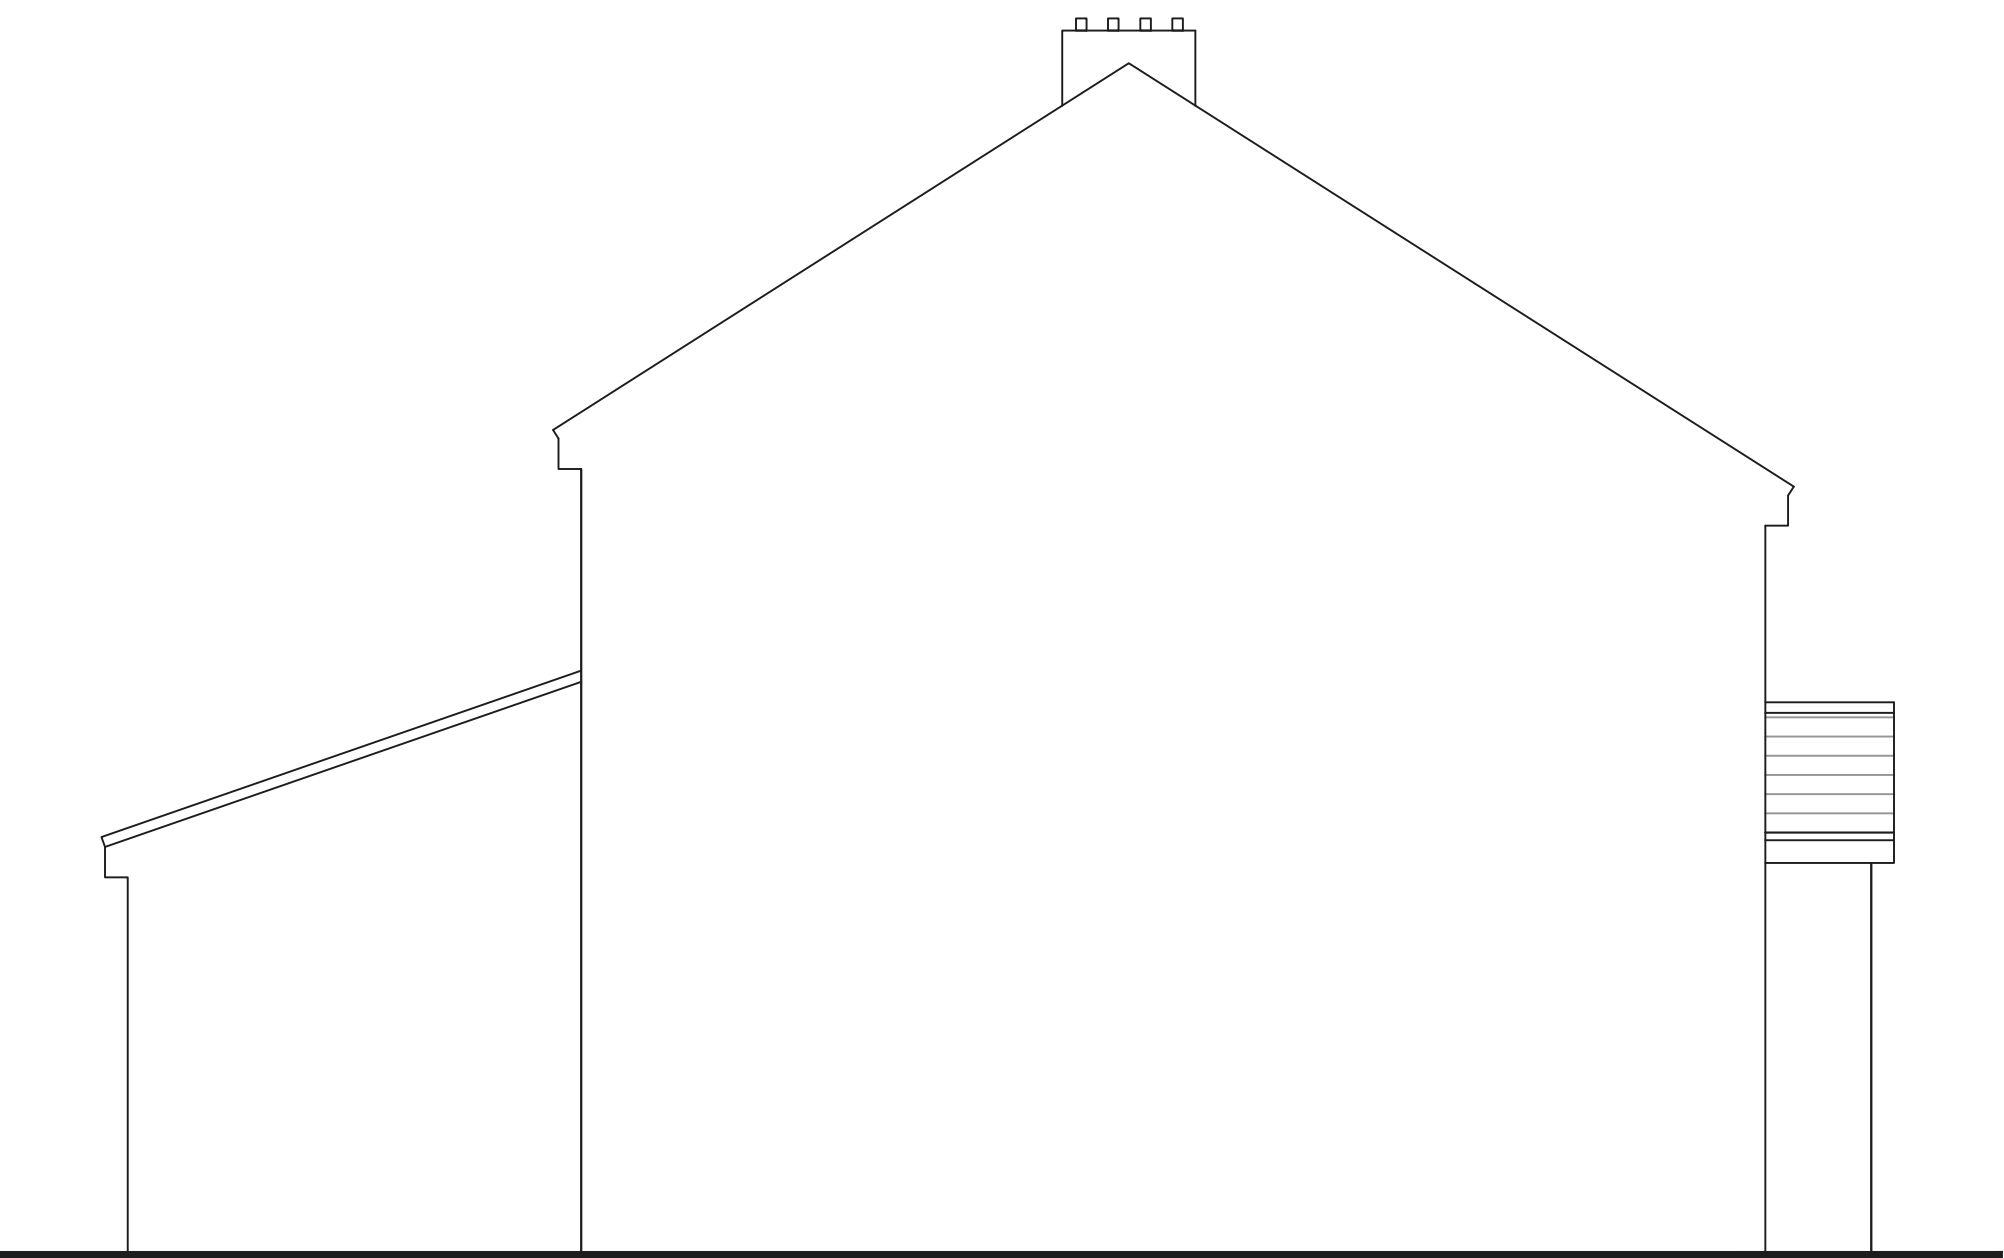

Proposed Side Elevation/Section

Address			
51 Wyndham Ave, L14			
Job Title			
Two storey extension to side			
Drawing title			
Proposed Plans			
Chkd	Appvd	date	scale
		Jan '23	1:50 @ A1
dwg no.			002