



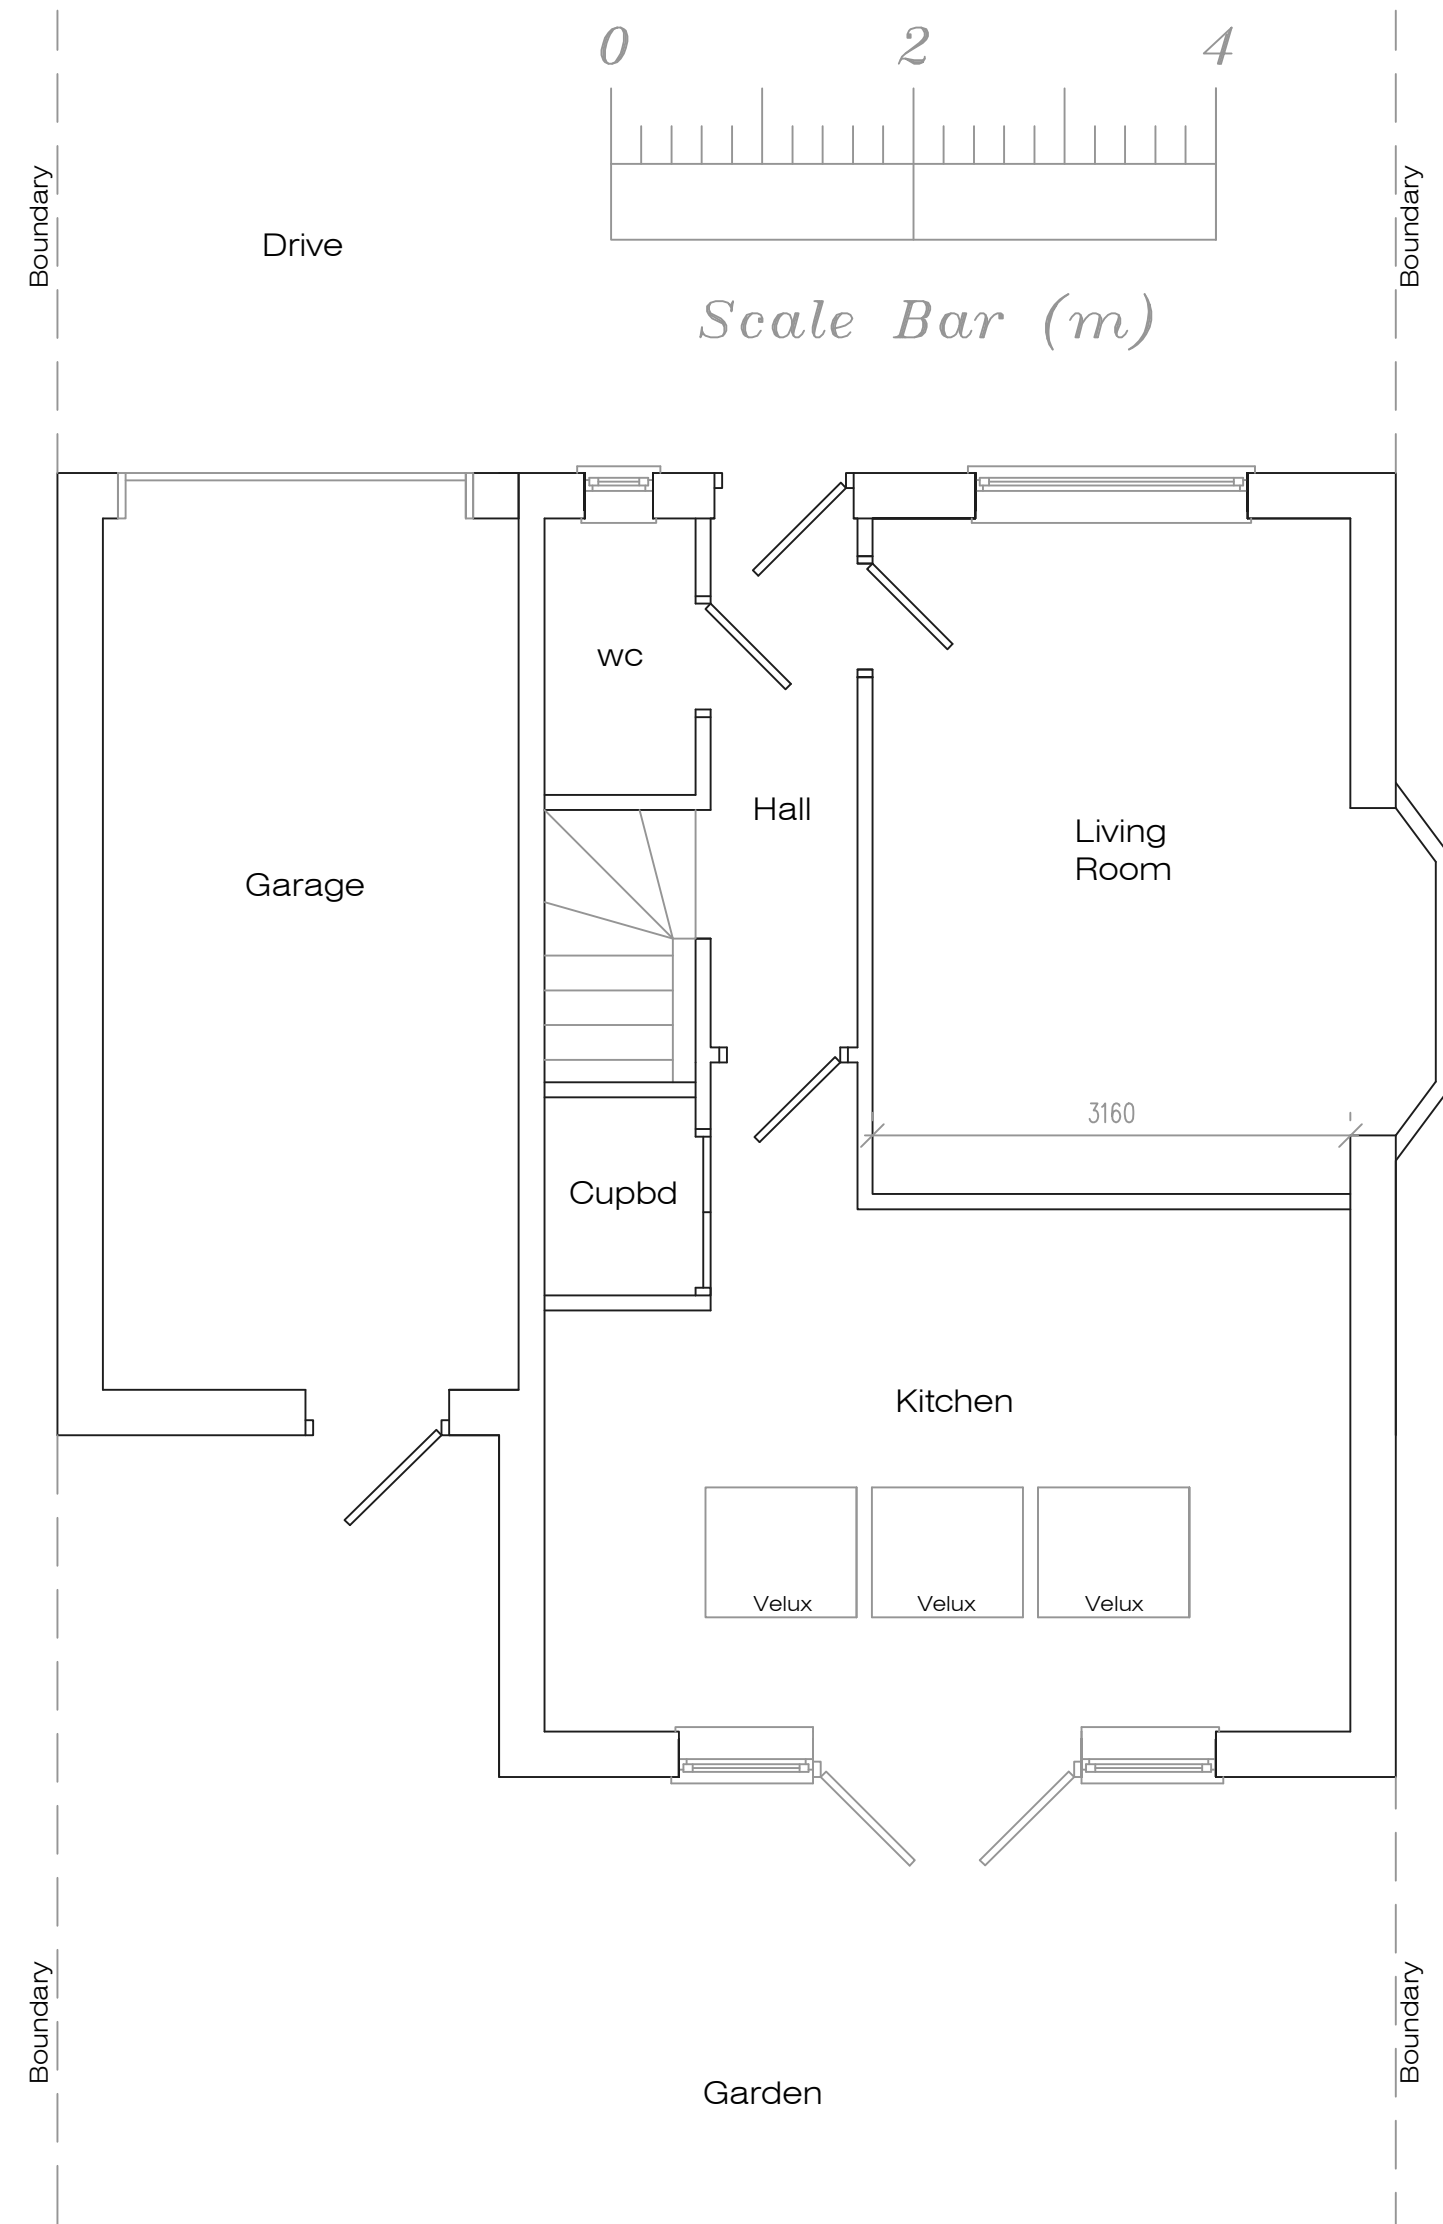

Existing Ground Floor Plan

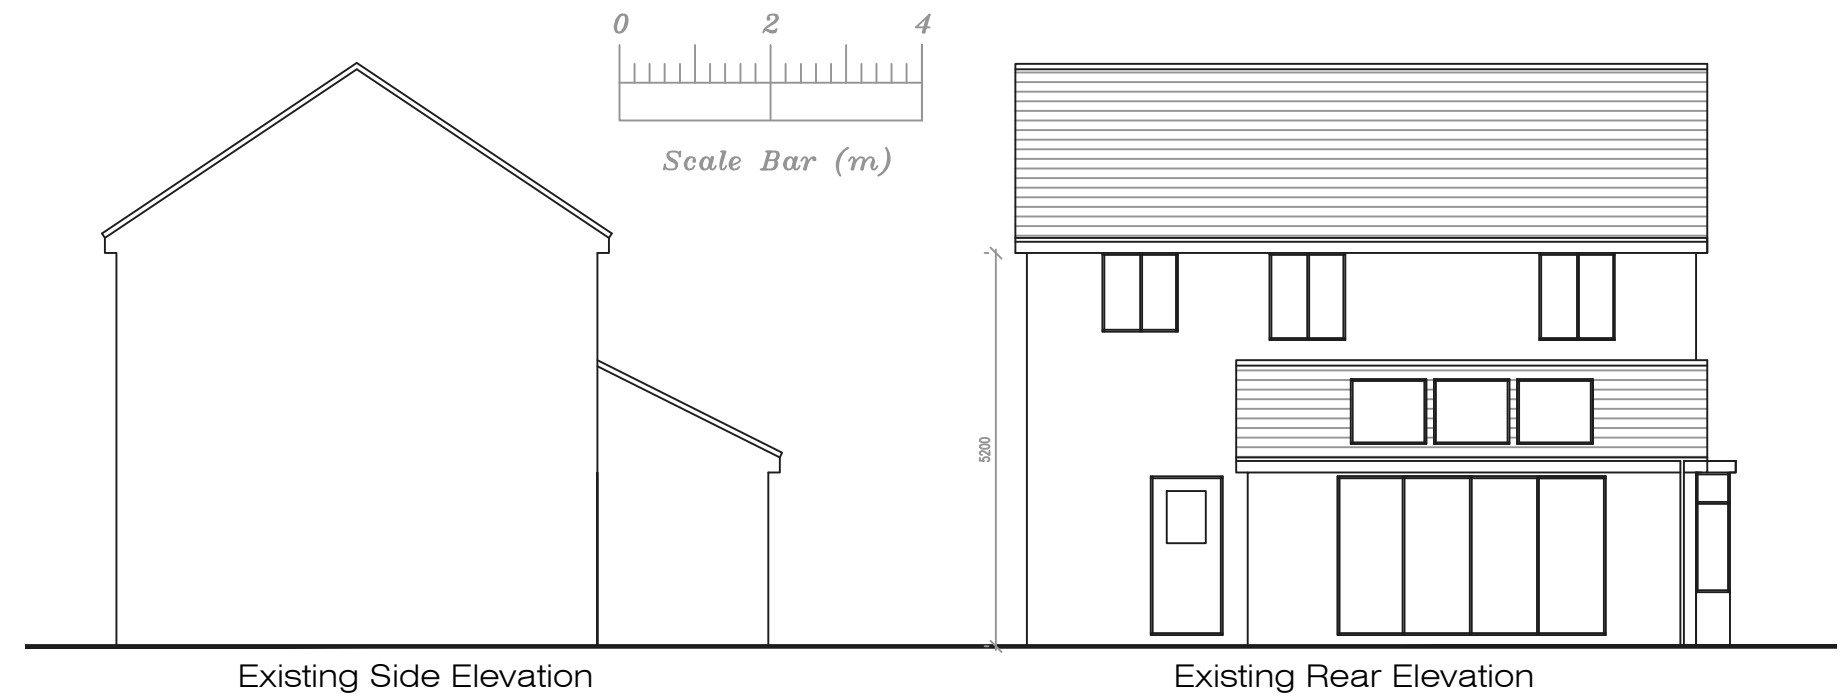

Address 1 School Drive, L26				
Job Title Single storey extension works with garage conversion				
Drawing title Existing Plans				
Chkd	Appvd	date March '22	scale 1:50/1:100 @ A2	Dwg No. 001