


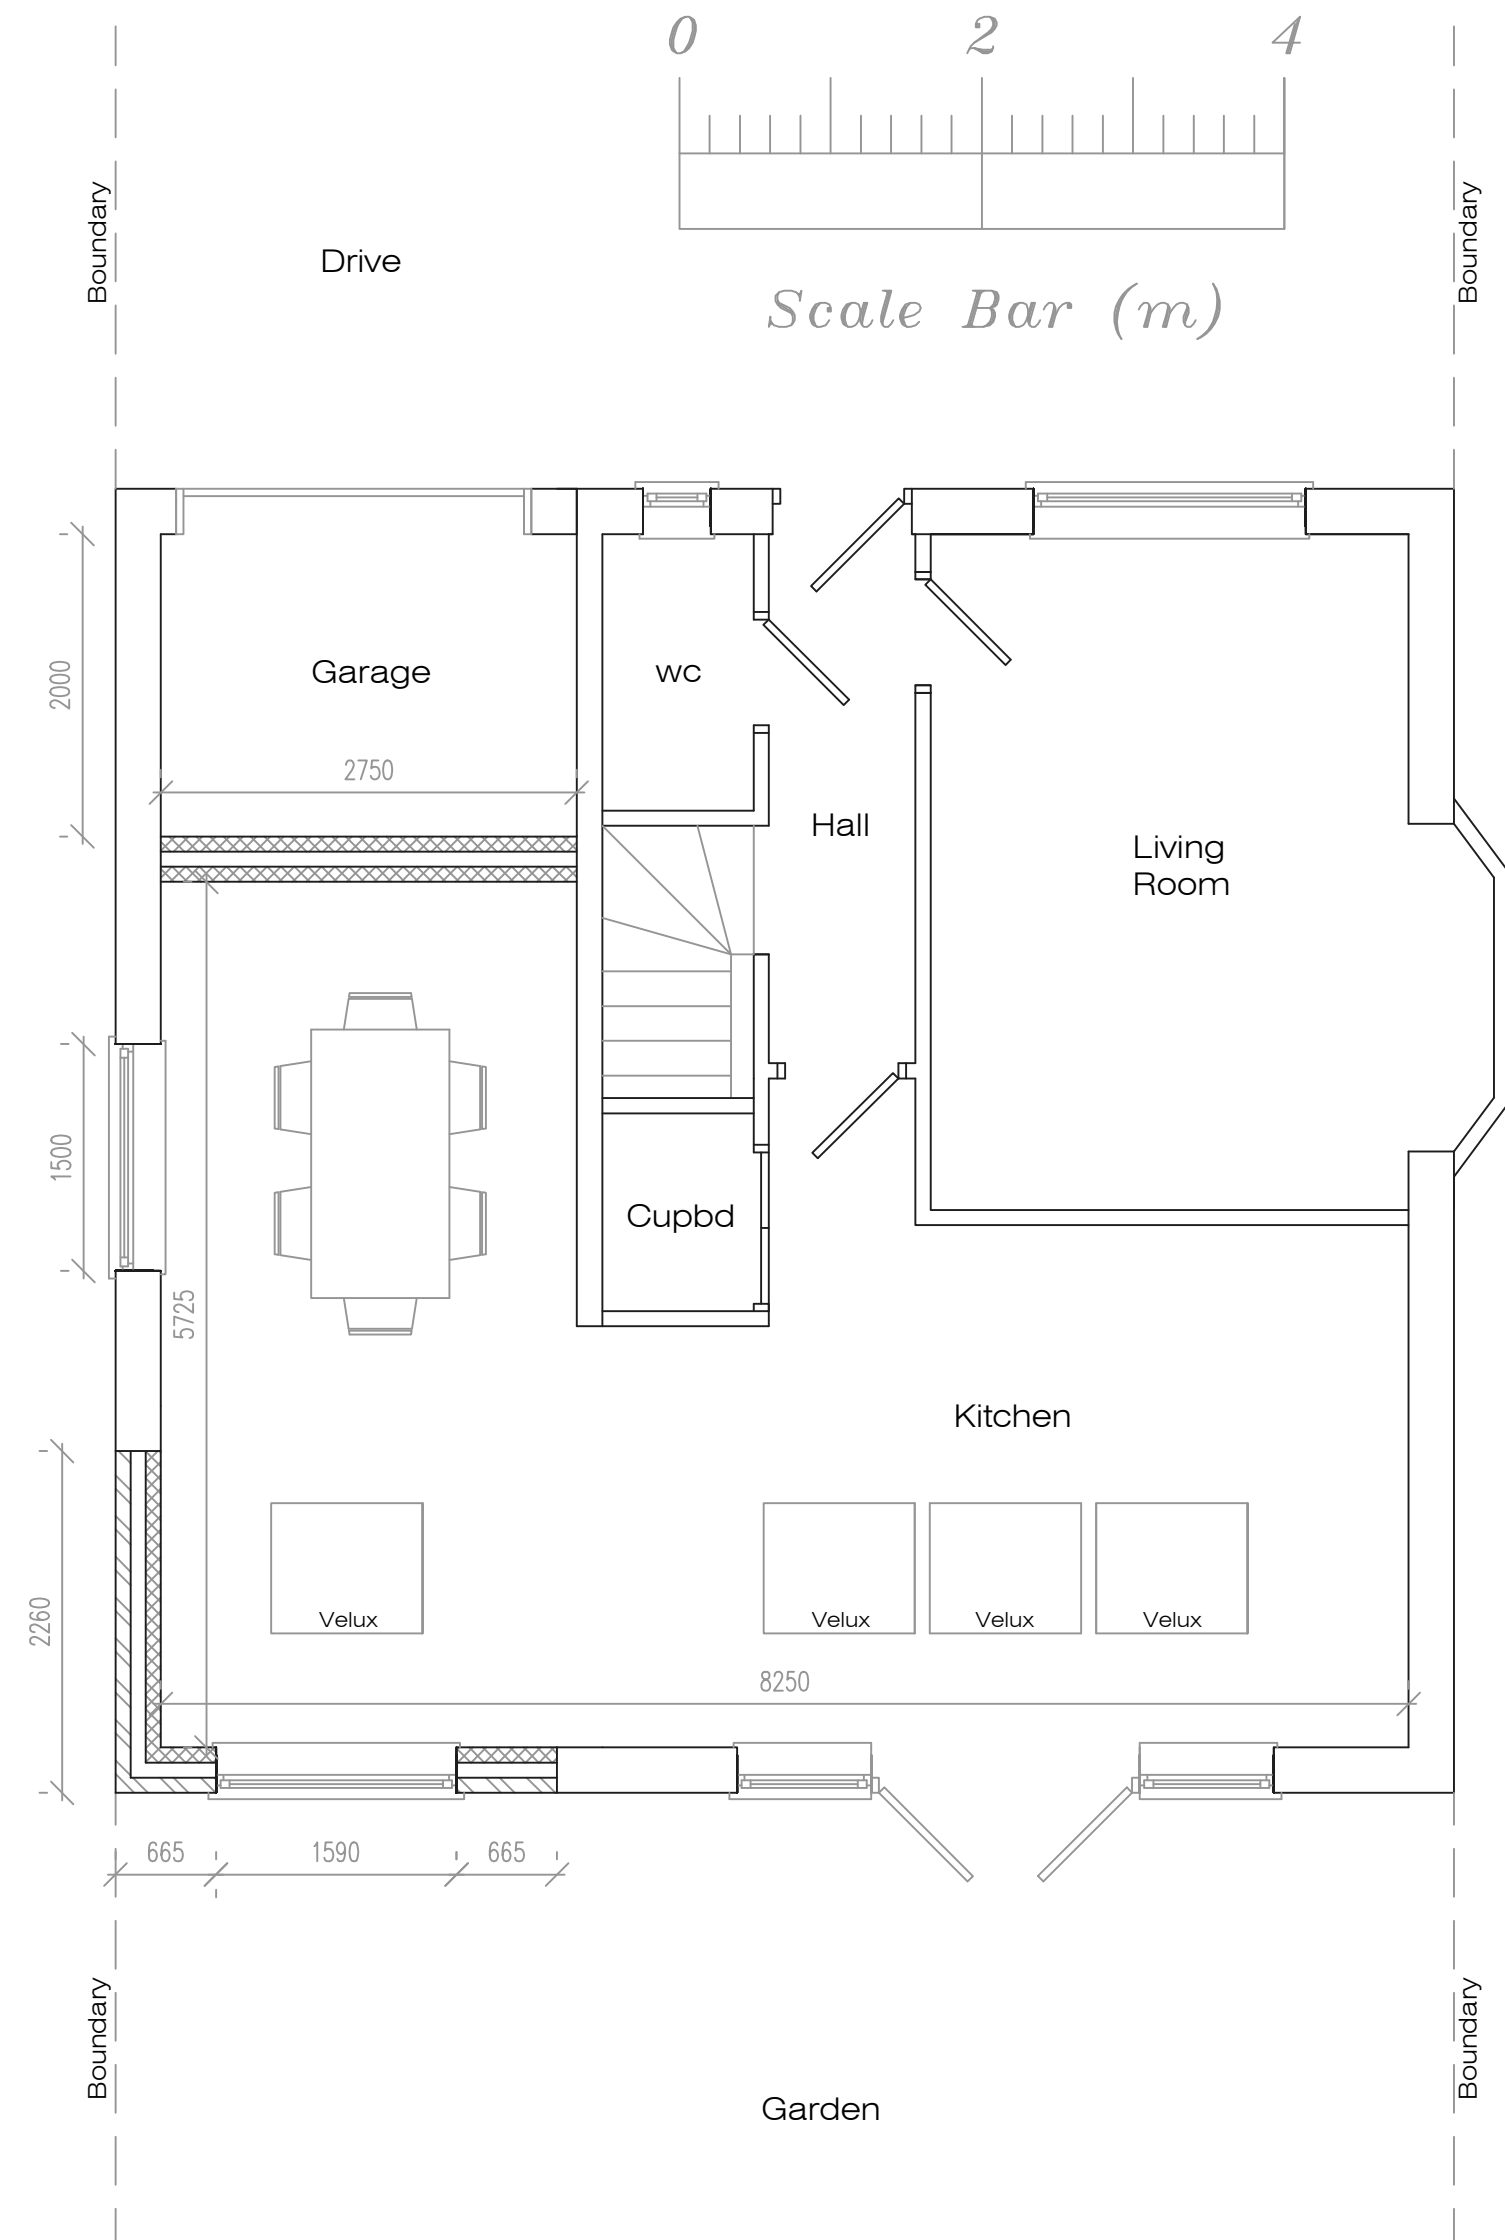

Proposed Ground Floor Plan

Address				
1 School Drive, L26				
Job Title				
Single storey extension works with garage conversion				
Drawing title				
Proposed Plan				
Chkd	Appvd	date	scale	Dwg No.
		March '22	1:50 @ A2	002