

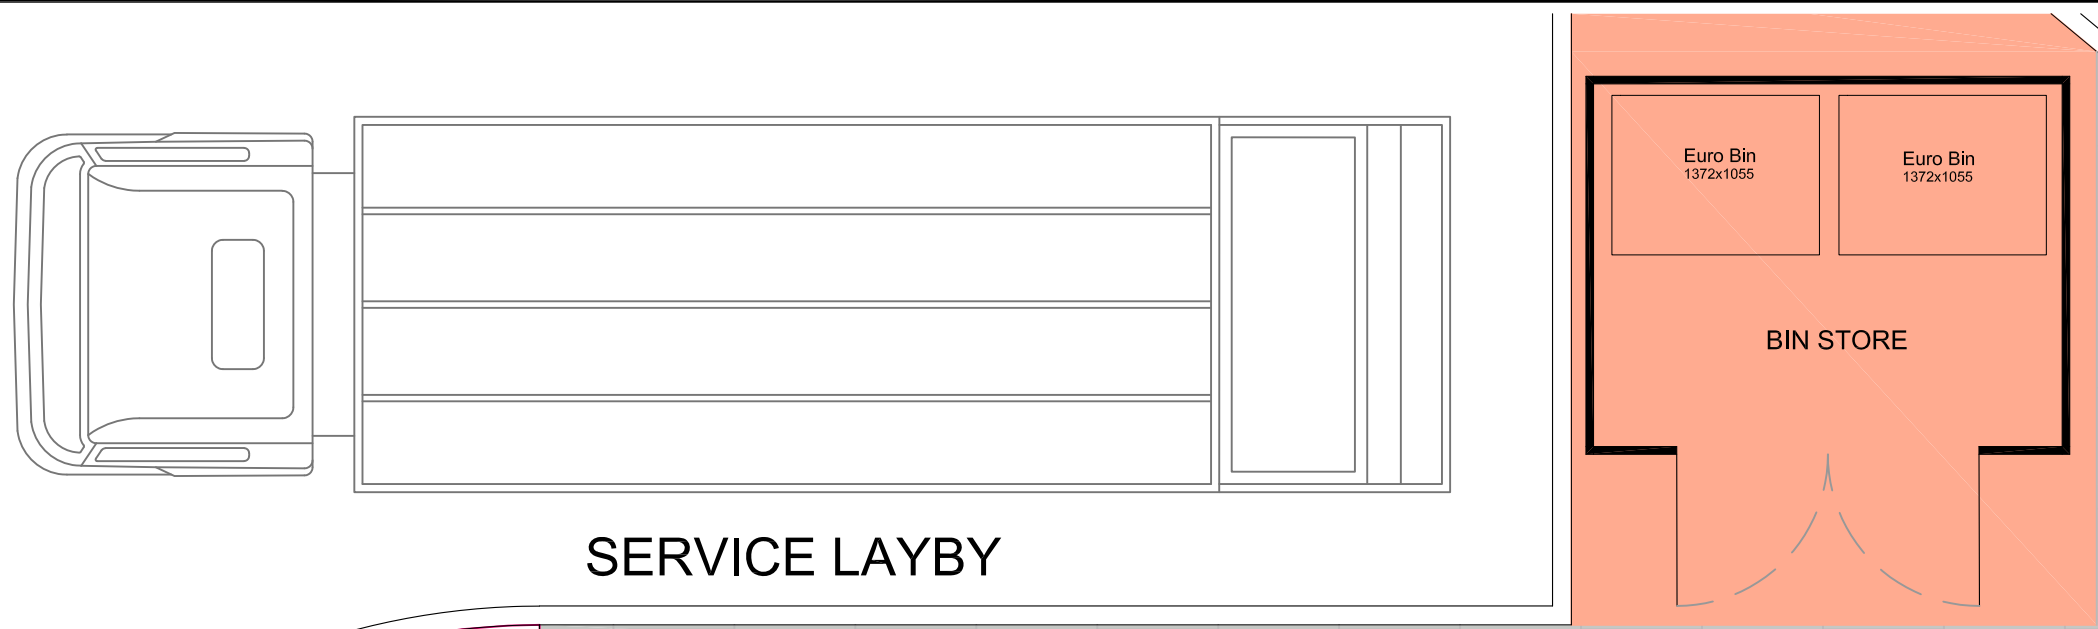
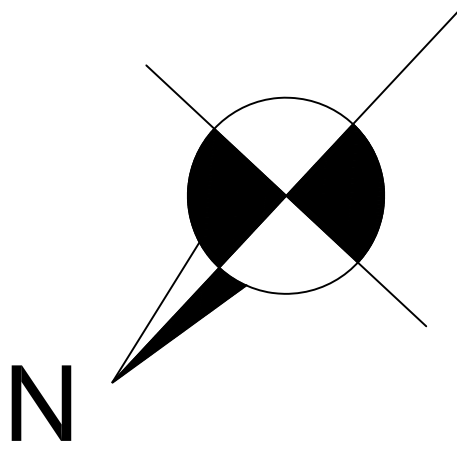


The Contractor is responsible for checking dimensions and any discrepancy to be verified with the Architects before proceeding. Figured dimensions to be worked to only. Subject to all Local Authority and Statutory approvals.
DO NOT SCALE

PLANNING

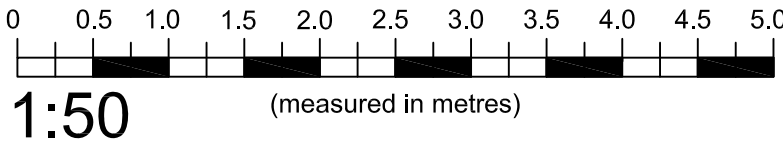

SERVICE LAYBY

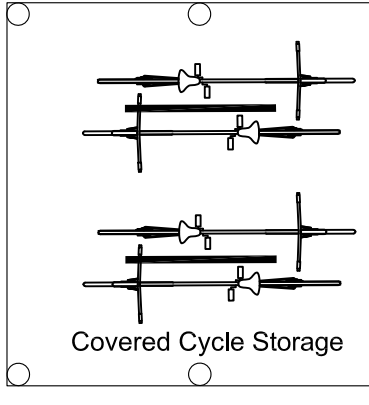

Covered Cycle Storage

STAFF / SERVICE



External plant enclosure

External plant enclosure

STAFF / SERVICE



WEIR OVERFLOW

WEIR OVERFLOW


RWO

GUTTER


RWO

Unit 6B (2)
KIOSK UNIT


Unit 6B (1)
DRIVE-THRU

 

FALL

 


FALL

 


FALL

2 Cycles

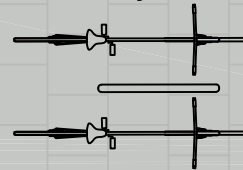

MAIN ENTRANCE

MAIN ENTRANCE

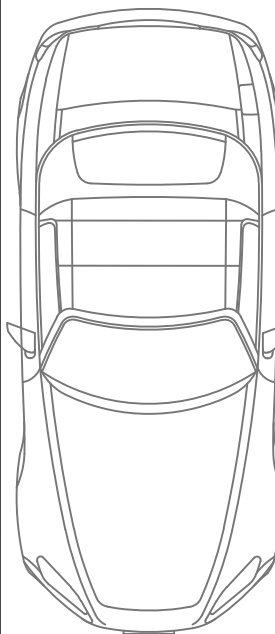

STOP

REV	DESCRIPTION	DATE

EMERSON HOUSE, HEYES LANE,
ALDERLEY EDGE,
CHESHIRE SK9 7LF
Tel: (01625) 588400, Fax: (01625) 588276

Orbit
Developments

location
**ACADEMY BUSINESS PARK
LEES ROAD KNOWSLEY L33 7SA**

title
**PROPOSED ROOF PLAN
Units 6B 1+2 Drive-thru + Kiosk**

scale 1:50	@ A1	ref t.l.h.	checked	date 10.08.22
---------------	------	---------------	---------	------------------

drawing no.
1373-PL-2008