


The Contractor is responsible for checking dimensions and any discrepancy to be verified with the Architects before proceeding. Figured dimensions to be worked to only. Subject to all Local Authority and Statutory approvals.
DO NOT SCALE


PLANNING

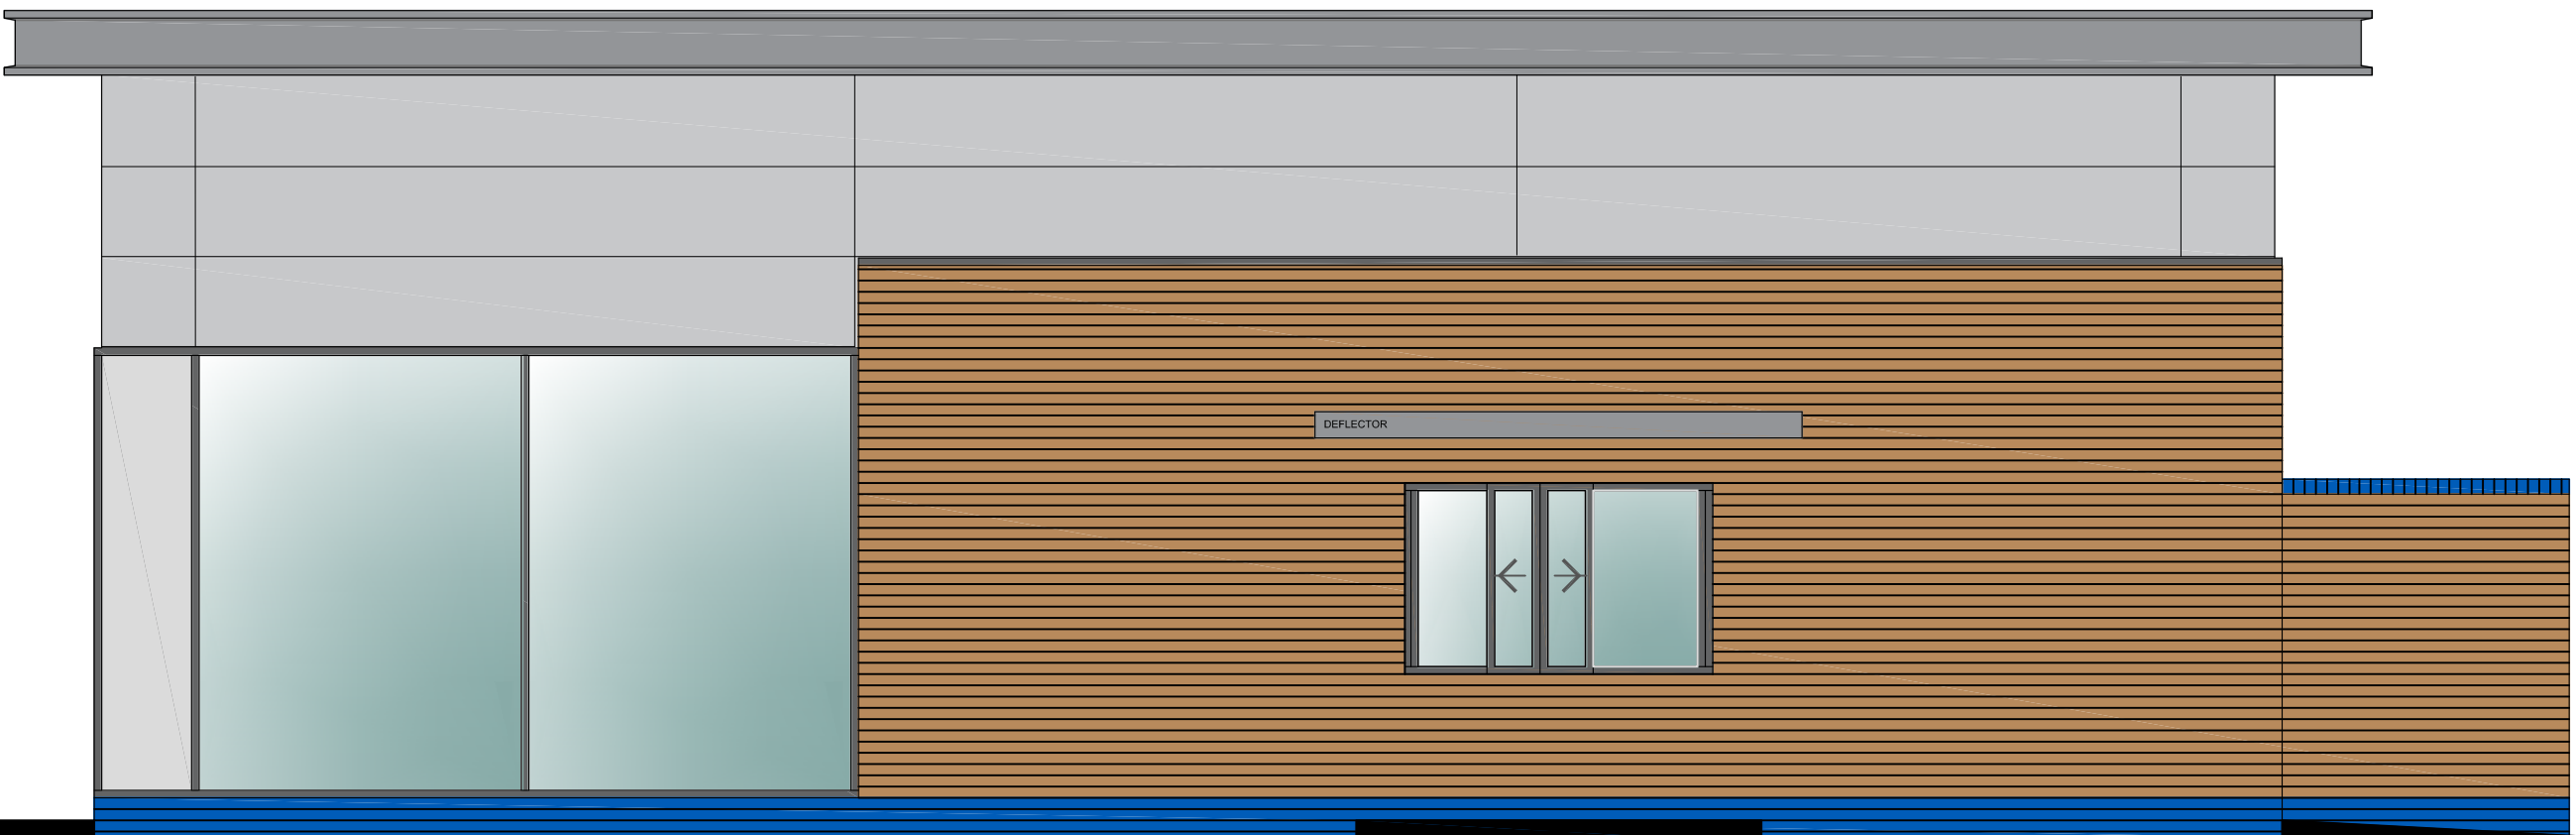


NORTH WEST ELEVATION



SOUTH WEST ELEVATION

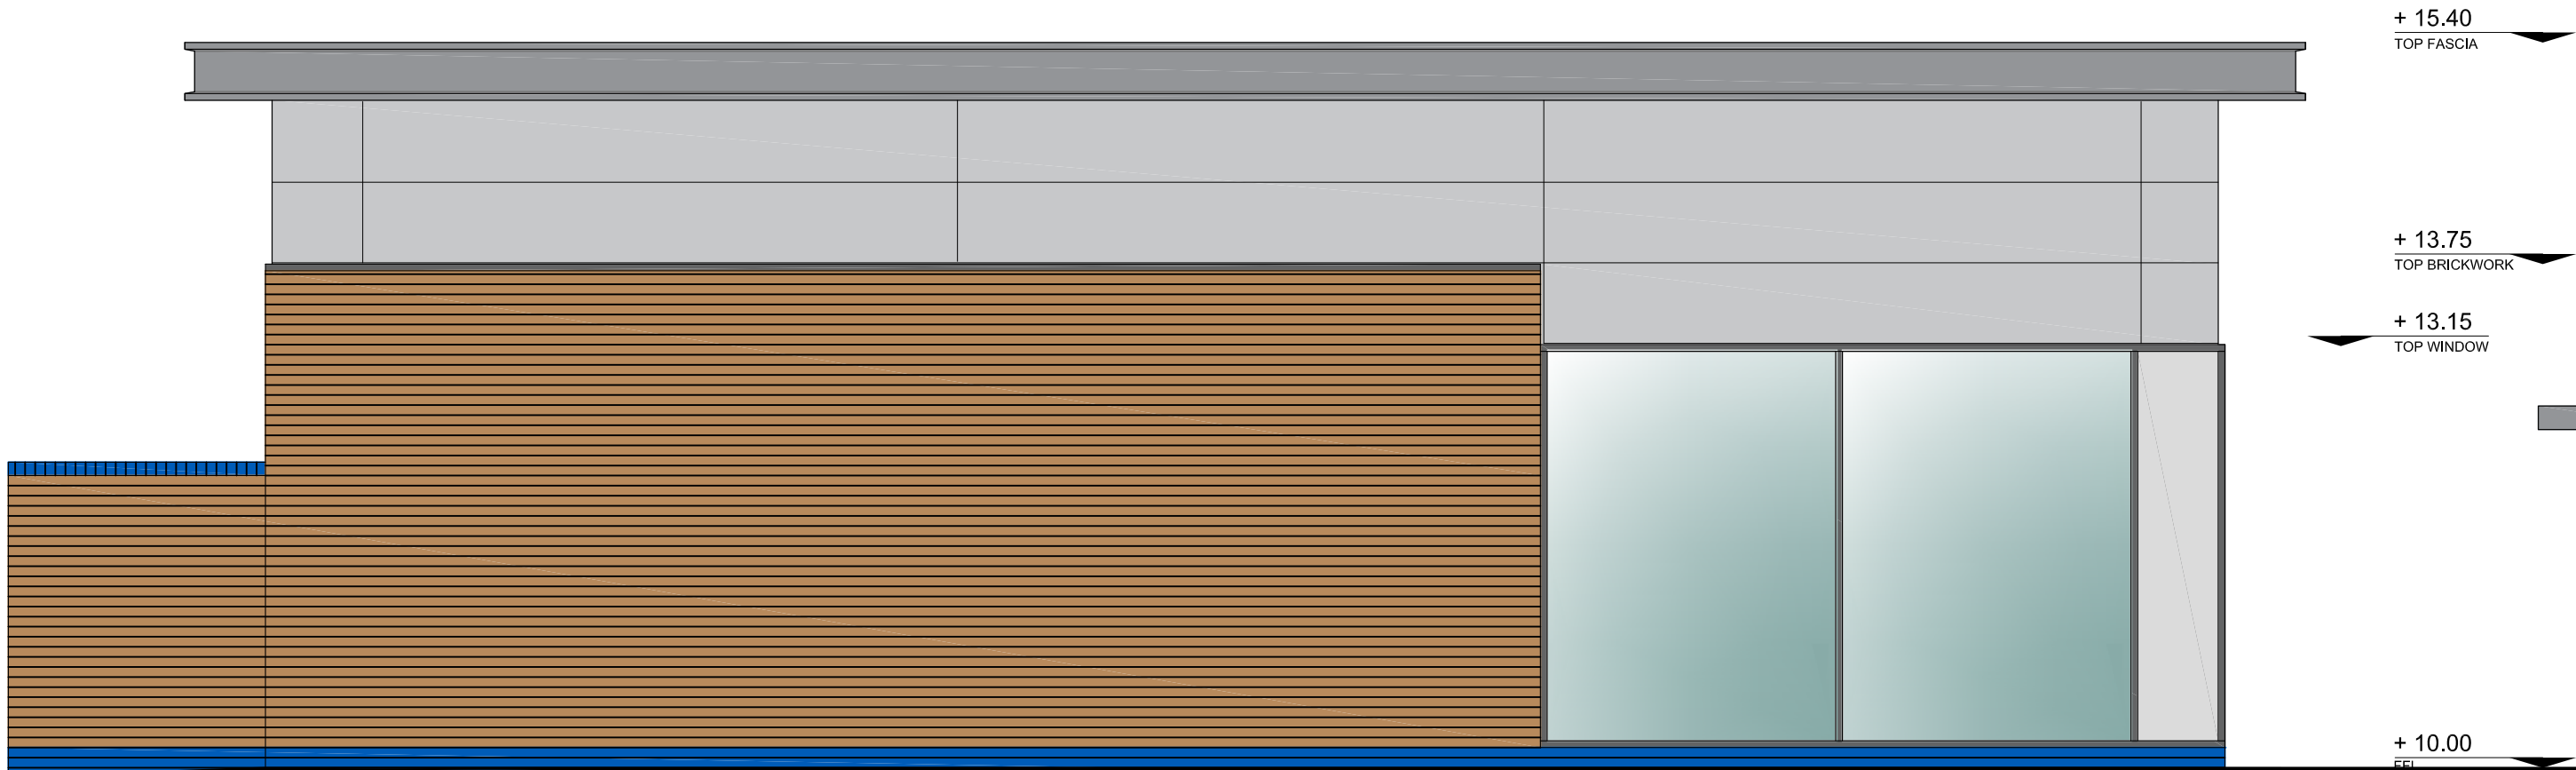

NORTH EAST ELEVATION

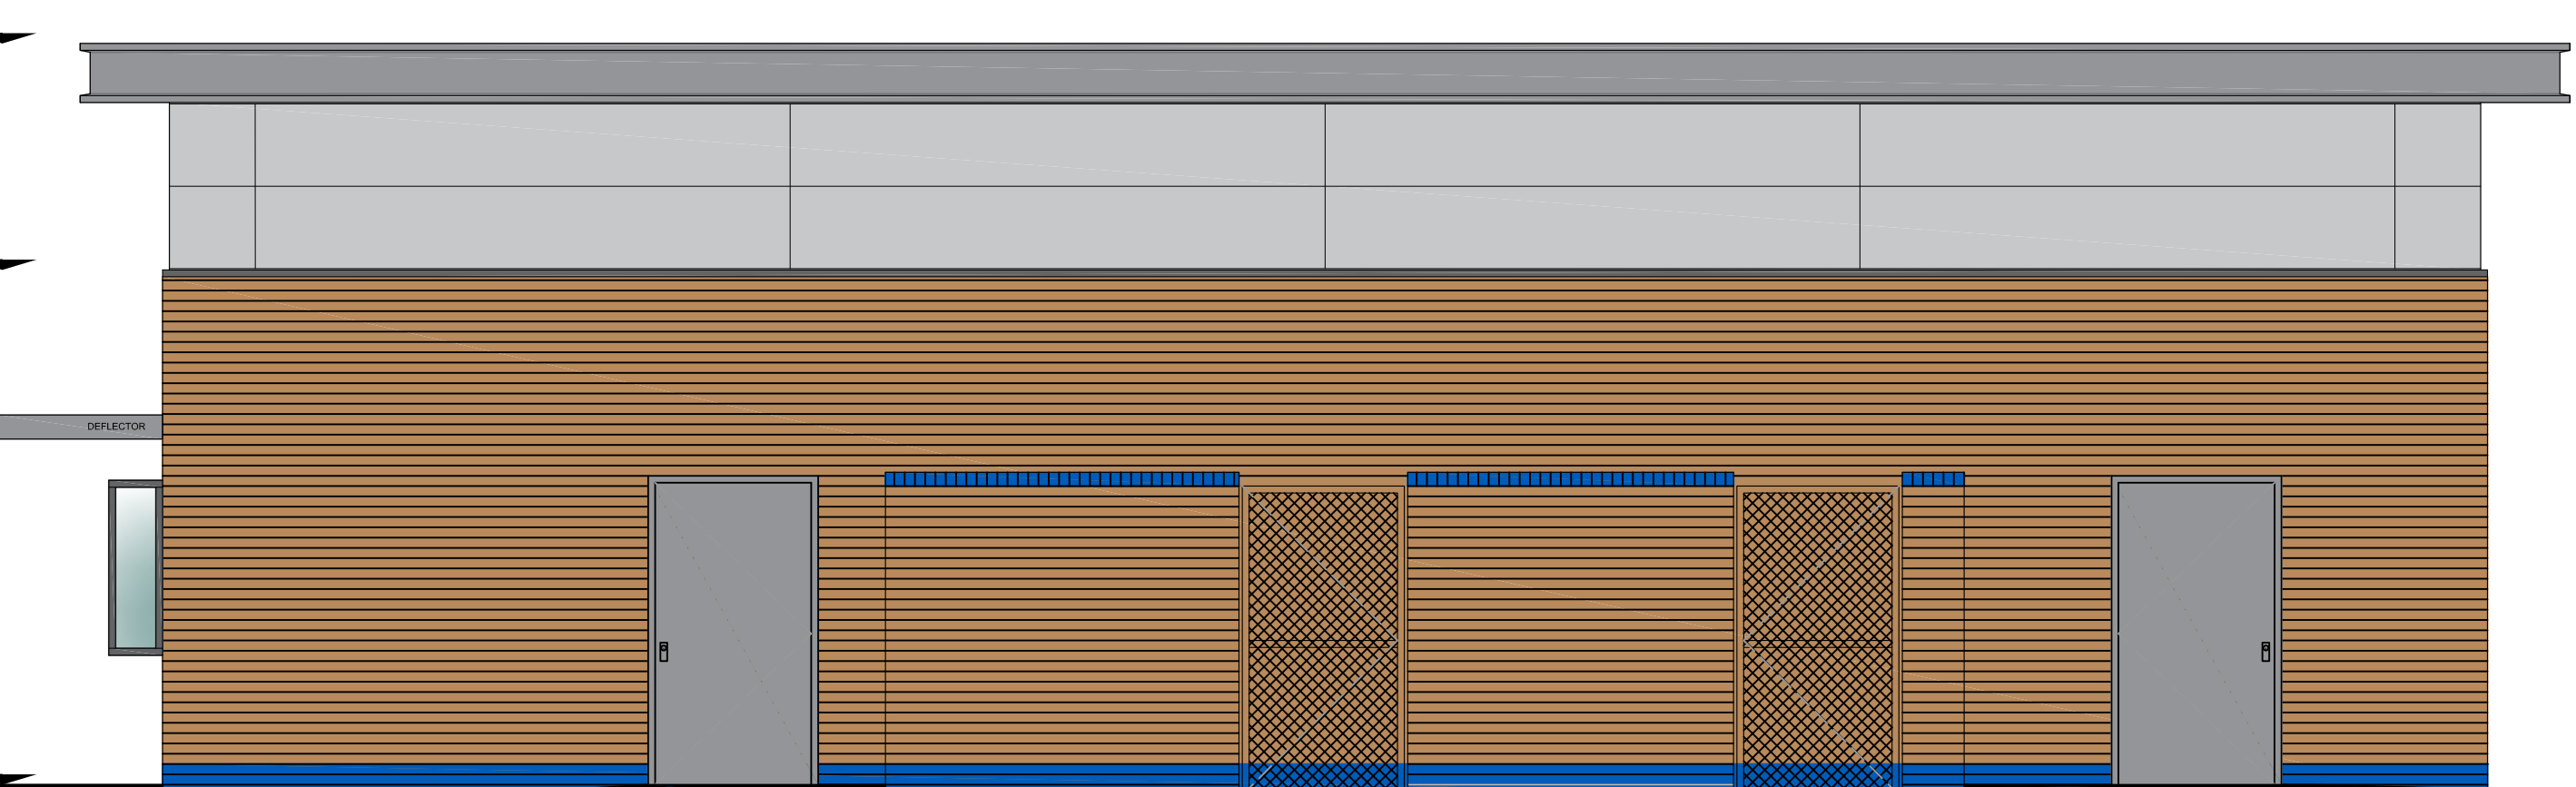

SOUTH EAST ELEVATION

EXTERNAL MATERIALS SCHEDULE

WALLS & CONDENSER STORE

MASONRY - BLOCKLEYS HADLEY RED SMOOTH FACING BRICK ABOVE DPC. STAFFORDSHIRE BLUE BRICKWORK BELOW DPC. TO ACHIEVE A U-VALUE OF 0.22 W/(m2K)

RAINSCREEN CLADDING-

CLADDING SYSTEM - PRESSED METAL PANEL SYSTEM COLOUR TO BE SILVER GREY METALLIC - RAL 9006

SHOP FRONT & ENTRANCE DOORS -

TECHNAL MX GD CURTAIN WALLING VISIBLE GRID
MATERIAL: ALUMINIUM ALLOY60663T6 TO BS1474, OR SIMILAR APPROVED.
FINISH - POLYESTER POWDER COATED SLATE GREY RAL 7012

EXTERNAL DOORS -

STEEL FACED DOORS AND CASING
FINISH - POLYESTER POWDER COATED SLATE GREY RAL 7012

ROOF

MAIN ROOF -

COMPOSITE ROOF CLADDING COLOUR, BS 10A05 GOOSEWING GREY

ROOF EDGE PROFILE + CANOPY -

ALUMINIUM FOLDED 2 PART FEATURE FLASHING
FINISH - POLYESTER POWDER COATED SLATE GREY RAL 7012
ALUMINIUM CANOPY TO BE PROVIDED TO DRIVE-THRU COLLECTION BOOTH
DETAILS TO ARCHITECTS DRAWINGS.

SOFFIT -

ALUMINIUM PLANK SYSTEM
FINISH - POLYESTER POWDER COATED SLATE GREY RAL 7012

GLAZING -

DOUBLED GLAZED SEALED UNITS TO BE CLEAR GLASS, 6mm TOUGHENED, 16mm ARGON FILLED CAVITY & 6mm SUNCOOL TOUGHENED OUTER. TO ACHIEVE A U-VALUE OF 1.4 W/(m2K)

SIGNAGE -

REFER TO TENANT SIGNAGE DETAILS

BIN + CYCLE STORAGE-

POWDER COATED METAL FRAMES + MESH PANELS COLOUR RAL 7012
CYCLE STORE TO BE COVERED & SECURE BY BAILEY'S STREETSCENE LTD OR SIMILAR APPROVED.

REV	DESCRIPTION			DATE
EMERSON HOUSE, HEYES LANE, ALDERLEY EDGE, CHESHIRE SK9 7LF Tel: (01625) 588400, Fax: (01625) 588276 Orbit Developments				
location				
ACADEMY BUSINESS PARK LEES ROAD KNOWSLEY L33 7SA				
title				
Proposed Elevations Unit 6B 1+2 Drive-thru + Kiosk				
scale		ref	checked	date
1:50	@ A1	t.l.h.		24.08.22
drawing no.				
1373-PL-2009				