


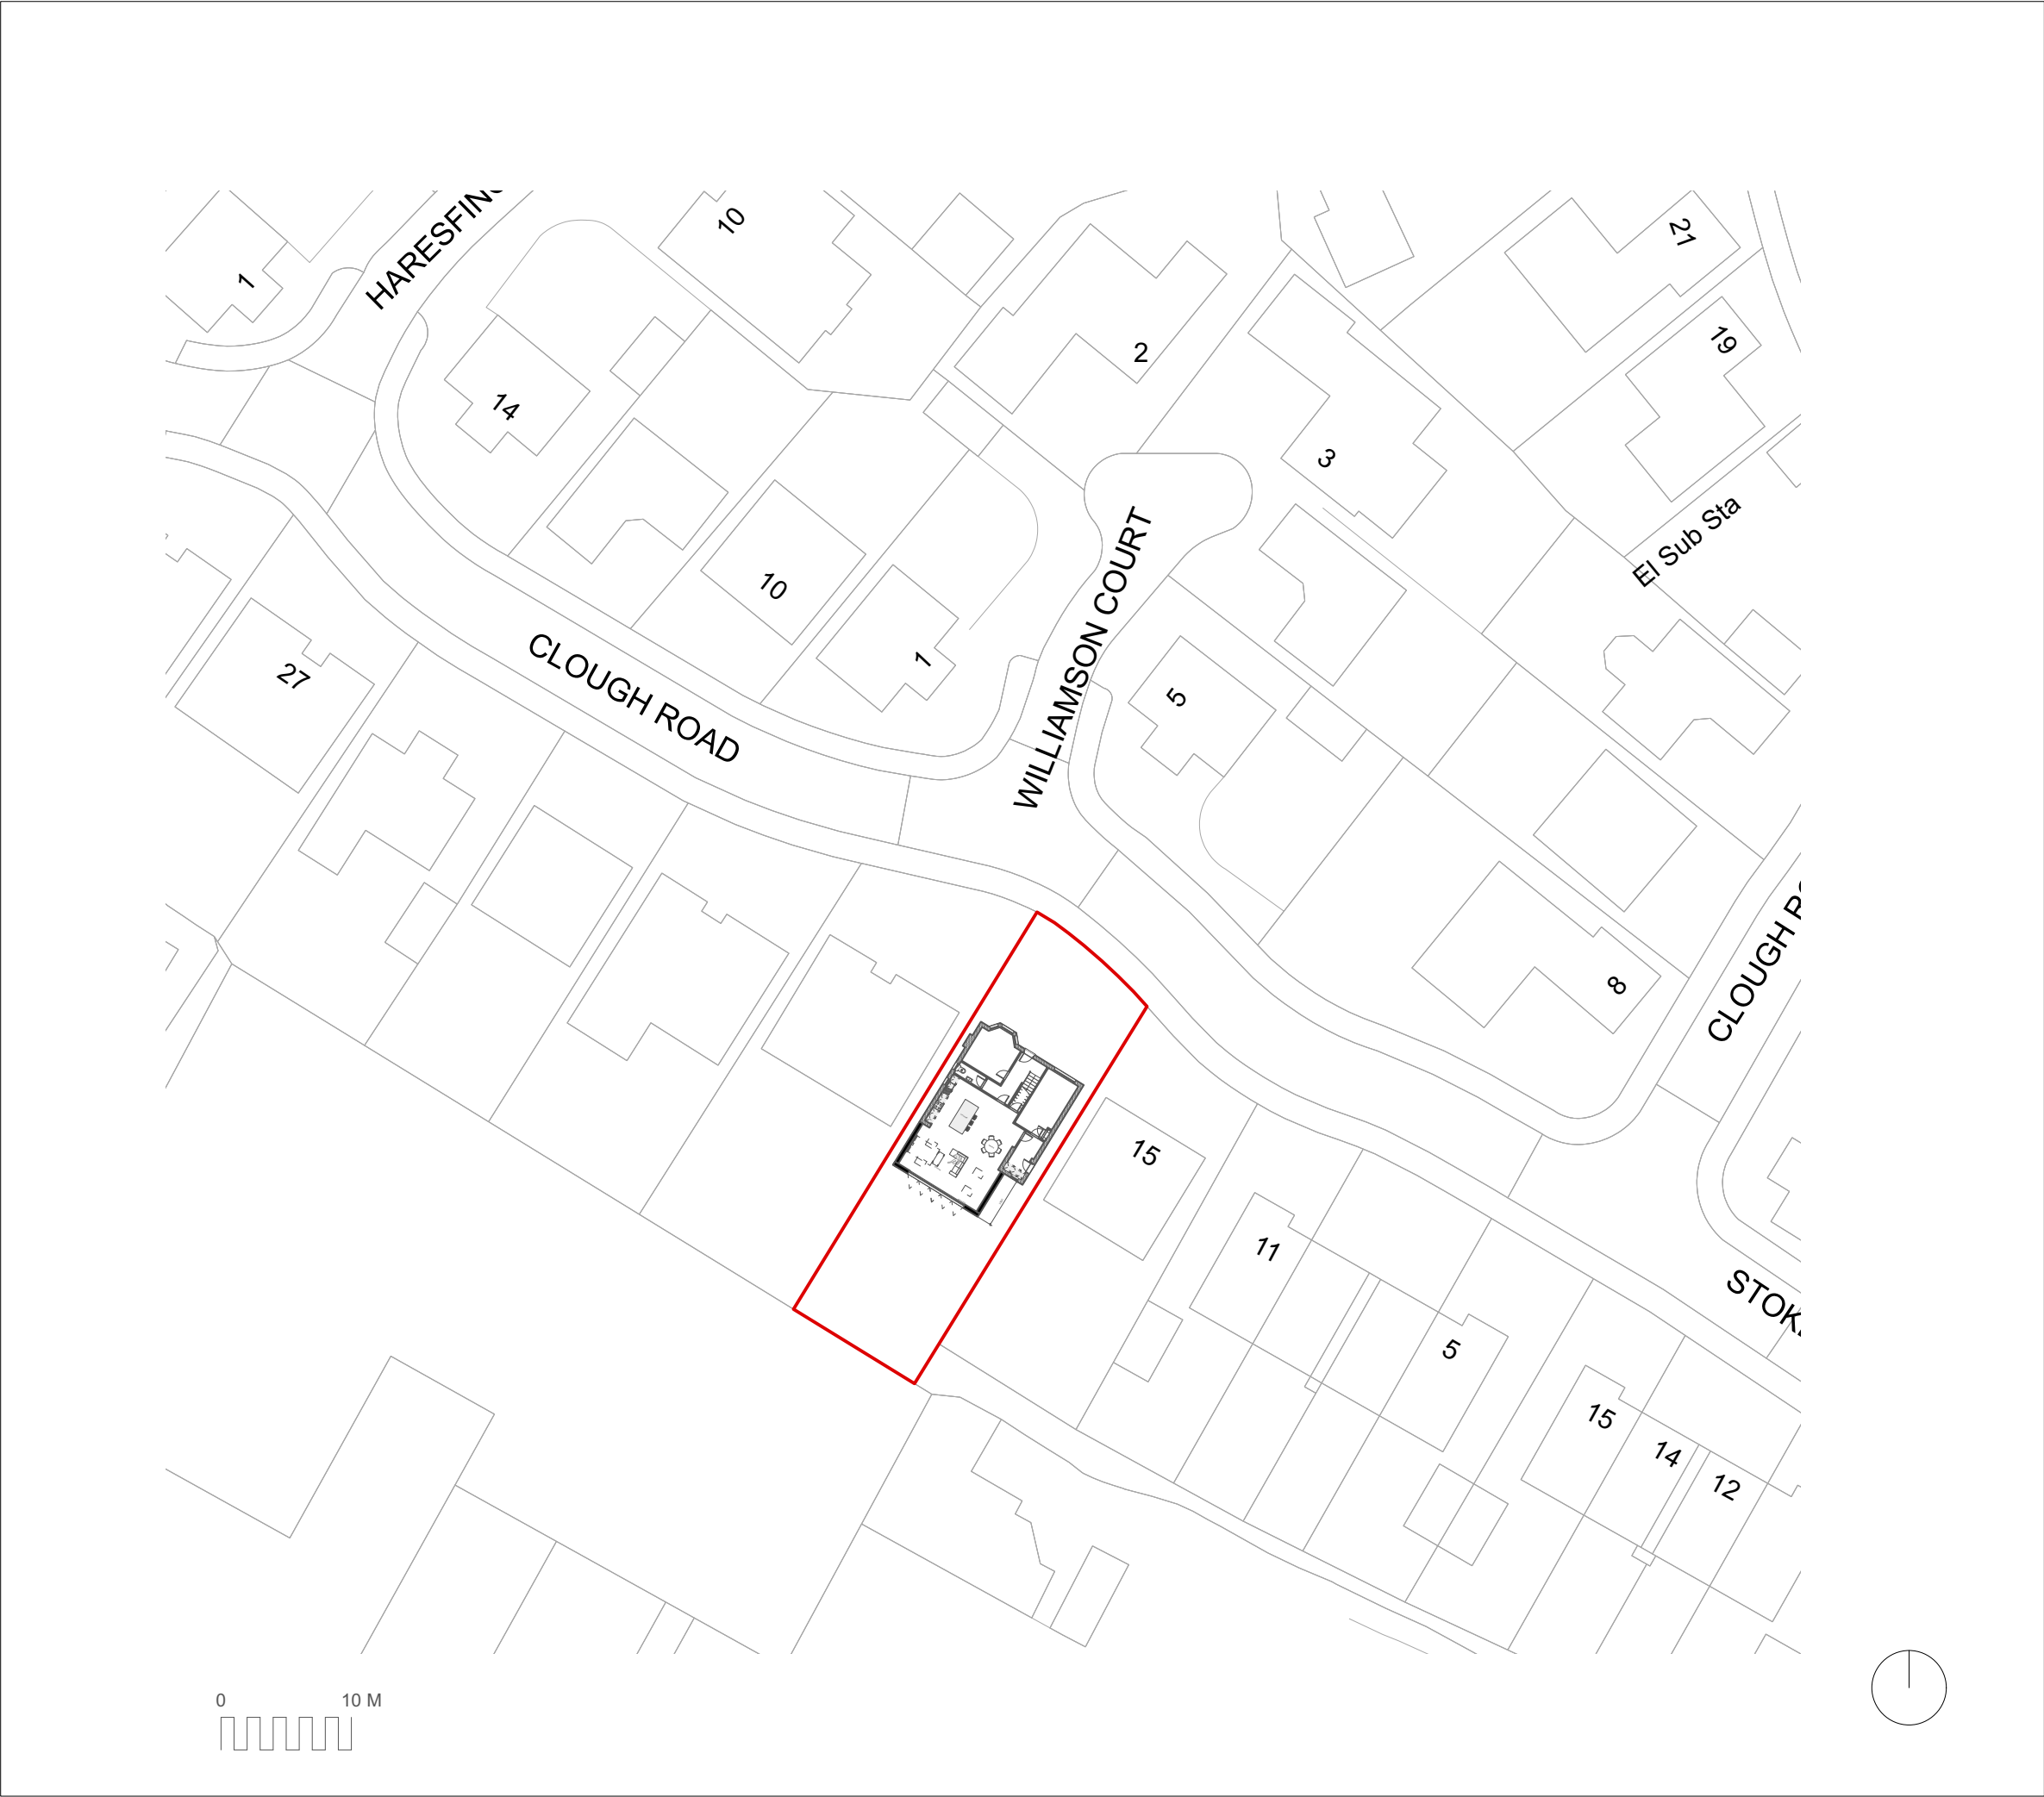

KEY

Site Boundary

New Wall

Existing Wall

rev	note	date
-----	------	------

Note: Drawings based on survey information provided by client.

BALTIC ARCHITECTS Liverpool +44 (0)7922 594 708 mail@balticarchitects.co.uk		B-A
client name		
Rachael Sayer		
project		
17 Clough Road		
drawing		
Proposed Site Plan		
riba stage		computer file
RIBA Stage 3 - Planning		
project number		scale
P2023.10		1:500 @ A3
drawing number		rev
002		/
		issue
		CG

This document is copyright of Baltic Architects Limited. Any discrepancies on this document to be immediately reported to the Architect. All drawing measurements shall not be obtained by scaling.