


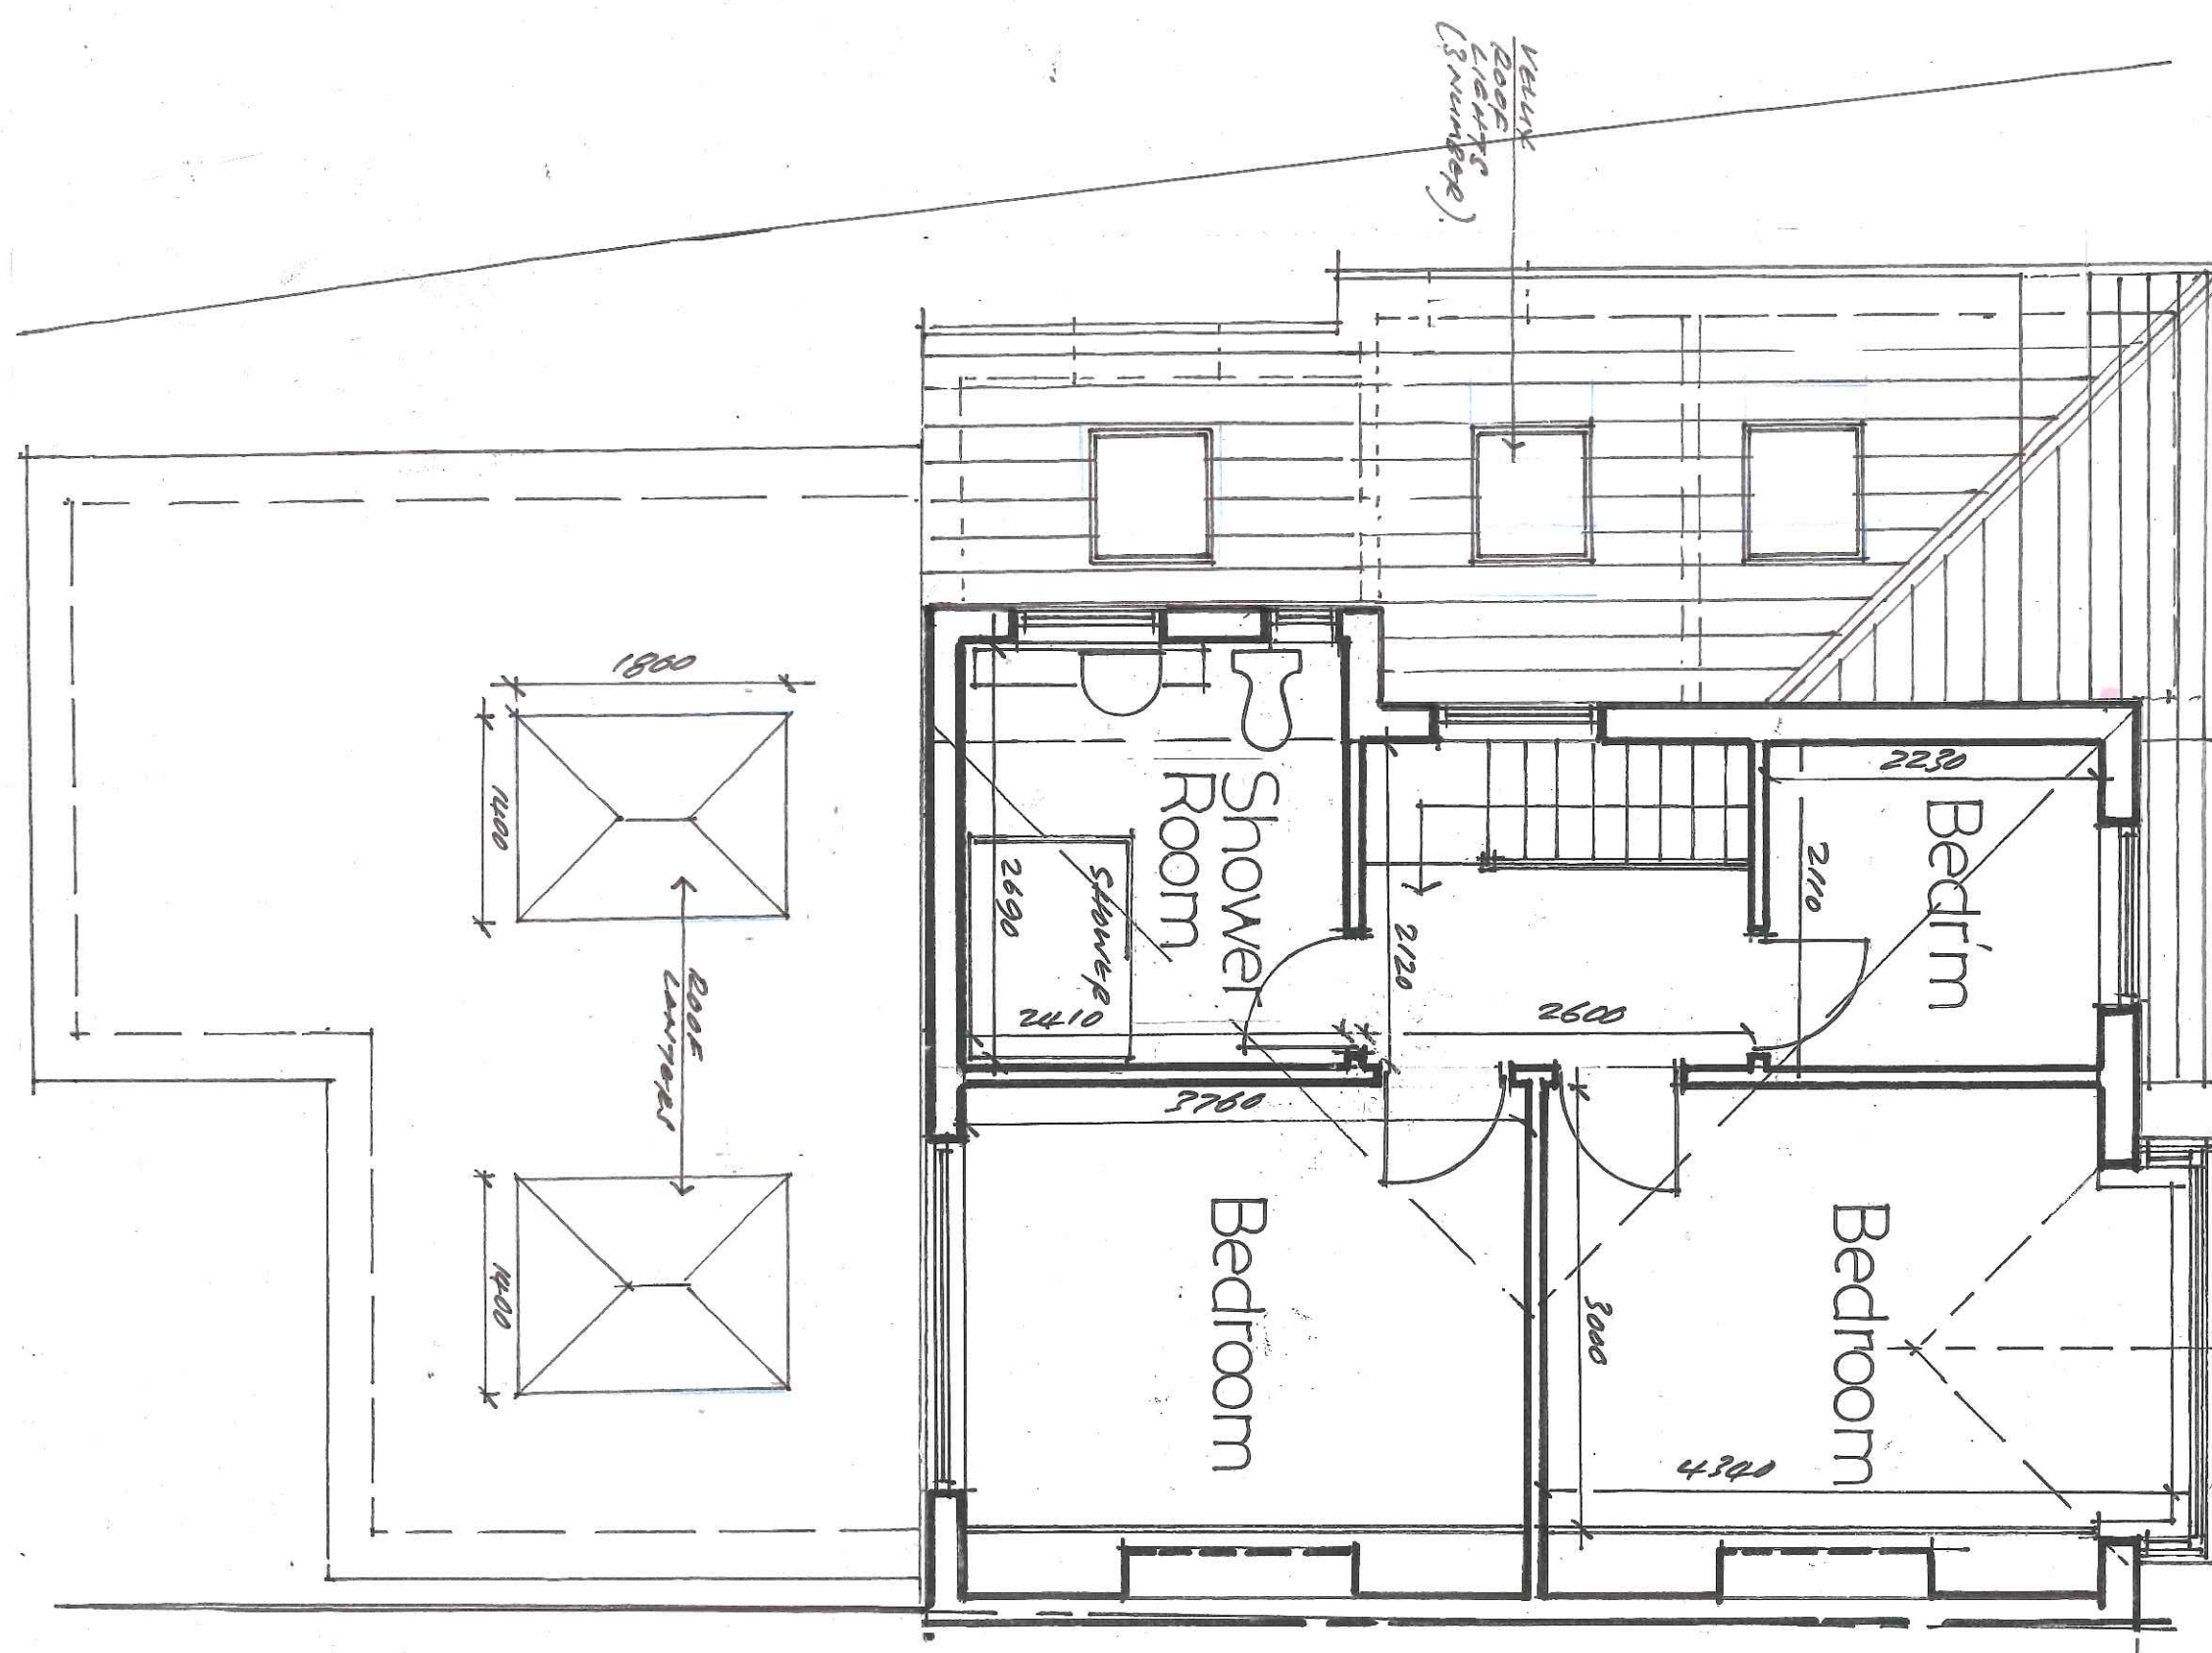

PROPOSED FIRST FLOOR PLAN

Notes				
Issue				
Client				
Structural Engineer				
Project Manager				
Building Contractor				
QS				
Fire Officer				
Planning				
Building Control				
Revisions				
A	MAR 2023	GROUND FLOOR RATE ALTERED. FIRST FLOOR AS EXISTING		
Contract				
Extension to 93 Higher Road, Halewood , Liverpool L26-1TB.				
Drawing Title				
PROPOSED GROUND FLOOR PLAN				
John J. White Architect B.A. Dip. Arch. A.R.B 39 Mersey Road Liverpool L17 6AG Tel/Fax 0151 474 4701 Mob 07711 506988 Email john.white39@blueyonder.co.uk				
Scale	Date	Drawing number	revision	
1:50 @A3	OCT 2023	4	A	