


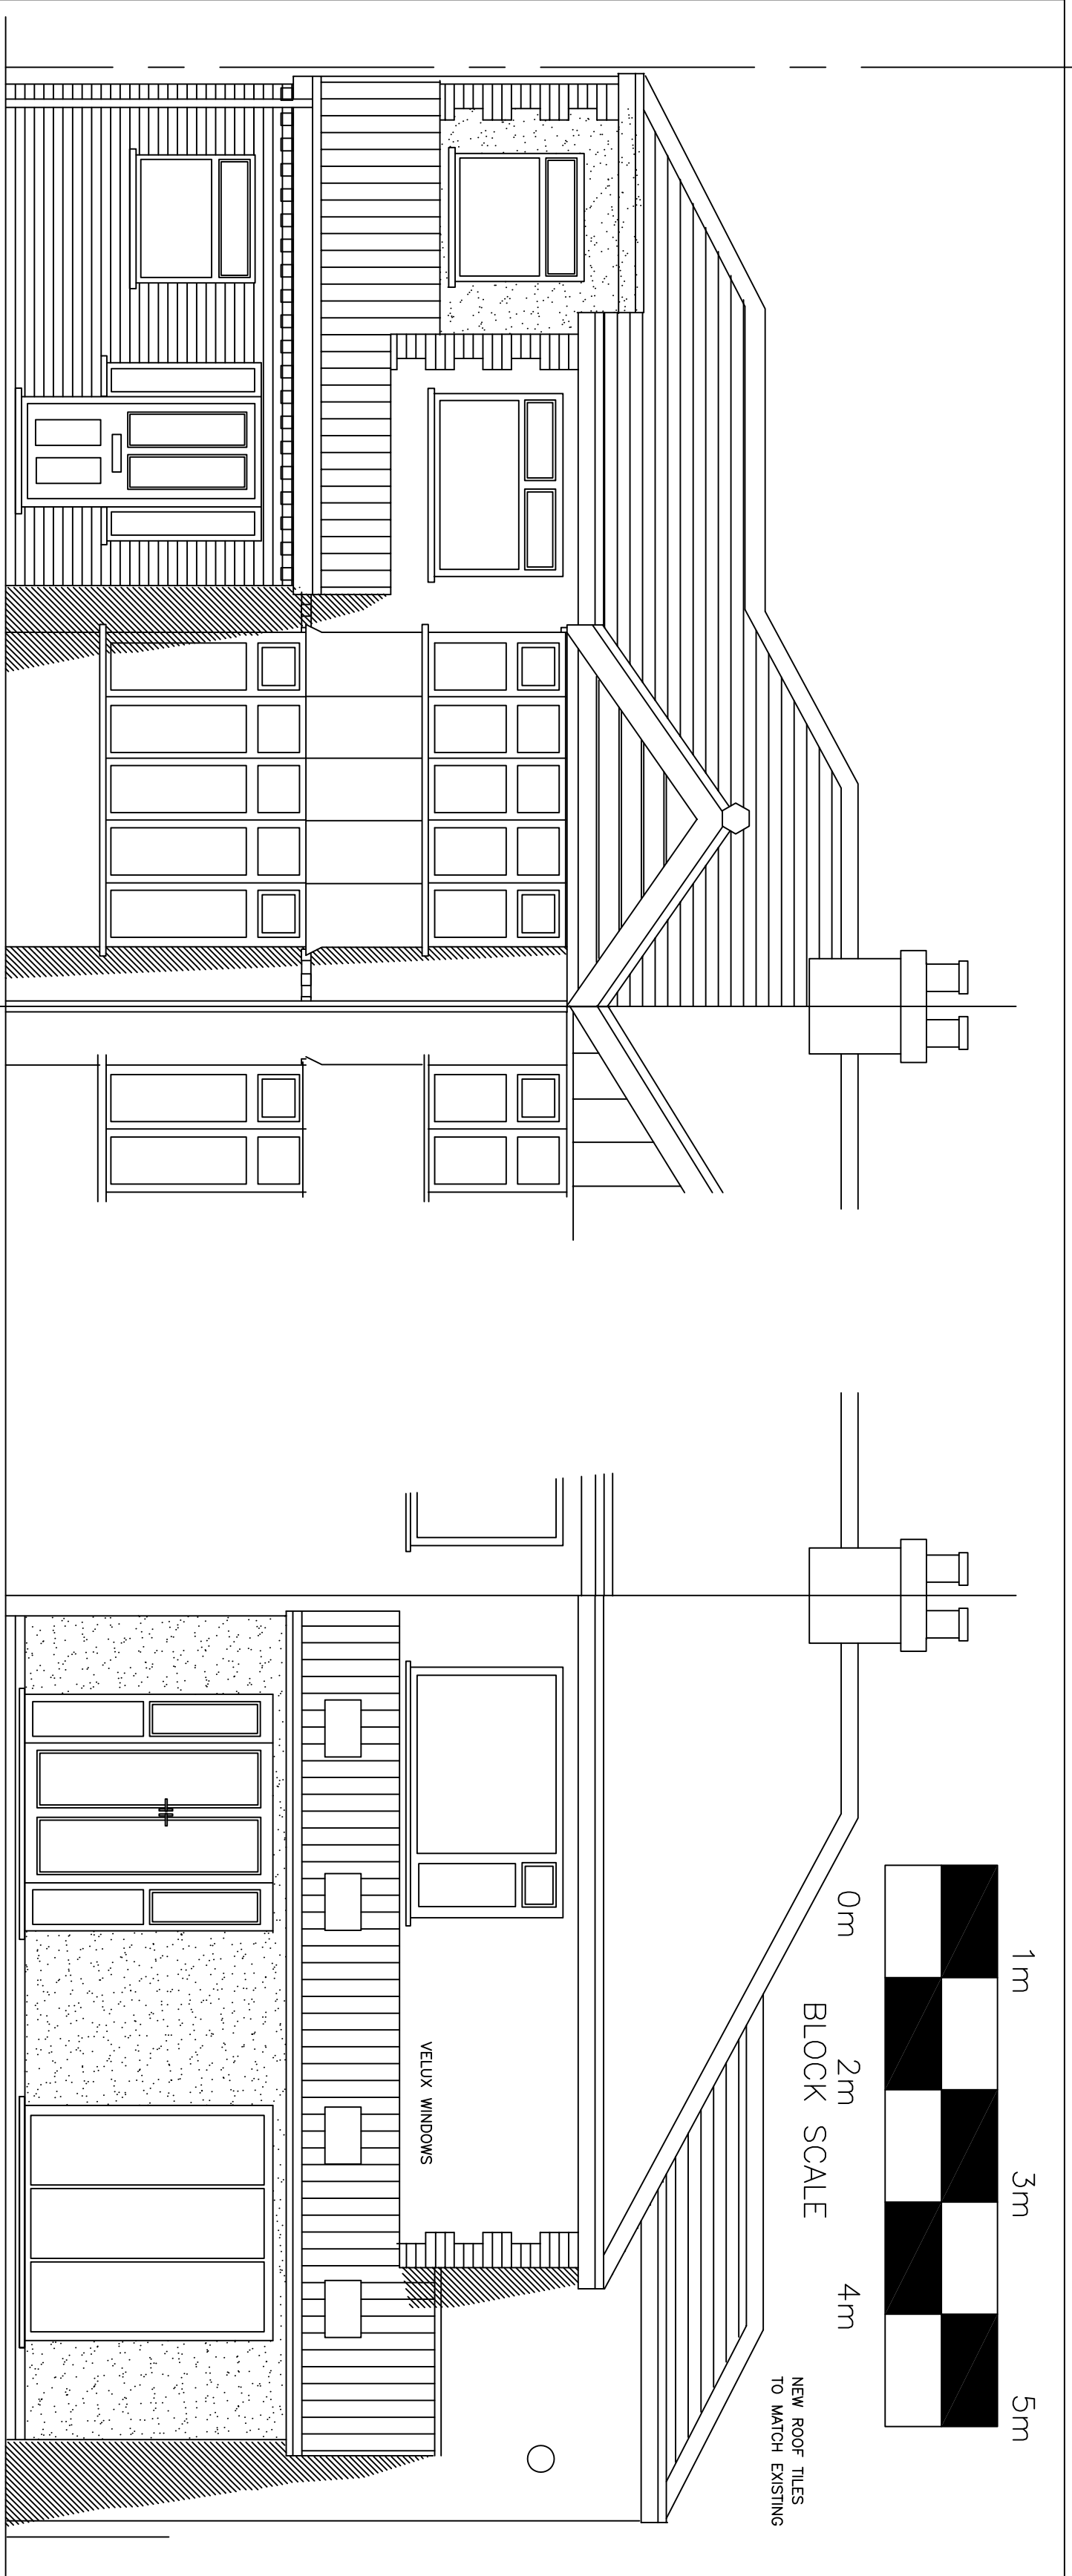


RENDER FINISH TO HIGH LEVEL.
BRICKWORK TO NEW PORCH / SIDE EXTENSION
BRICK FEATURE TO TOP COURSE TO MATCH ORIGINAL DETAIL.

Front elevation as Proposed
1:50 scale


RENDER FINISH TO REAR / SIDE ELEVATION EXTENSION

Rear elevation as Proposed
1:50 scale

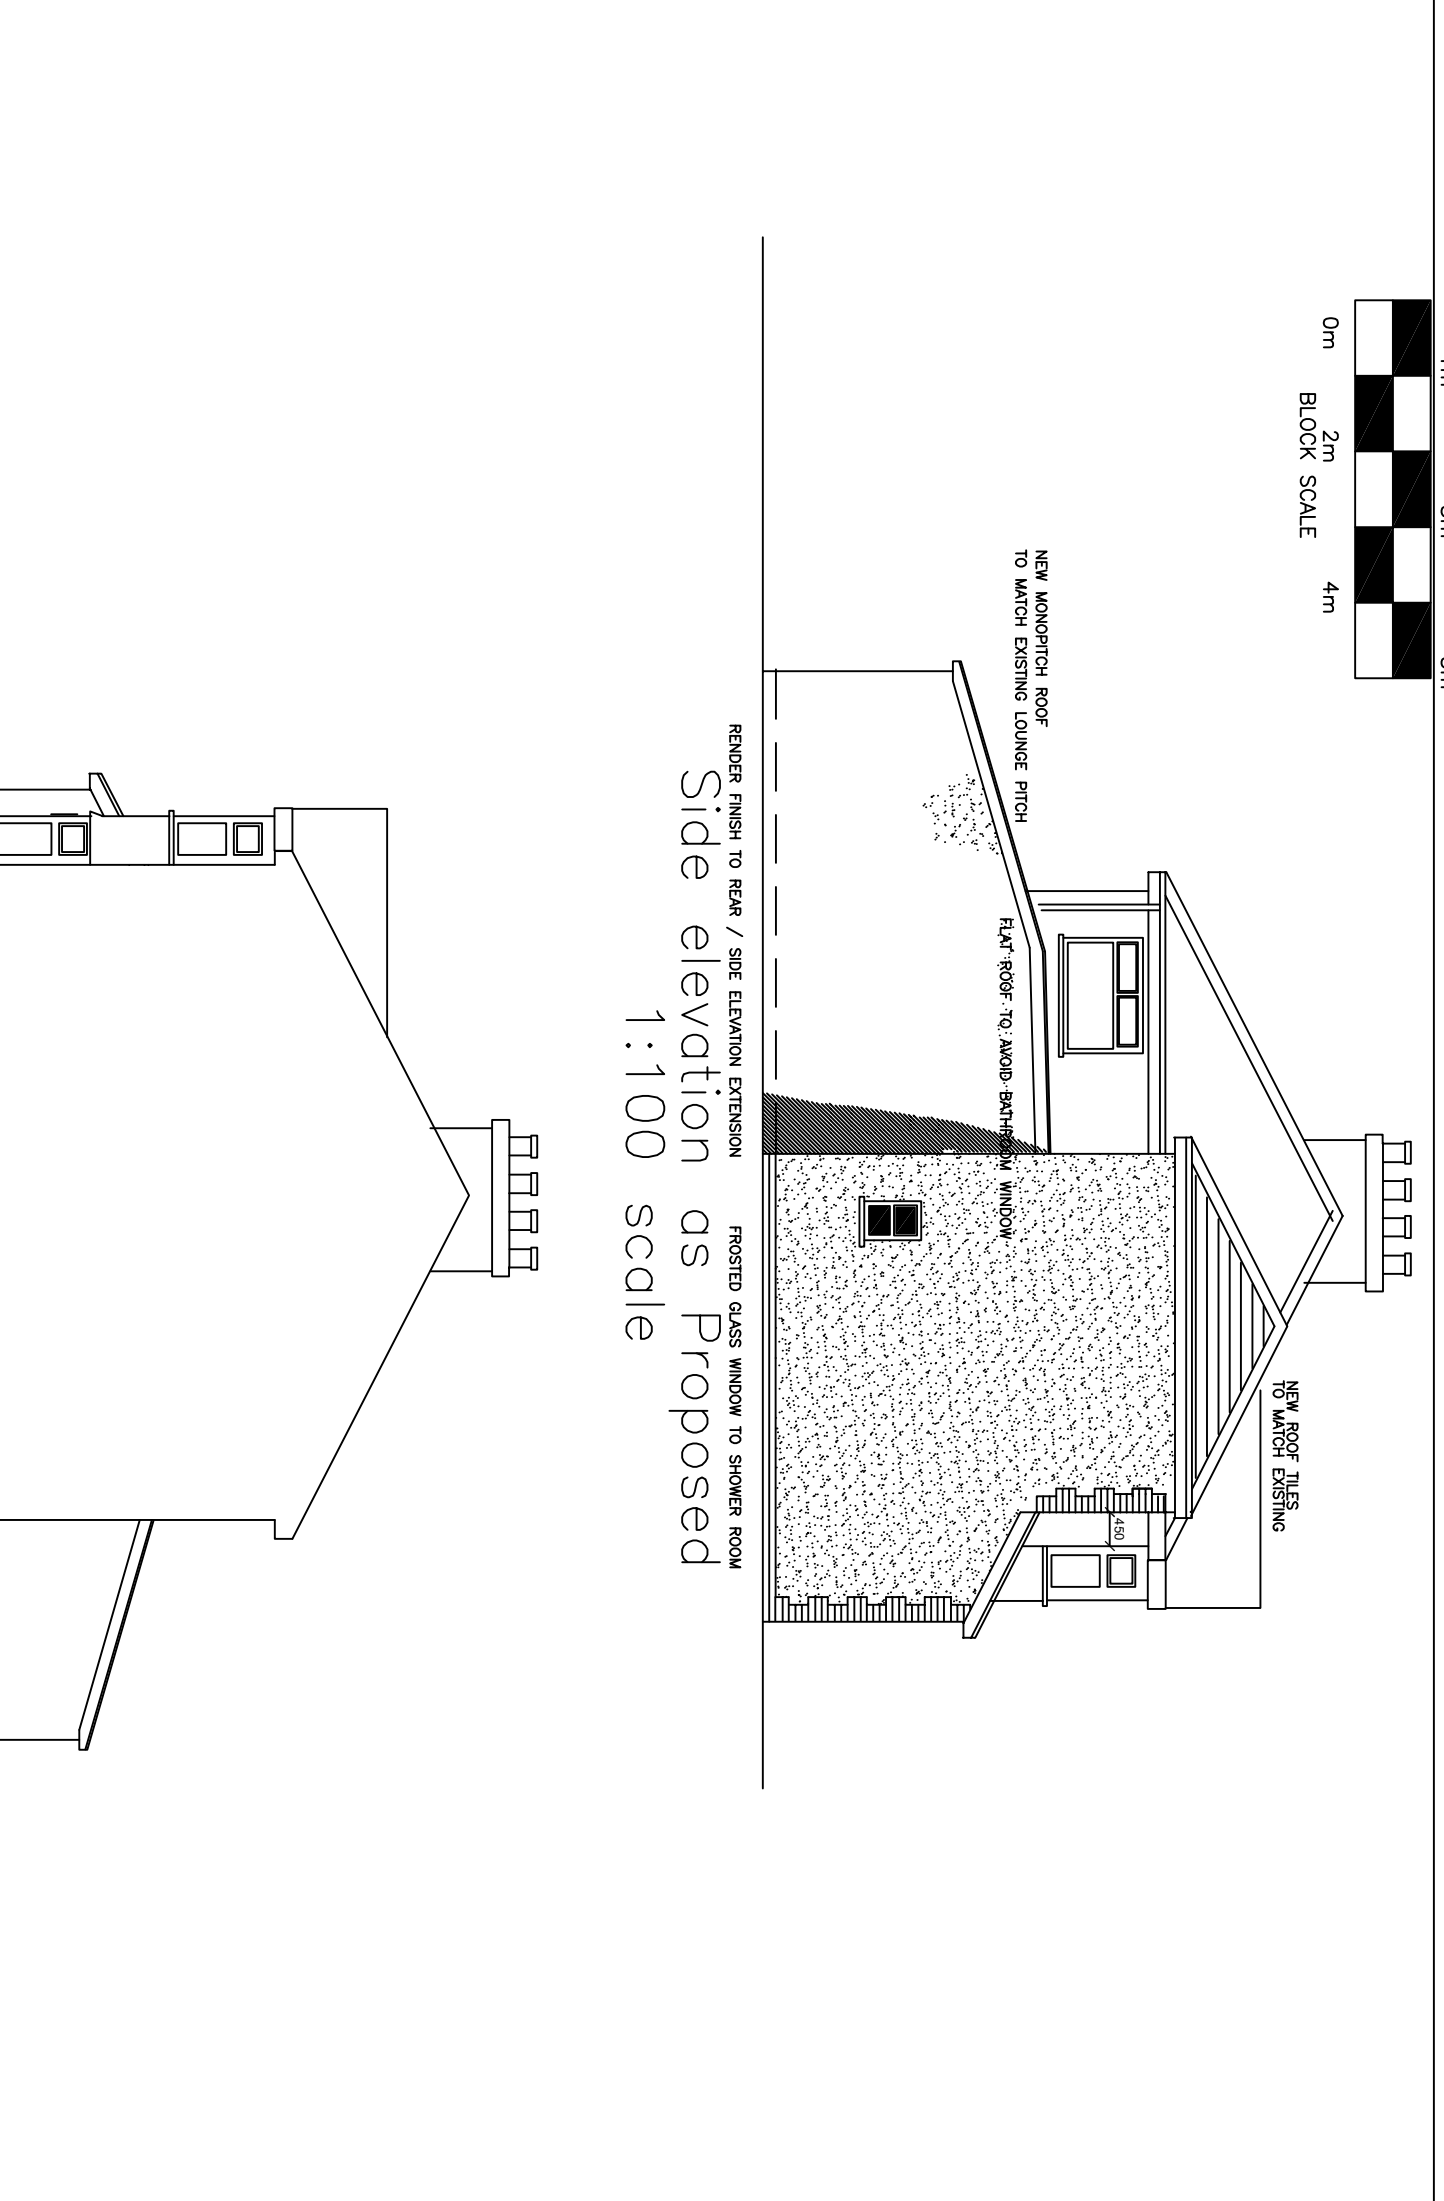


RENDER FINISH TO REAR / SIDE ELEVATION EXTENSION
Side elevation as Proposed
1:100 scale

Side elevation as Proposed
1:100 scale

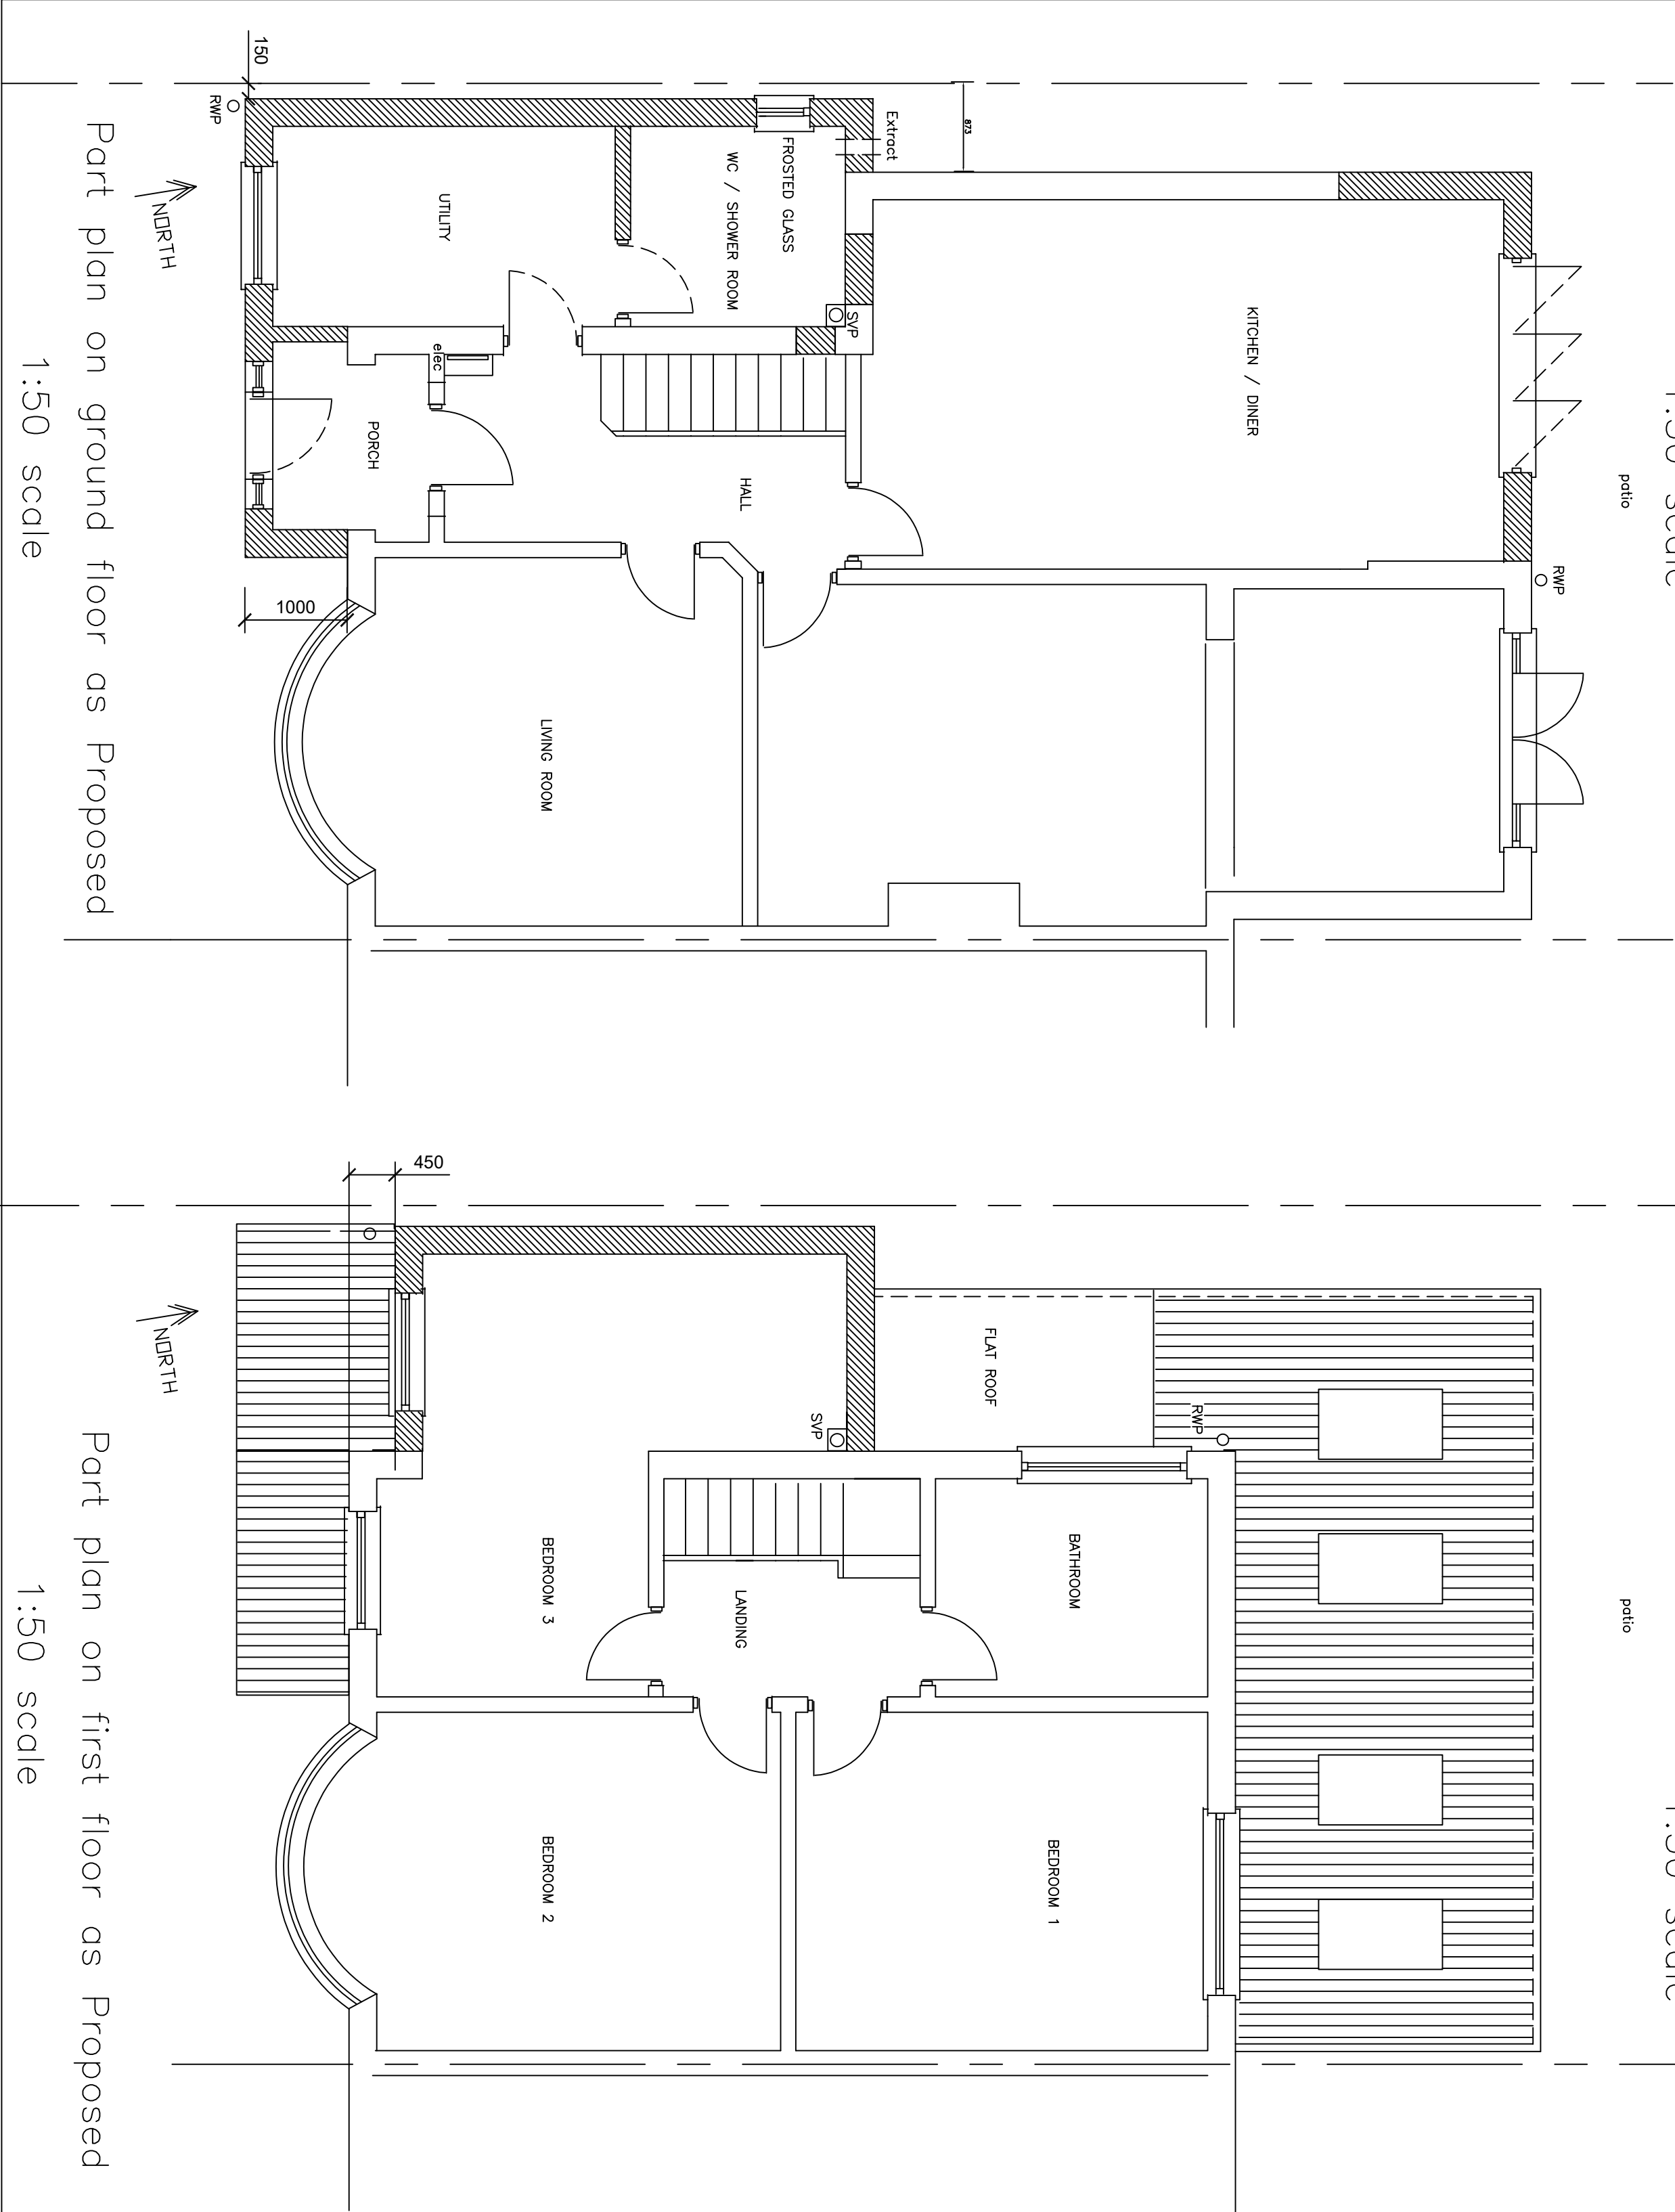

Part plan on ground floor as Proposed
1:50 scale

Part plan on first floor as Proposed
1:50 scale

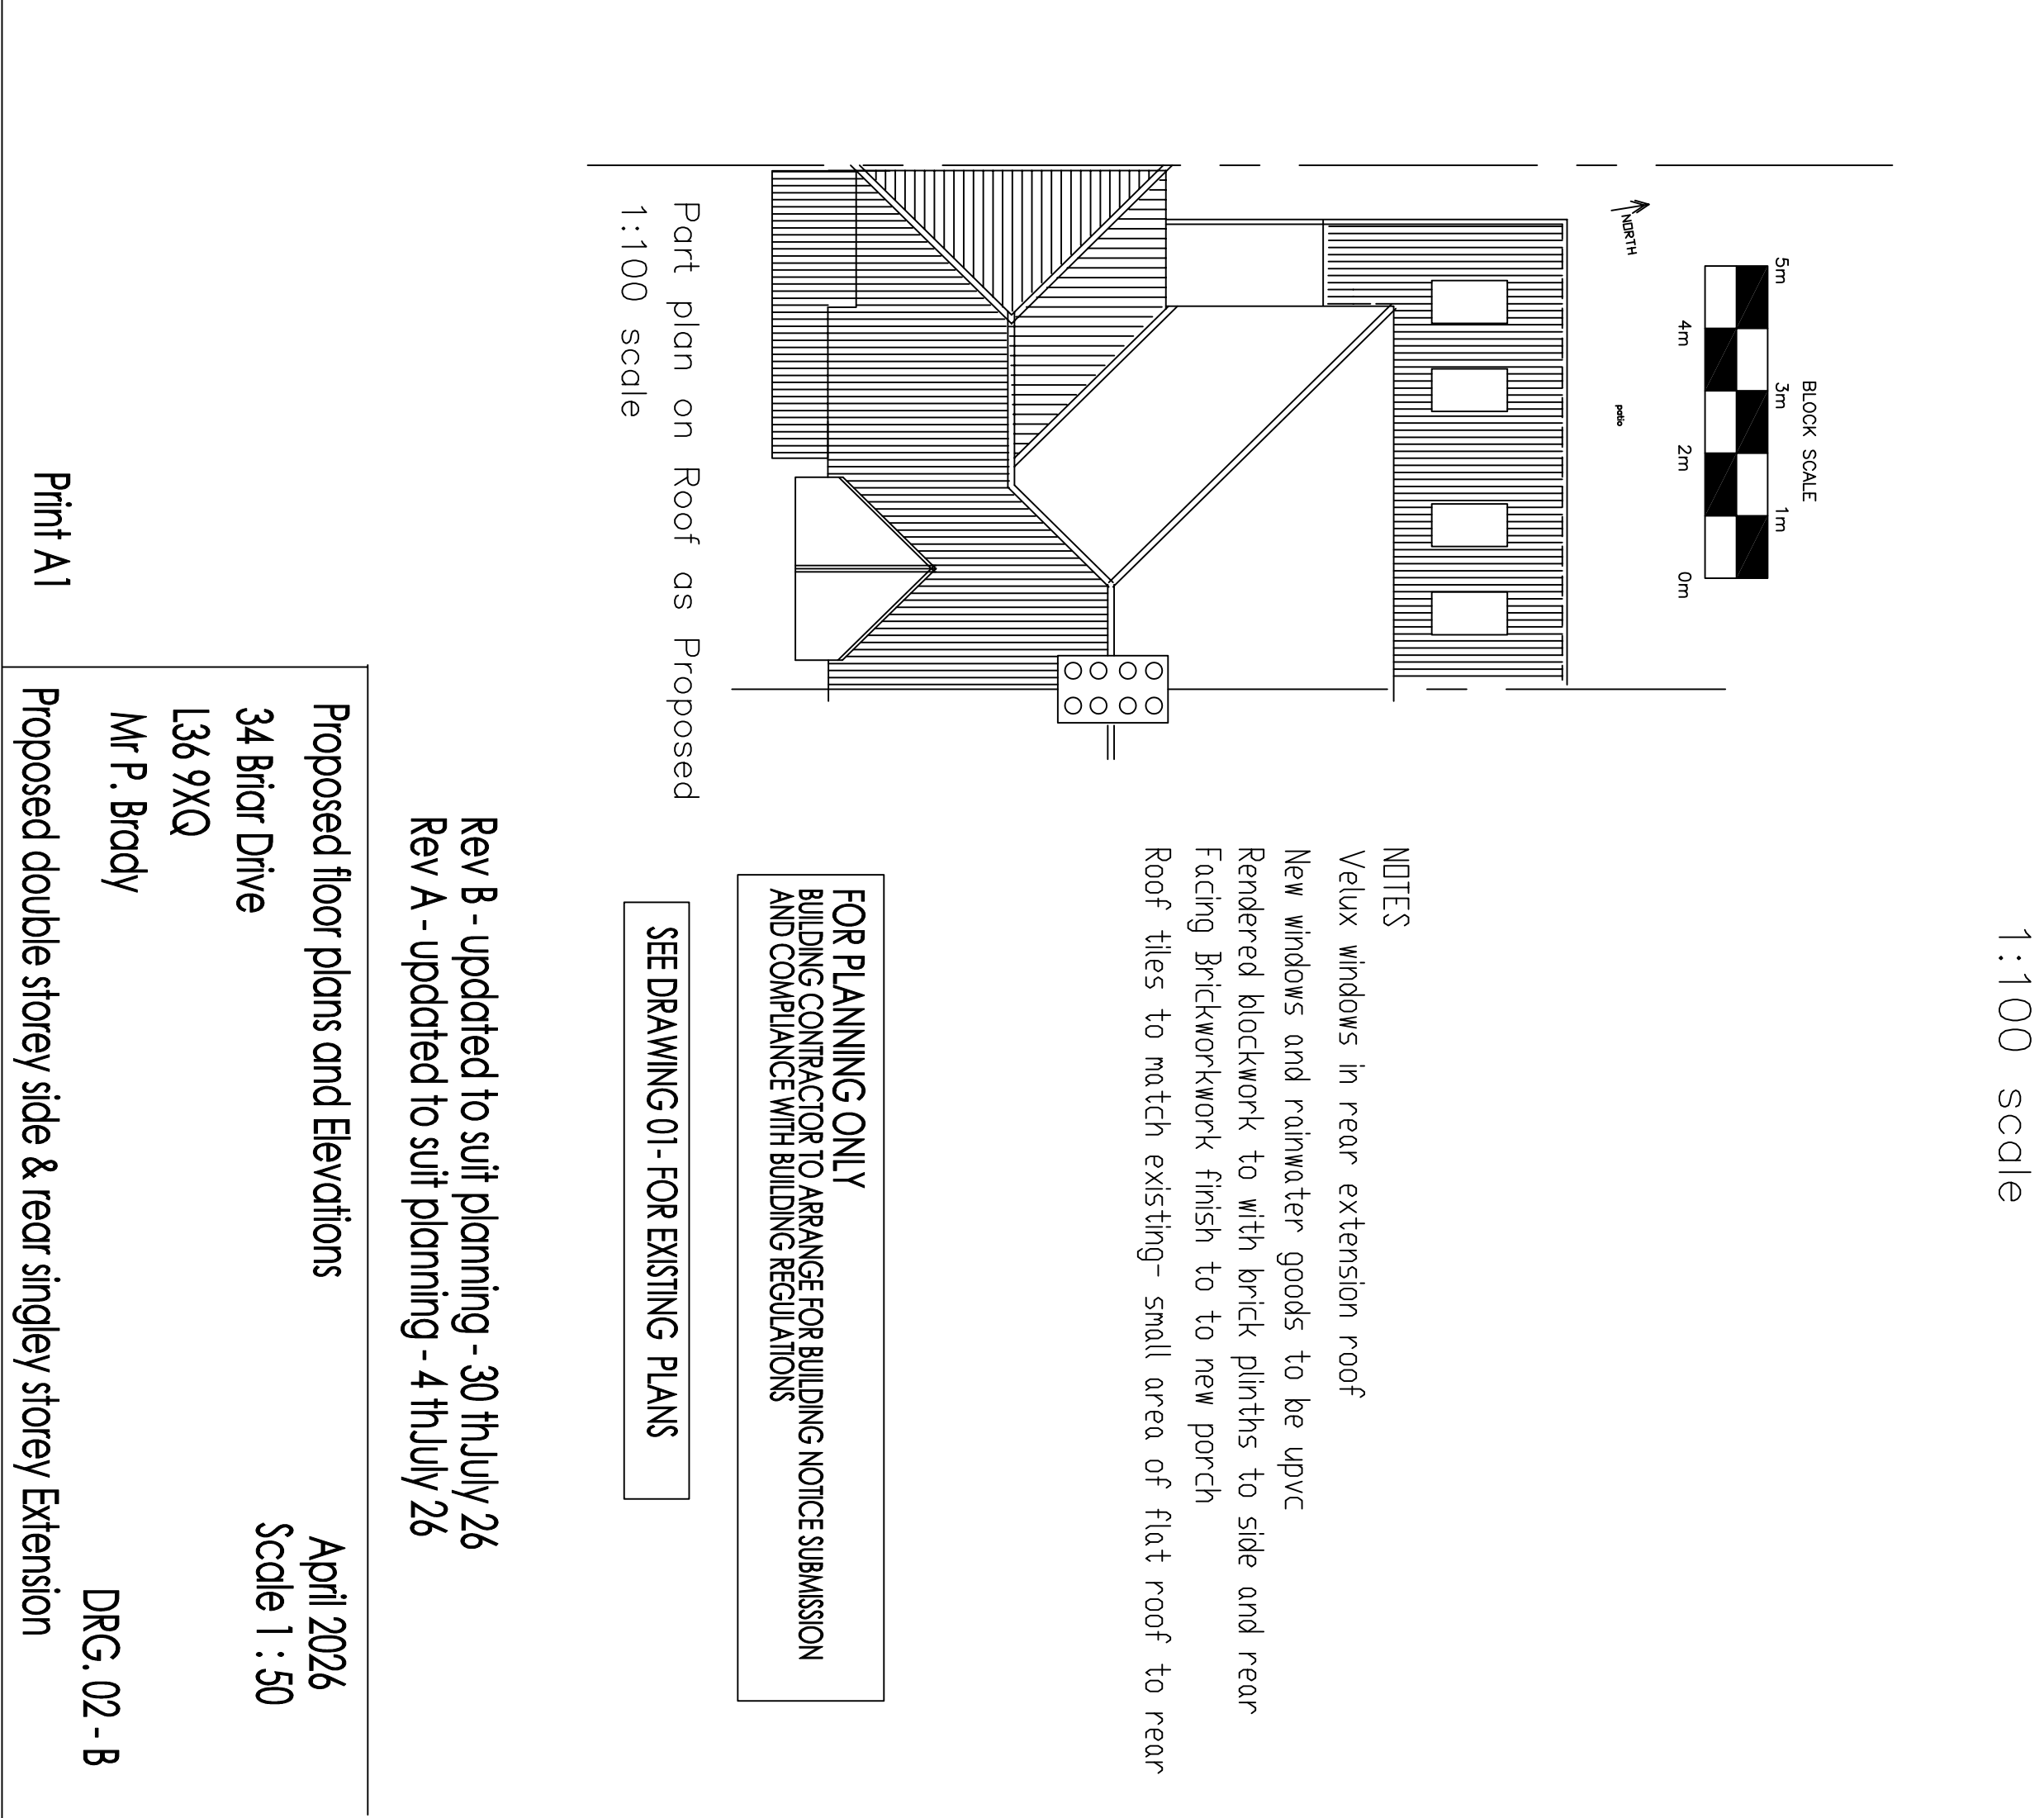

FOR PLANNING ONLY
BUILDING CONTRACTOR TO ARRANGE FOR BUILDING NOTICE SUBMISSION
AND COMPLIANCE WITH BUILDING REGULATIONS

SEE DRAWING 01- FOR EXISTING PLANS

Rev B - updated to suit planning - 30 th July 26
Rev A - updated to suit planning - 4 th July 26

Proposed floor plans and Elevations
34 Briar Drive
L36 9XQ
Mr P. Brady
Proposed double storey side & rear singley storey Extension
April 2026
Scale 1 : 50
DRG. 02 - B