




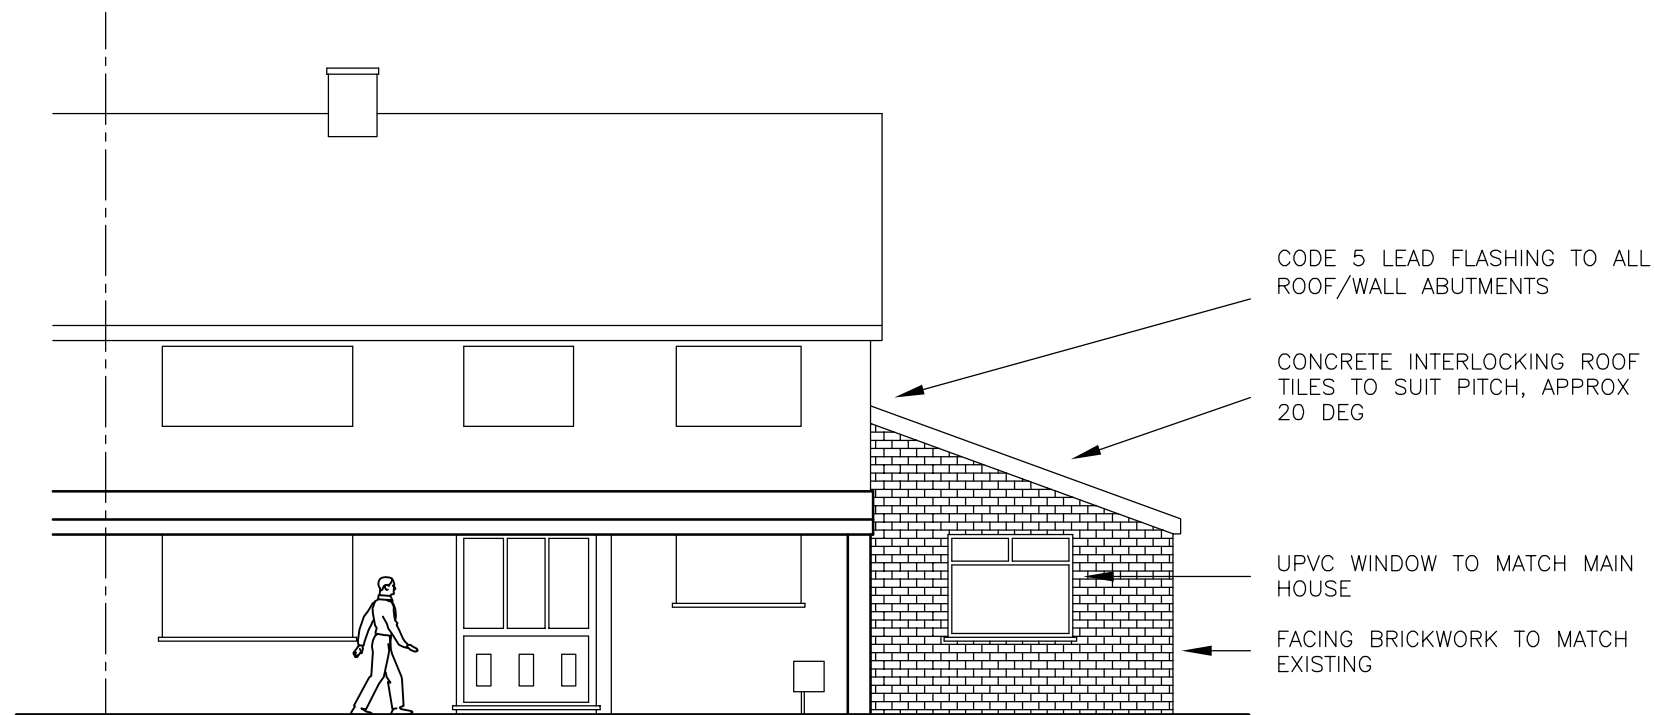

PROPOSED FRONT ELEVATION

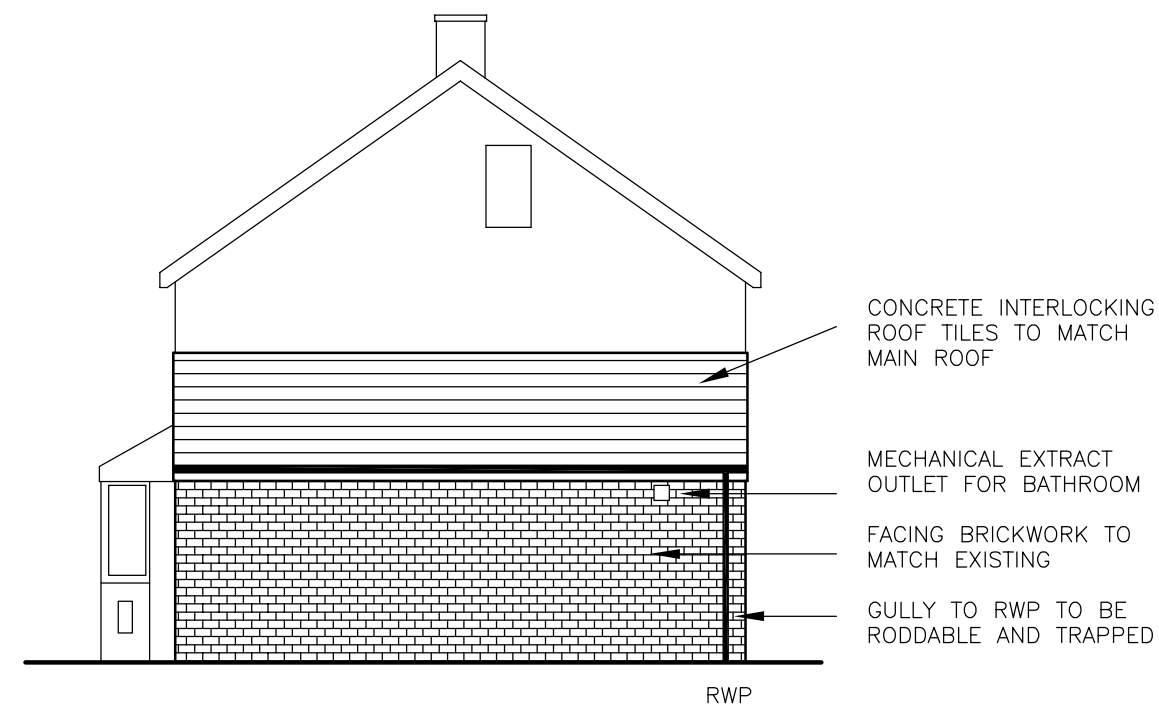

PROPOSED SIDE ELEVATION

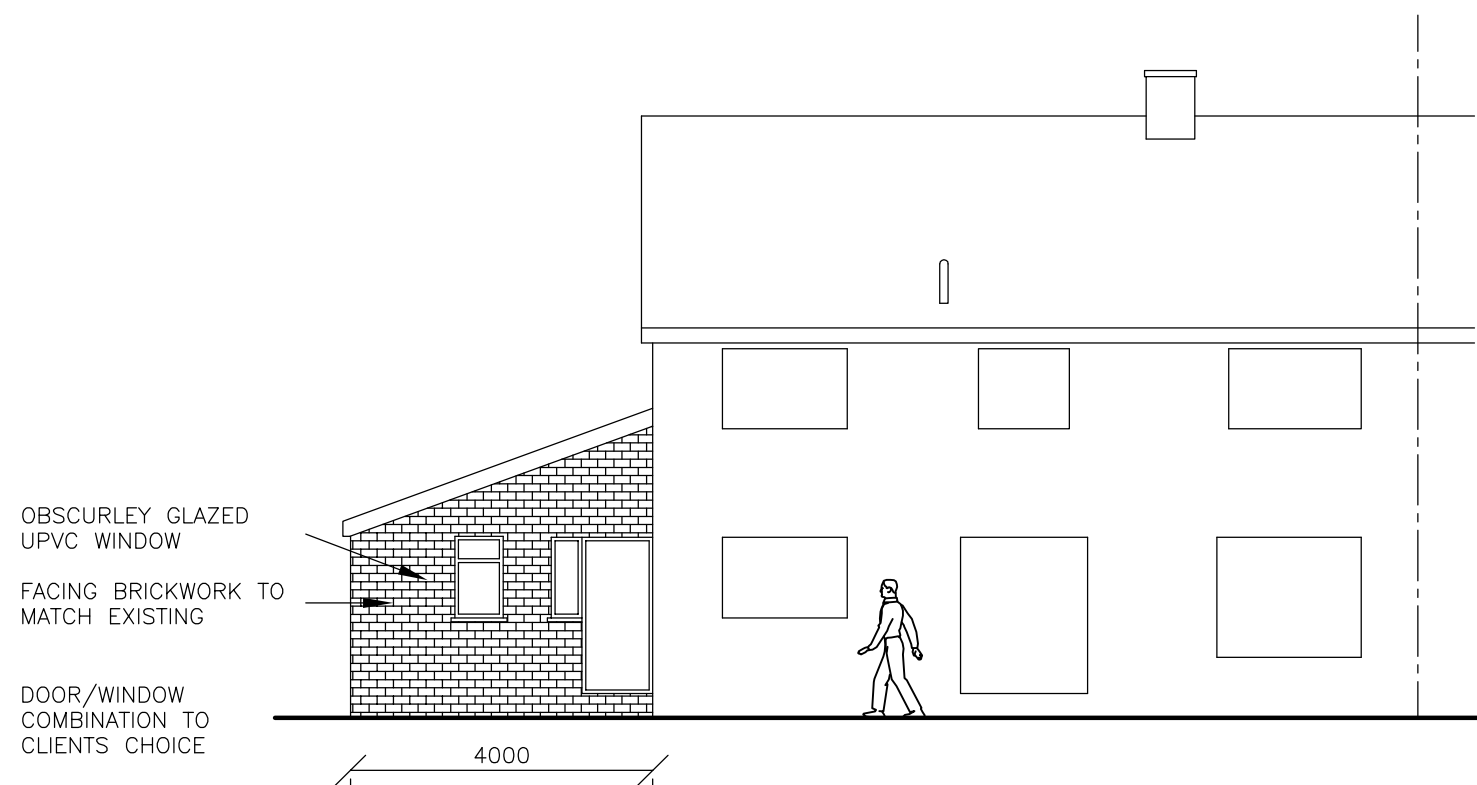

PROPOSED REAR ELEVATION

SCALE IN METRES



APPLICANT: MR ASKEW
 ADDRESS: 3 ROSEHEATH DRIVE, HALEWOOD, L26 9UG
 PROPOSAL: SINGLE STOREY EXTENSION TO SIDE ELEVATION
 DATE: JUNE 2021
 DRWG NO: 003 - 21B
 SCALE 1:100 @A3