




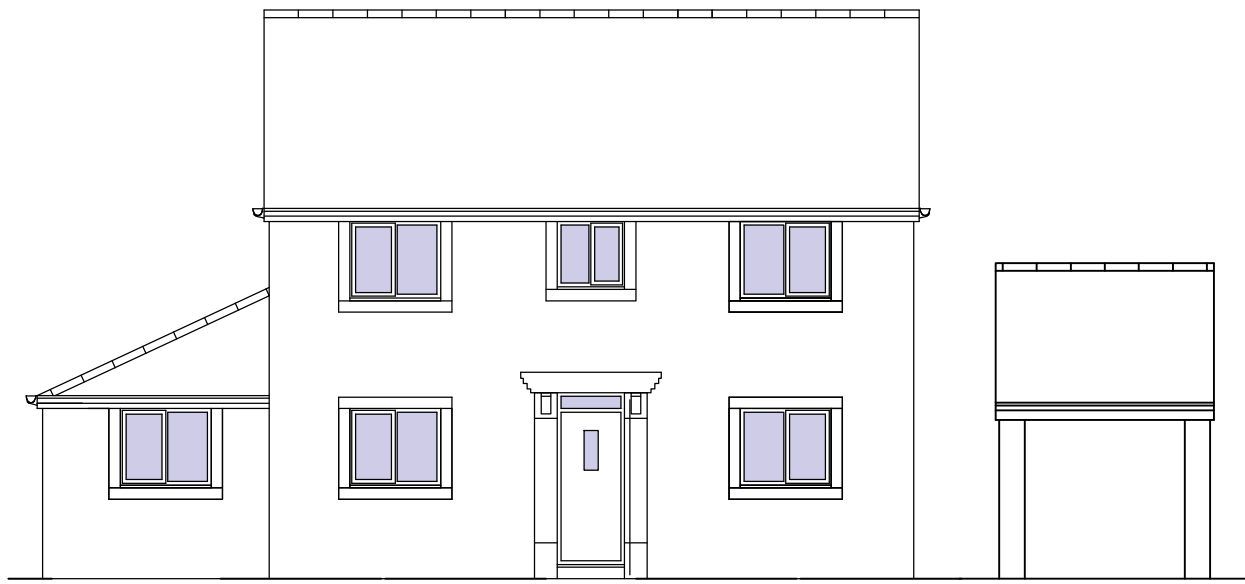


Existing Front Elevation
Scale 1:100

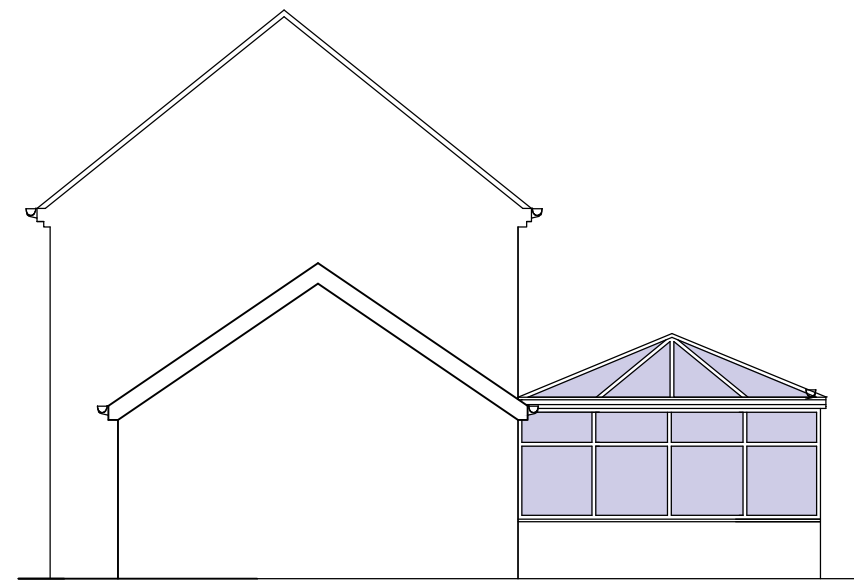

Existing Side Elevation
Scale 1:100

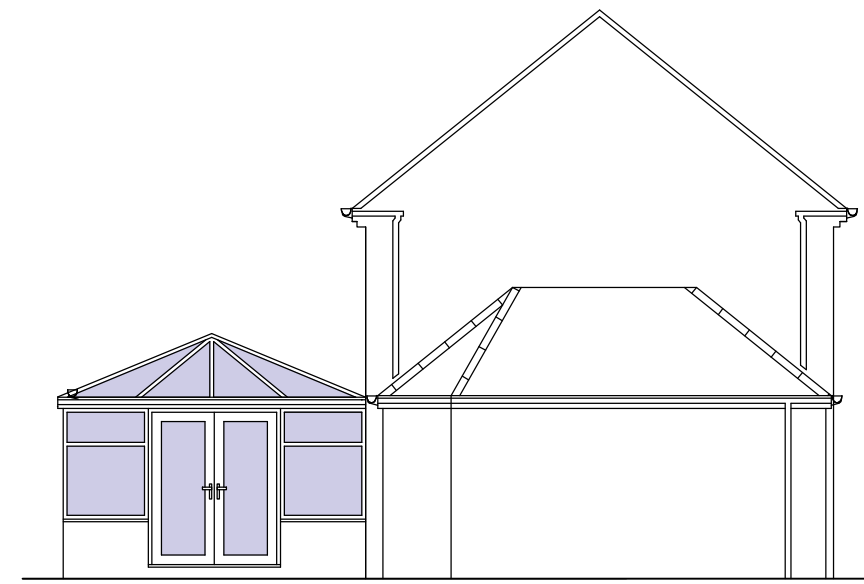

Existing Side Elevation
Scale 1:100

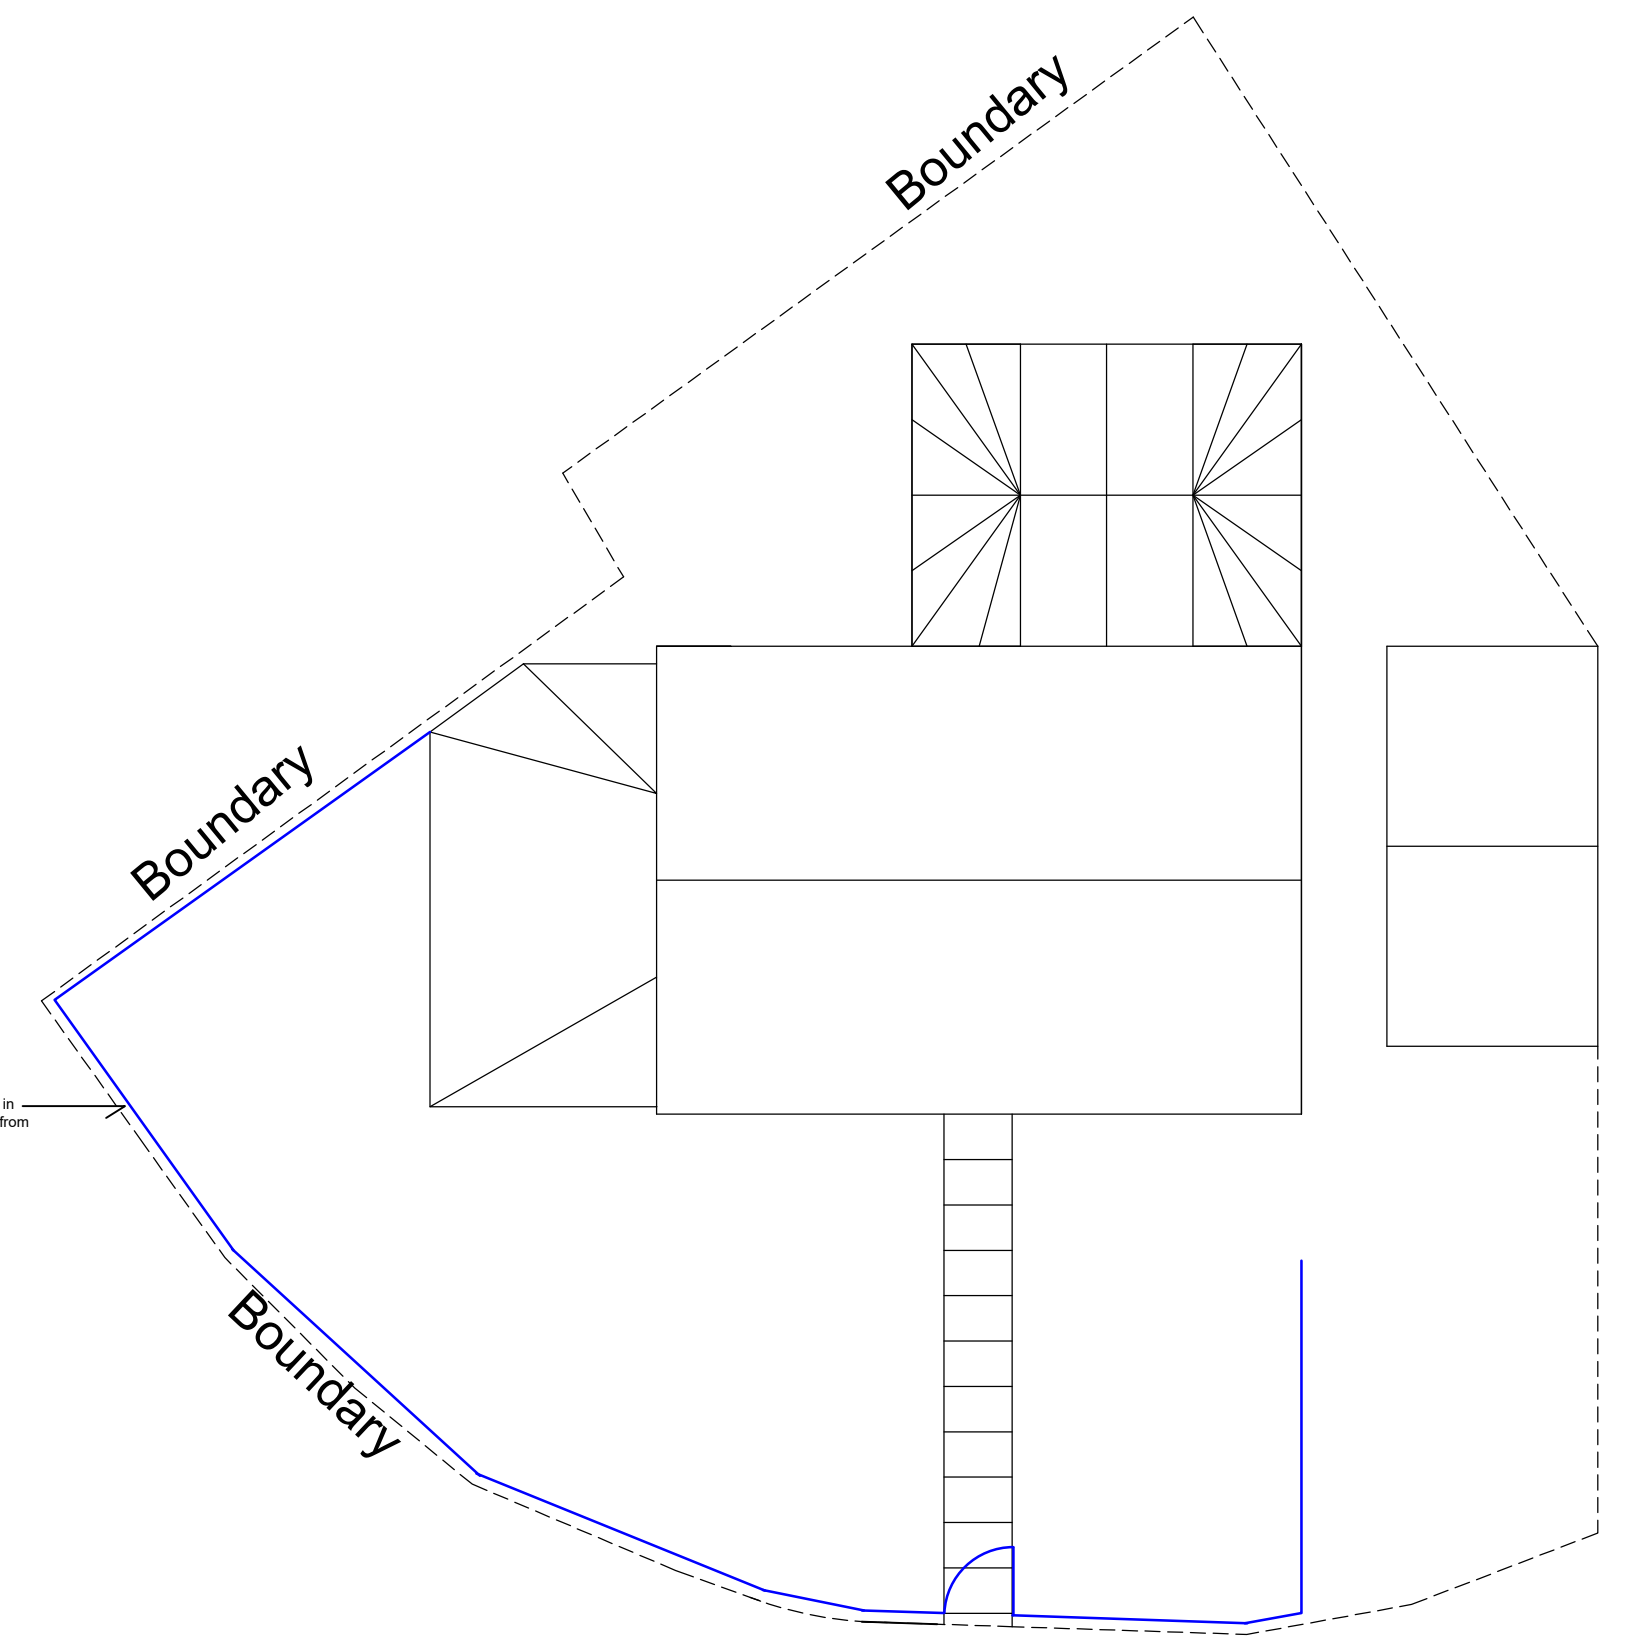

Proposed Boundary Fence Location (Blue)
Scale 1:100

New Fence

Specification

Gate frame in 40x8mm flat bar
12mm diameter solid ball top infill with max. 100mm gaps
Supplied with freestanding dig in posts and adjustable gate hinges
Lockable slide latch integrated into gate.
Hot dip galvanising to BS EN 1461
Polyester powder coating to BS 1722 Part 16

Colour - Black with Silver ball tops

Additional Information


There has been a problem historically of people cutting across the front gardens leaving litter etc.
The fence is intended to stop the trespassing and define the boundaries.

The design of the fence is such that it will not have an overbearing impact on the surrounding area,
rather enhance the overall look.

Fence to be set back 150mm from boundaries.




Proposed Front Elevation
Scale 1:50

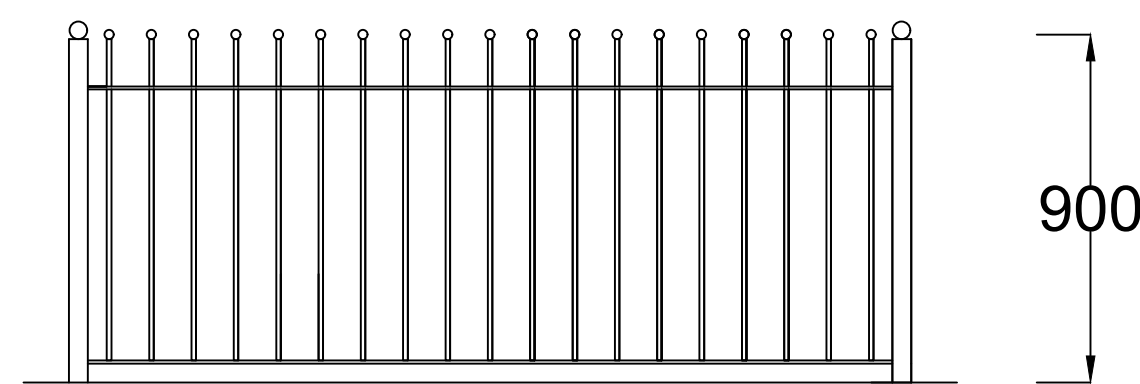

Proposed Fence Panel
Scale 1:20



Proposed Fence Panel
(For Illustration Purposes)

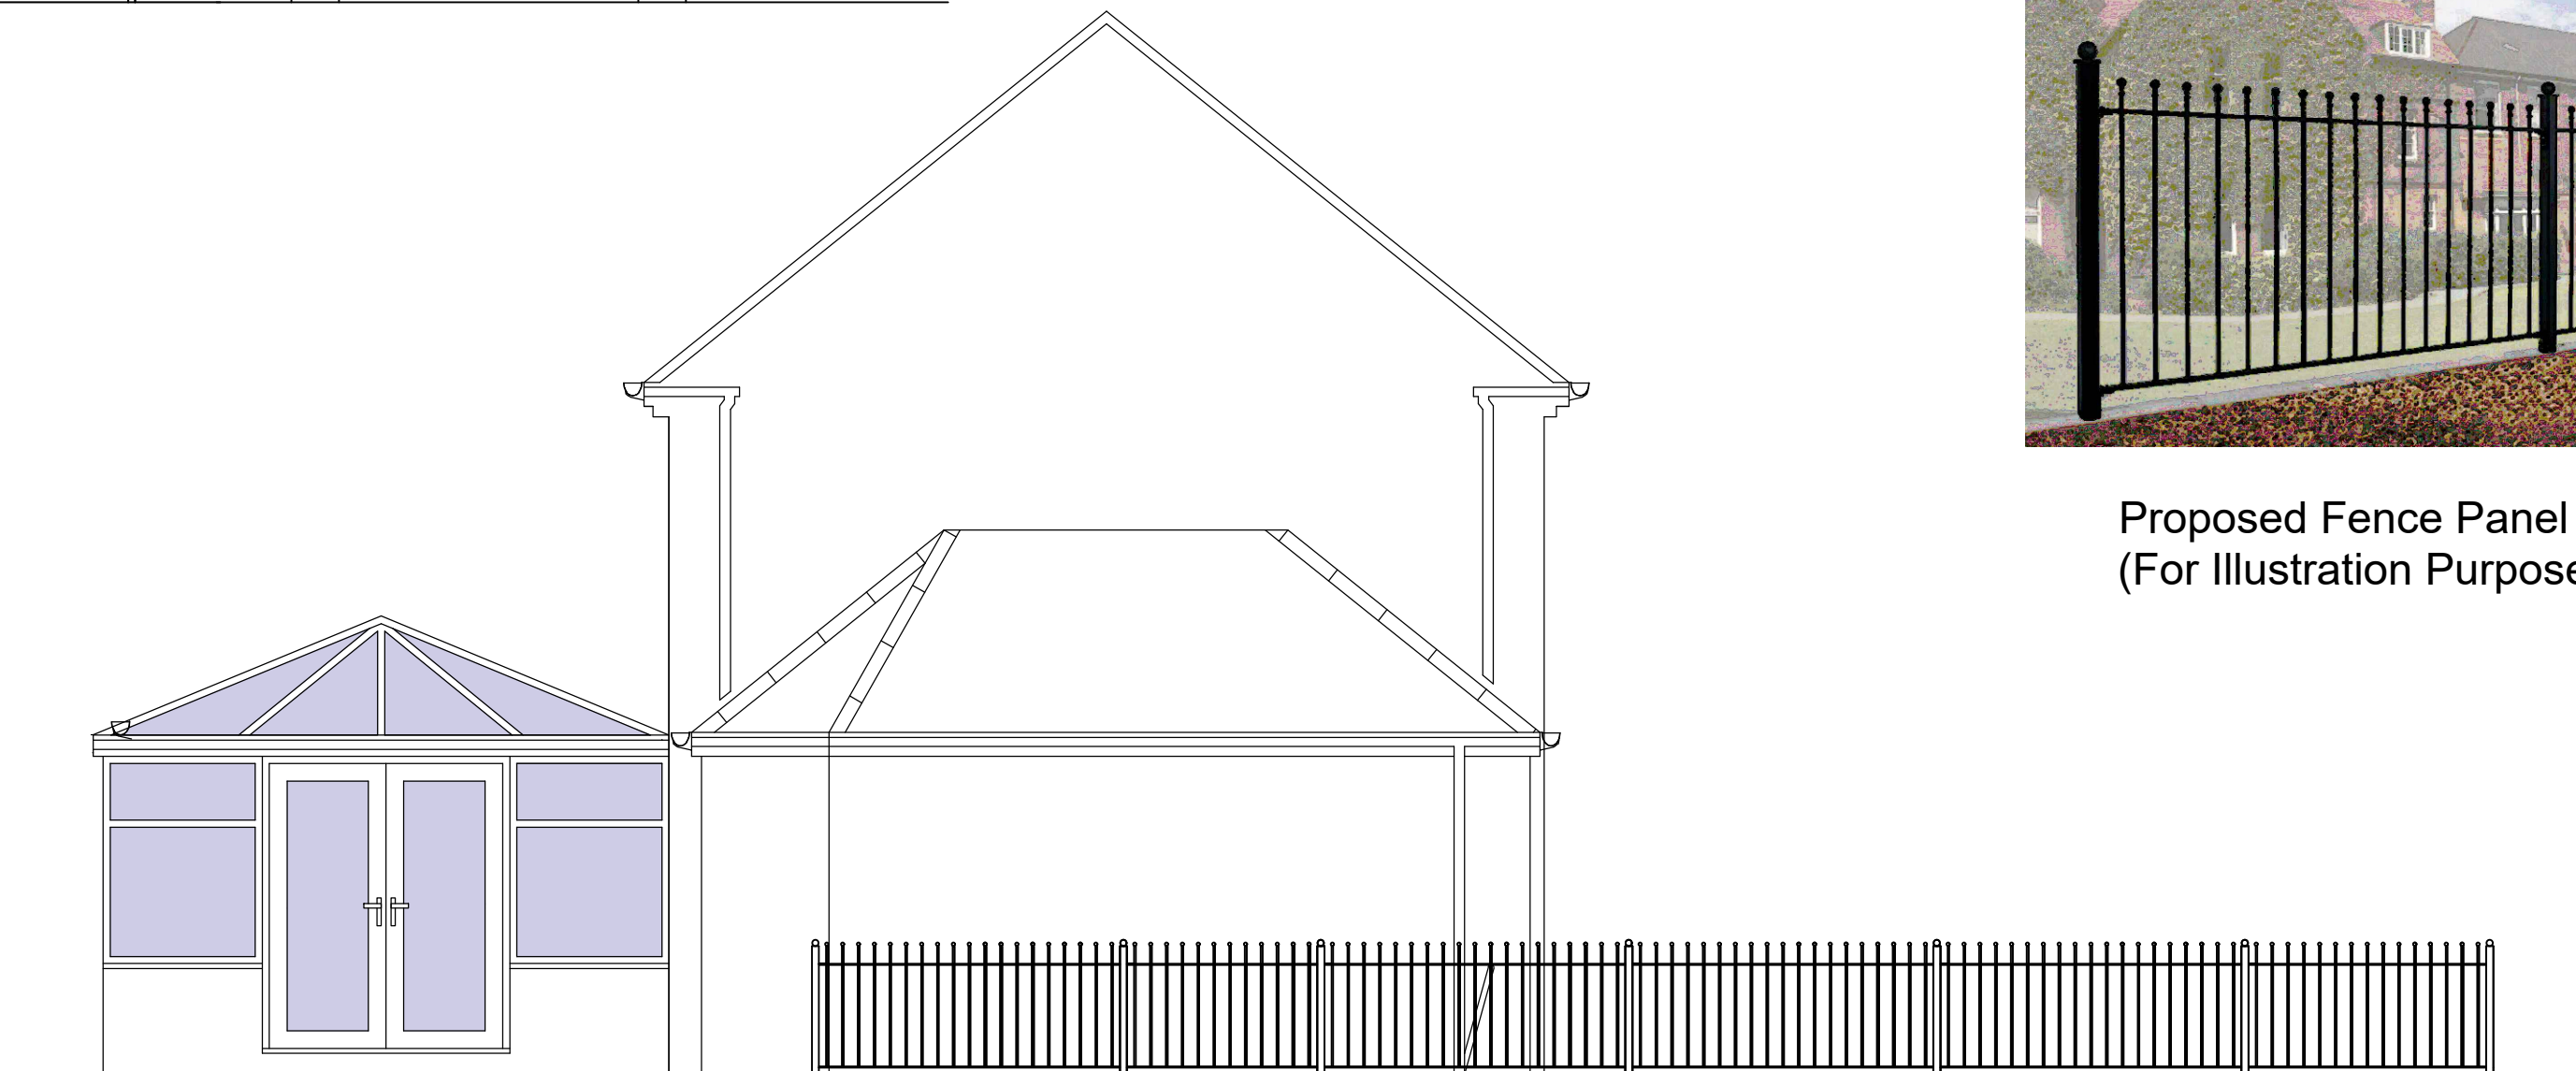

Proposed Side Elevation
Scale 1:50




Proposed Side Elevation
Scale 1:50

This drawing may not be reproduced, made use of in any way, or issued to a third party without the permission of **plans2build.uk**.
The contractor is responsible for checking and verifying all details and dimensions on site **prior to work commencing**. Any discrepancies to be reported to the designer.

NOTE: These drawings are **not intended as full working details / specifications** and are intended solely for 'in principal' Building Regulation and Planning Requirements. The client is to advise the contractor regarding elec socket locations, light fittings, radiator positions, wall finishes etc.

Scale Bars

1:50 Scale

 

1:100 Scale



Printing Page Size for which Scale Applies is A1



52 Monks Drive
Formby
Liverpool
L37 6DW
Tel: 07811 900 600
Email: mark@plans2build.uk
Web: plans2build.uk

Project **Proposed Plans:
Erection of New Boundary Fence**

Title **35 Yoxall Drive
Kirkby, Liverpool
L33 4HS**

Scale **As Detailed @ A1**
Date **August 2021**
Drawing No **01**

Revisions