



Revisions


- Notes
- This document and all drawings are copyright of GB Architecture LTD and may not be reproduced without thier specific permission.
 - Do not scale from this drawing.
 - All dimensions are in millimeters unless otherwise stated.

Project North




Scale 1 : 200

Site Plans

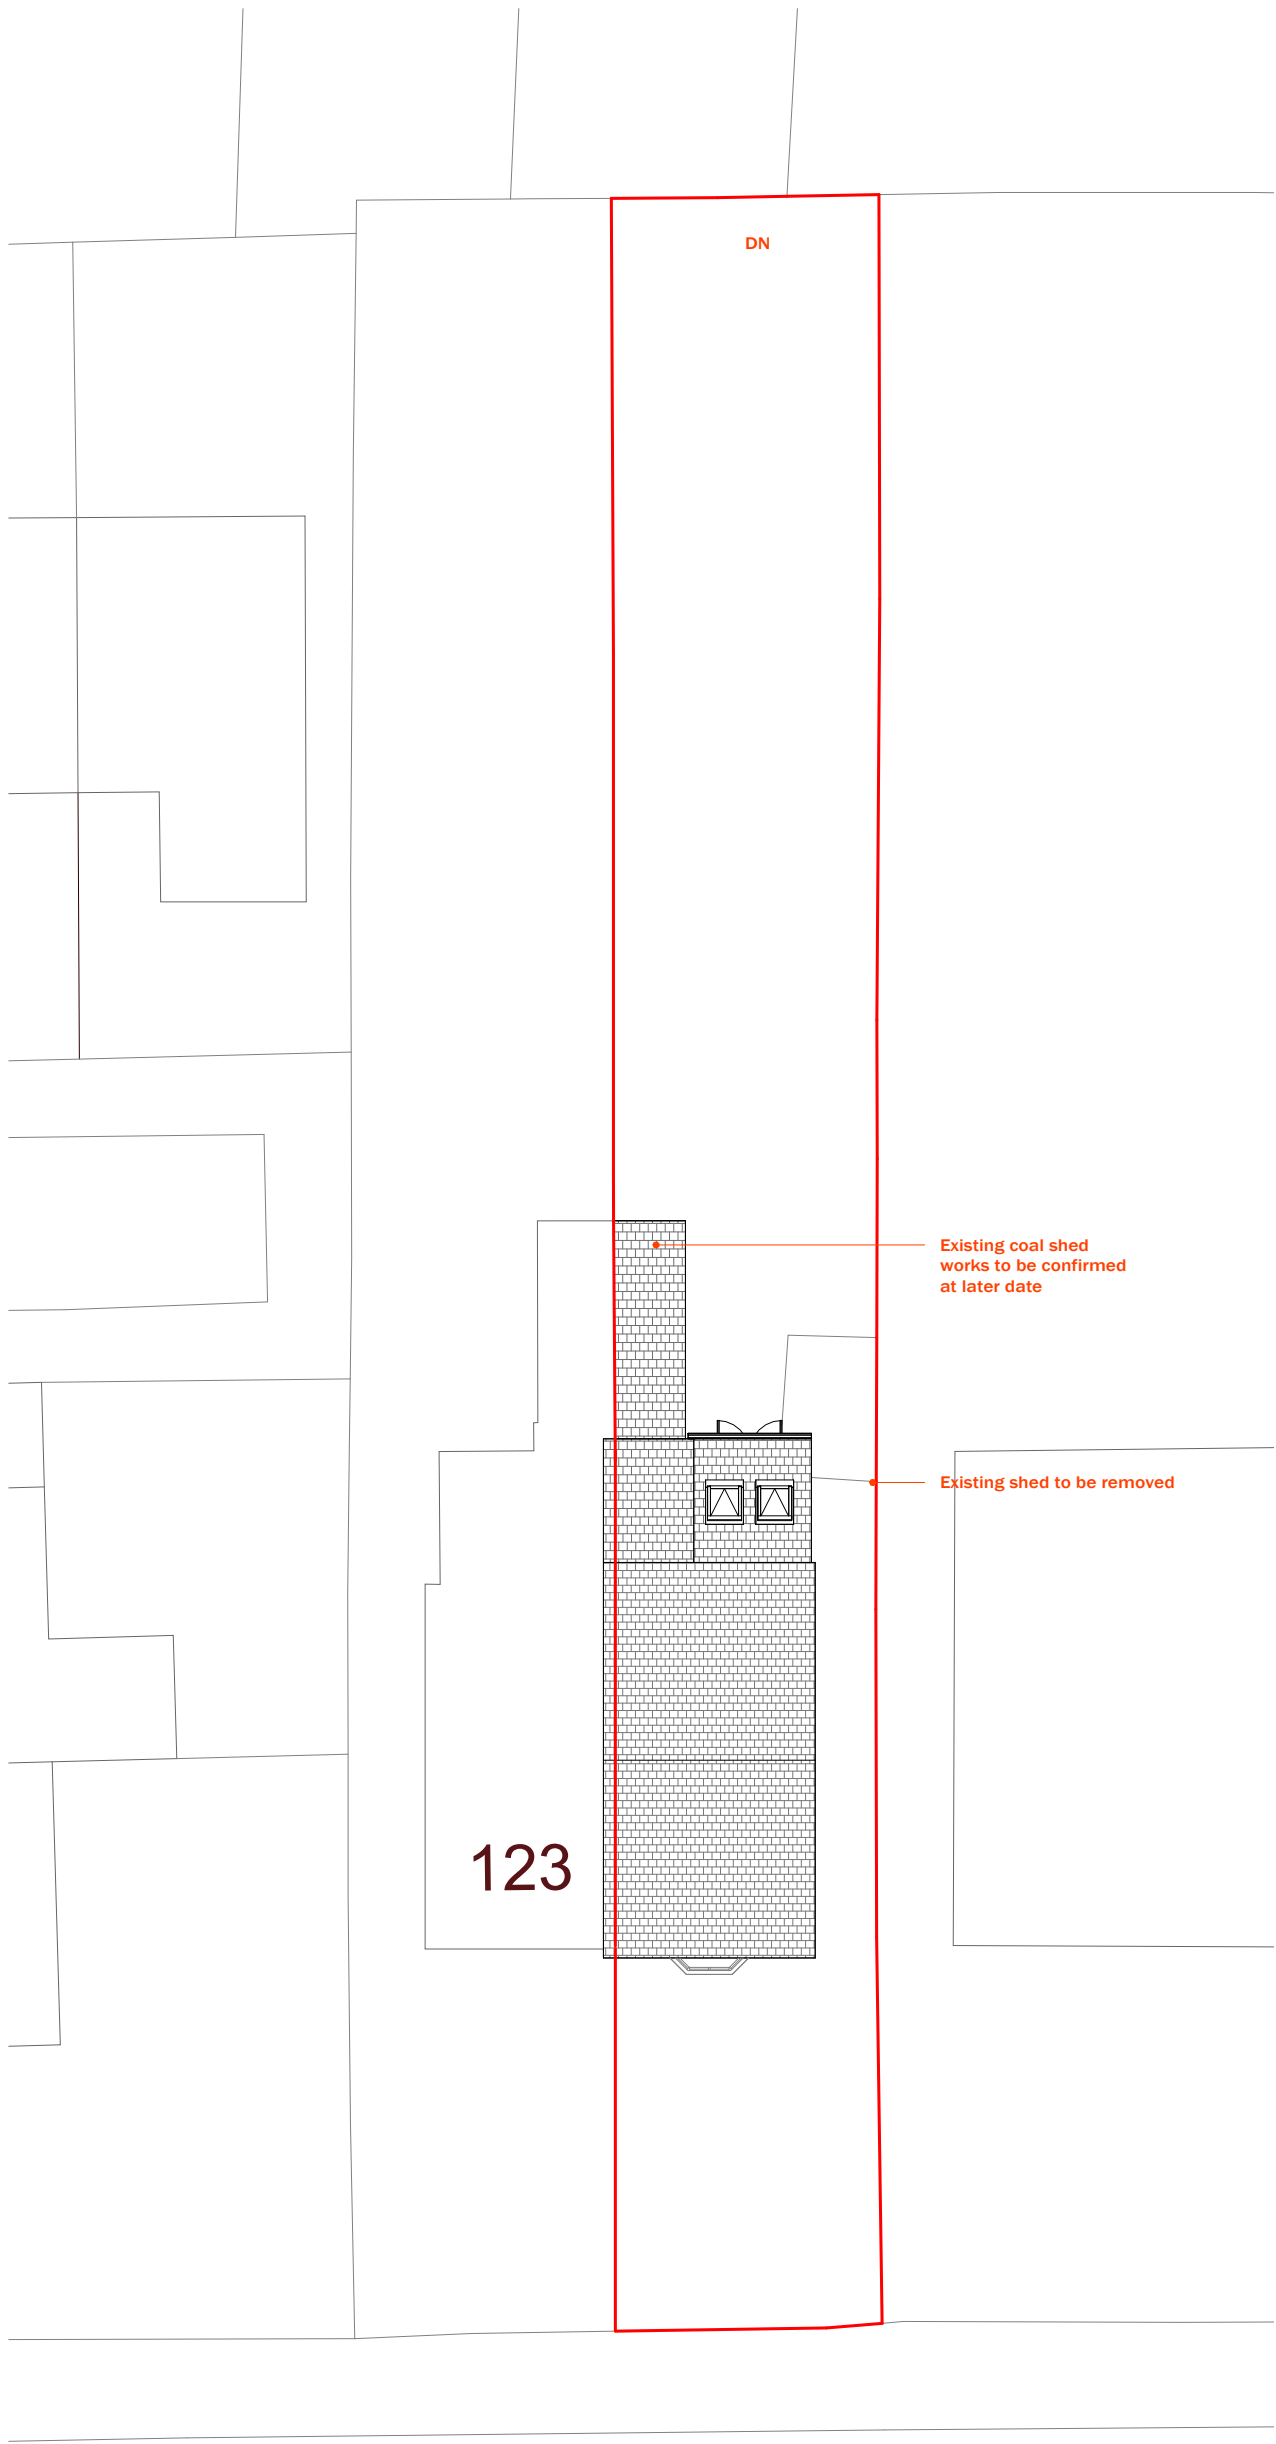

1 Site Plan
SCALE: 1 : 200

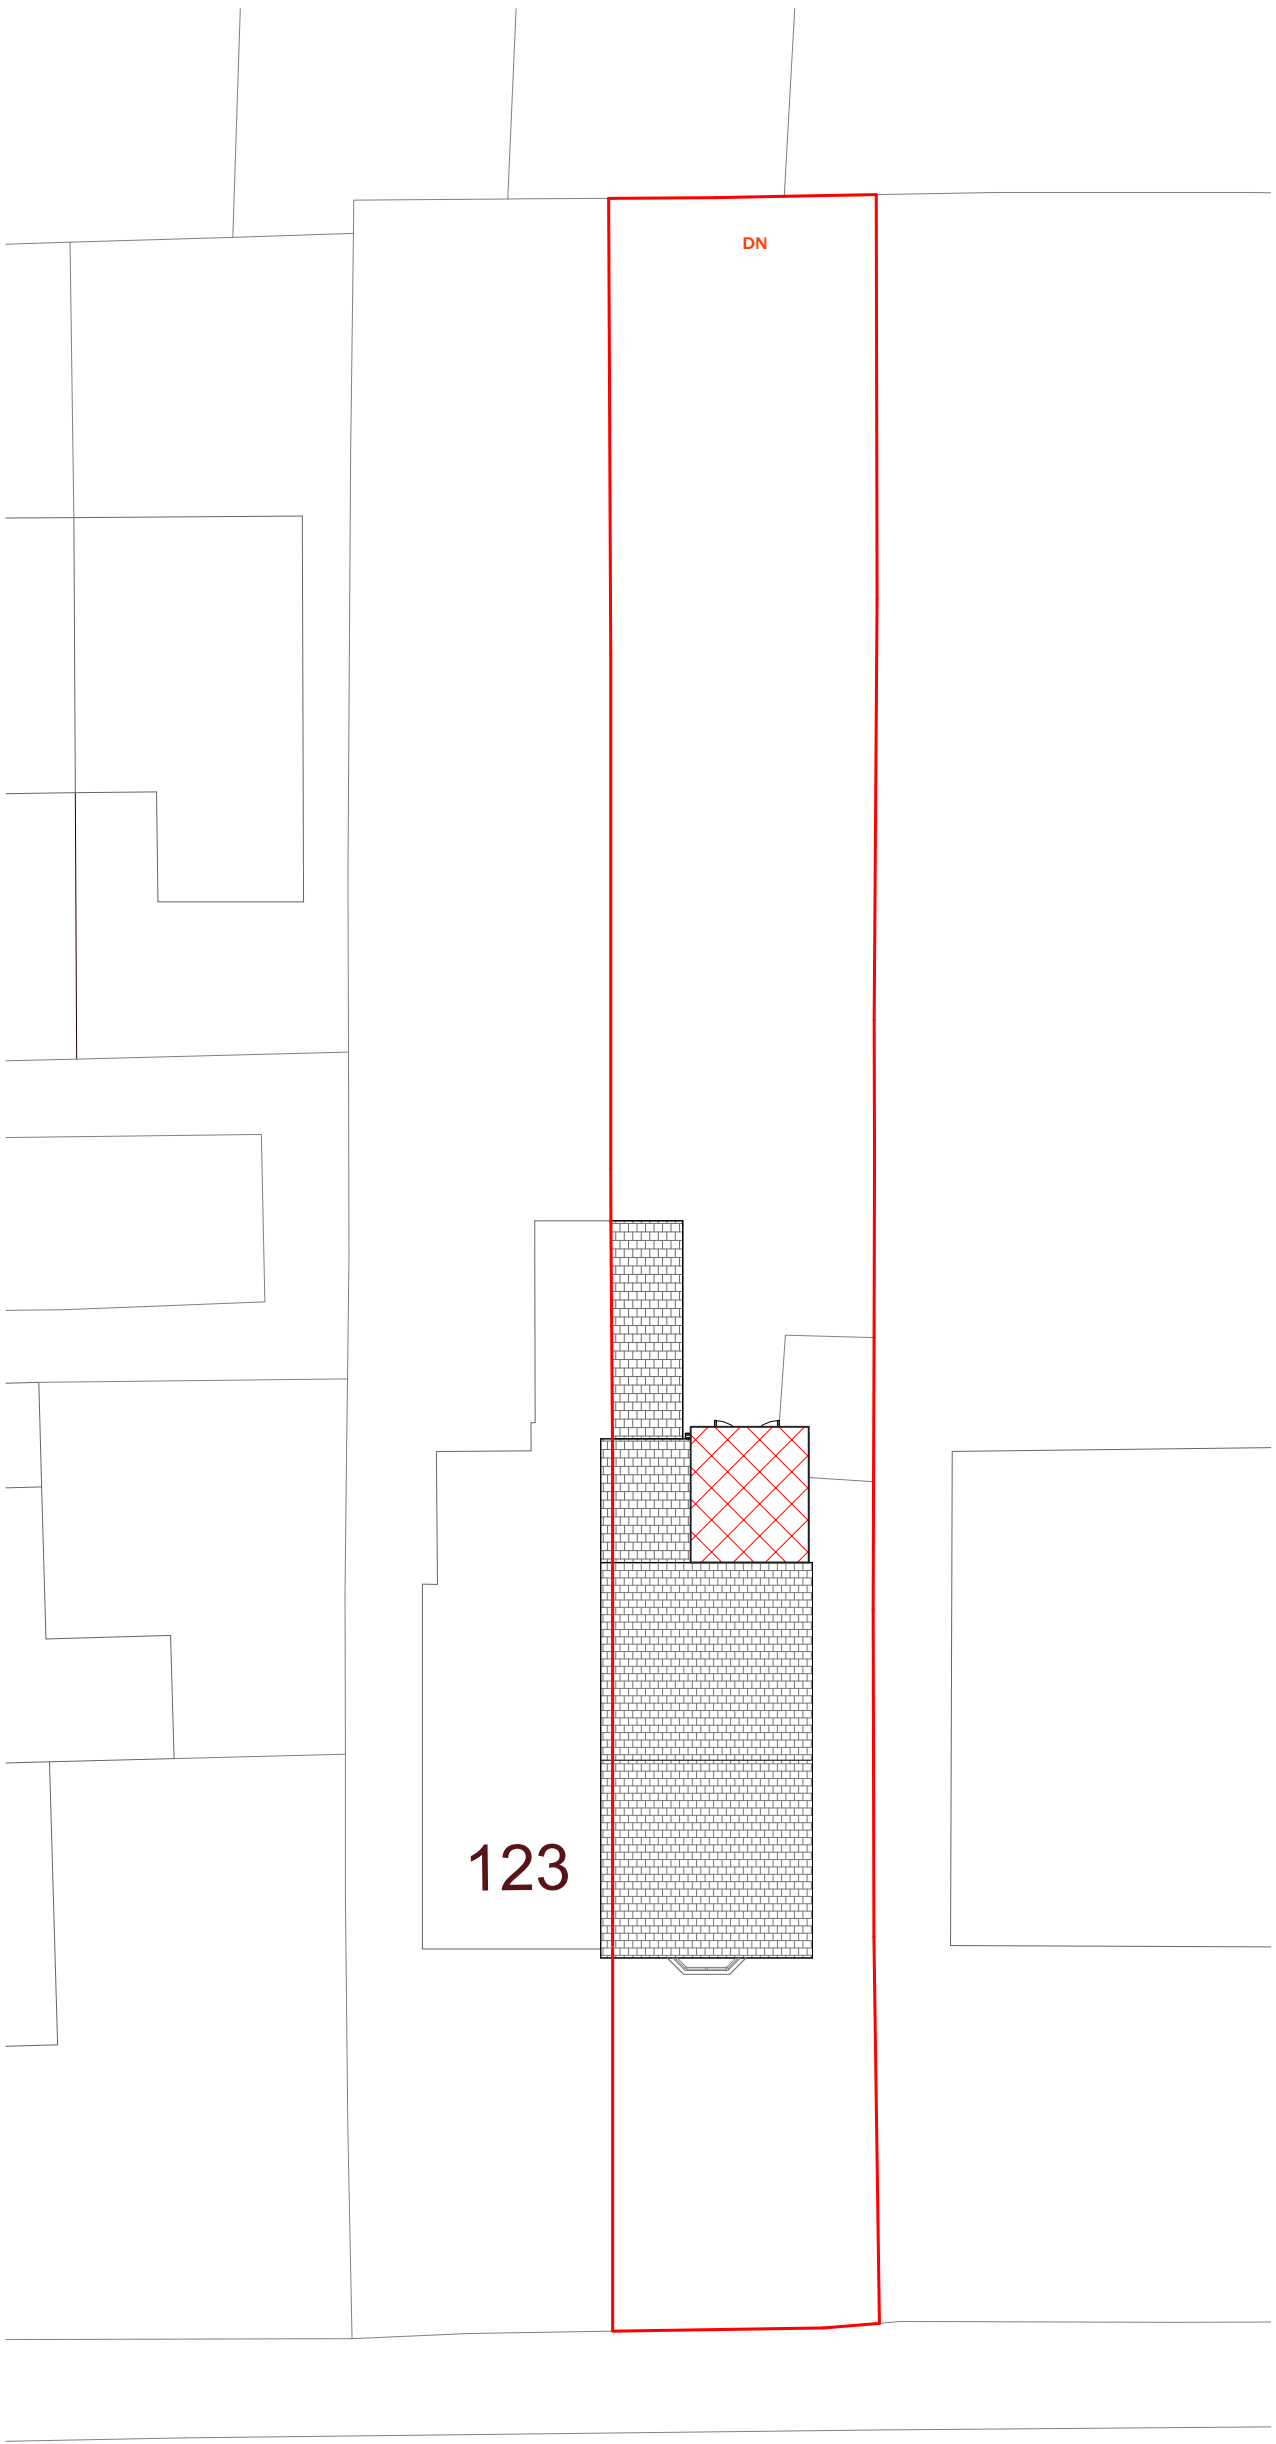

2 Block Plan
SCALE: 1 : 200