






Revisions

- Notes
1. This document and all drawings are copyright of GB Architecture LTD and may not be reproduced without thier specific permission.
 2. Do not scale from this drawing.
 3. All dimensions are in millimeters unless otherwise stated.


Planning

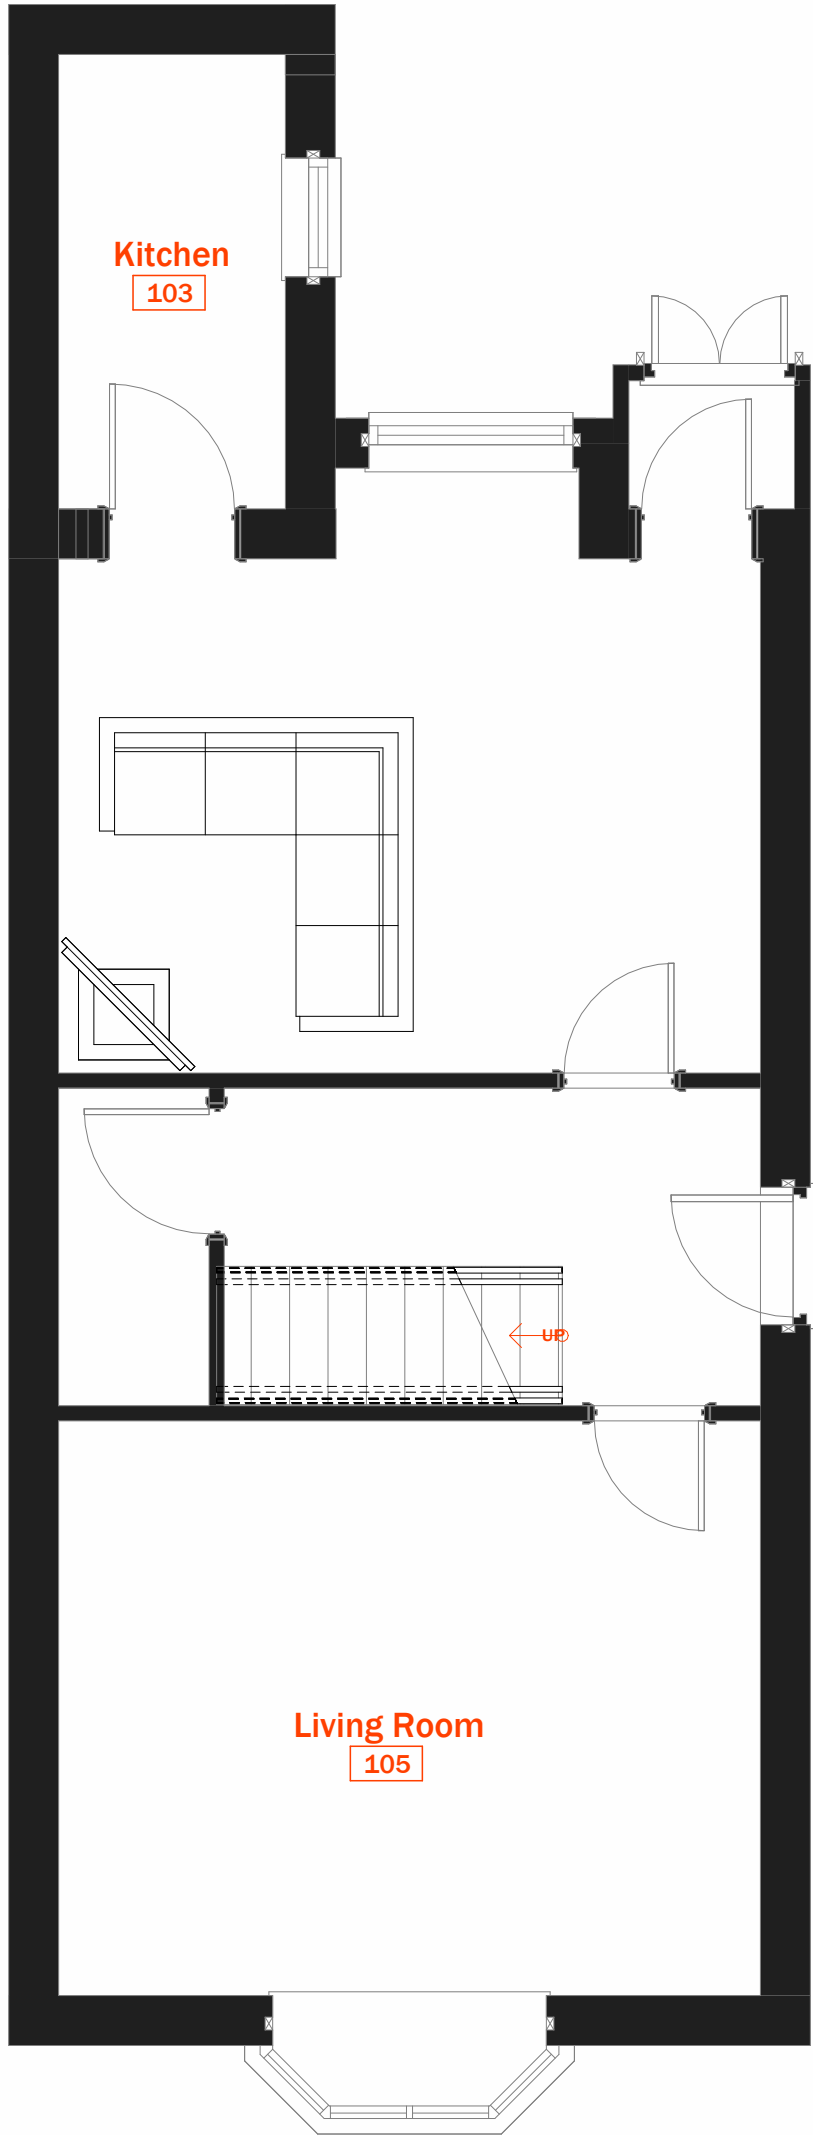

1 Existing Floor Plan
SCALE: 1 : 50

  

2 Existing Rear Elevation
SCALE: 1 : 100

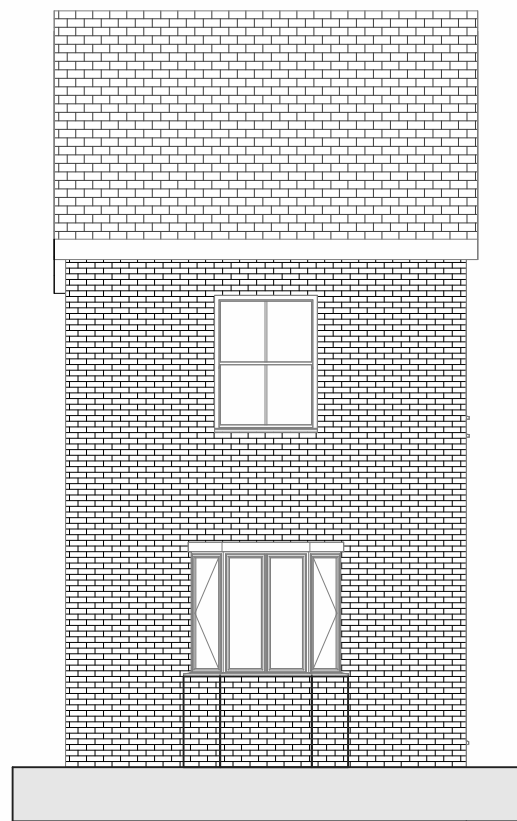

3 Existing South
SCALE: 1 : 100



5 Existing East
SCALE: 1 : 100



4 Existing West
SCALE: 1 : 100