




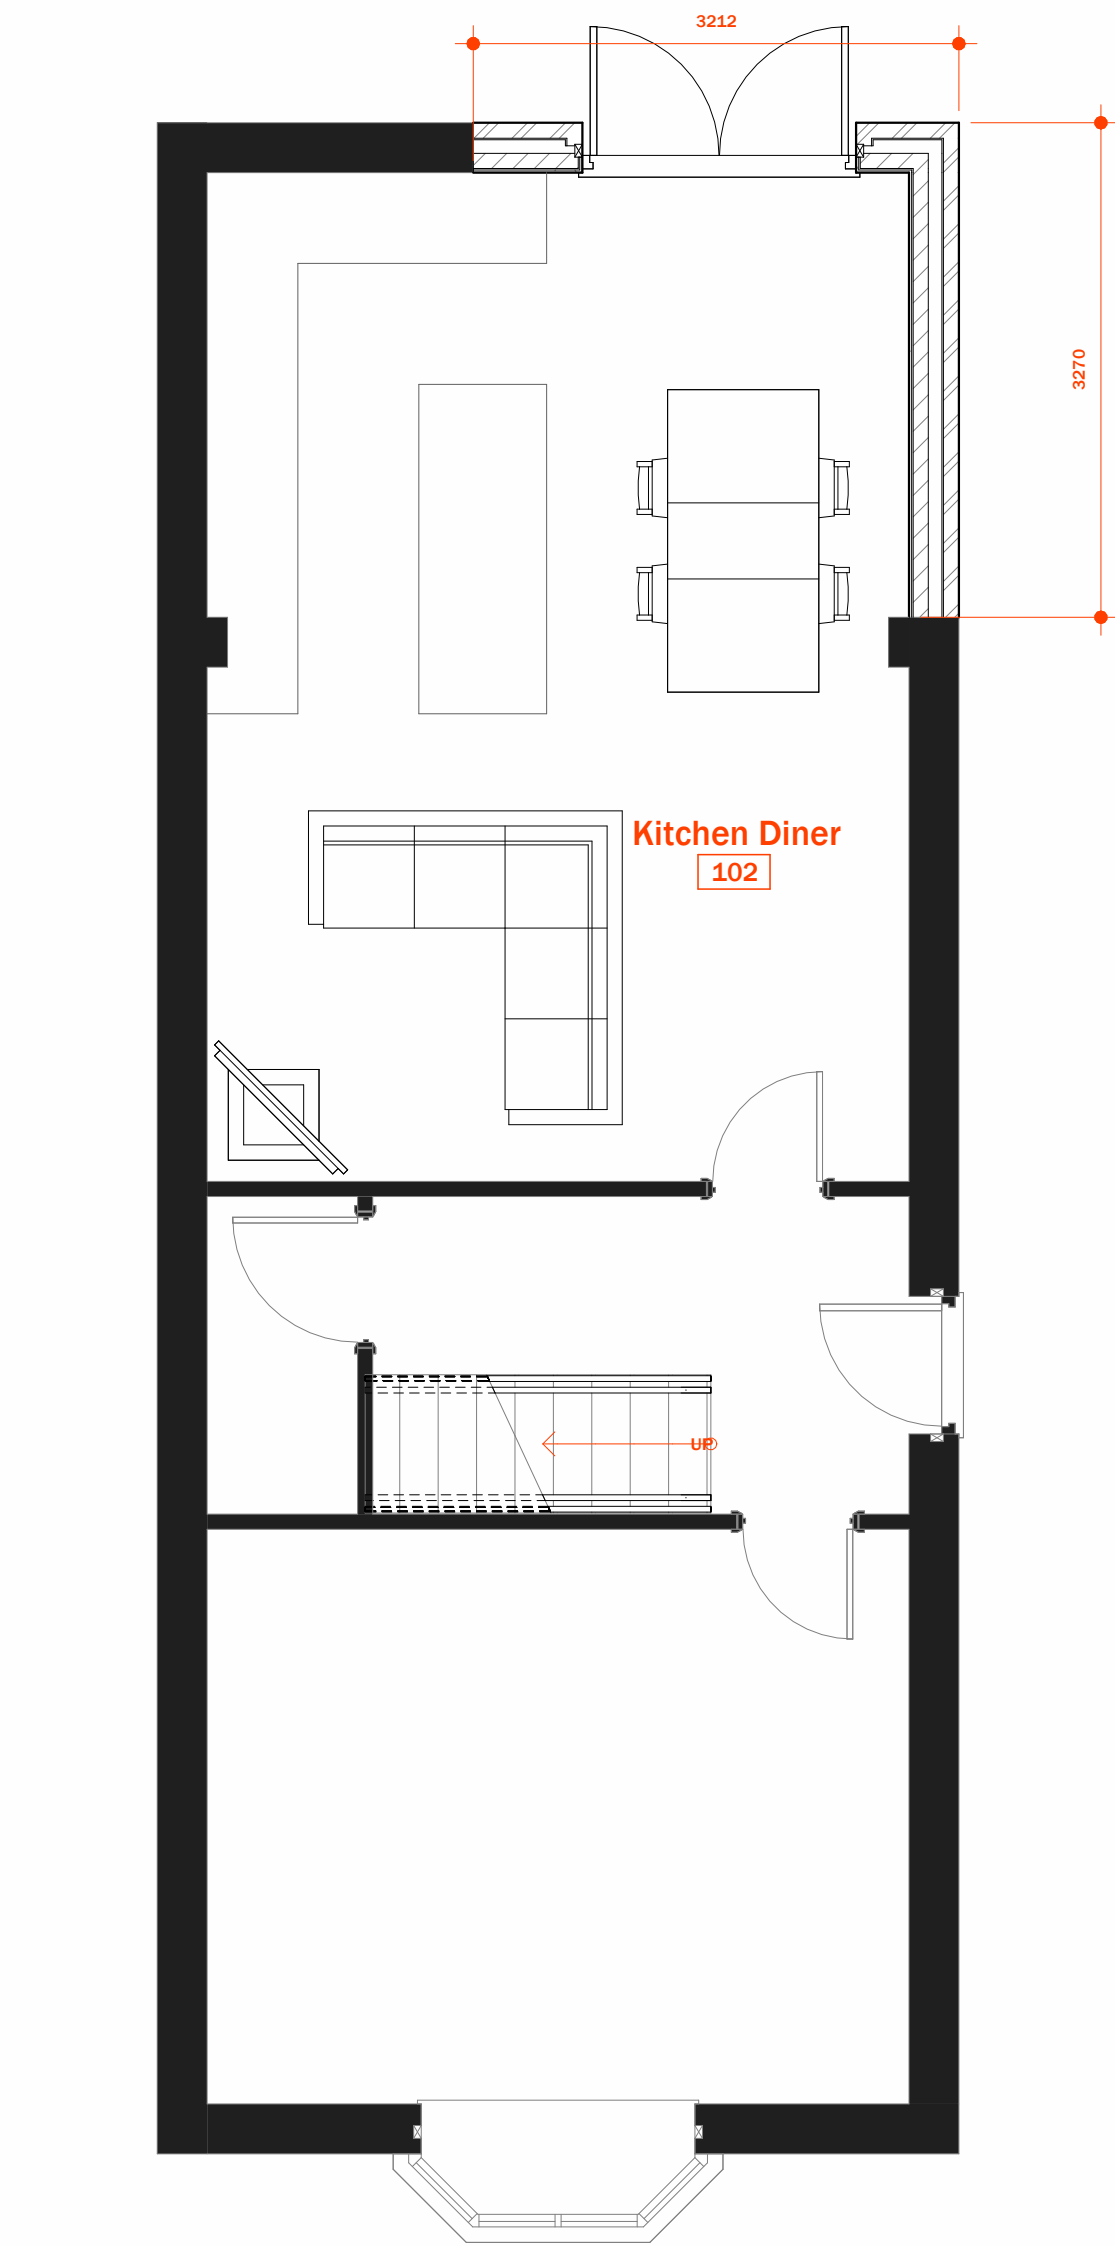


1 Proposed Floor Plan
SCALE: 1 : 50

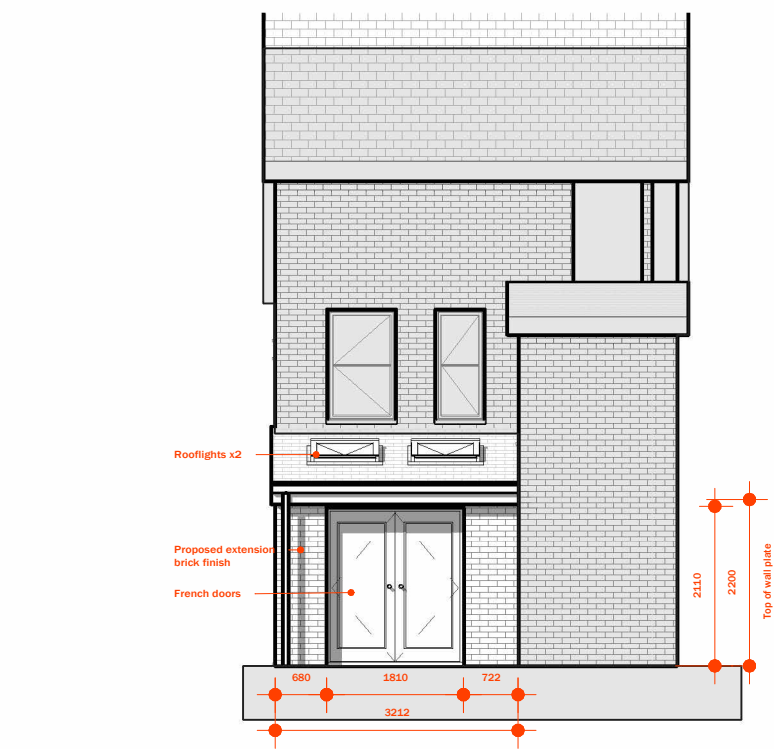


2 Proposed Rear
SCALE: 1 : 100

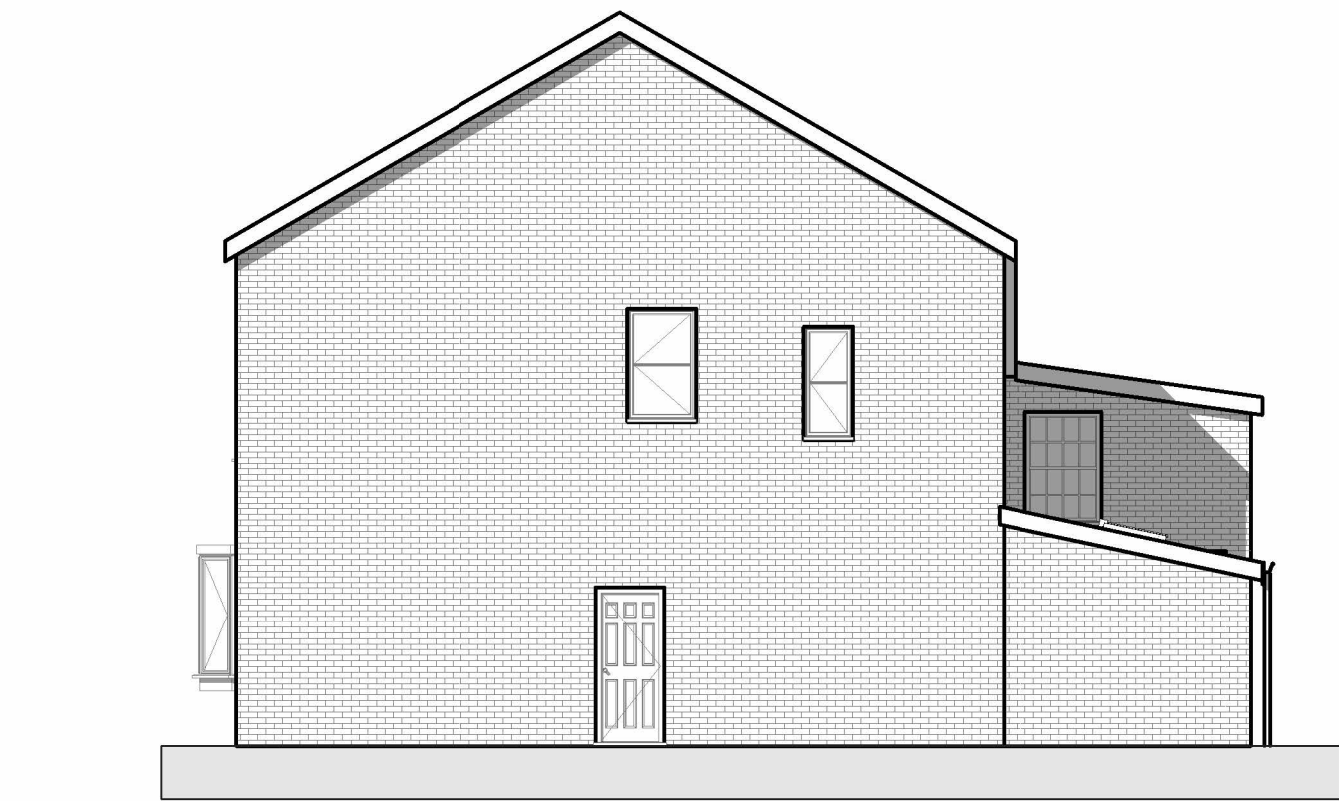

3 Proposed East
SCALE: 1 : 100

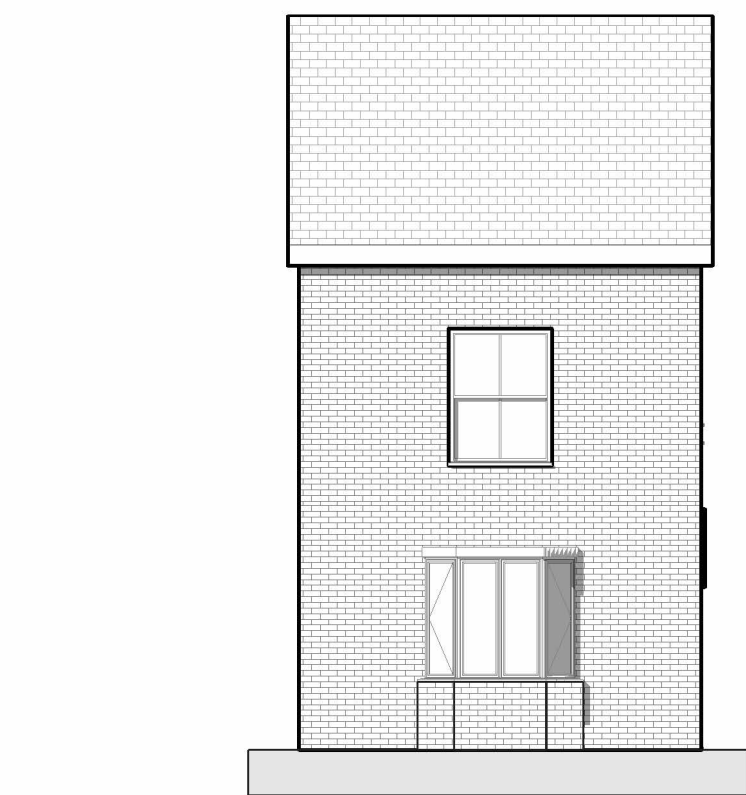

4 Proposed South
SCALE: 1 : 100

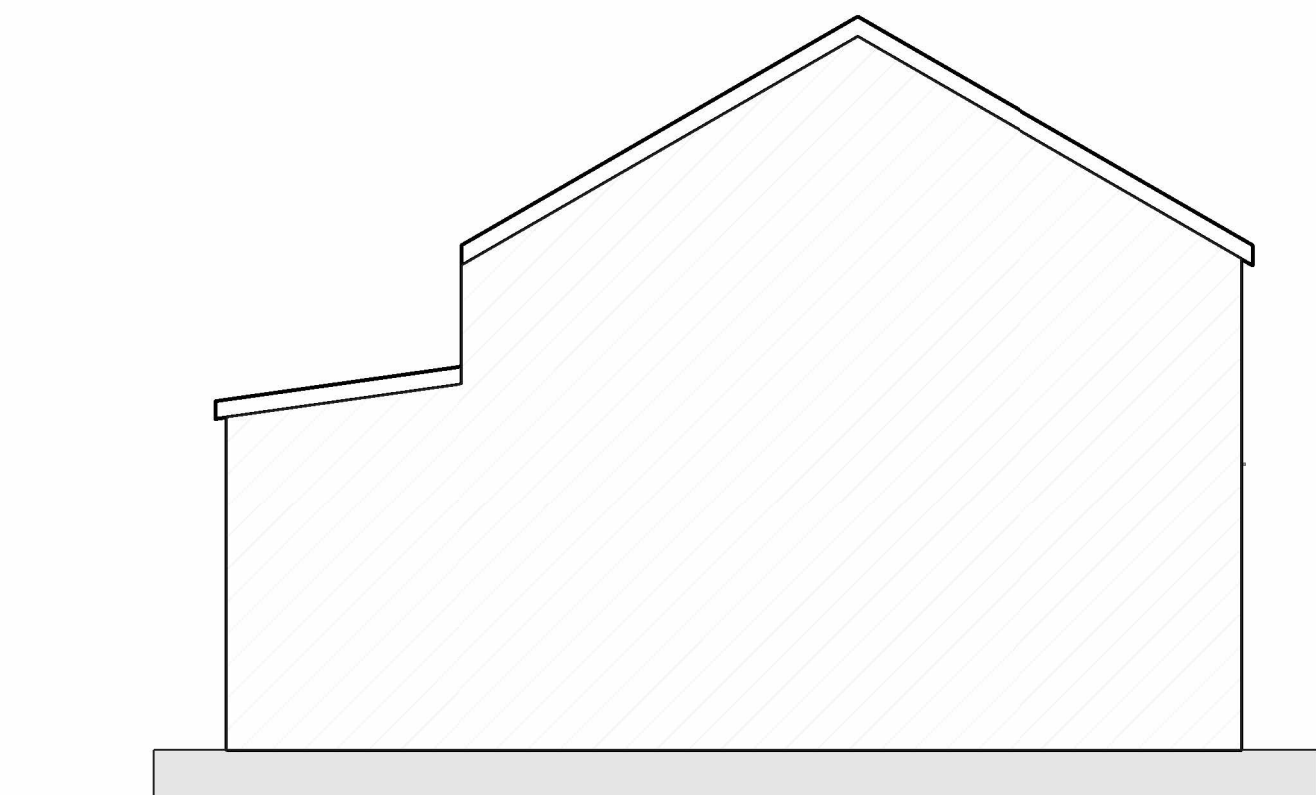

5 Proposed West
SCALE: 1 : 100



125 Tarbock Road
Huyton, Liverpool

Project No. 19001



Revisions

- Notes
- This document and all drawings are copyright of GB Architecture LTD and may not be reproduced without thier specific permission.
 - Do not scale from this drawing.
 - All dimensions are in millimeters unless otherwise stated.

PLAN

Project North



Scale As indicated

Proposed Plans

301

Sheet No. ©2023

