

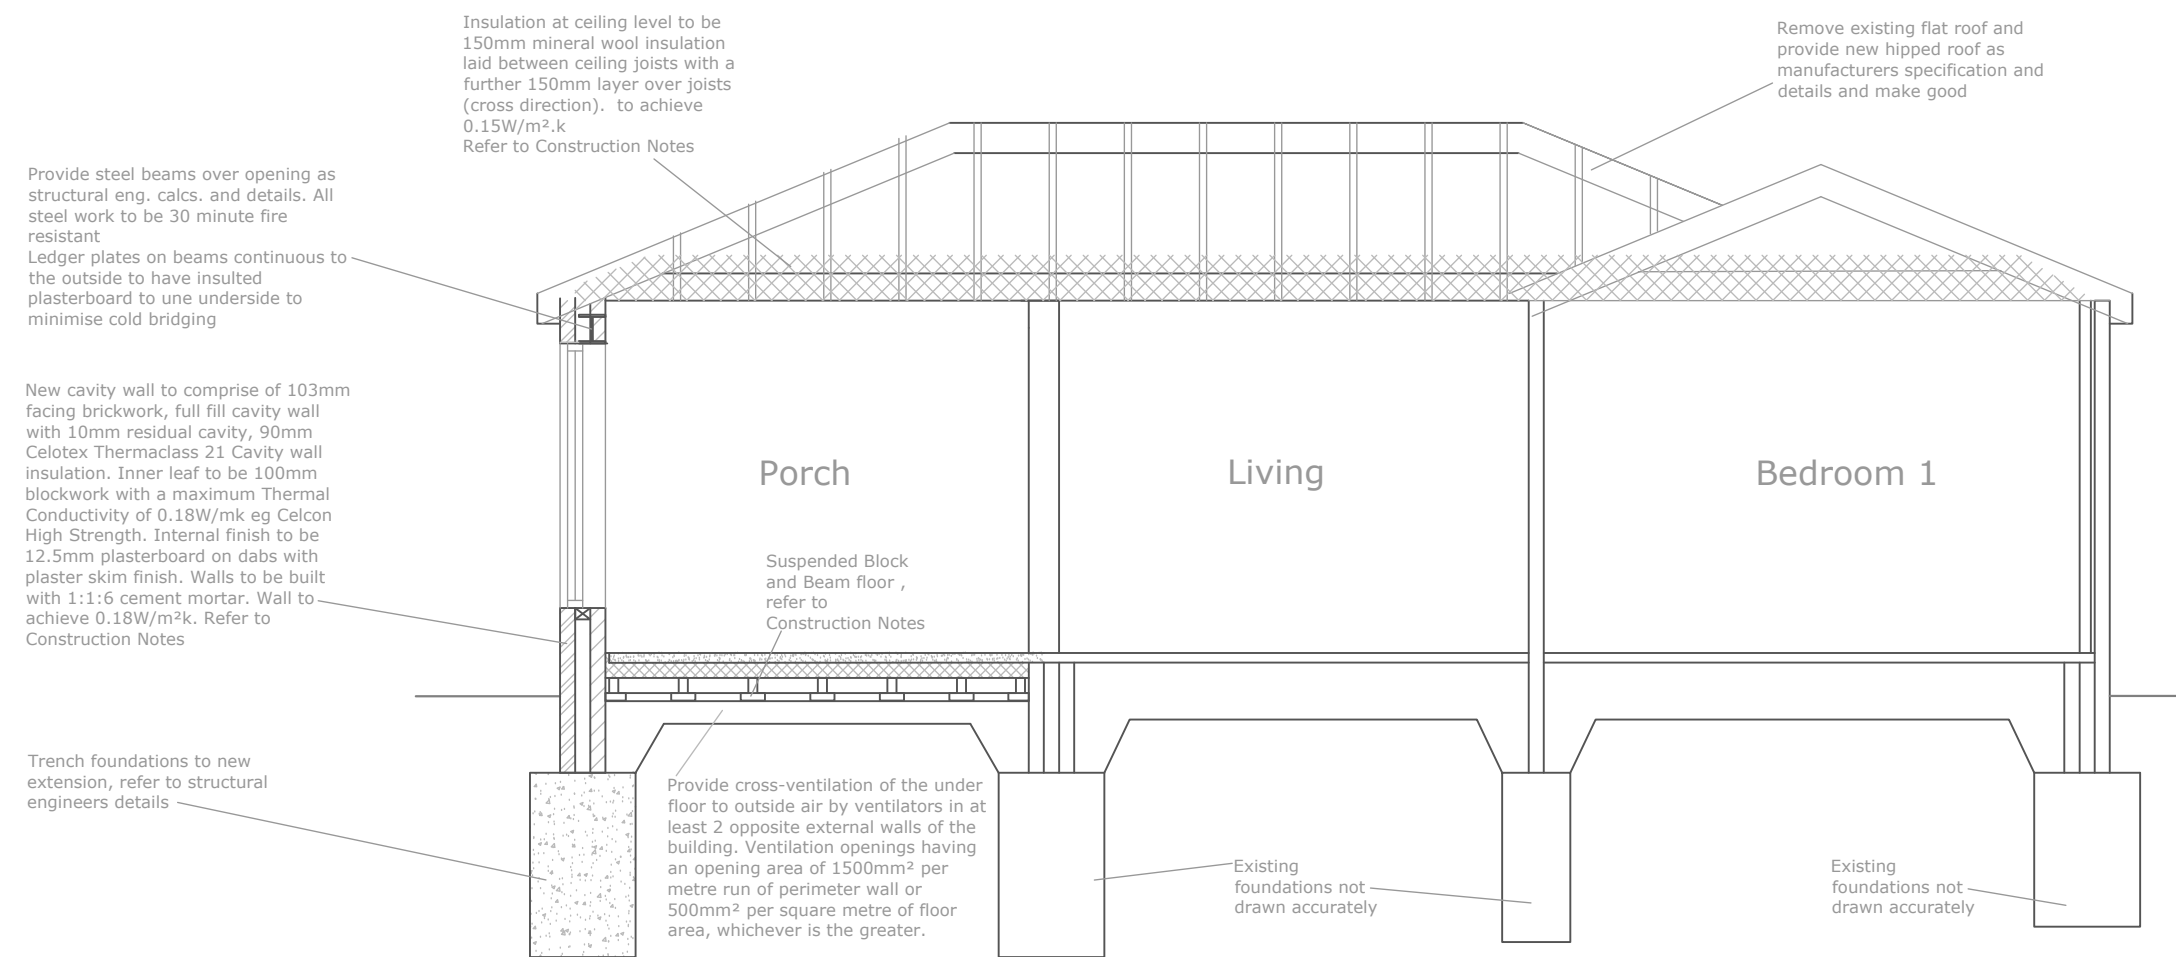
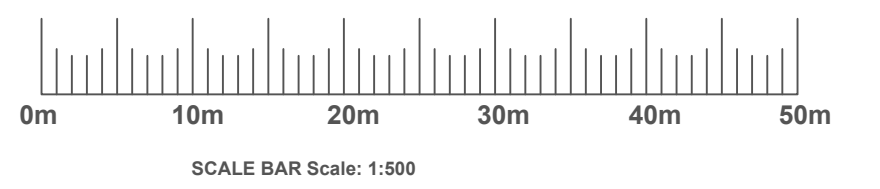
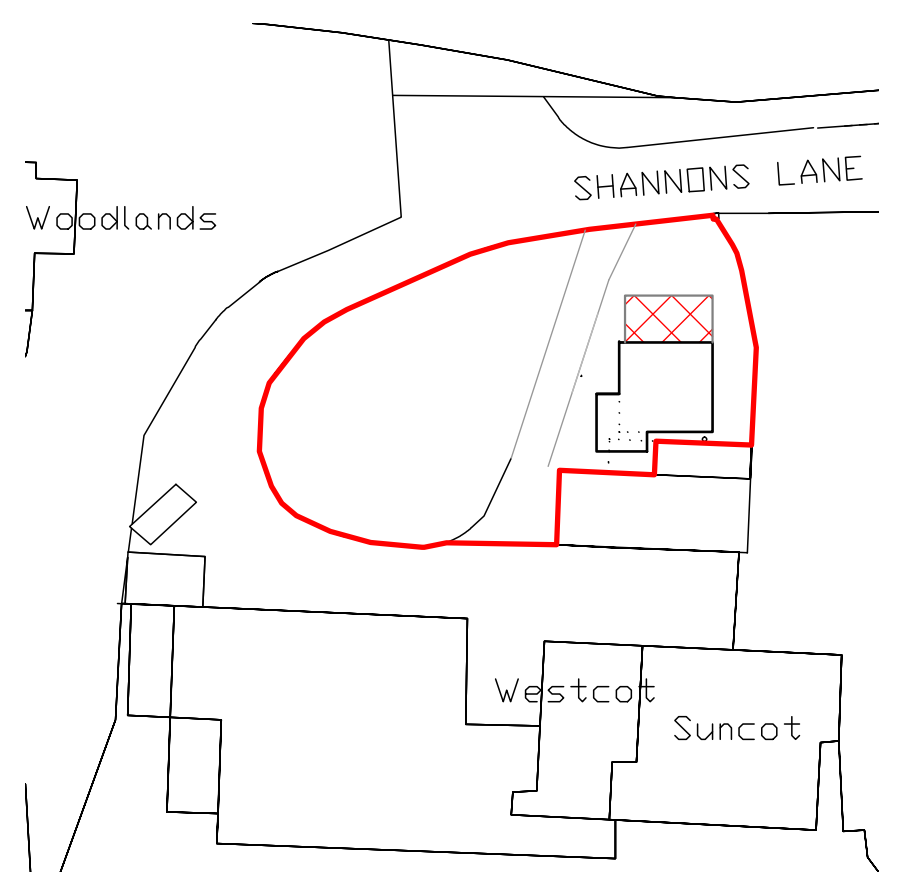
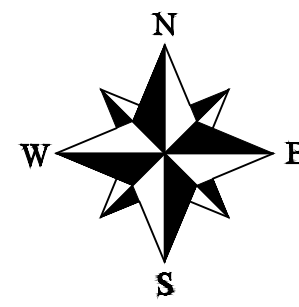
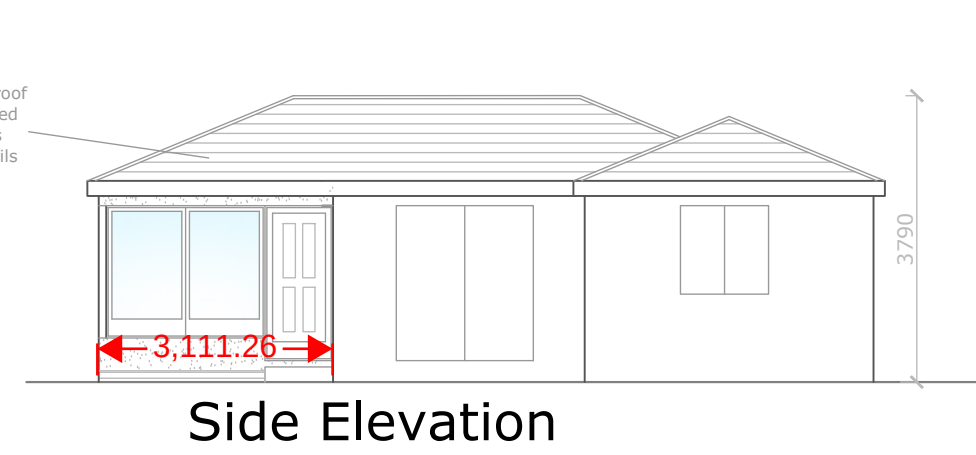
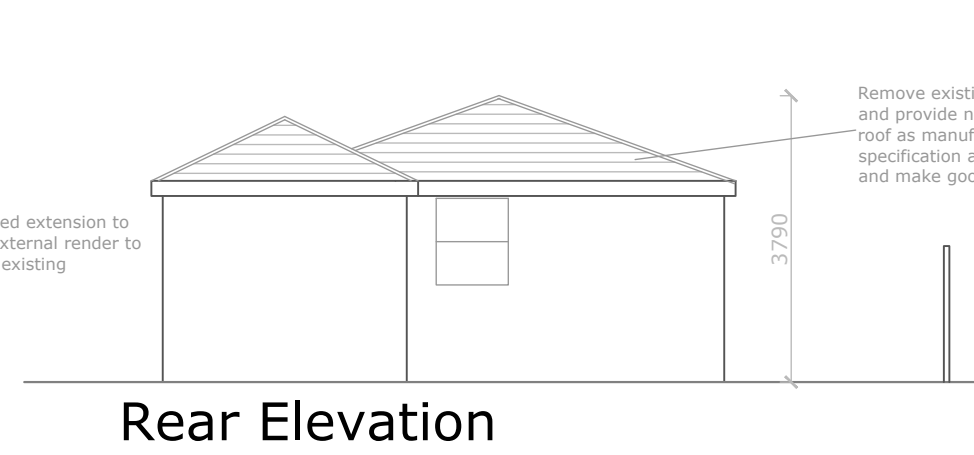
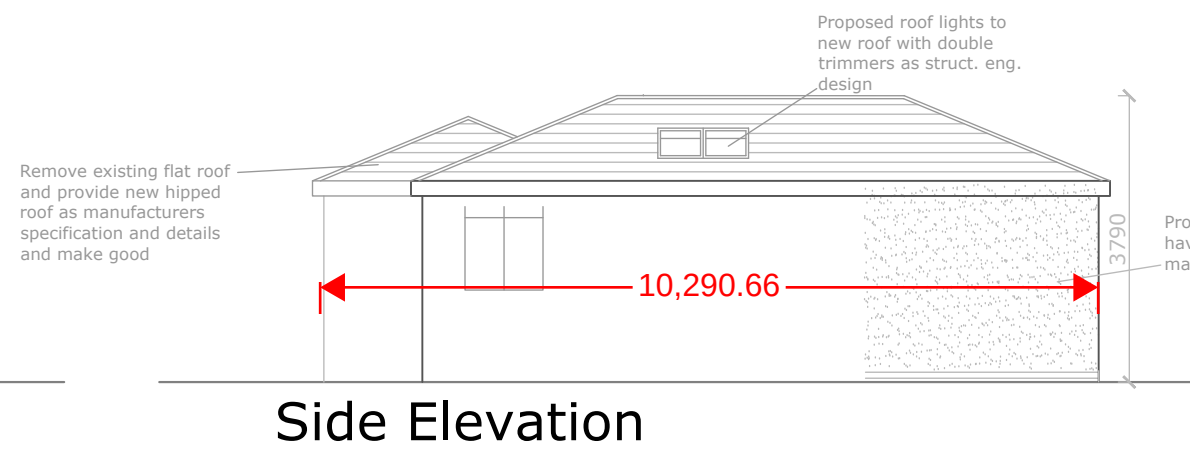


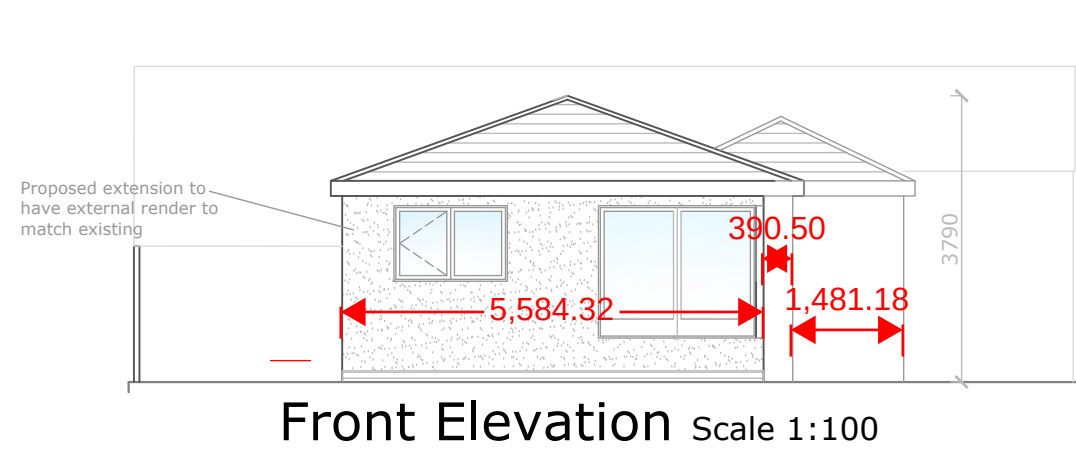

Section A-A Scale 1:50

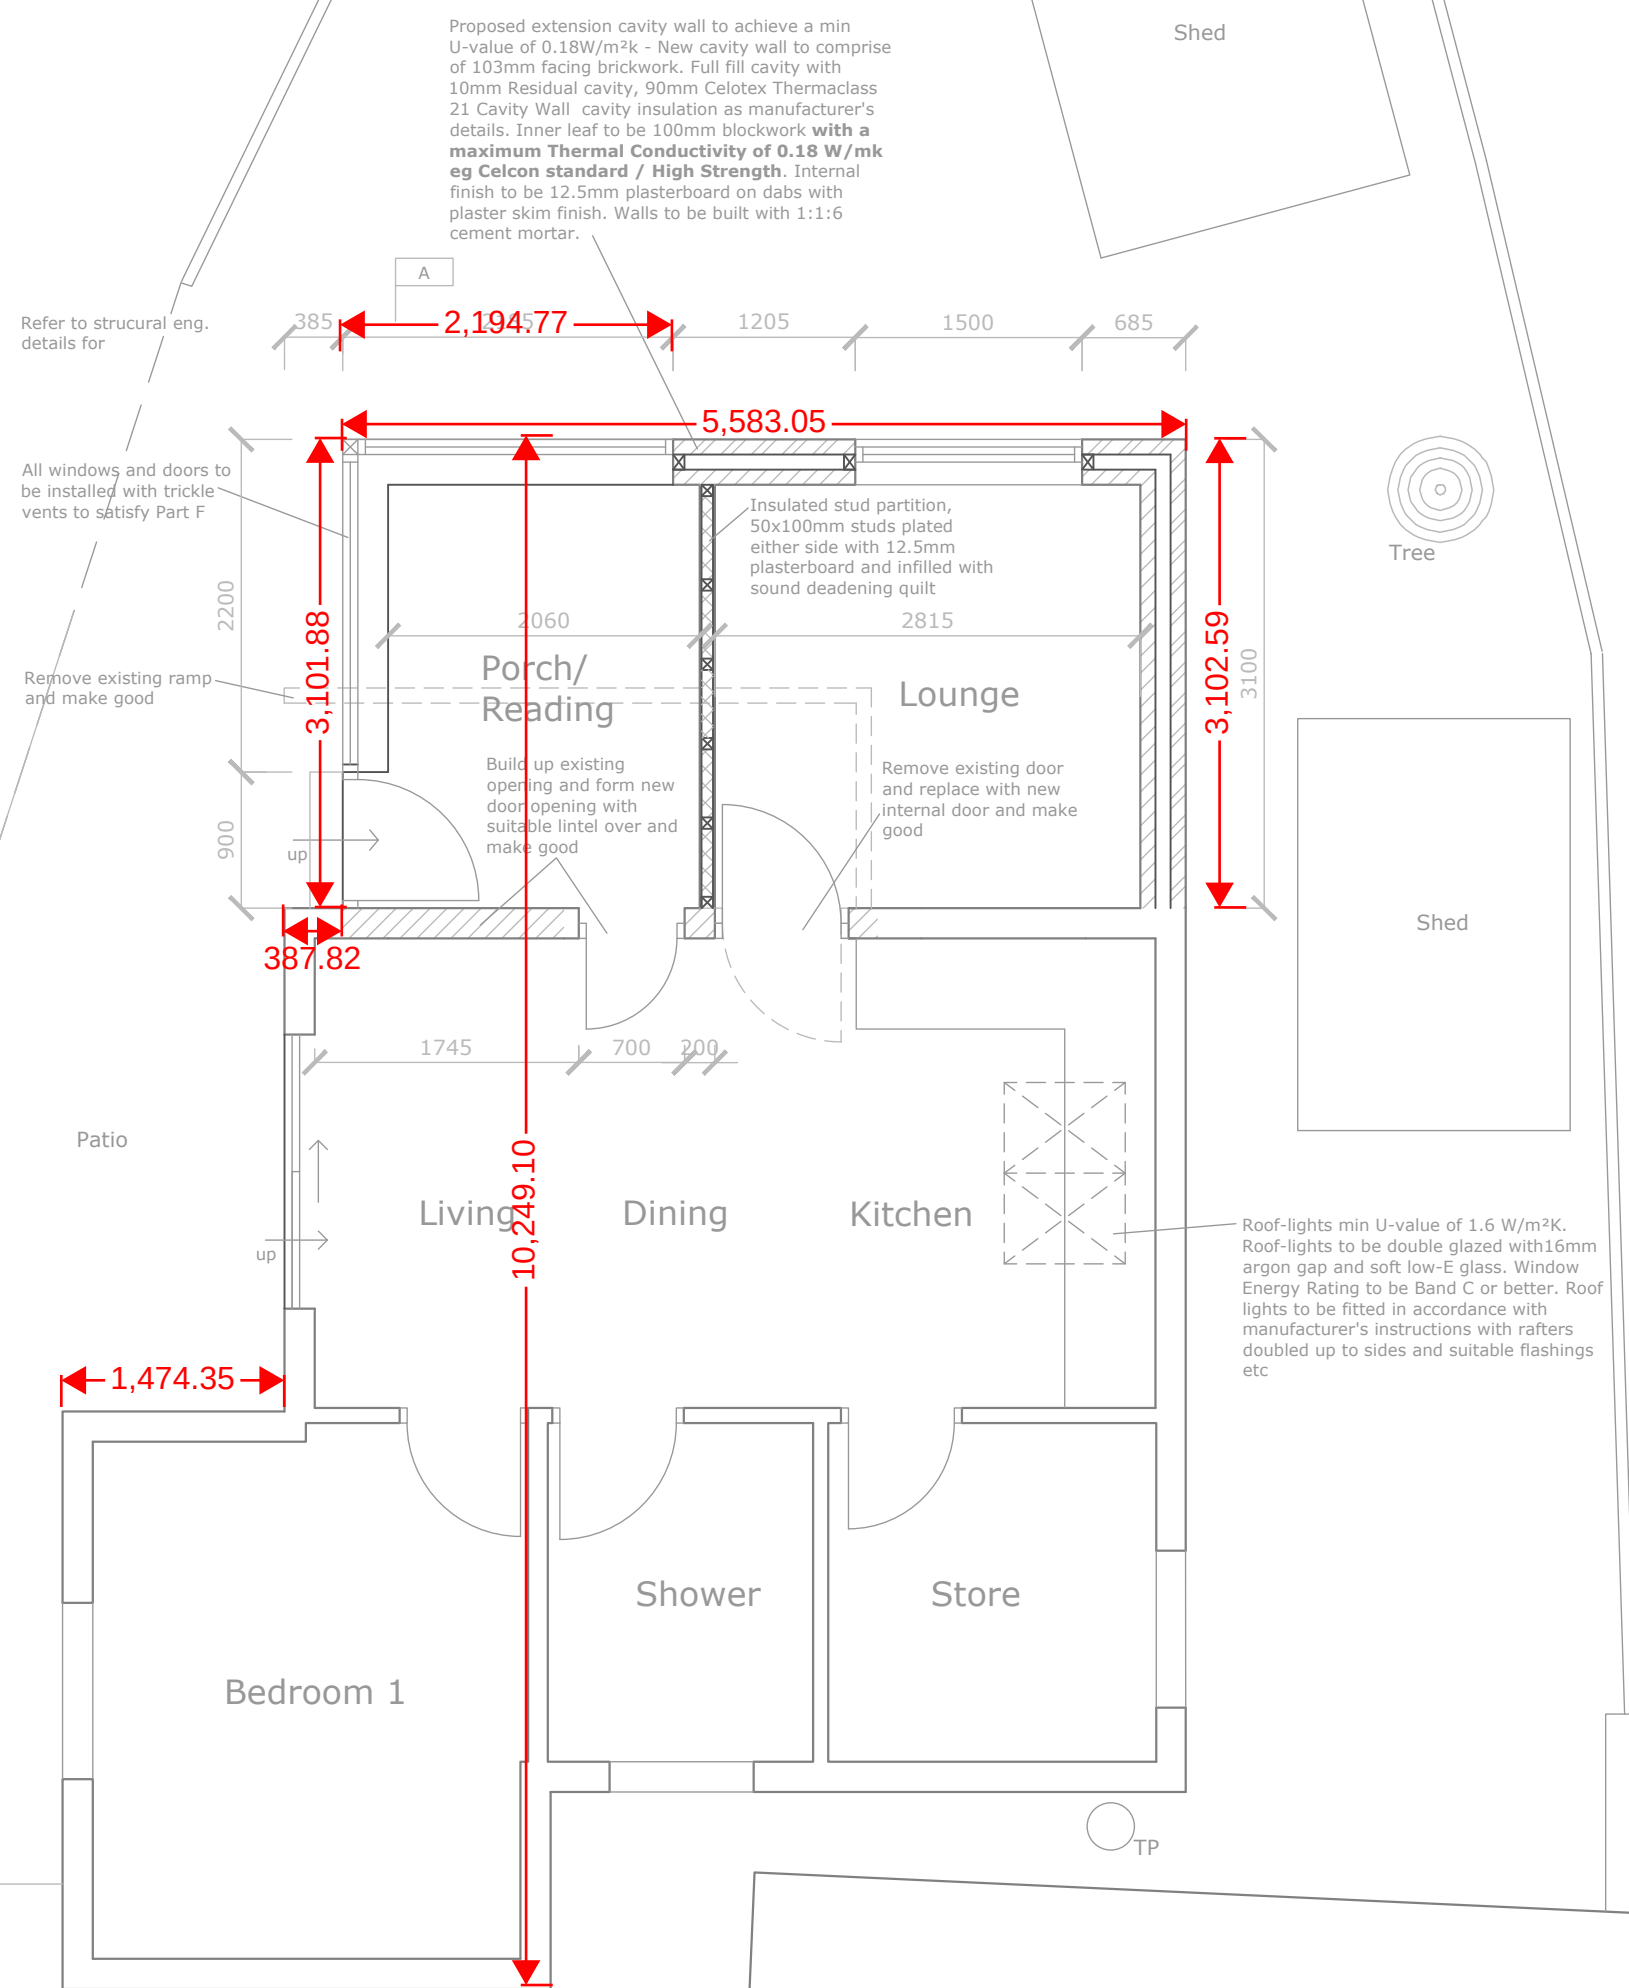

Proposed Roof to achieve U value of 0.15 W/m²K
Roofing tiles to match existing on 25 x 50mm tanalised and treated battens on breathable roofing membrane supported on softwood rafters / proprietary trusses as indicated

Roof-lights min U-value of 1.6 W/m²K
Roof-lights to be double glazed with 16mm argon gas and soft low-E glass. Window Energy Rating to be Band C or better. Roof lights to be fitted in accordance with manufacturer's instructions with rafters doubled up to sides and suitable flashings etc

THIS DRAWING IS TO BE READ IN CONJUNCTION WITH STRUCTURAL ENGINEERS CALCULATIONS AND DETAILS. ALL DIMENSIONS ARE APPROXIMATE

Do not scale this drawing. Any discrepancy in figured dimensions to be referred immediately to the agent/consultants. Contractors must check all dimensions from site. Copyright Philip Seddon Associates. All rights reserved.

project

Northcot, Shannons Lane, Knowsley, Prescot, Liverpool, L34 7HQ

drawing

Plans, Elevations, Section and Site Plan as Proposed

scale

As Shown @ A1

number

1887 / 02

date

23.06.23

Philip Seddon Associates

CHARTERED SURVEYORS PROJECT MANAGERS DESIGN CONSULTANTS

RIVINGTON NICHOLAS ROAD BLUNDELLSANDS LIVERPOOL L23 6TS

www.seddonassociates.co.uk

tel: 0151 924 1966

email: all@seddonassociates.co.uk

fax: 0151 924 1977

