


 
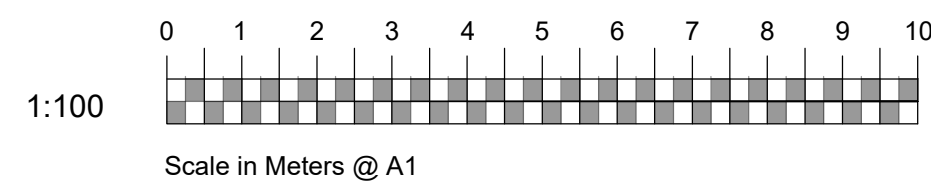
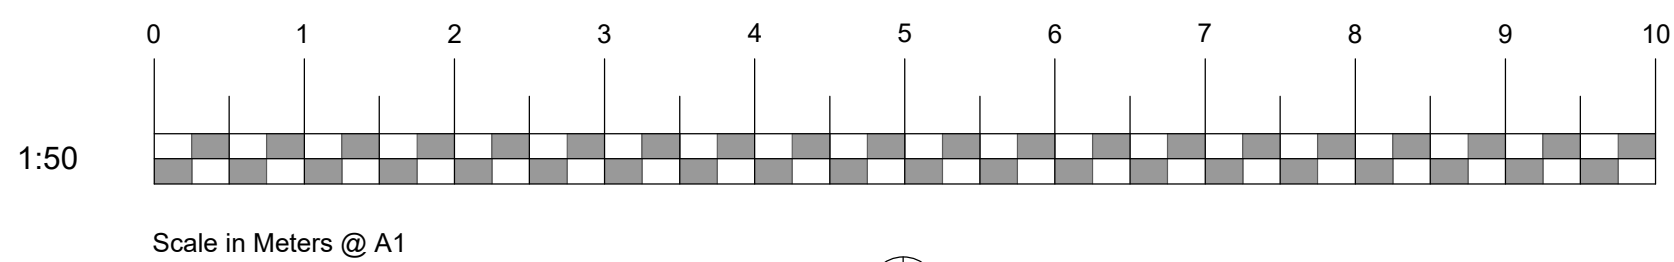


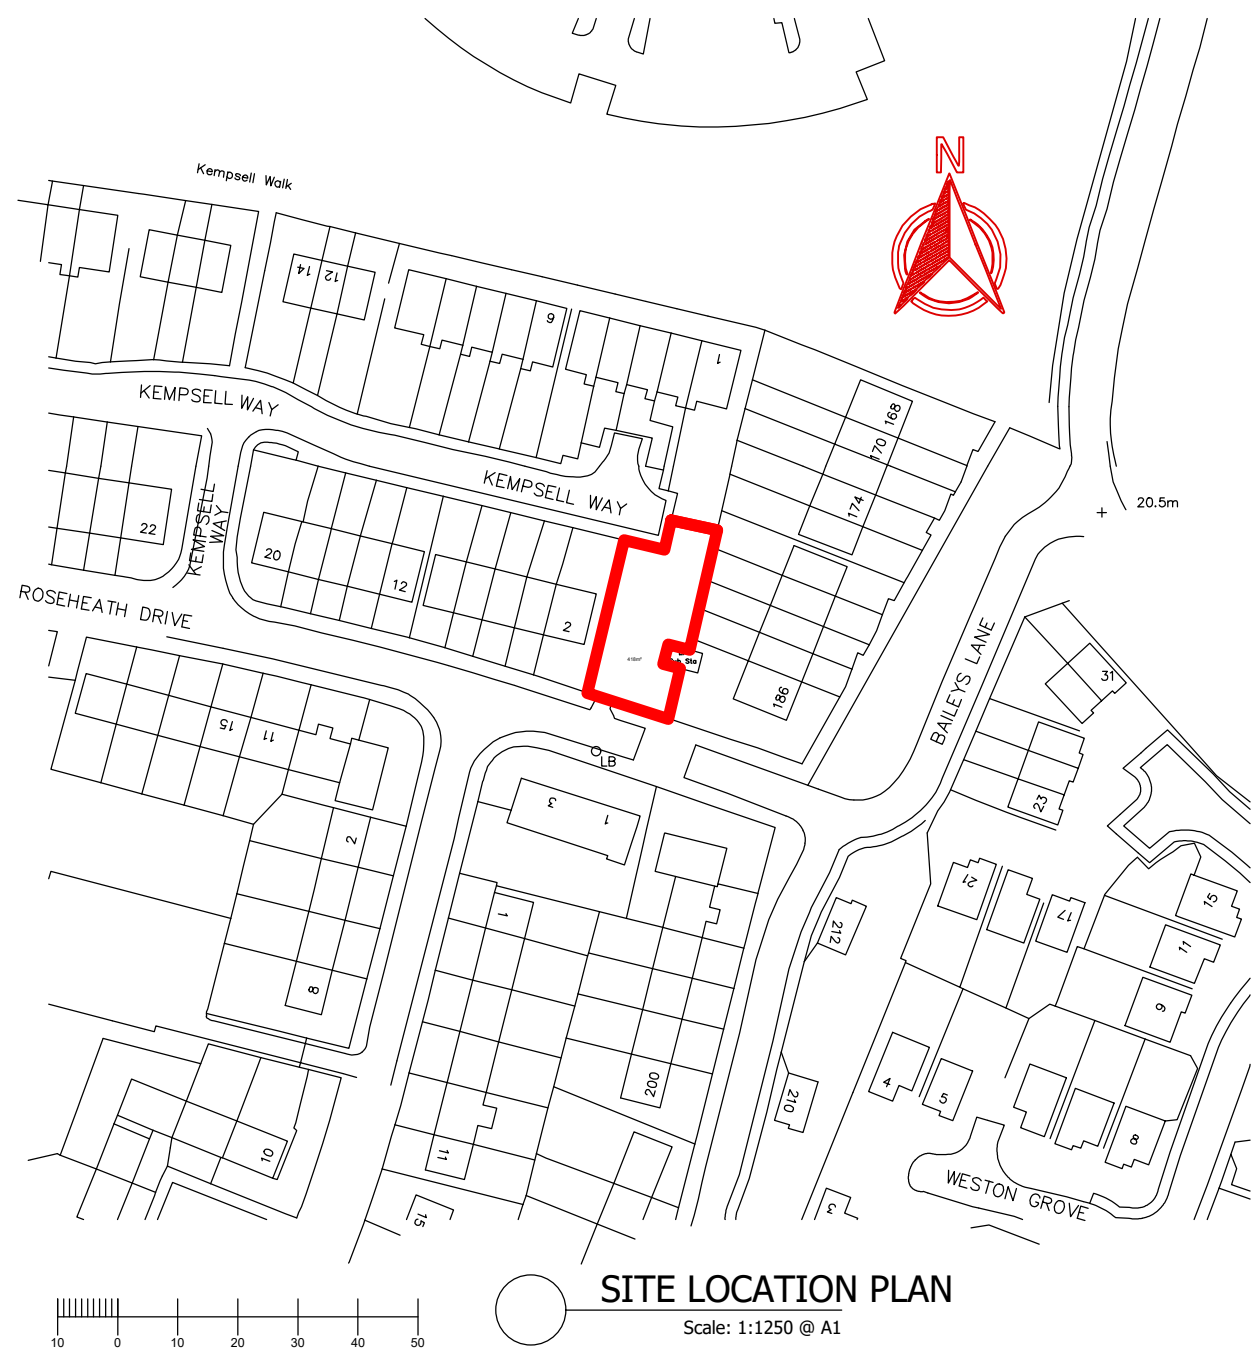

ROOF PLAN
Scale: 1:50 @ A1

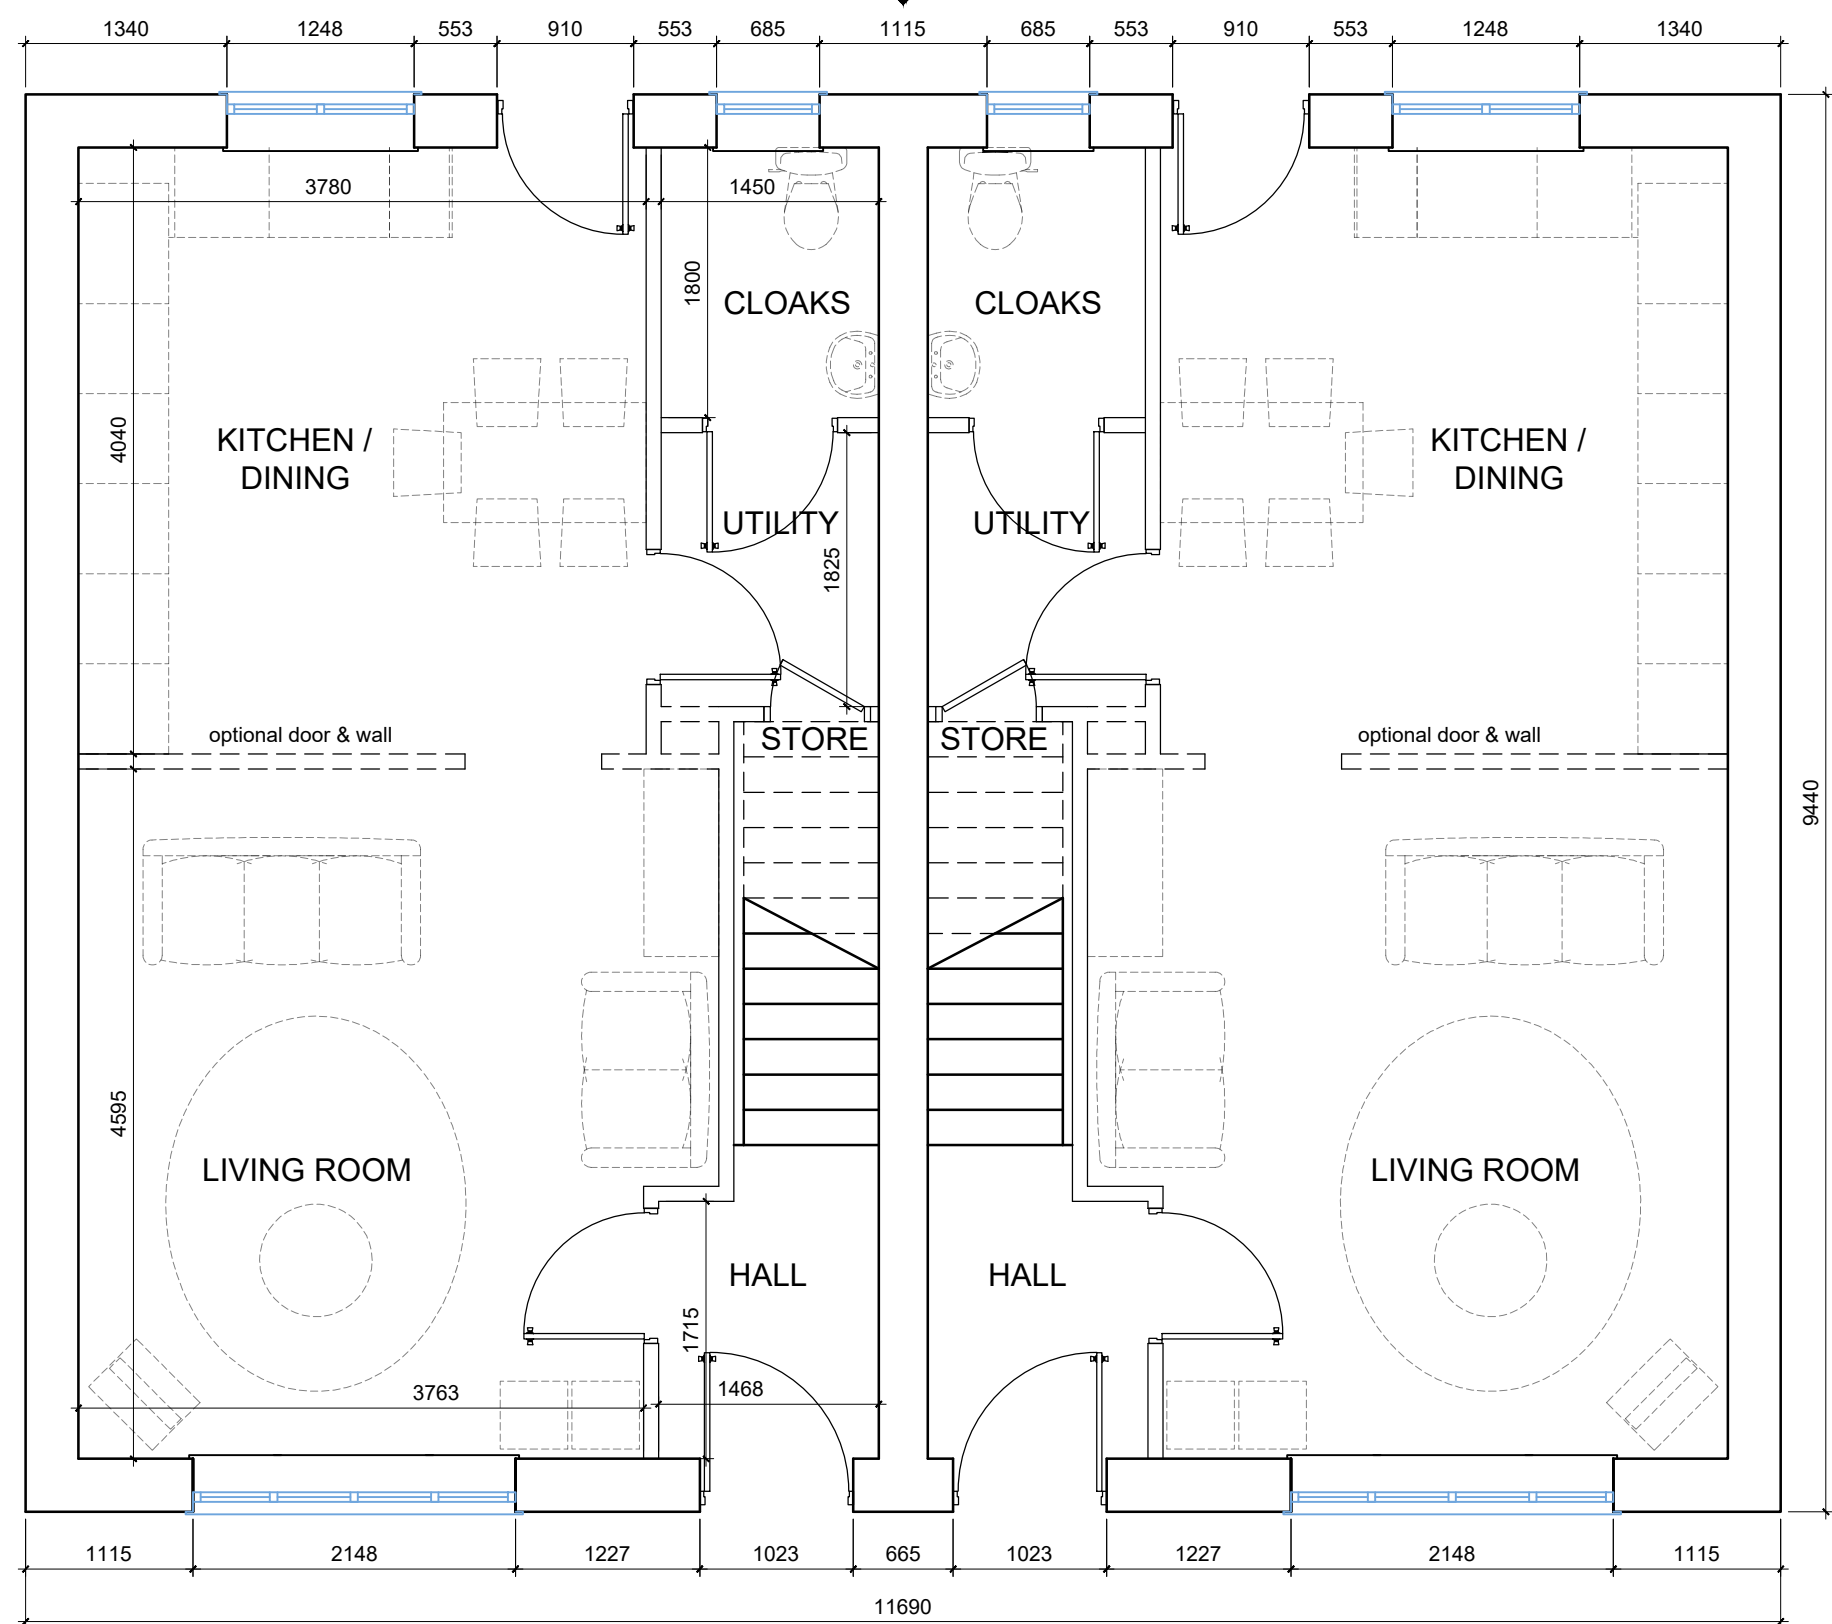


GROUND FLOOR PLAN
Scale: 1:50 @ A1

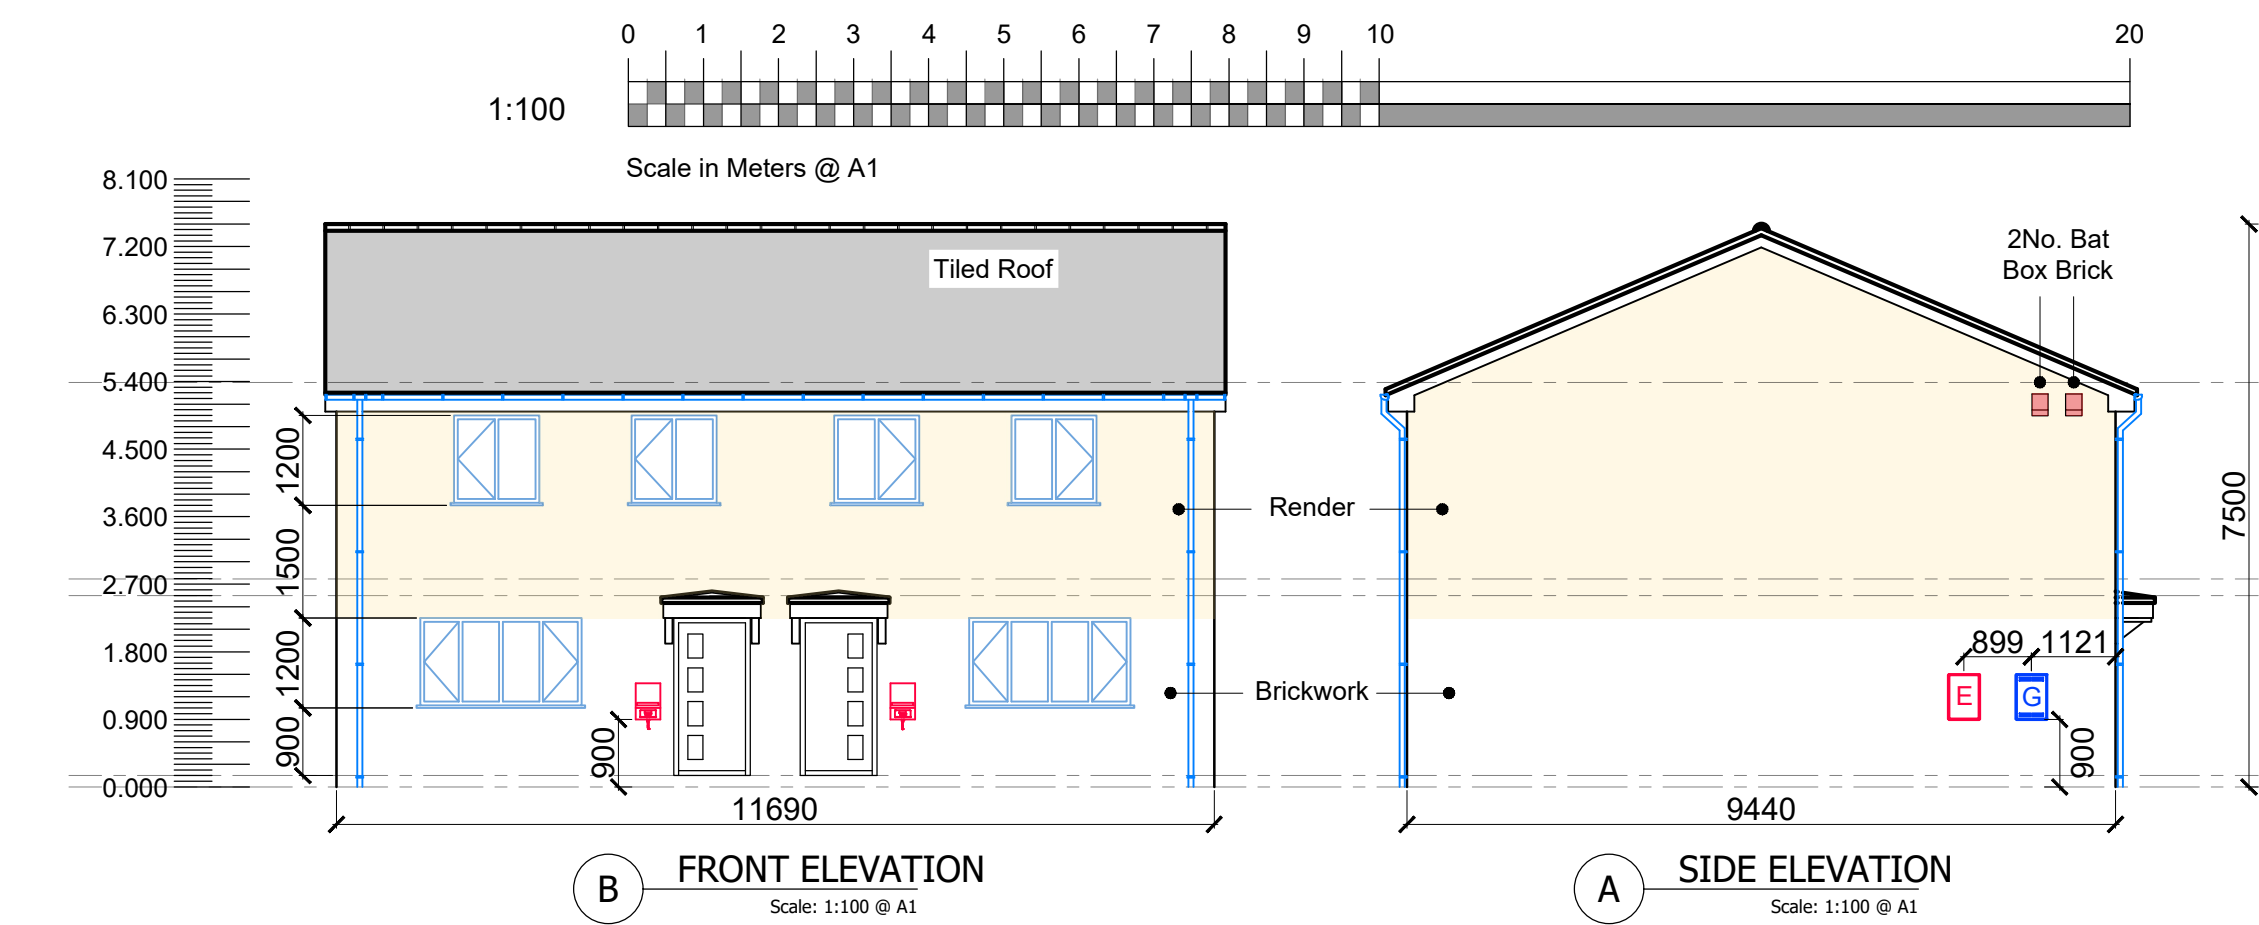


FRONT ELEVATION
Scale: 1:100 @ A1

SIDE ELEVATION
Scale: 1:100 @ A1

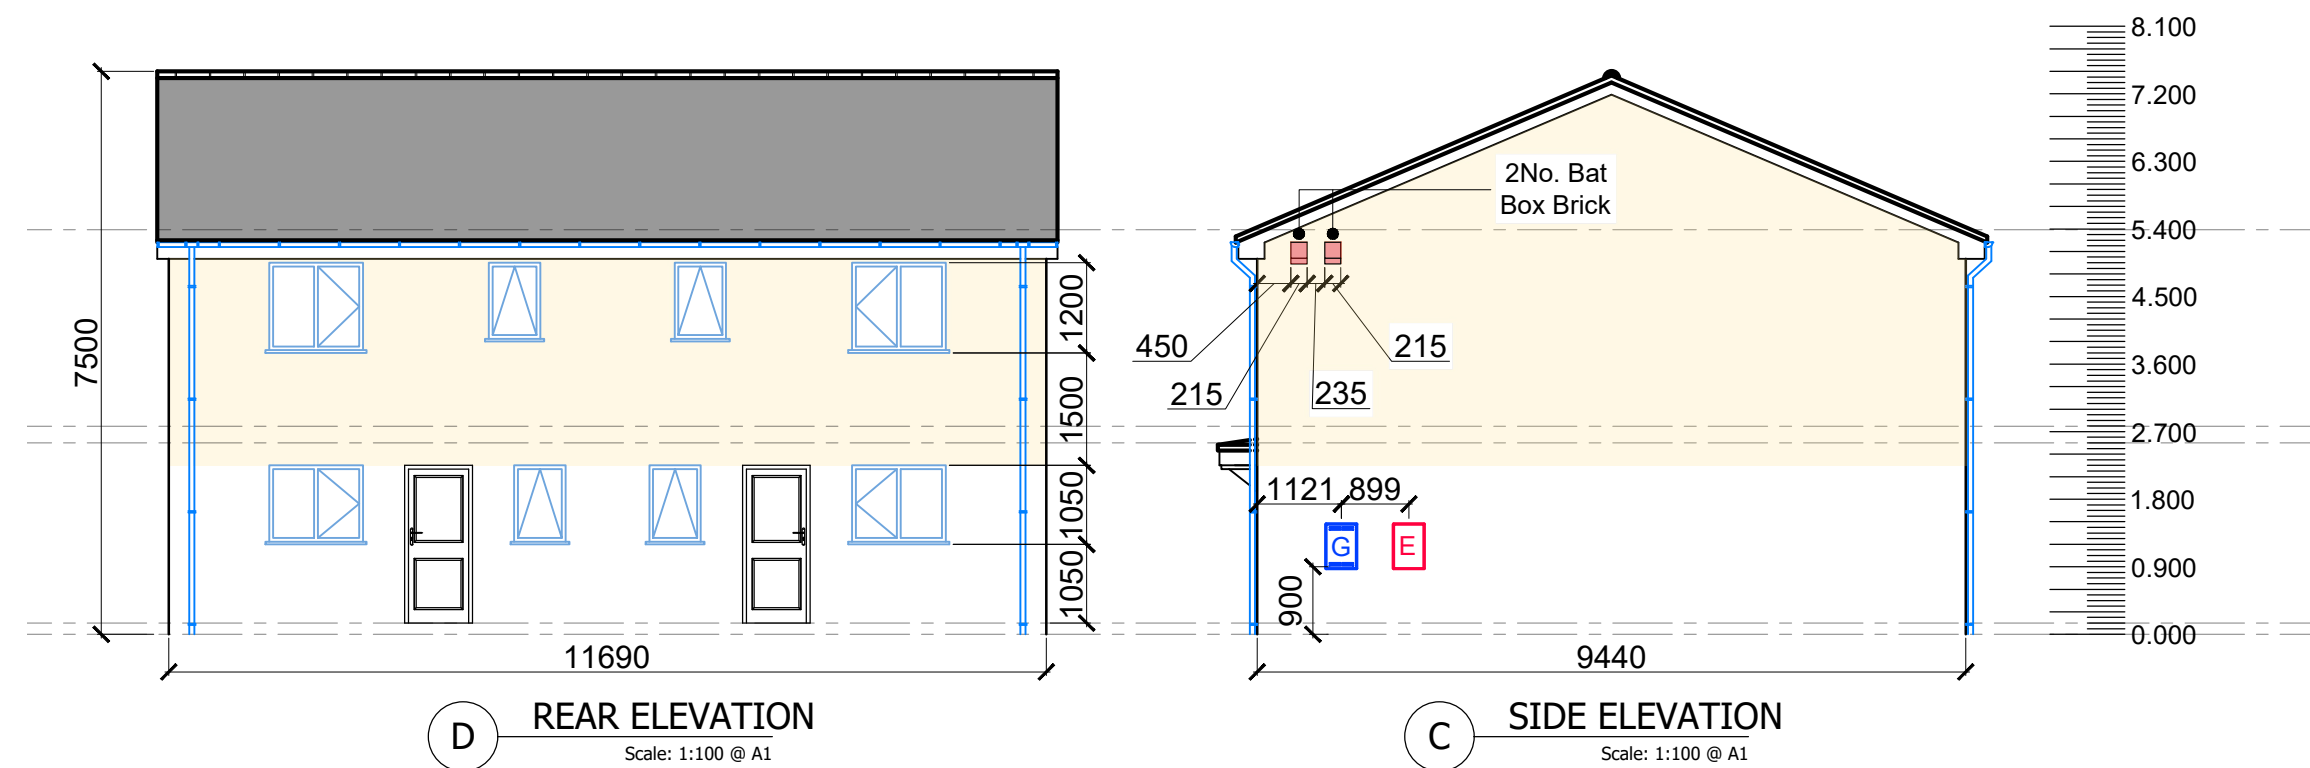


REAR ELEVATION
Scale: 1:100 @ A1

SIDE ELEVATION
Scale: 1:100 @ A1

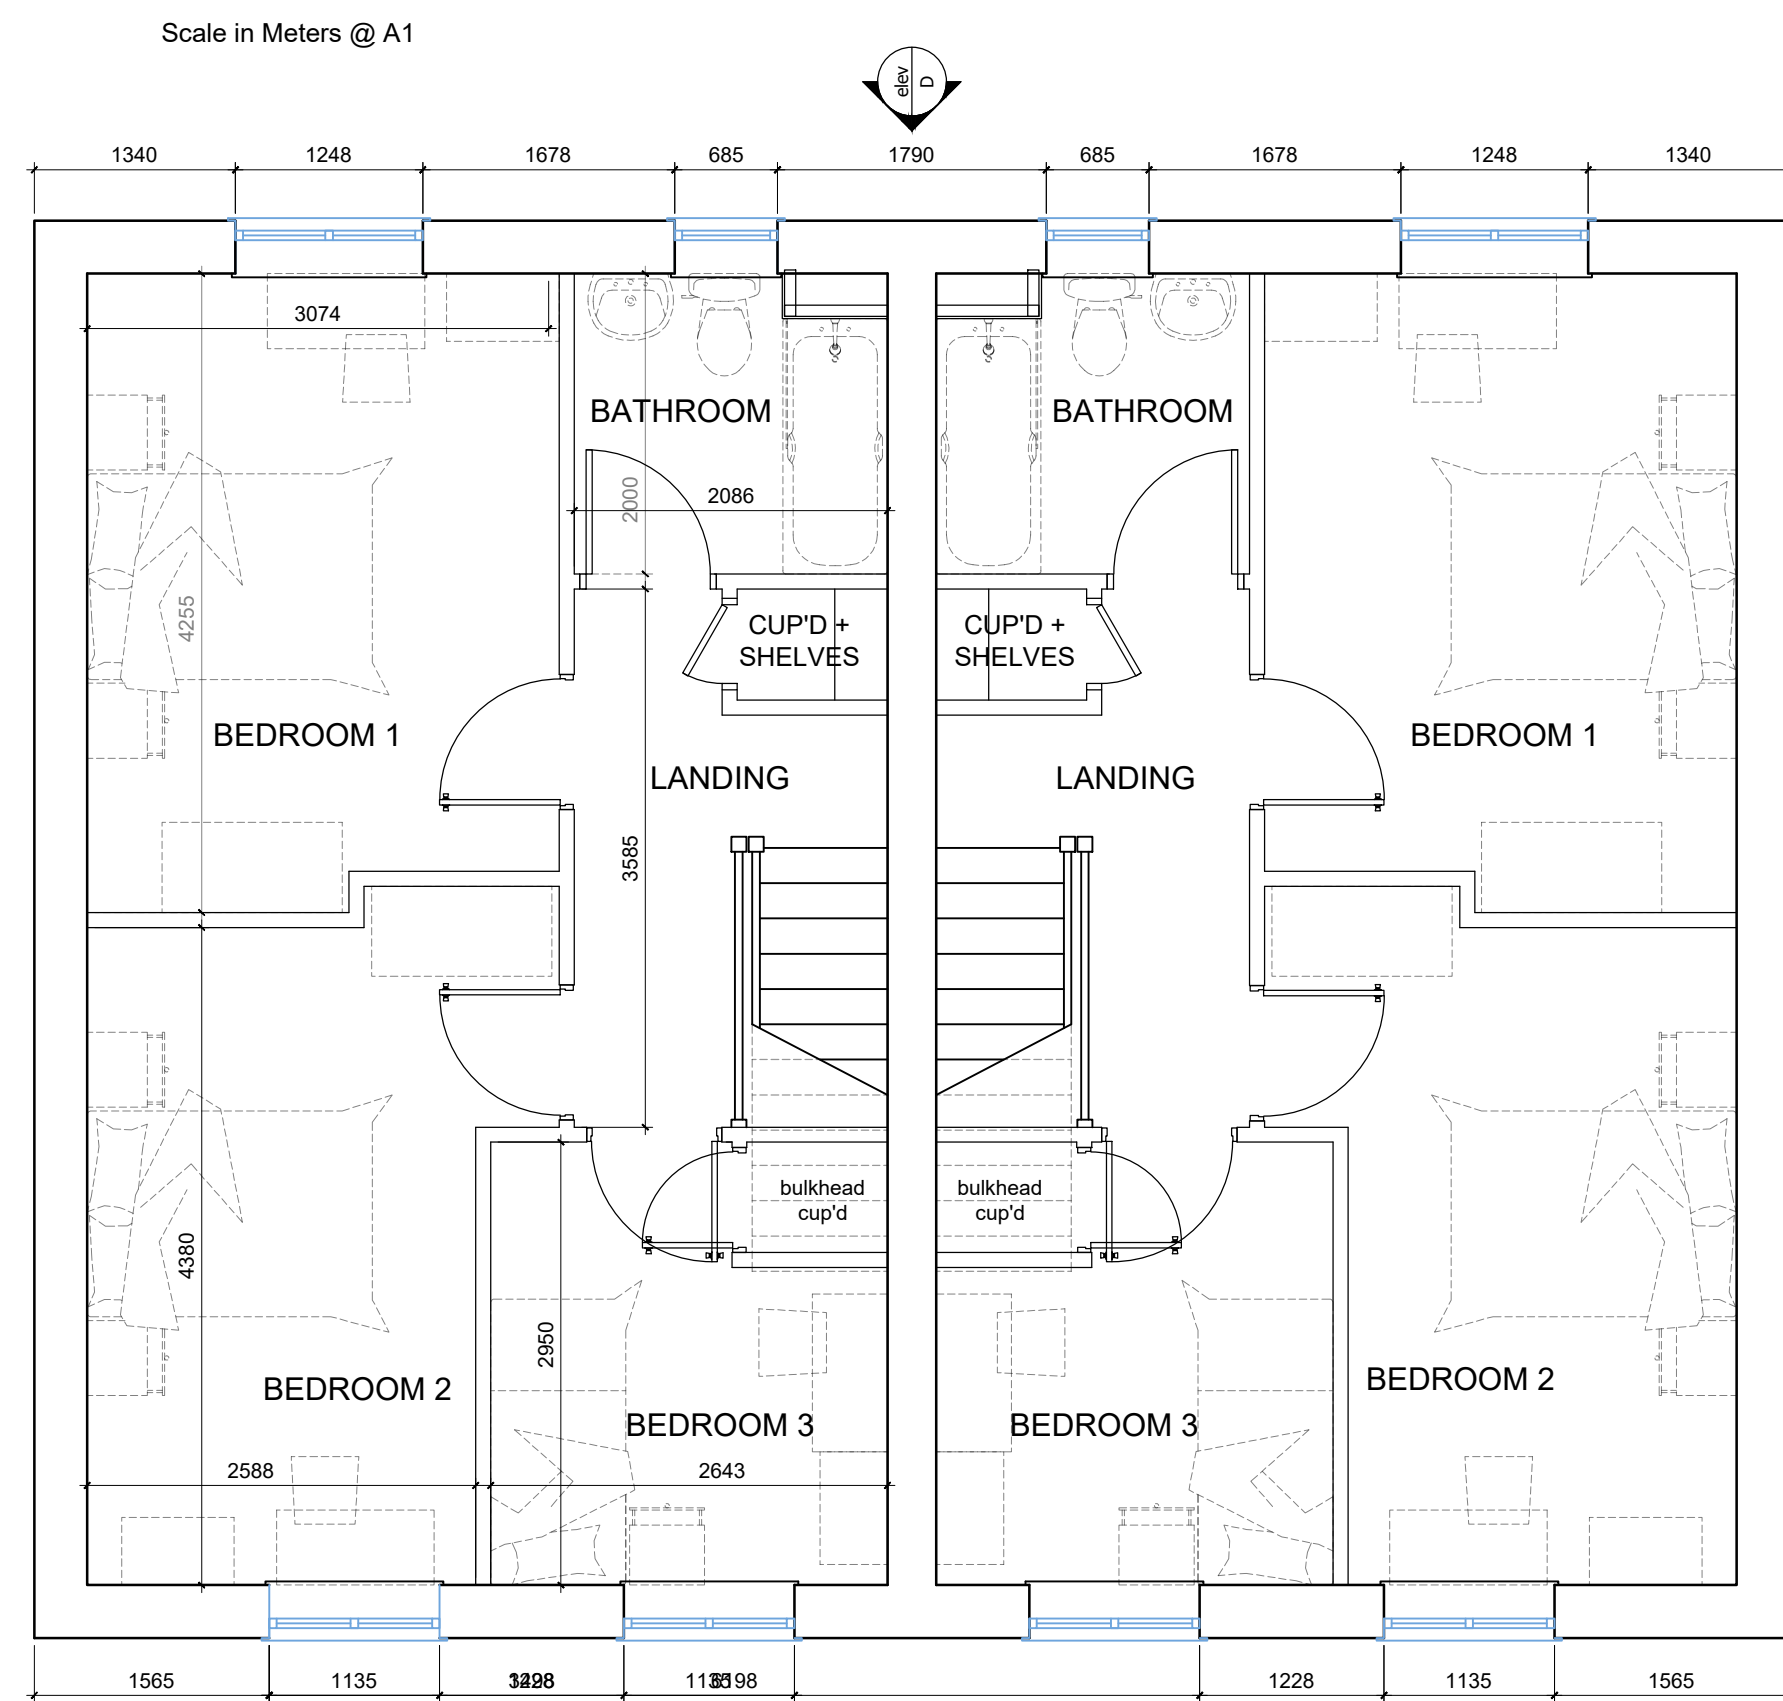

FIRST FLOOR PLAN
Scale: 1:50 @ A1

1. TO BE READ IN CONJUNCTION WITH ALL OTHER CONSULTANTS / SPECIALISTS DRAWINGS. REPORT ANY DISCREPANCIES BEFORE AFFECTED WORK COMMENCES
2. ALL SETTING OUT DIMENSIONS TO BE CHECKED ON SITE BY CONTRACTOR BEFORE WORK COMMENCES
3. CONTRACTORS ATTENTION IS DRAWN TO THEIR RESPONSIBILITY UNDER THE 2015 CDM REGULATIONS
4. BEFORE YOU PROCEED WITH YOUR LOFT CONVERSION PROJECT, YOU MAY NEED TO DRAW UP A PARTY WALL AGREEMENT. HENCE THE NEED FOR A PARTY WALL AGREEMENT LOFT CONVERSION AGREEMENT. THIS IS A LEGAL AGREEMENT WHICH HELPS MINIMISE THE IMPACT THAT THE WORK MAY HAVE ON YOUR NEIGHBOURS AND HELP PROTECT THE INTERESTS OF ALL PARTIES INVOLVED.

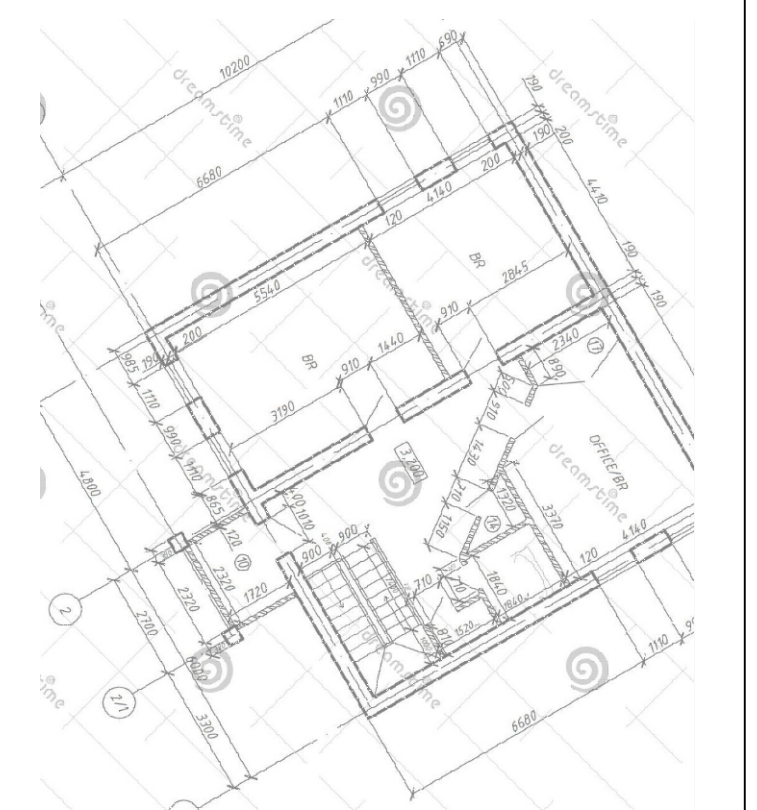

RJ DESIGN (NW) LTD
07734-911-515
robjones@rjdesignsnw.co.uk

client	Paul & Jay Clifton 07342-969-104 07527-255-611 paulclifton1951@sky.com jamesc33@hotmail.co.uk
project	2 Roseheath Drive Halewood Liverpool L26-9UH Proposed Development of Existing Land into Two Affordable 3 Bedroom House Units PROPOSED ELEVATIONS, PLANS & SITE LOCATION PLAN
drawing title	
drawing number	0001-02
revision	*
drawing status	Planning
scale	1:1250, 1:100, 1:50 - @ A1
date	July 2023
drawn by	RJ
checked by	RJ