




PROPOSED SOUTH ELEVATION

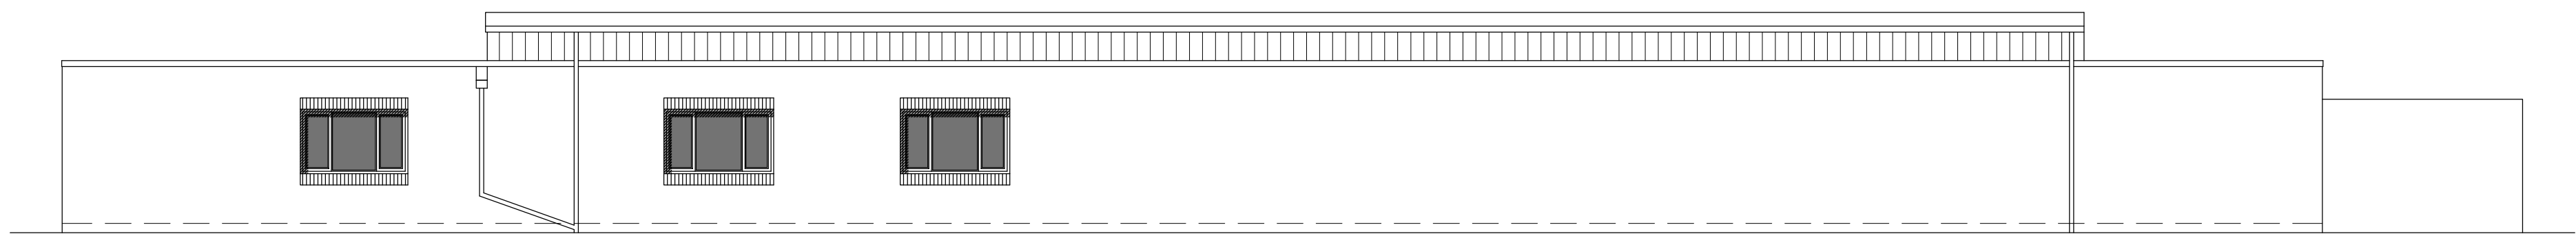



PROPOSED NORTH ELEVATION
(AS EXISTING)

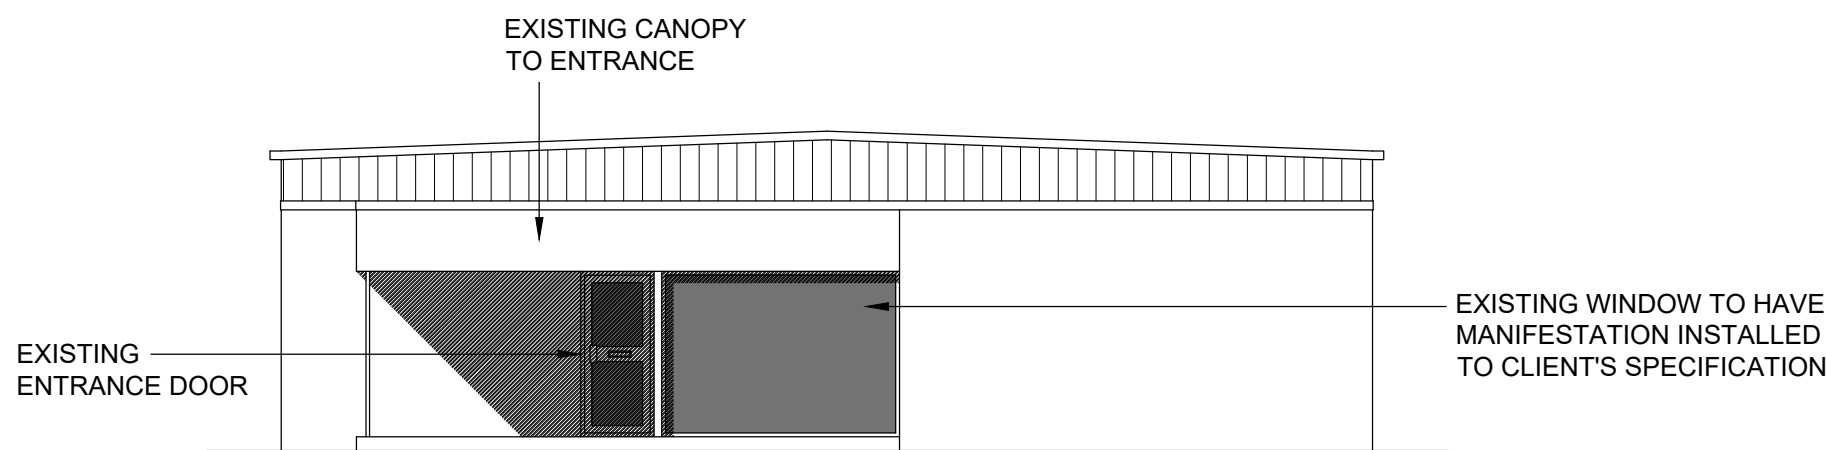

PROPOSED EAST ELEVATION

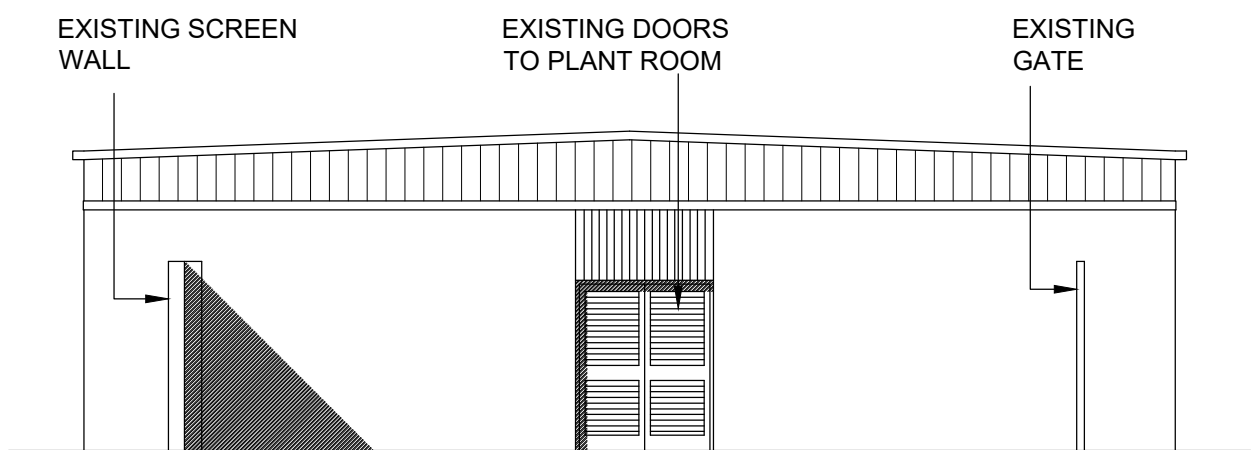

PROPOSED WEST ELEVATION
(AS EXISTING)

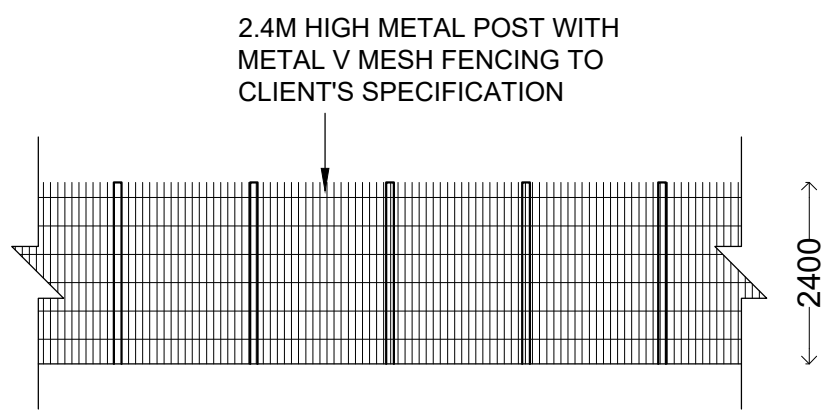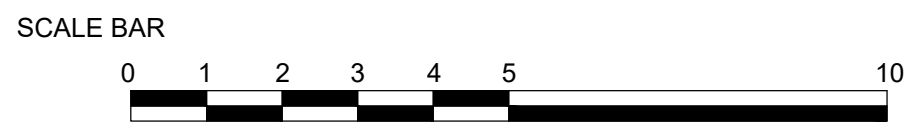

TYPICAL BOUNDARY FENCE
ELEVATION

REV	DESCRIPTION
A	PROPOSED WINDOW ADDED TO SOUTH ELEVATION TO CLIENT'S SPECIFICATION 04.05.23 D.D.
B	ASSAY CUST SERVICE OFFICE REMOVED, REFLECTED CEILING PLAN DRAWN UP, ACCESSIBLE WC NOTE ADDED, SHELVING IN CORRIDOR REMOVE AND PASSAGEWAY DOORS OPEN INWARDS 19.10.23 D.D.
C	PROPOSED WINDOW REMOVED, ENTRANCE WINDOW REINSTATED, PROPOSED WALL SPECIFICATION REVISED 01.02.24 D.D.
PROPOSED ELEVATIONS AND TYPICAL BOUNDARY FENCE ELEVATION	
PROPOSED INTERNAL ALTERATIONS, PROPOSED BOUNDARY FENCING AND CAR PARK EXTENSION ALS INSPECTIONS, CADDICK ROAD, PRESCOTT	
CLIENT:	ALS INSPECTIONS
DWG NO:	PL K1086/04
SCALE:	1/100 @ A1
DRAWN BY:	D.D.
DATE:	27/03/23
REV:	C
MICHIGAN HOUSE, 17-19 CHORLEY NEW ROAD, BOLTON, BL1 4QR TEL: 01204 392233 FAX: 01204 528505 WWW.NEILPIKEARCHITECTS.CO.UK EMAIL: INFO@NEILPIKEARCHITECTS.CO.UK	
COPYRIGHT OF THIS DRAWING REMAINS WITH THE ARCHITECT. DO NOT SCALE FROM THIS DRAWING. WORK TO FIGURED DIMENSIONS. CHECK ALL DIMENSIONS ON SITE. IN THE EVENT OF ANY DISCREPANCY REFER QUERY TO THE ARCHITECTS.	

