


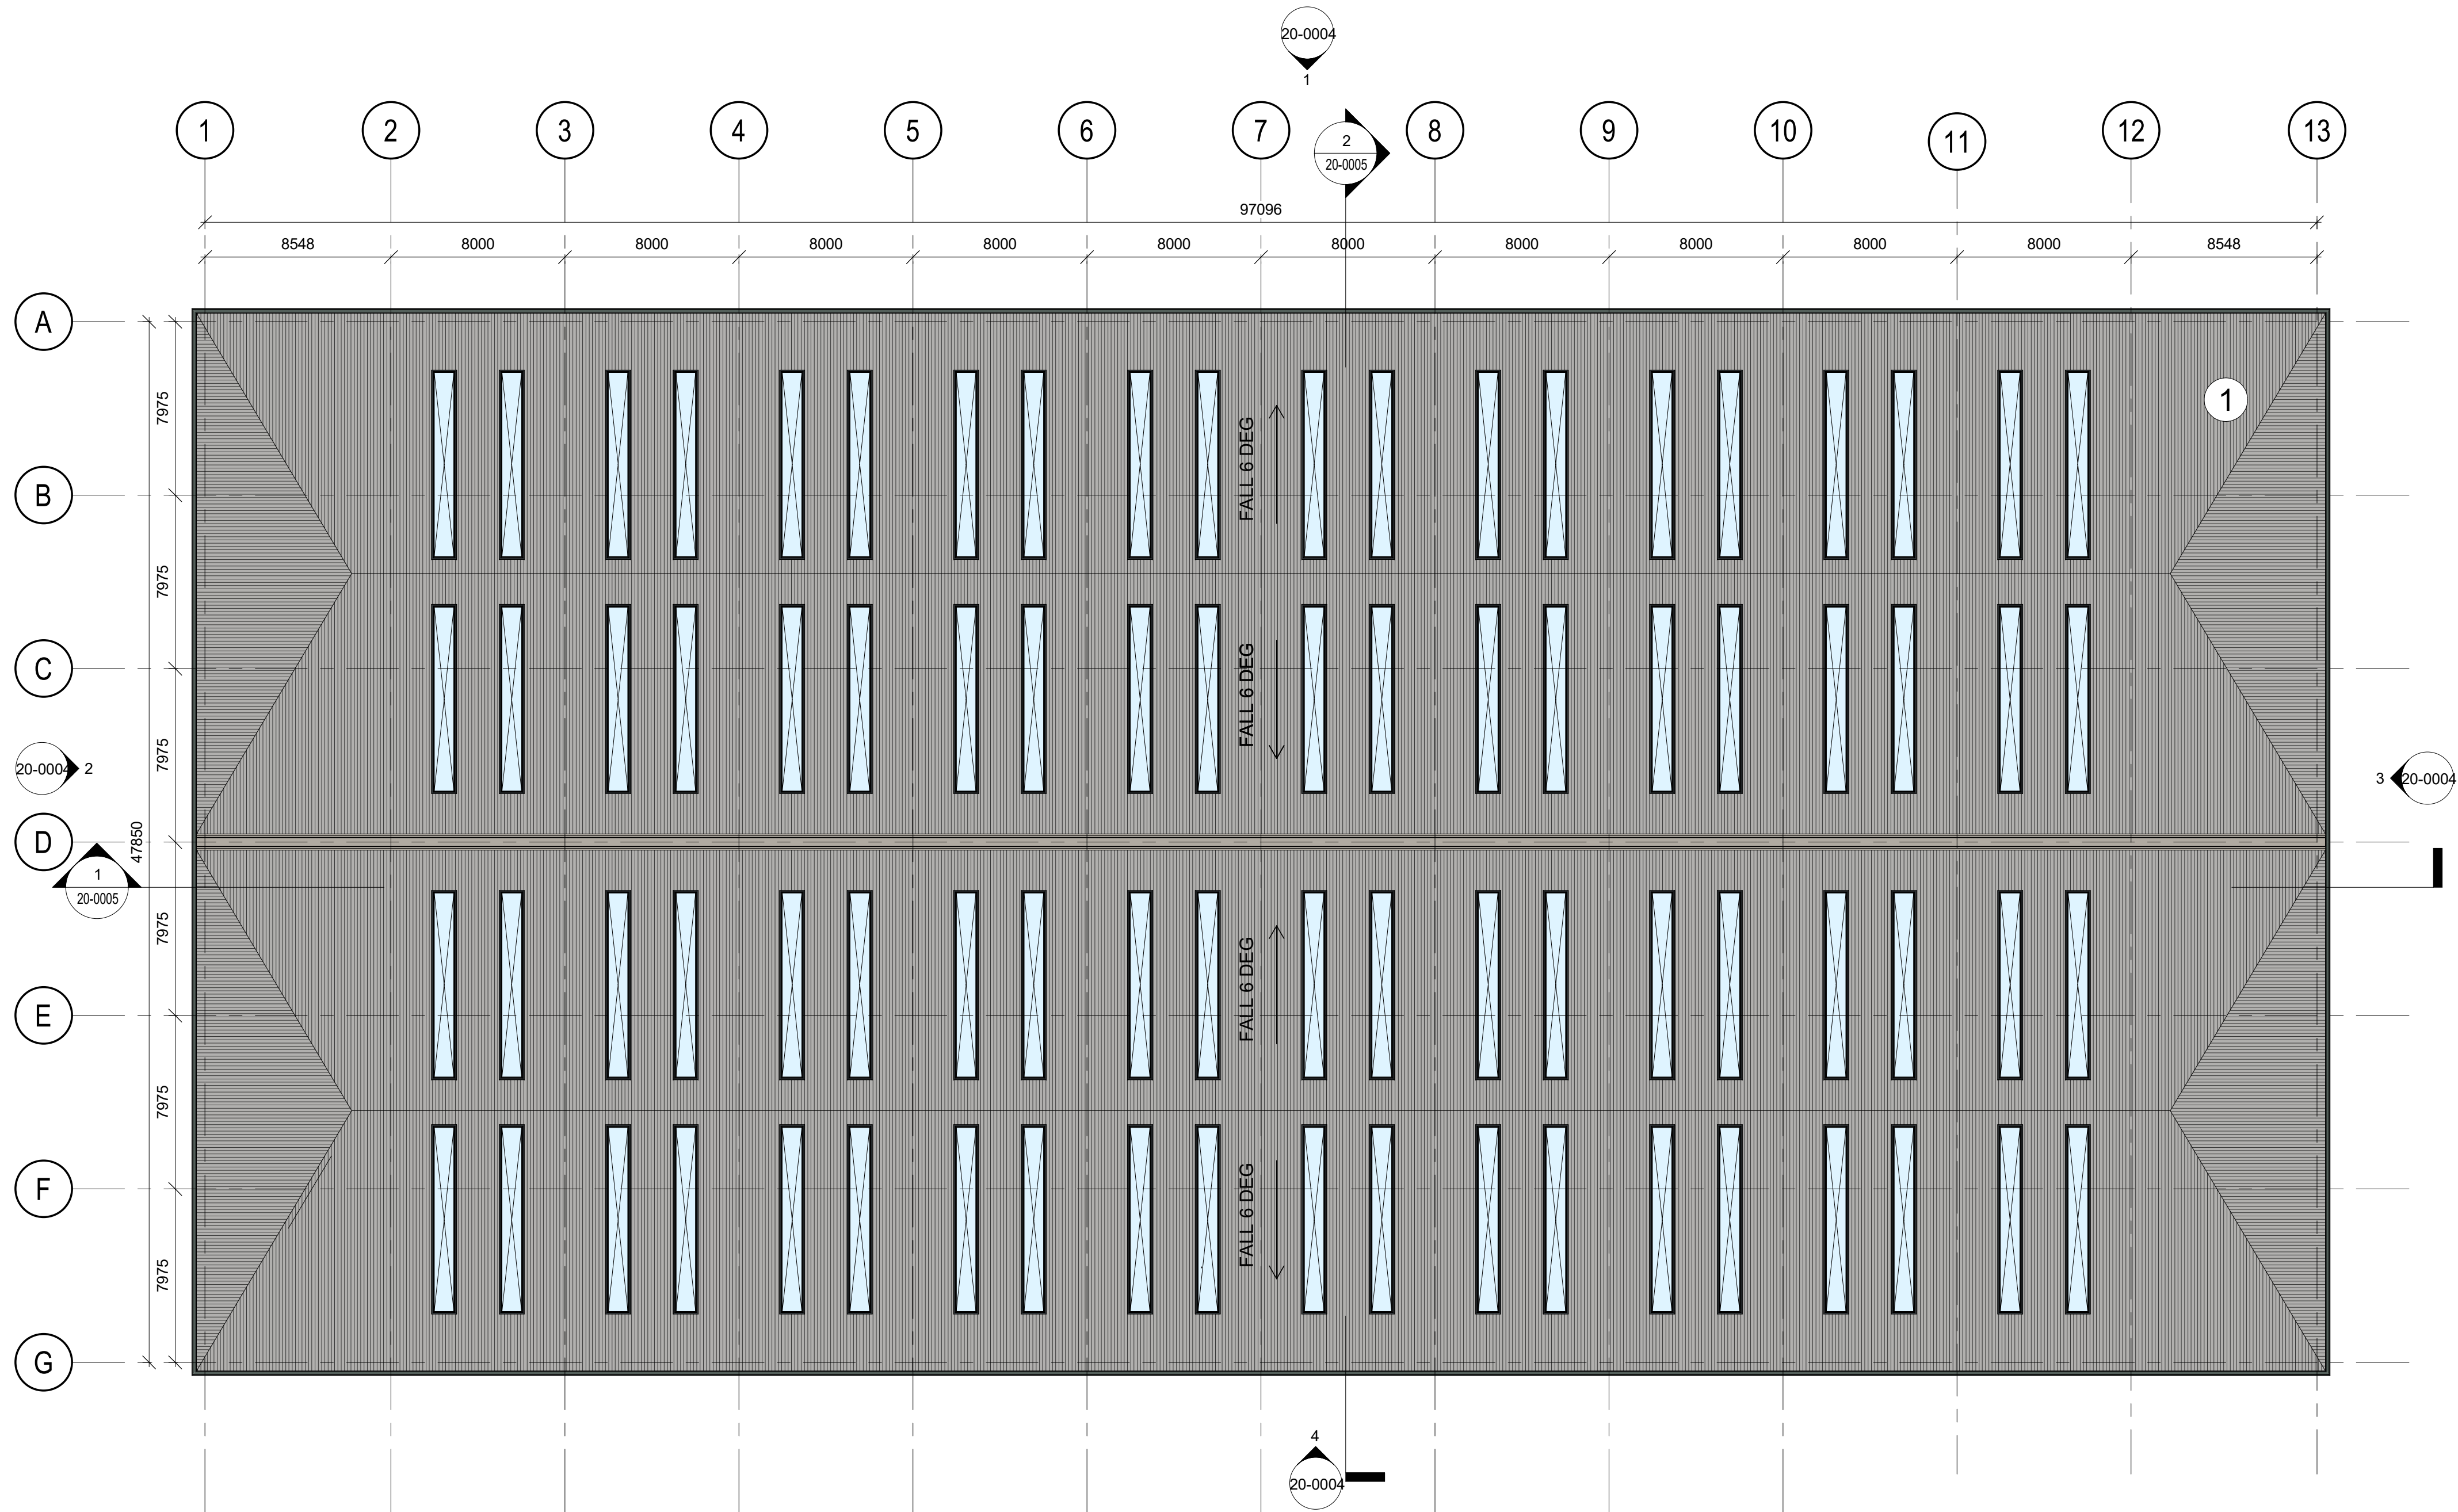


Roof GA Plan
1 : 200

General Notes

Do not scale from this drawing. Only work to written dimensions.

All site dimensions shall be verified by the Contractor on site prior to commencing any works.

This drawing is the property of Fletcher-Rae (UK) Limited (t/a Fletcher-Rae) and copyright is reserved by them. The drawing is not to be copied or disclosed by or to any unauthorised persons without the prior written consent of Fletcher-Rae (UK) Limited.

 

Key

Rooflight equates to 15% of Roof Coverage

1

Composite Trapezoidal roof cladding (Refer to Elevation Drawing for colour)

P3	Office extended to full width of gable	03.10.25	EG	AT
P2	Roof Plan updated to reflect 15% rooflight coverage	25.04.22	JAB	AT
P1	First Issue	23.03.22	JAB	AT
Rev.	Description	Date	ISS	APP

Scale
1 : 200 @ A1
Status
S2 Information
Drawn By
JAB
Checked By
AT
Date
23.03.2022

Client:
Caddick Developments
Project:
Knowsley Lane

Sheet Name:
Unit 3 - Proposed Roof Plan