




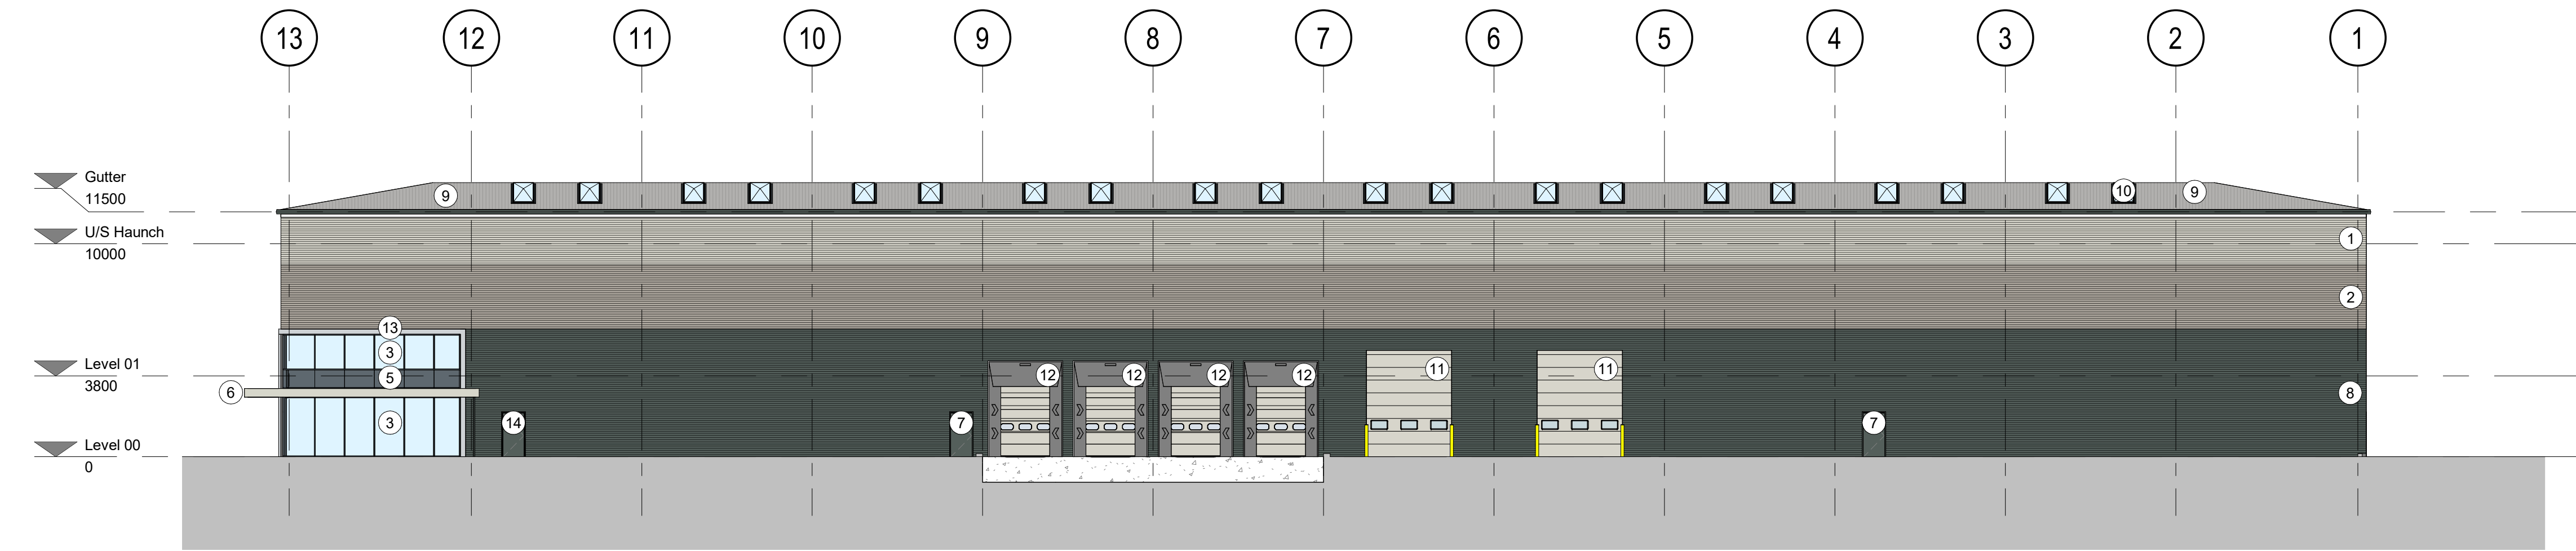


North-East Elevation

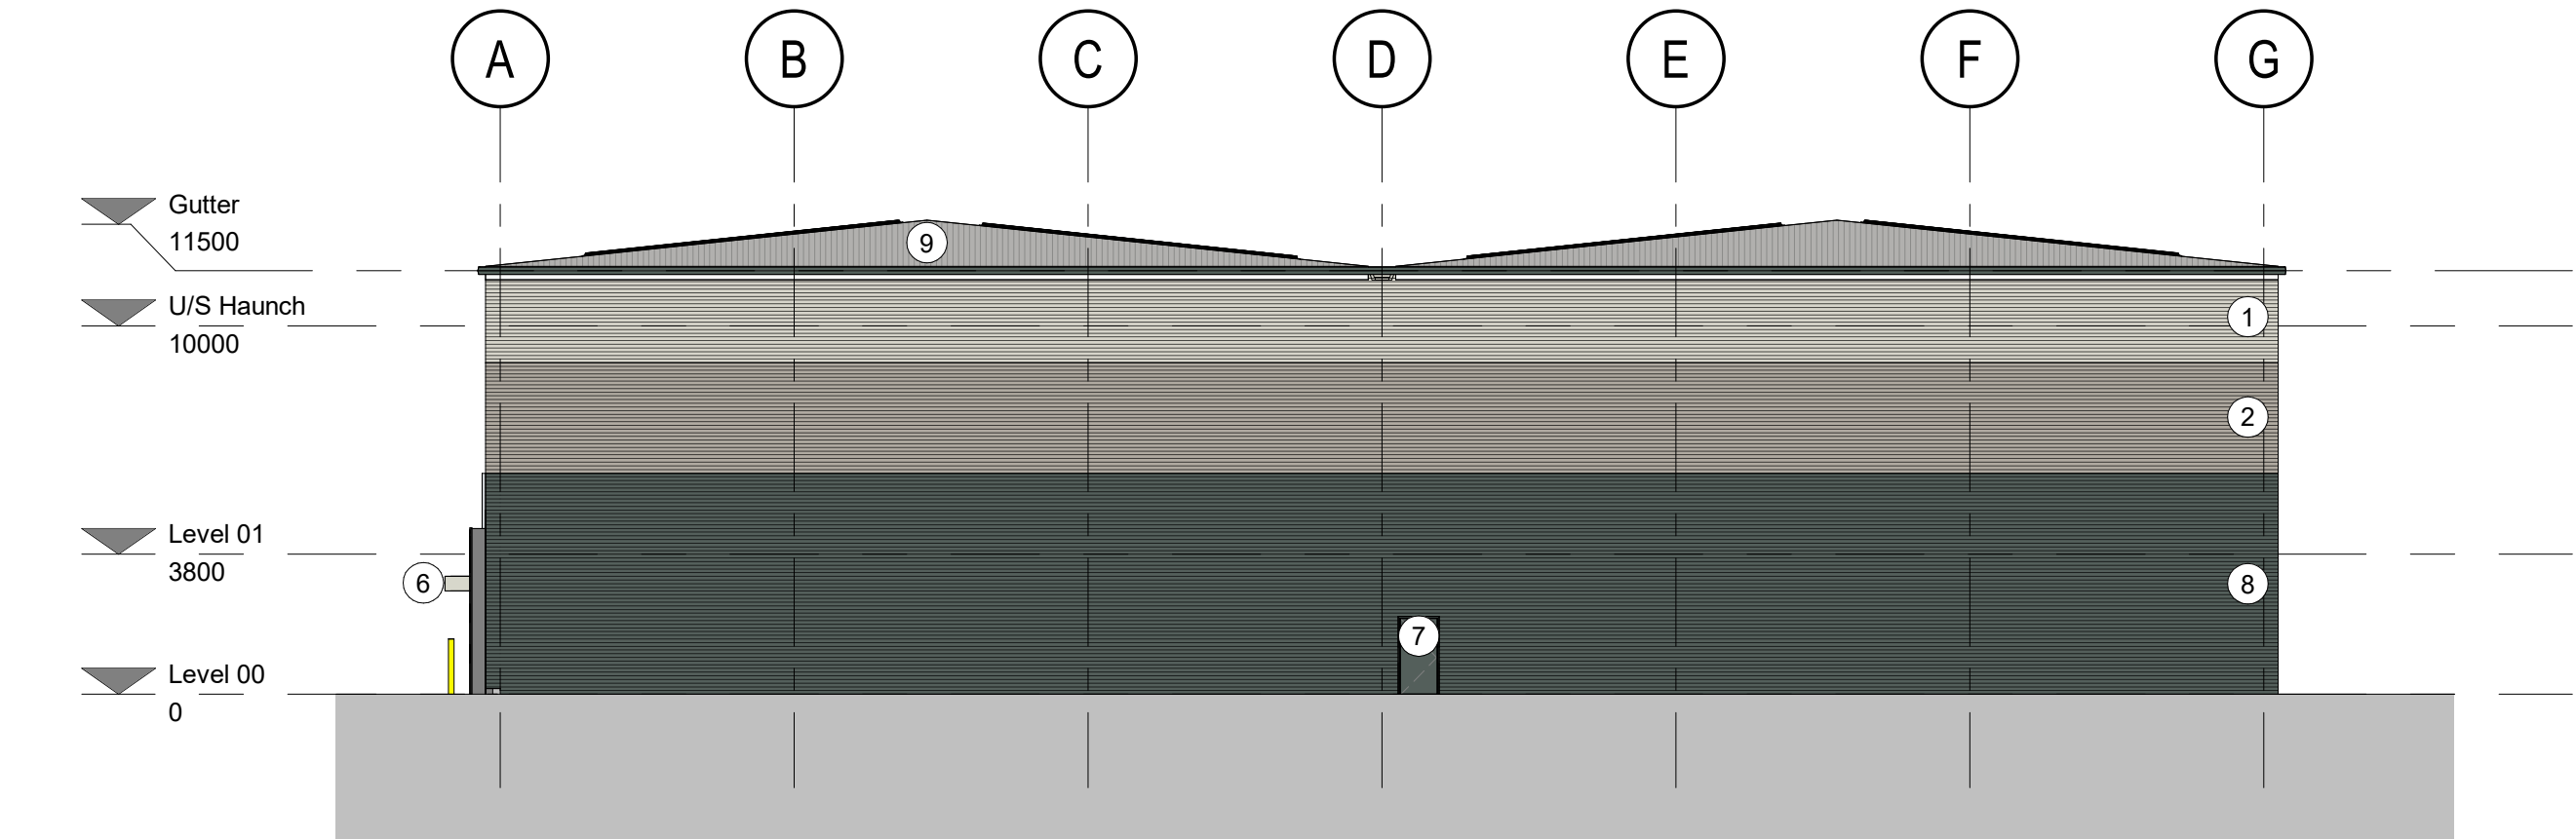

North-West Elevation

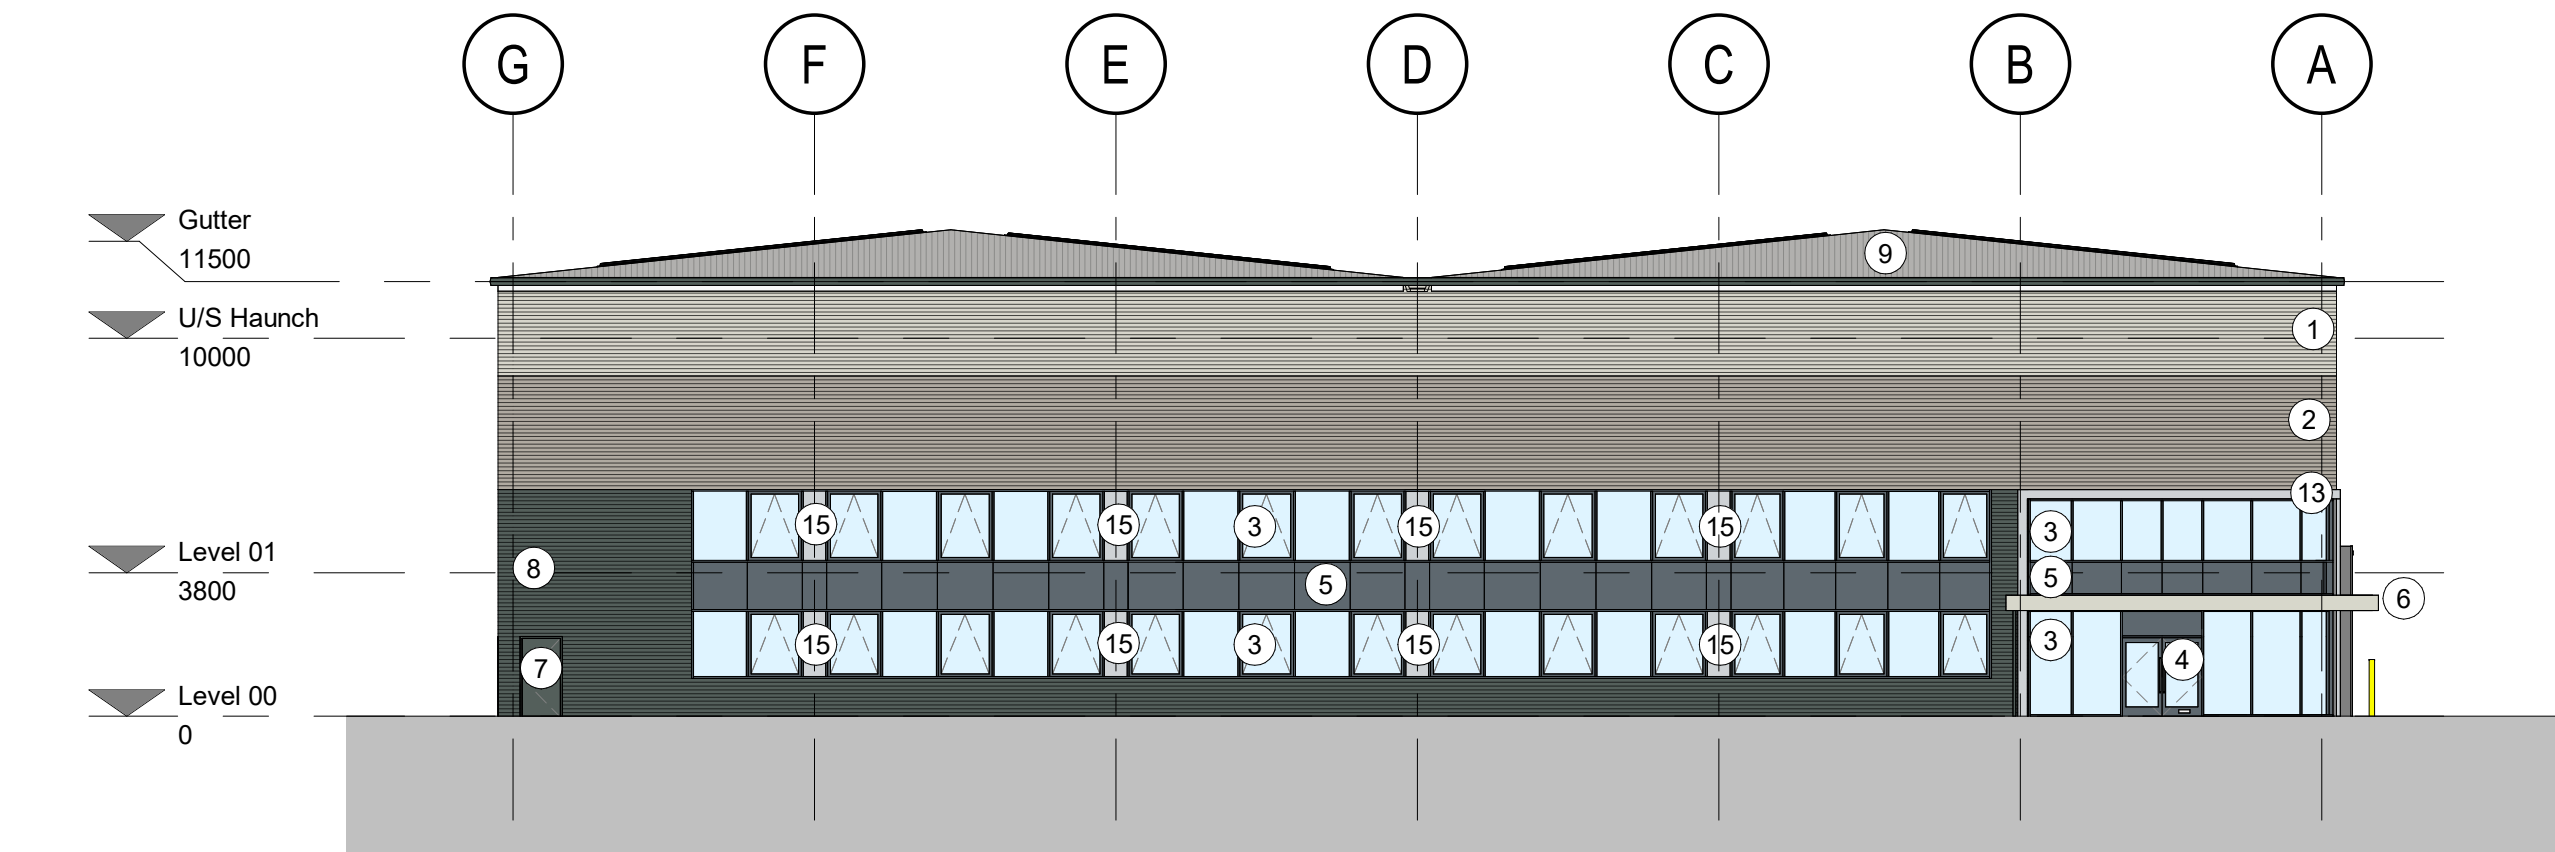

South-East Elevation

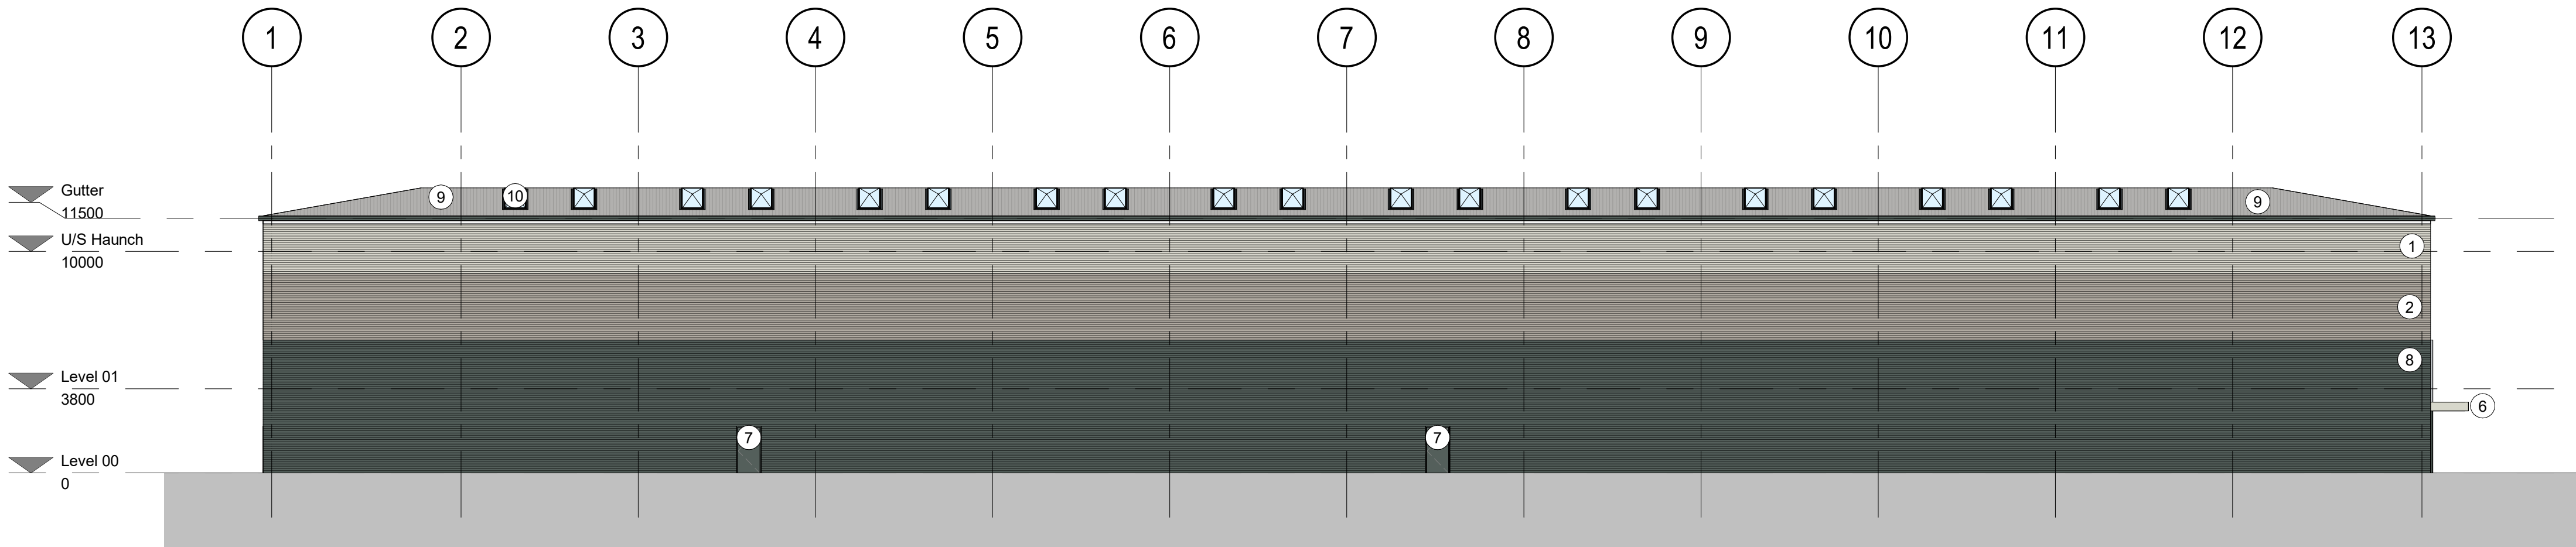

South-West Elevation

## General Notes

Do not scale from this drawing. Only work to written dimensions.

All site dimensions shall be verified by the Contractor on site prior to commencing any works.

This drawing is the property of Fletcher-Rae (UK) Limited (t/a Fletcher-Rae) and copyright is reserved by them. The drawing is not to be copied or disclosed by or to any unauthorised persons without the prior written consent of Fletcher-Rae (UK) Limited.

### Material Key

- 1** **Profilled Cladding**  
Horizontal Sinusoidal profilled cladding.  
Colour: RAL 9002 (Grey White)
- 2** **Profilled Cladding**  
Horizontal Sinusoidal profilled cladding.  
Colour: RAL 080 70 05 (Goosewing Grey)
- 3** **Curtain Walling**  
PPC Aluminium framed double glazed curtain walling.  
Frame colour: RAL 7016 (Anthracite Grey)
- 4** **Entrance Doors**  
PPC Aluminium framed double glazed doors  
Frame colour: RAL 7016 (Anthracite Grey)
- 5** **Spandrel Panels**  
PPC Aluminium Spandrel Panels to form part of the curtain walling.  
Colour: RAL 7016 (Anthracite Grey)
- 6** **Canopy**  
Aluminium box section canopy with profilled edging around first floor curtain walling.  
Frame colour: RAL 9002 (Grey White)
- 7** **Fire Exit Doors**  
Pre-finished steel insulated fire exit doors.  
Colour to match adjacent cladding.
- 8** **Profilled Cladding**  
Horizontal Sinusoidal profilled cladding.  
Colour: RAL 180 40 05 (Merlin Grey)
- 9** **Roof**  
Trapezoidal Profile Composite Roof Cladding  
Colour: RAL 080 70 05 (Goosewing Grey)
- 10** **Rooflights**  
Trapezoidal Rooflights
- 11** **Level Access Doors**  
Pre-finished insulated loading doors.  
Colour: RAL 9002 (Grey White)
- 12** **Dock Leveller Doors**  
Pre-finished insulated loading doors.  
Colour: RAL 9002 (Grey White)
- 13** **Entrance Detailing**  
Prefabricated aluminium entrance detailing.  
Colour: Brushed Aluminium
- 14** **Personnel Door**  
Pre-finished steel insulated access door.  
Colour to match adjacent cladding.
- 15** **Spandrel Panels**  
PPC Aluminium Spandrel Panels to form part of the curtain walling.  
Colour: Brushed Aluminium

| P6   | Office extended to full width of gable                                                   | 03.10.25 | EG  | AT  |
|------|------------------------------------------------------------------------------------------|----------|-----|-----|
| P5   | Notations Clarified, Notes 14/15 Added, Elevations Altered                               | 30.05.22 | JAB | AT  |
| P4   | Canopy surround colour changed to Brushed Aluminium, Canopy colour changed to Grey White | 22.04.22 | JAB | AT  |
| P3   | Parapet Level reduced by 500mm                                                           | 14.04.22 | JAB | AT  |
| P2   | Elevation alterations                                                                    | 01.04.22 | JAB | AT  |
| P1   | First Issue                                                                              | 23.03.22 | JAB | AT  |
| Rev. | Description                                                                              | Date     | ISS | APP |

Scale  
Status  
Drawn By  
Checked By  
Date  
Client:

**1 : 200 @ A1**  
**S2 Information**  
**JAB**  
**AT**  
**23.03.2022**

**Caddick Developments**

Project:  
**Knowsley Lane**

Sheet Name:  
**Unit 3 - Proposed GA Elevations**

Project No. Orig. Zone Level Type Role Cls Dwg No. Rev

**19011-FRA-V3-XX-DR-A-20-0004** **P6**

**fletcher|rae**  
Architects | Master Planners | Designers

Hill Quays, 5 Jordan Street, Manchester, M15 4PY

t +44 (0) 161 242 1140  
f +44 (0) 161 242 1141  
w www.fletcher-rae.com  
e info@fletcher-rae.com