


REVISION	ISSUE	DATE
-	PLANNING & LISTED BUILDING CONSENT	10/03/25
A	PLANNING OFFICER'S COMMENTS	22/04/25

Section E-E Door Jamb Detail

Scale 1:2


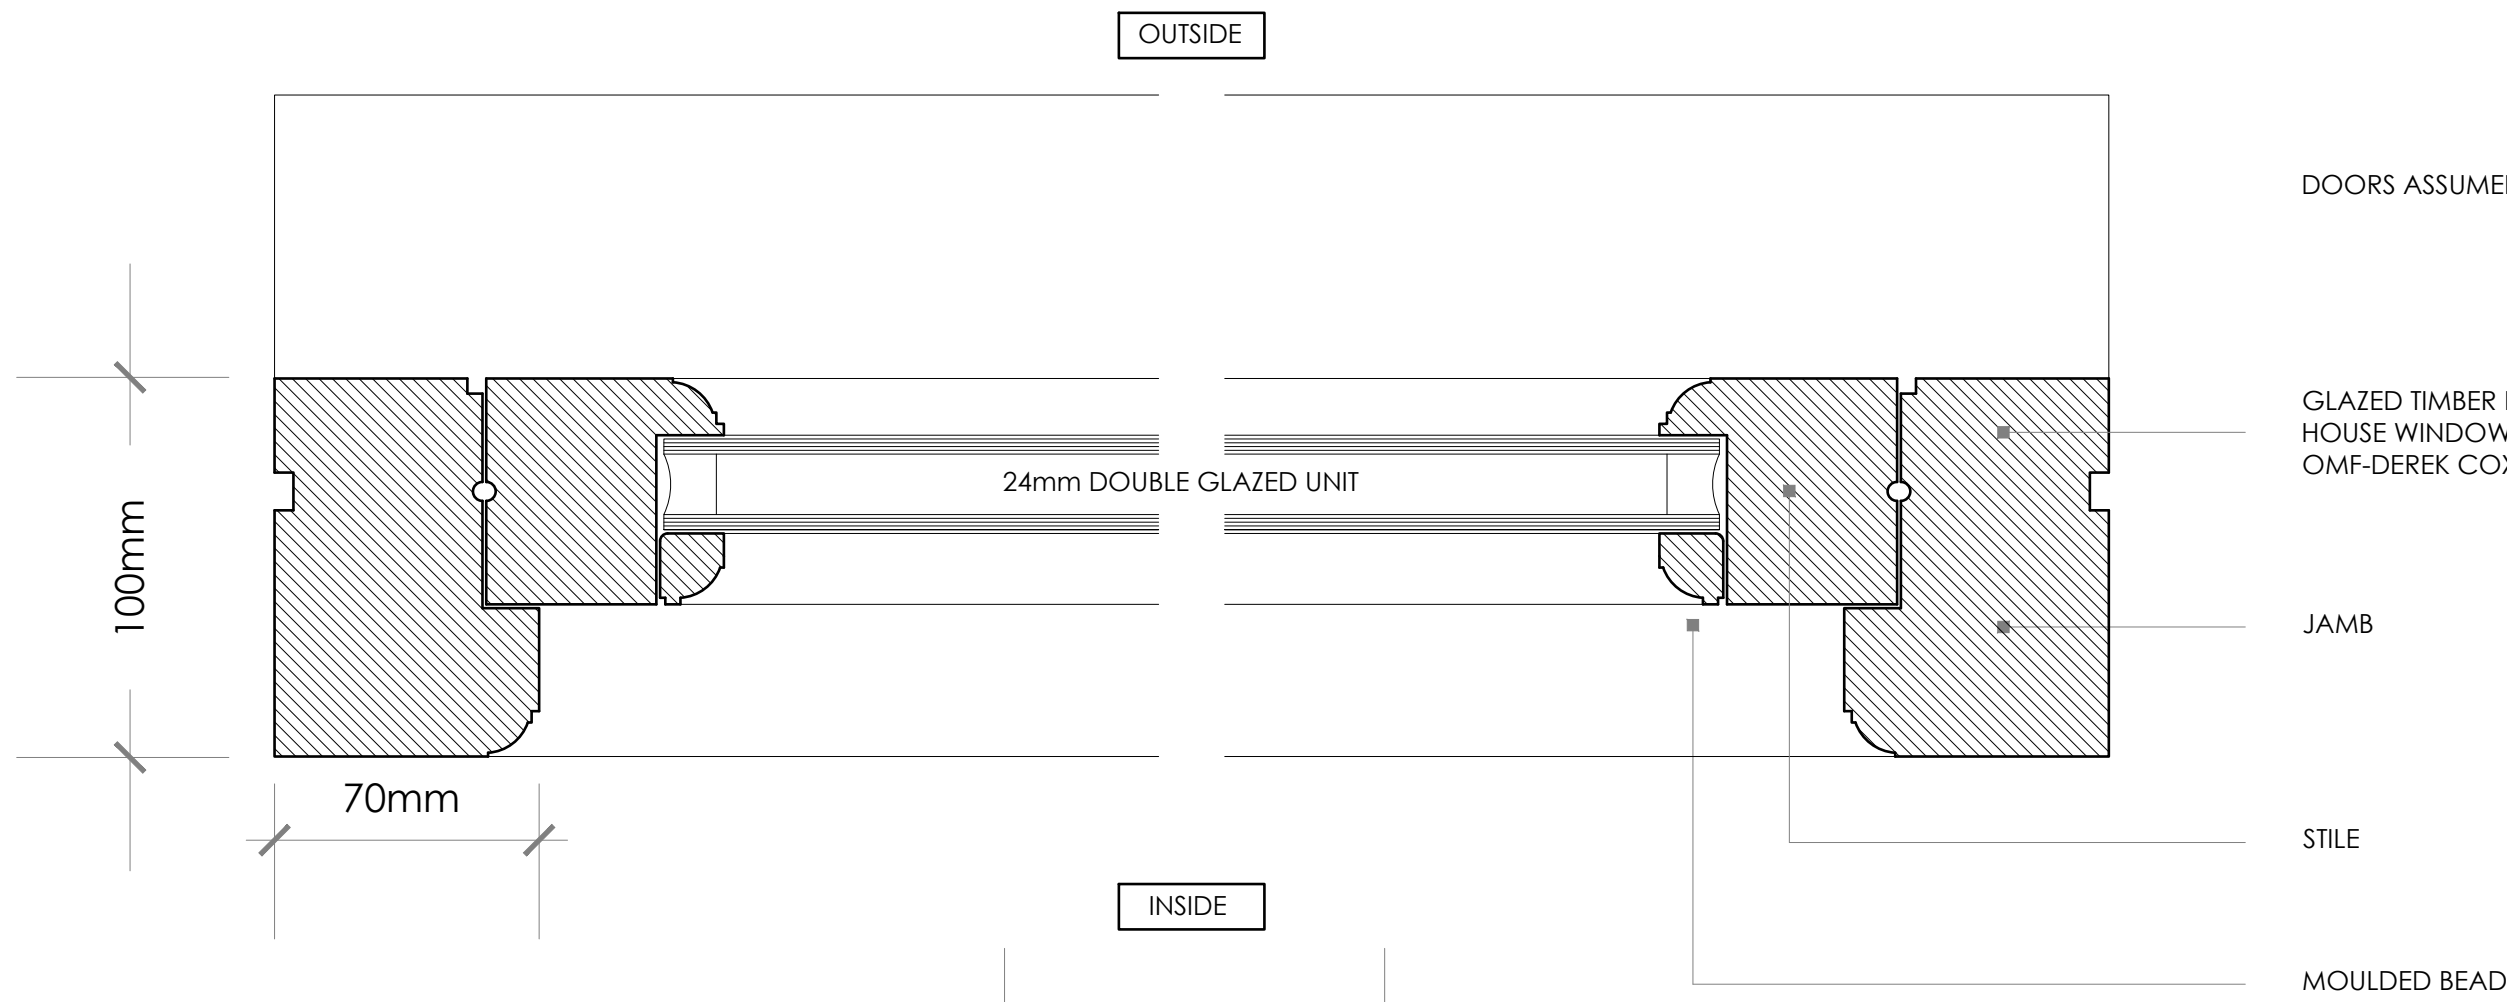


New glazed screens & doors to East Elevation C within existing openings. Traditional painted timber frames with mouldings & bead details to match existing house details. Double glazed with traditional hardware locking facility & concealed trickle vent. Outermost part of frame set back 1/2 brick reveal.

Note that it is the window manufacturer's sole responsibility to take accurate structural opening measurements prior to manufacture.


Section F-F Head & Cill Detail

Scale 1:2

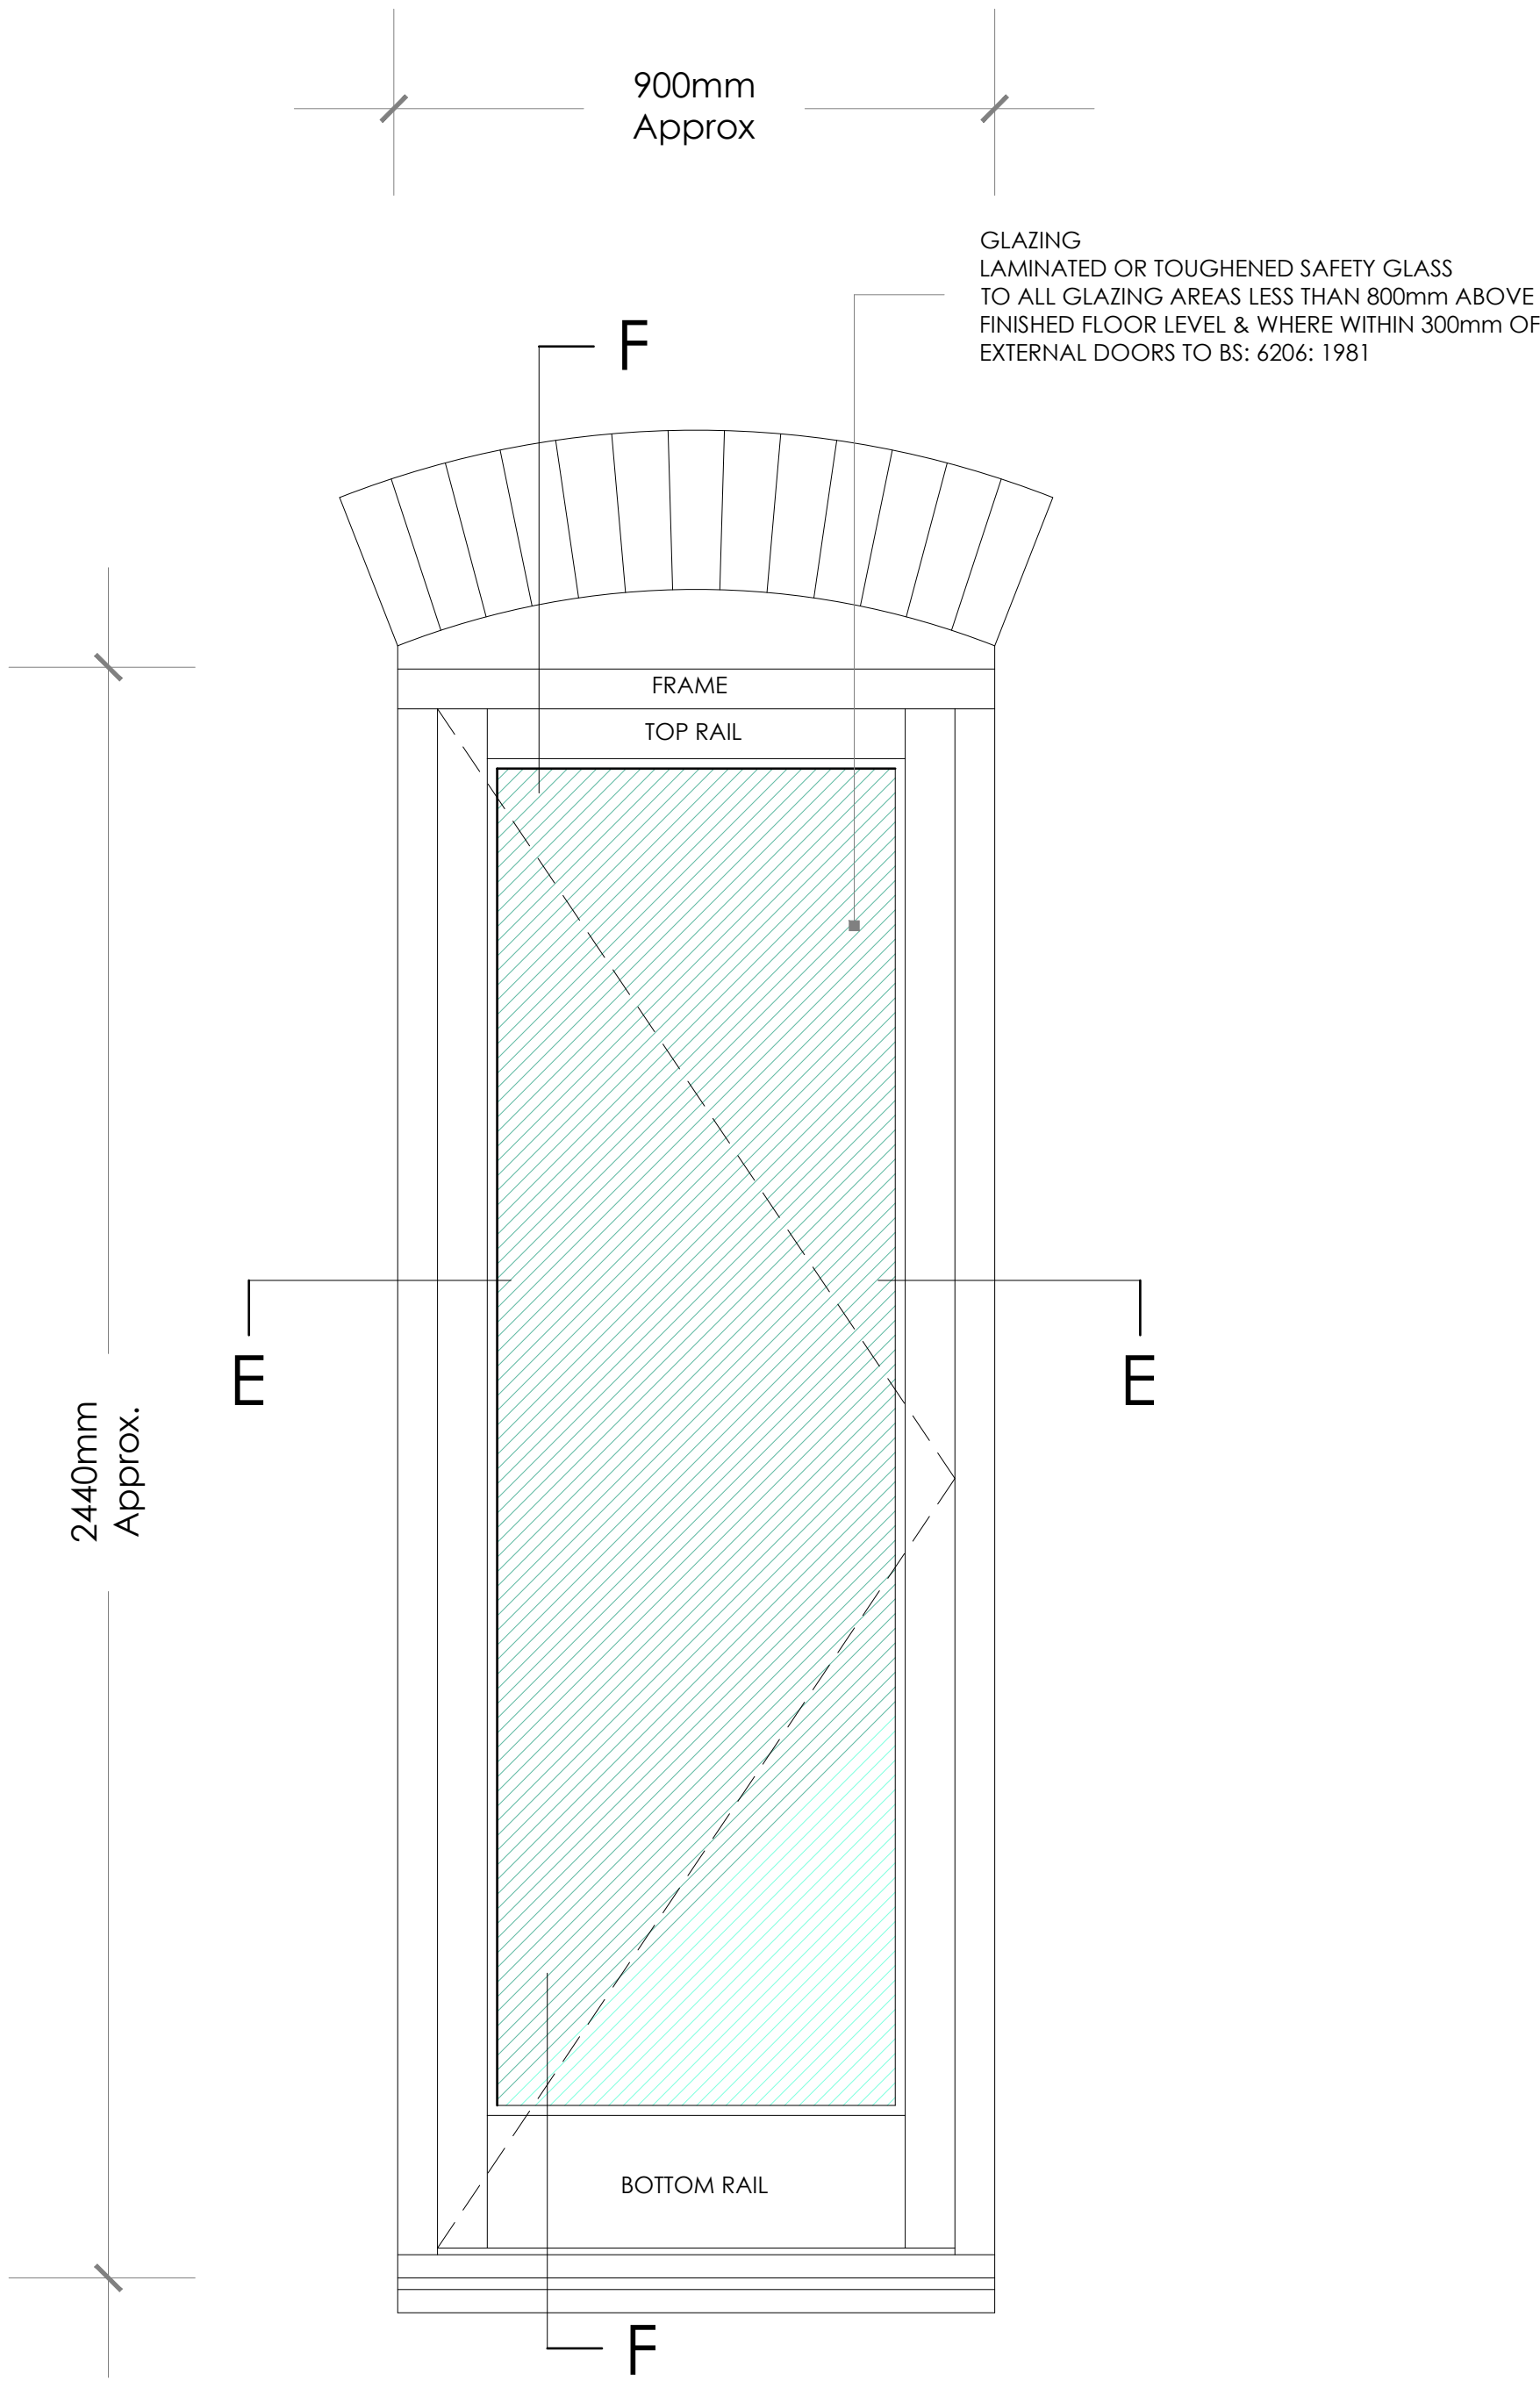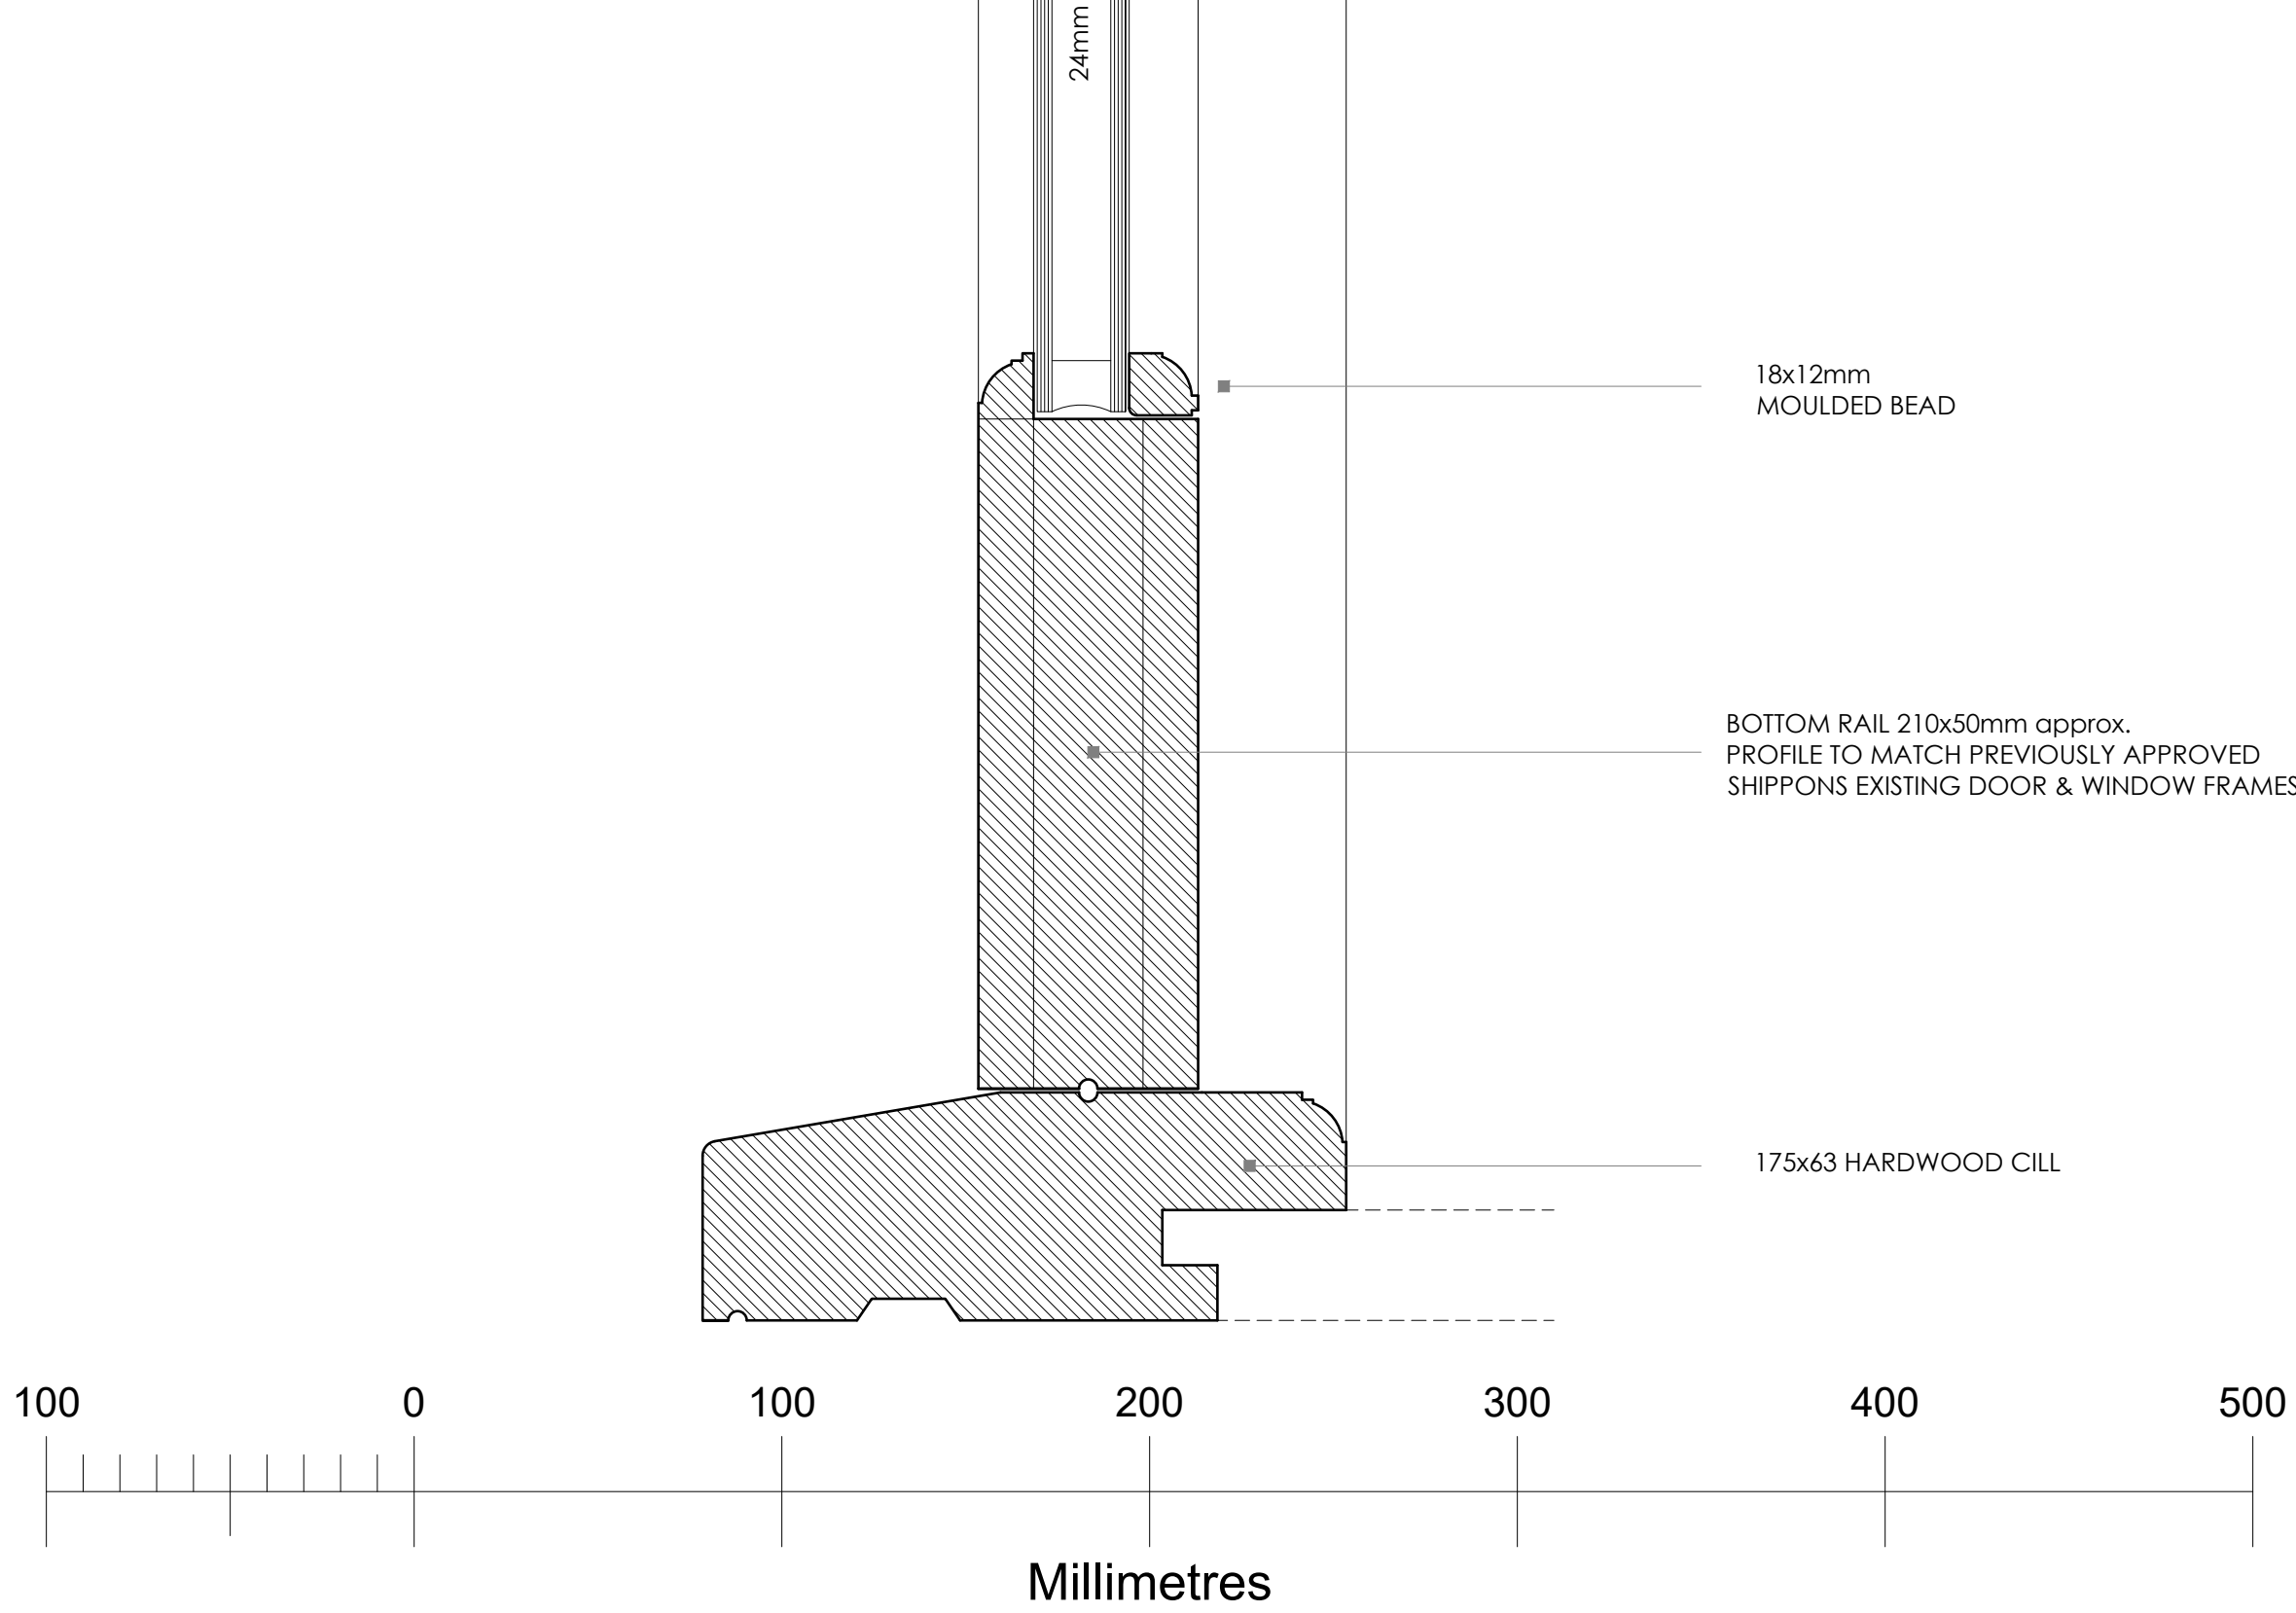

Single Glazed Door

Scale 1:10

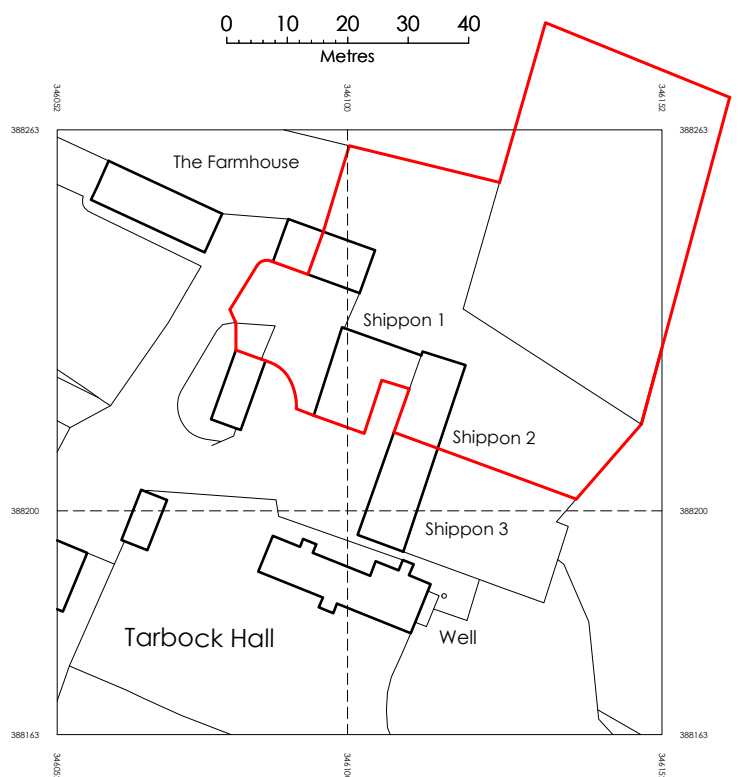

©Crown Copyright and database right 2022
Ordnance Survey License: 100048957
Reproduction in whole or part is prohibited without the prior permission of Ordnance Survey
Serial No. 239782

LOCATION PLAN scale 1: 1250

DAMIANFIELD
ARCHITECTS

Springwood House, 4 Rose Lane, Mossley Hill, Liverpool, L18 5ED
T 07950 830844 www.damianfieldarchitects.co.uk
RIBA Membership 09128282 ARB Registration 062412H

PROPOSED WORKS TO
Shippons 1 & 2
Ox Lane, Tarbock Hall Estate
Tarbock Green, Prescot, L35 1QA

TITLE
SINGLE GLAZED DOOR
FROM UTILITY ROOM

PROJECT	TYPE	CATEGORY	NUMBER	REVISION
431	A	(31)	11	A
SCALE 1:2 & 1:10 @ A1		DATE 22/04/2025		

ANY DISCREPANCIES BETWEEN DRAWINGS OR BETWEEN DRAWINGS & ACTUAL SITE CONDITIONS SHOULD BE IMMEDIATELY BE BROUGHT TO THE ATTENTION OF THE ARCHITECTS.