


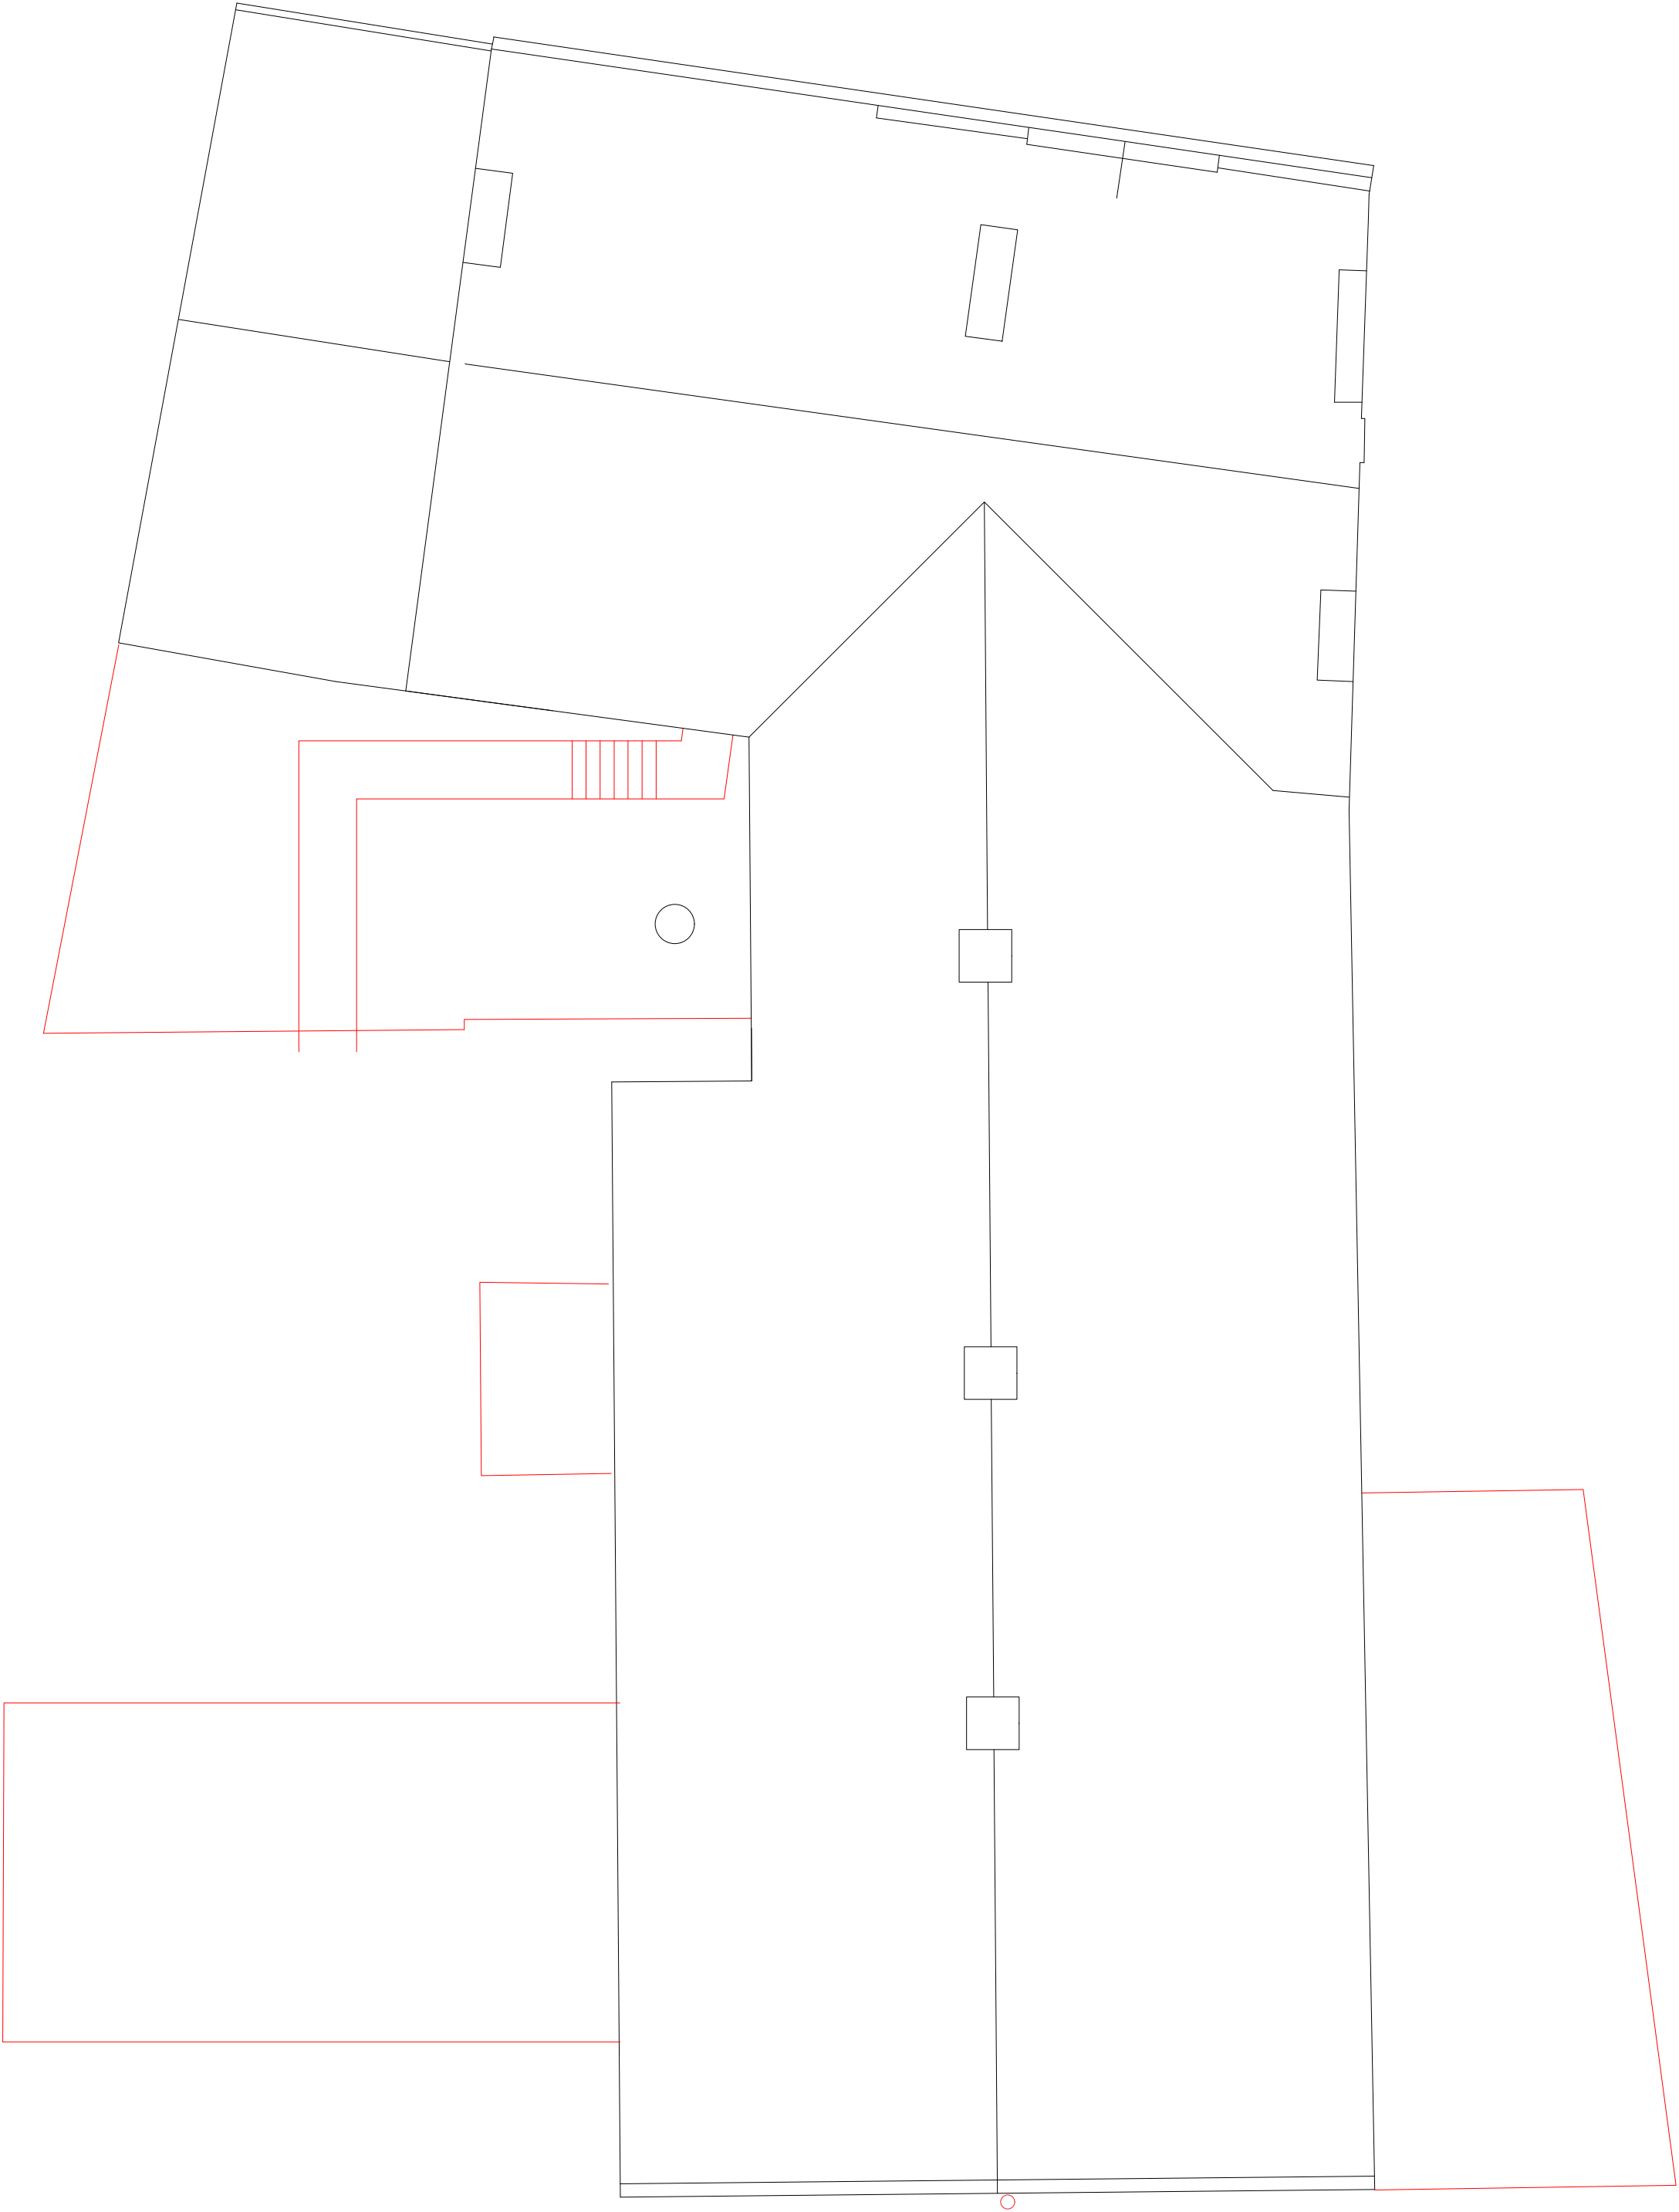

■ Demolitions



Notes: 17/02/2023 15:46:51


Drawings are based on survey data and may not accurately represent what is physically present.

Do not scale from this drawing. All dimensions are to be verified on site before proceeding with the work.

All dimensions are in millimeters unless noted otherwise.

Purcell shall be notified in writing of any discrepancies.

Key Plan
not to scale

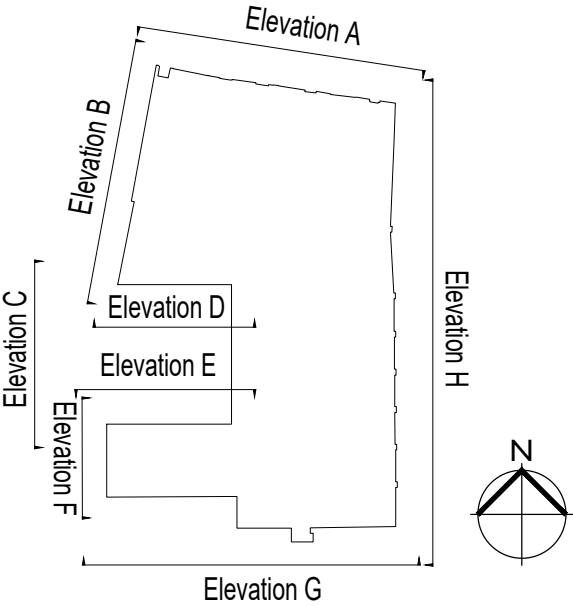

P01	16/02/2023	MP	PS	As Indicated
REV	DATE	BY	CHK	DESCRIPTION

CLIENT


Knowsley Council

PROJECT

Prescot Picture Palace

JOB NUMBER

241331

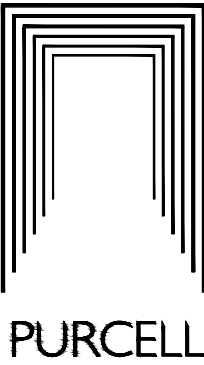

TITLE

Prescot Picture Palace
Existing Roof Plan

SIZE	SCALE	LAST REVISED	DRAWN	CHECKED
A1L	1:100	16/02/2023	MP	PS

REV
P01 **S4 - Listed Building Consent**

DRAWING NAME
241331-PUR-00-RF-DR-A-1003