




KEY:
 Site boundary

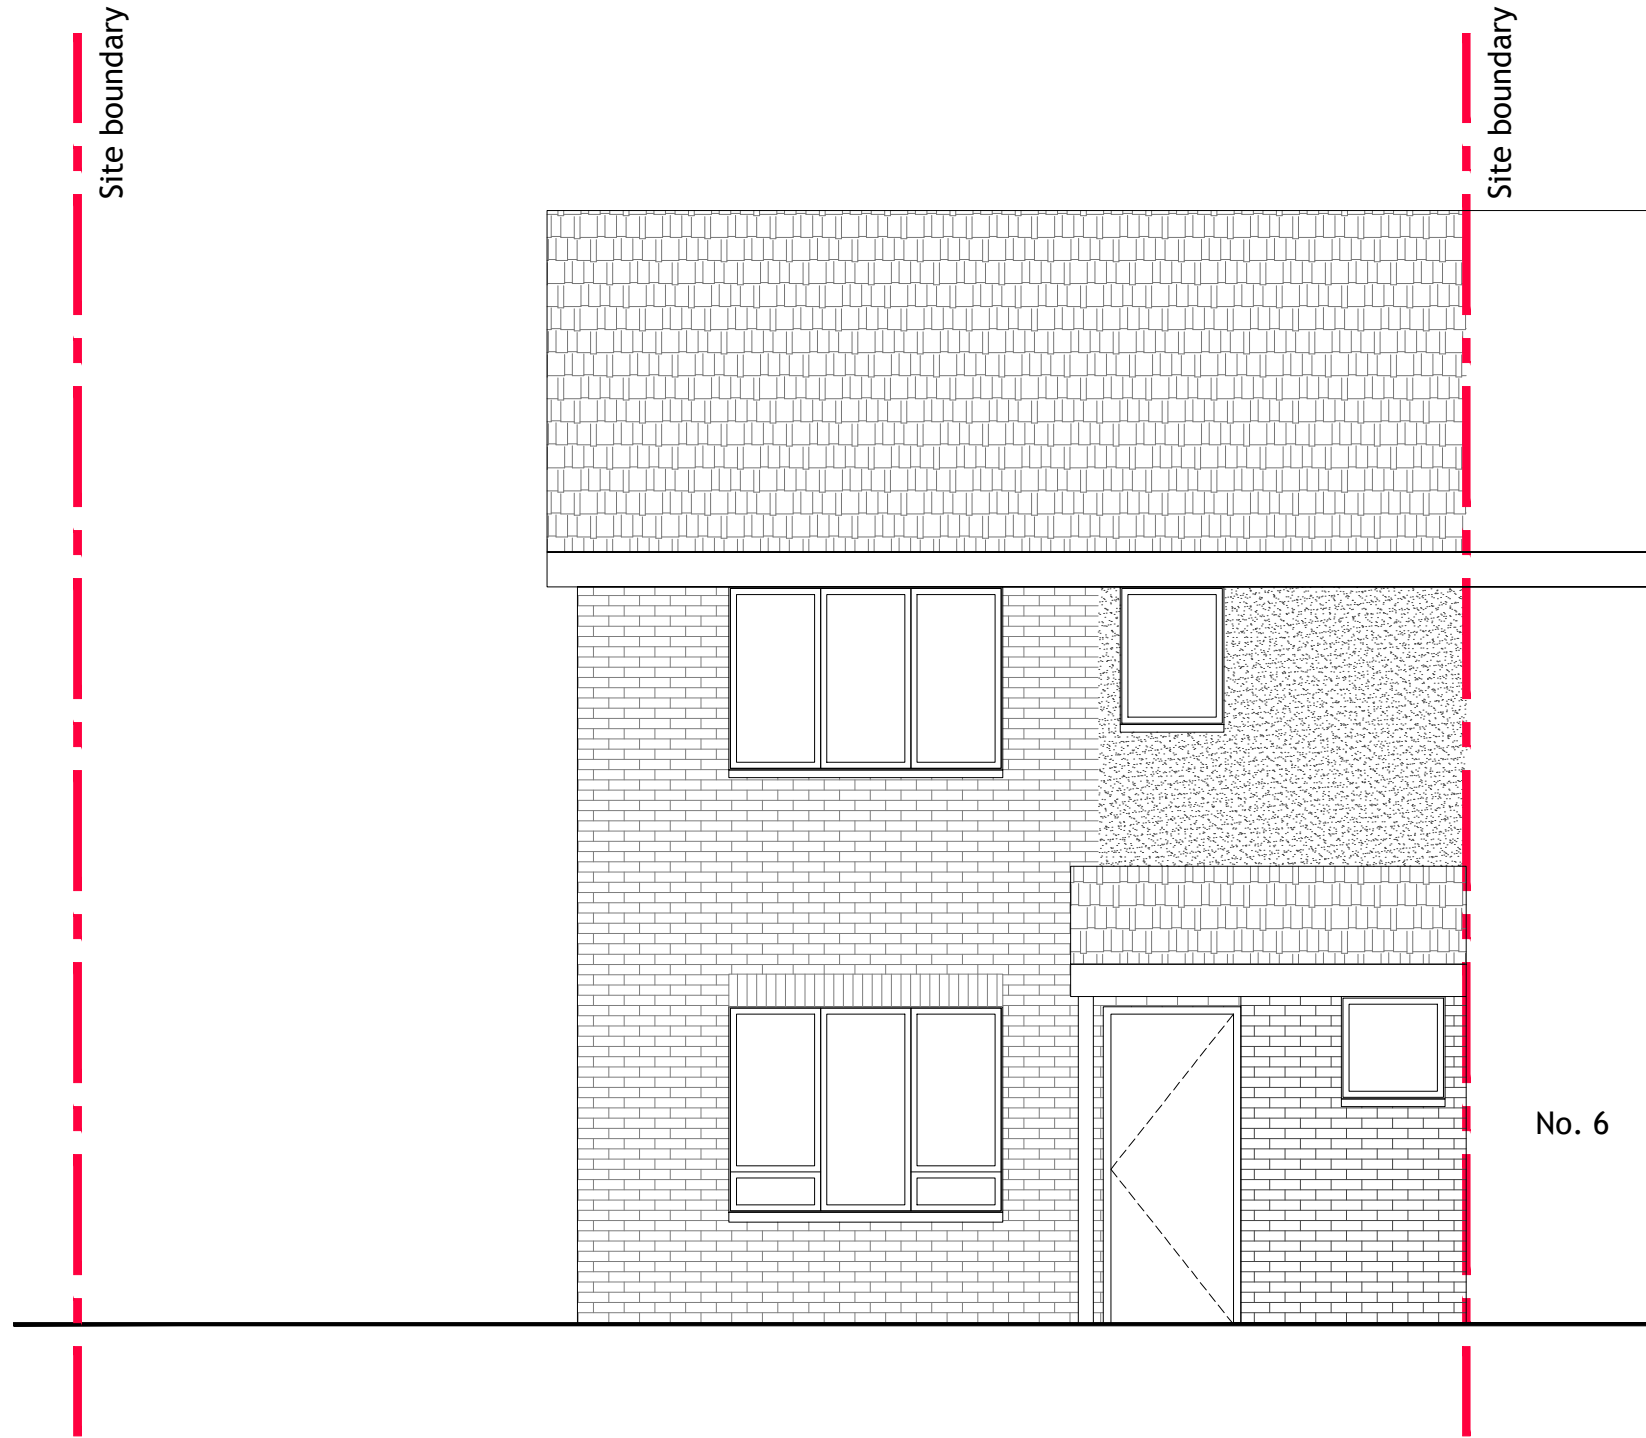


○ Front Elevation (South)
1:50@A1; 1:100@A3

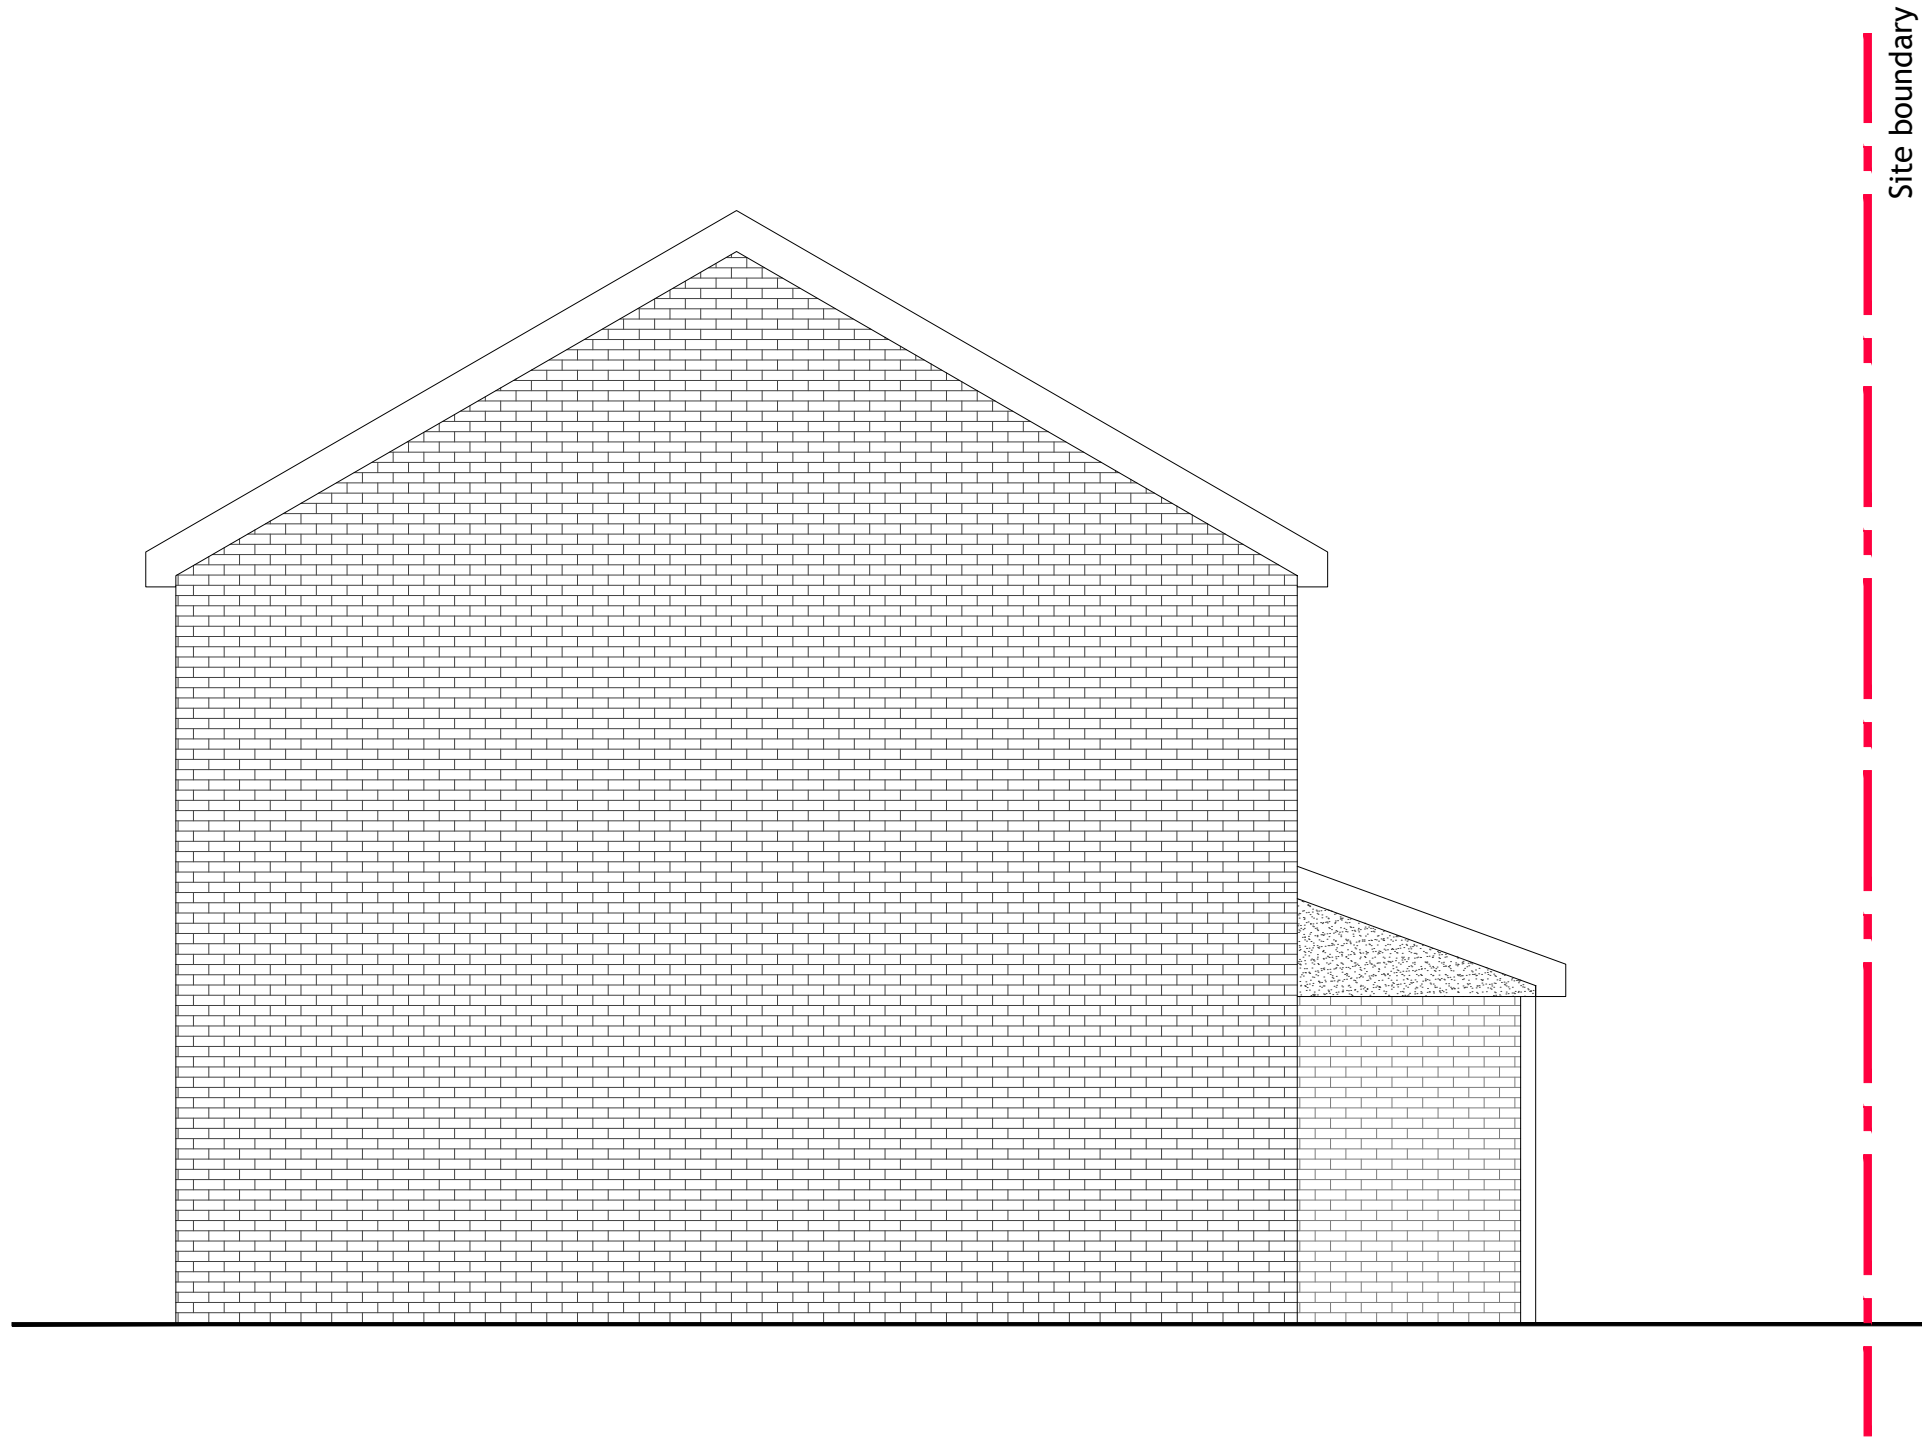


○ Side Elevation (West)
1:50@A1; 1:100@A3

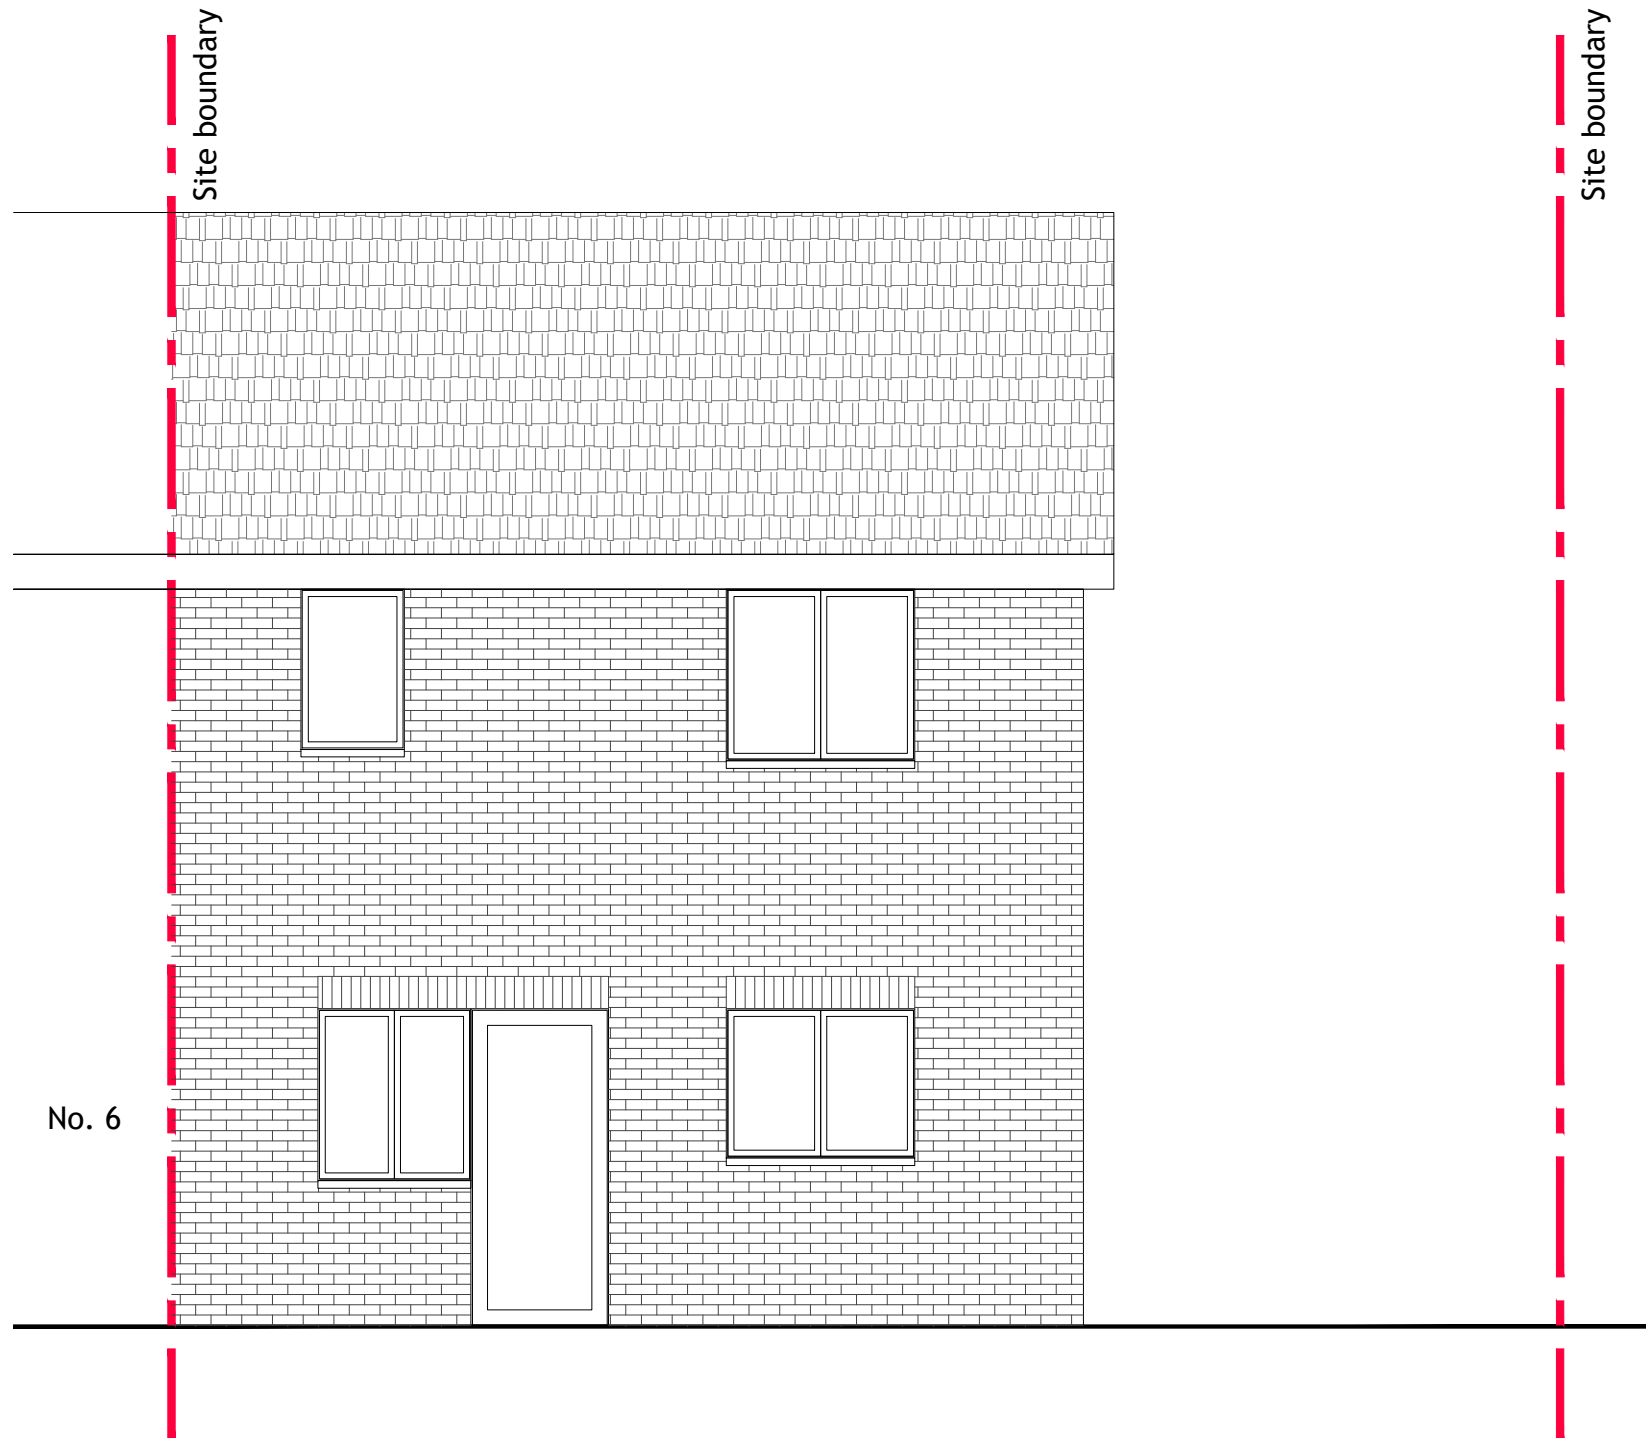

○ Rear Elevation (North)
1:50@A1; 1:100@A3

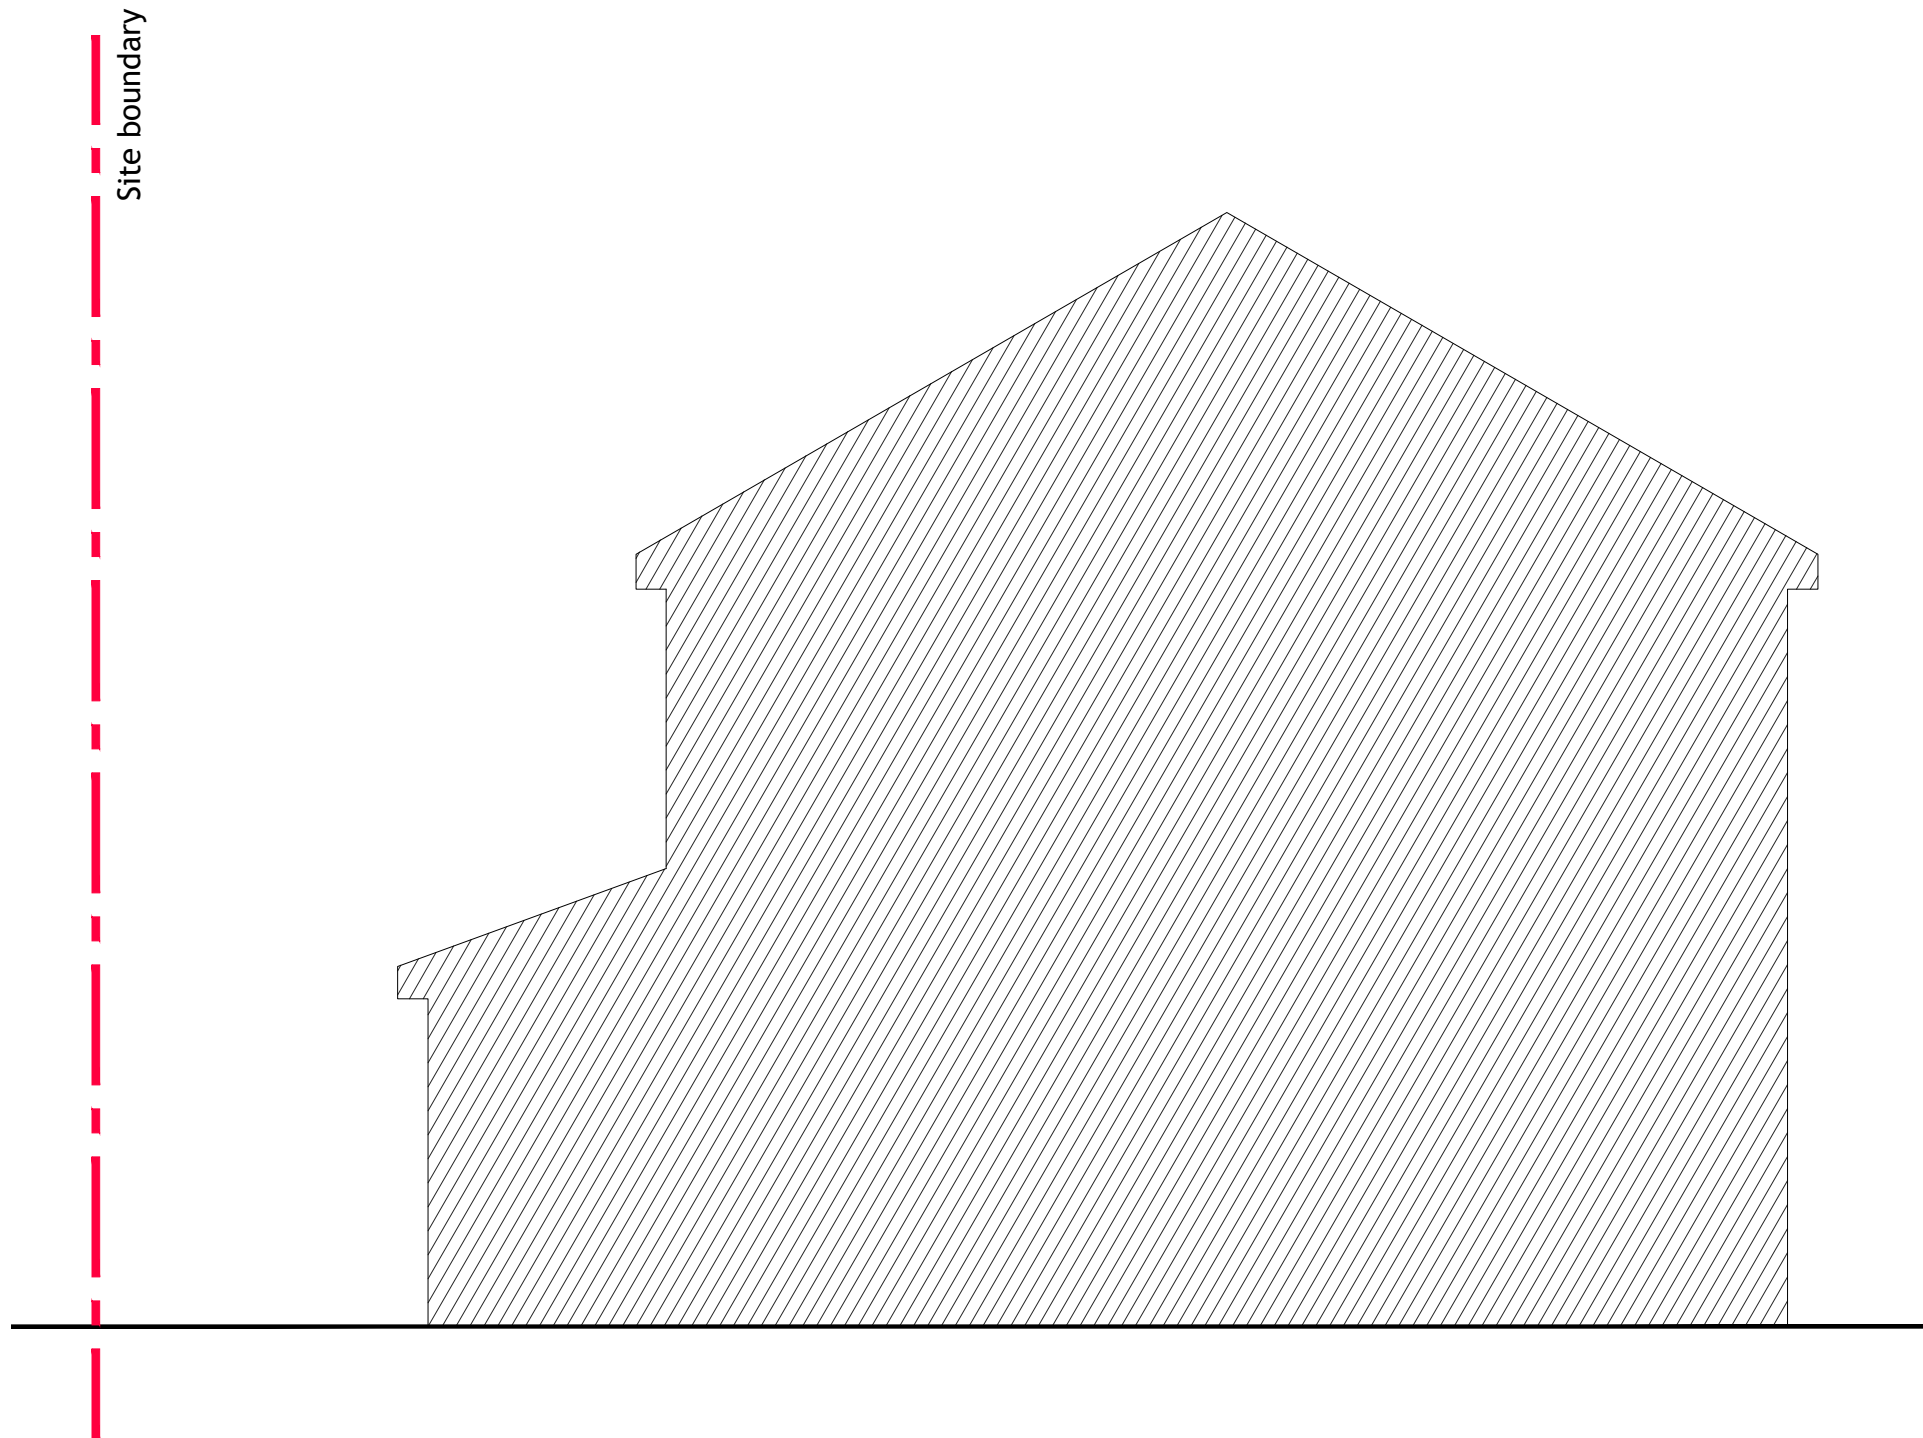

○ Side Elevation (East)
1:50@A1; 1:100@A3

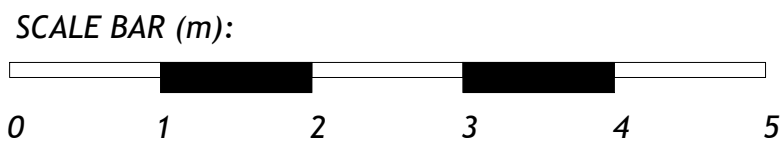

Status
PLANNING

Notes
ALL DIMENSIONS, INCLUDING CHECKING EXISTING SITE LEVELS, ARE TO BE CHECKED AND VERIFIED ON SITE AND ALL DISCREPANCIES REPORTED PRIOR TO ANY CONSTRUCTION WORK TAKING PLACE. THE BUILDER IS TO CHECK AND/OR DETERMINE ALL CONSTRUCTION DETAILS. THIS DRAWING IS TO BE READ IN CONJUNCTION WITH ALL OTHER PROJECT DRAWINGS AND SPECIFICATIONS.

5 BLACKSMITH PLACE,
HALEWOOD, L25 9LS

S2S
ARCHITECTS

EXISTING ELEVATIONS

Scale 1:50 @A1, 1:100 @A3

Drawing No. 1871-04