

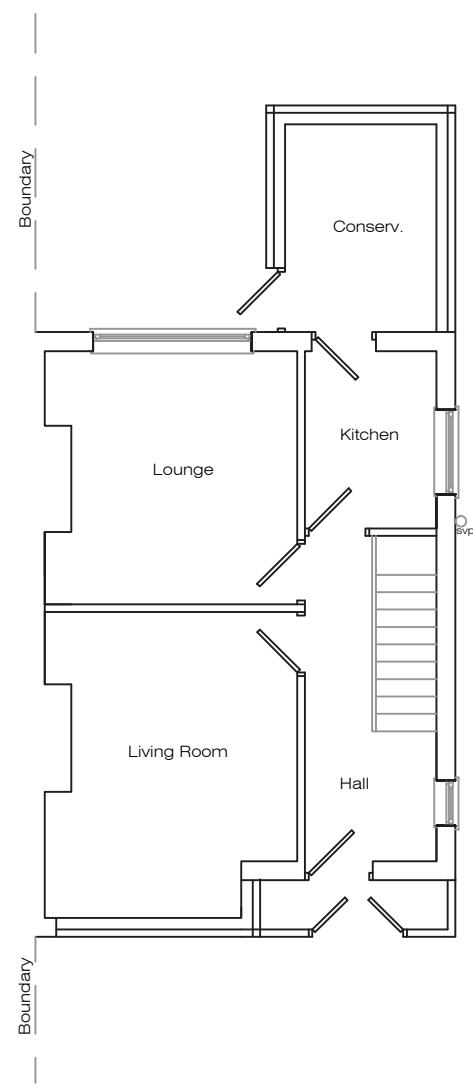


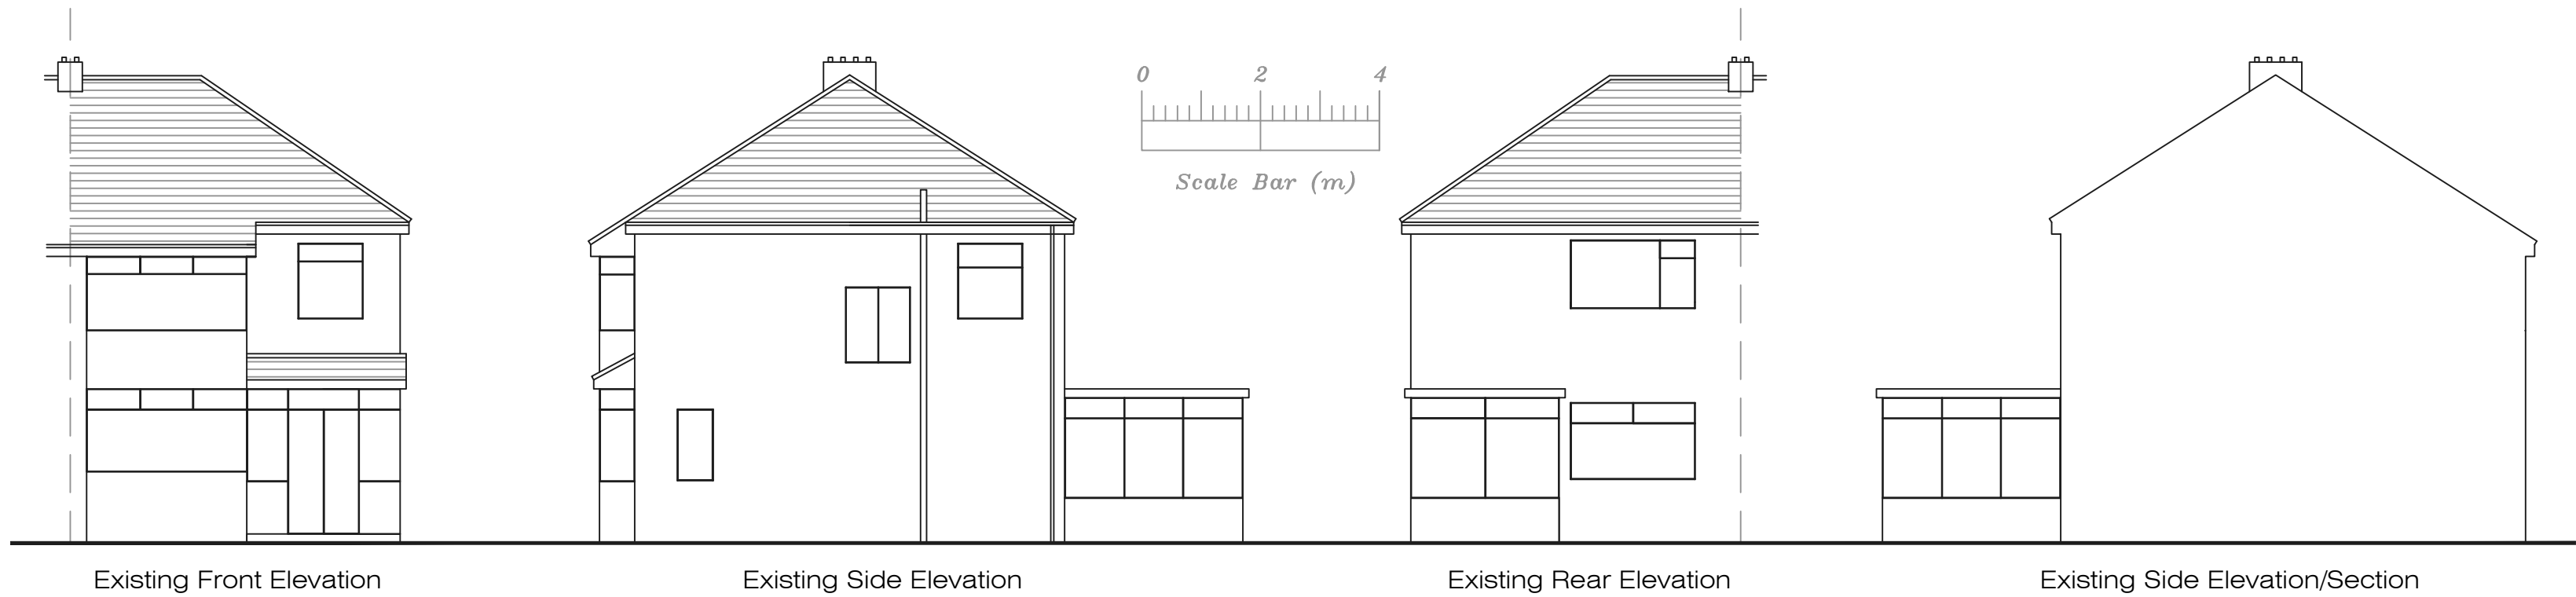

Existing Ground Floor Plan

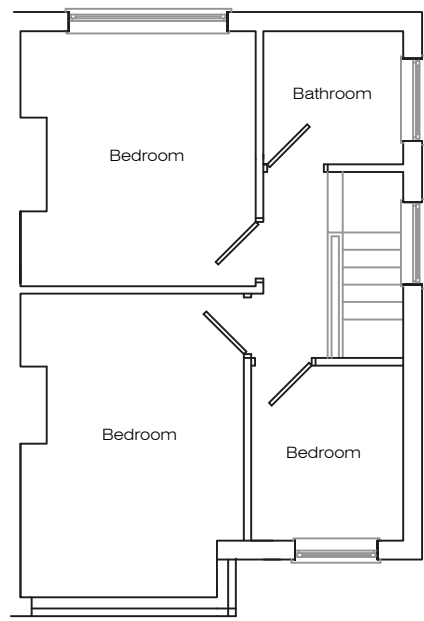

Existing First Floor Plan

Address 51 Wyndham Ave, L14				
Job Title Two storey extension to side				
Drawing title Existing Plans				
Chkd	Appvd	date Jan '23	scale 1:100 © A2	dwg no. 001