



Elevation Key


- Multi red facing brickwork: 1
Slate roof tiles: 2
uPvc windows (white): 3
Render (white): 4
Frameless Toughened Glass: 5
Aluminium Framed Bi-Folding Door: 6
Bicycle Shed: 7
Sheffield Bike Stand: 8

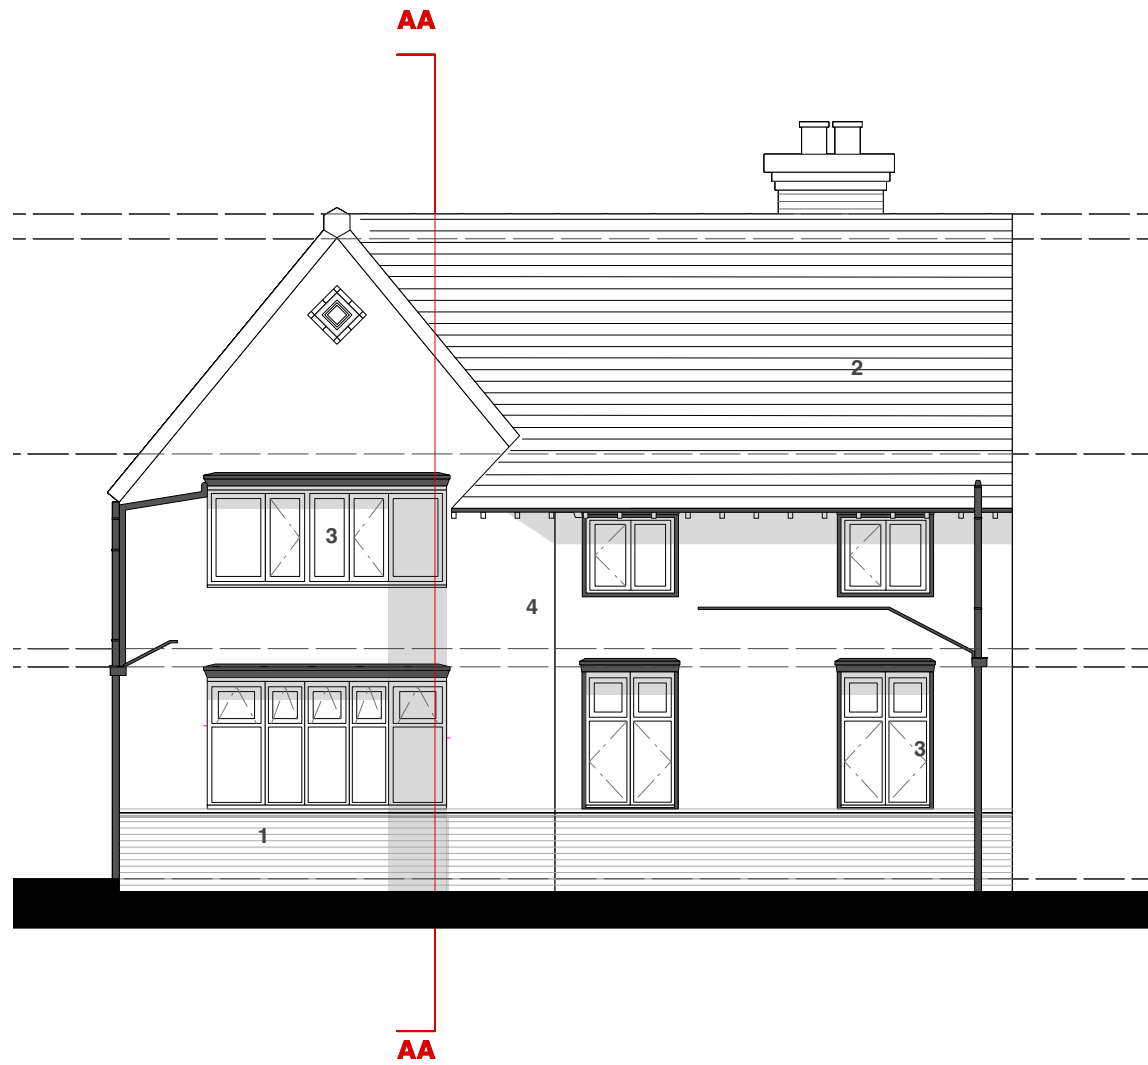

Proposed North Elevation

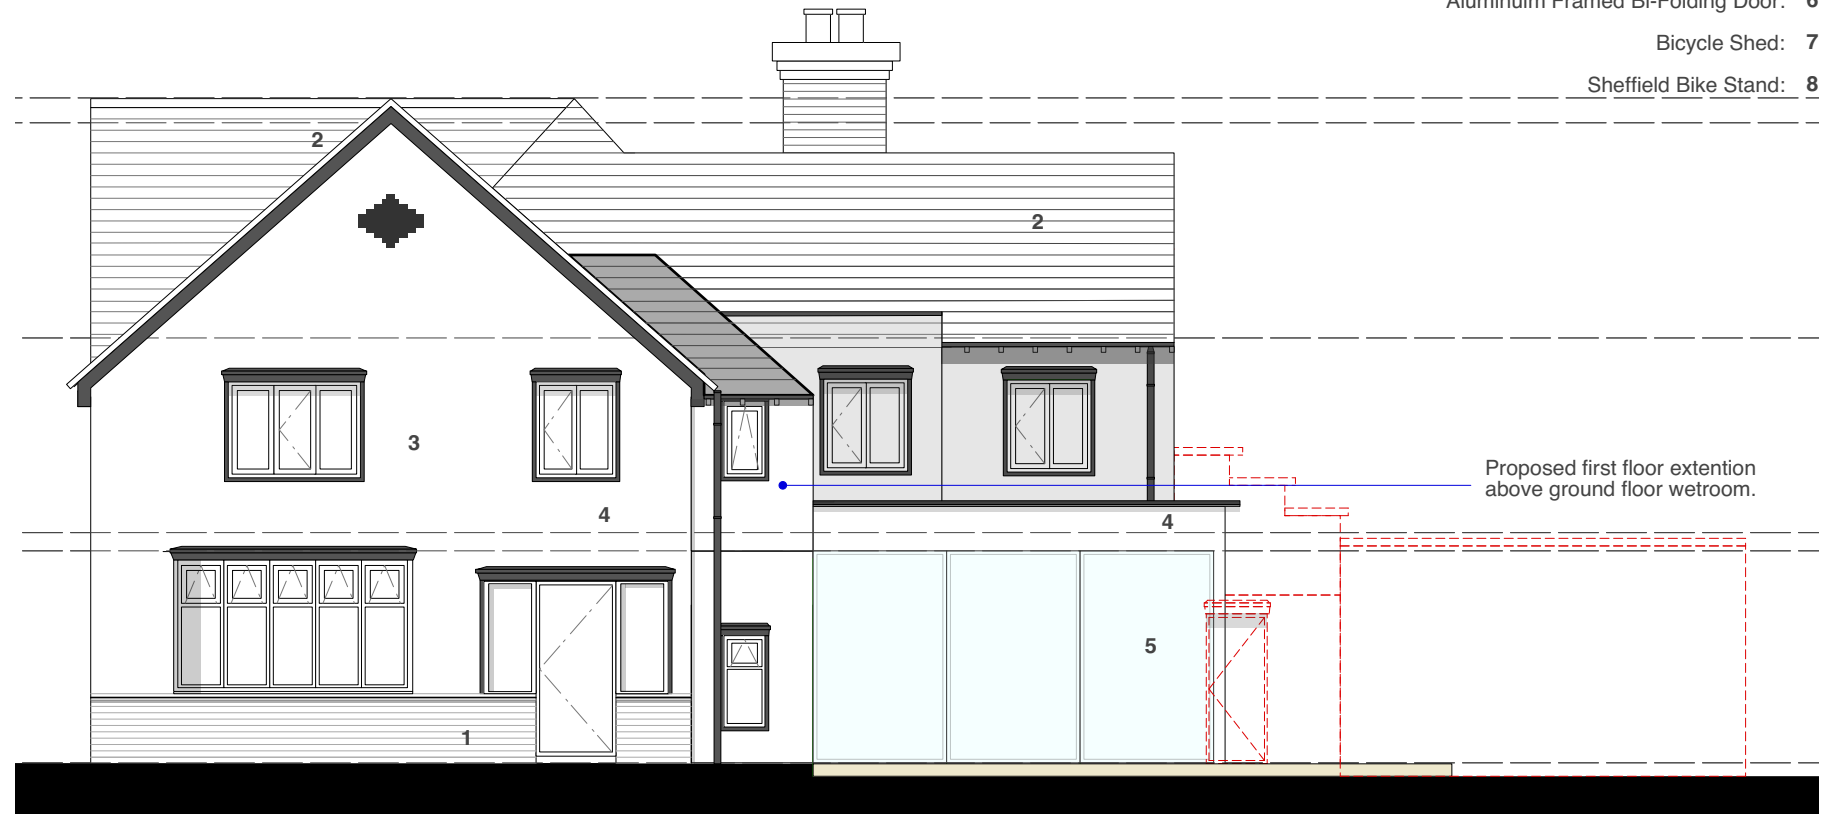


Proposed West Elevation

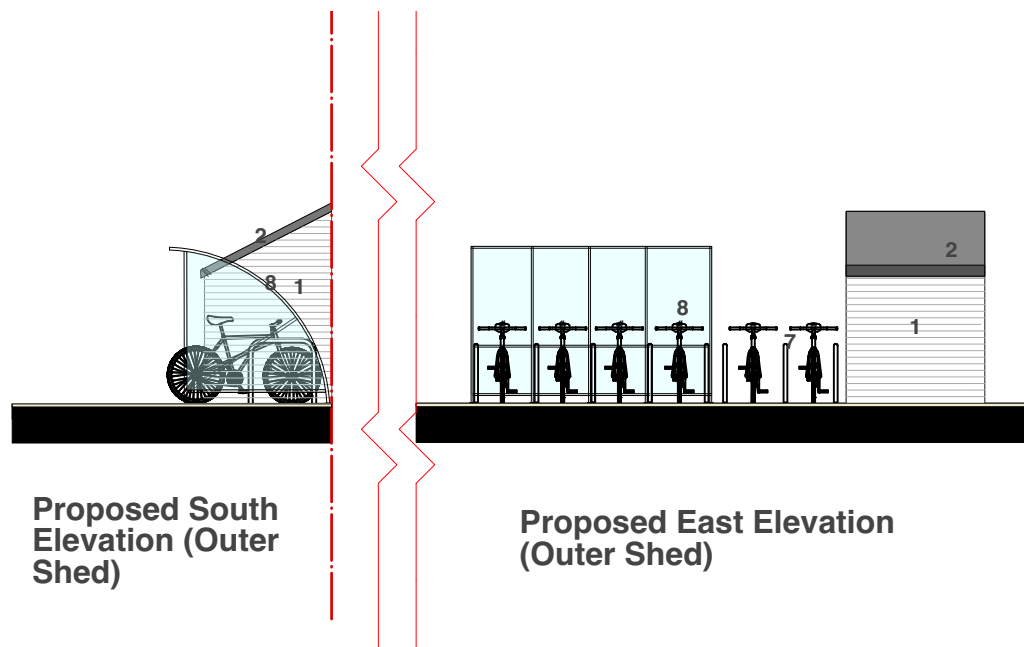

Proposed South Elevation (Outer Shed)

Proposed East Elevation (Outer Shed)

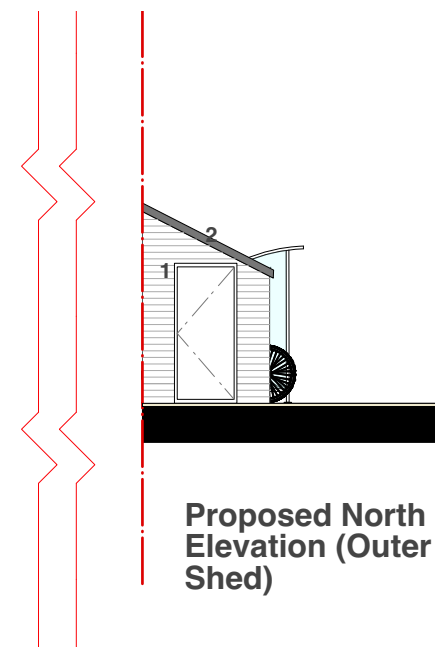

Proposed North Elevation (Outer Shed)



0 1 2 3 4 5 6 7 8m 1:100

Revision	Date	Description
----------	------	-------------

REVISION NOTES

ISSUED FOR:

FEASIBILITY

Client: Suzanne Robinson
Drawing Number: P371_309
Drawing Title: Proposed Elevations
Date: 02/02/2023
Scale: 1:100 @ A3