


Elevation Key

- Multi red facing brickwork: 1
- Slate roof tiles: 2
- uPvc windows (white): 3
- Render (white): 4
- Frameless Toughened Glass: 5
- Aluminum Framed Bi-Folding Door: 6
- Bicycle Shed: 7
- Sheffield Bike Stand: 8

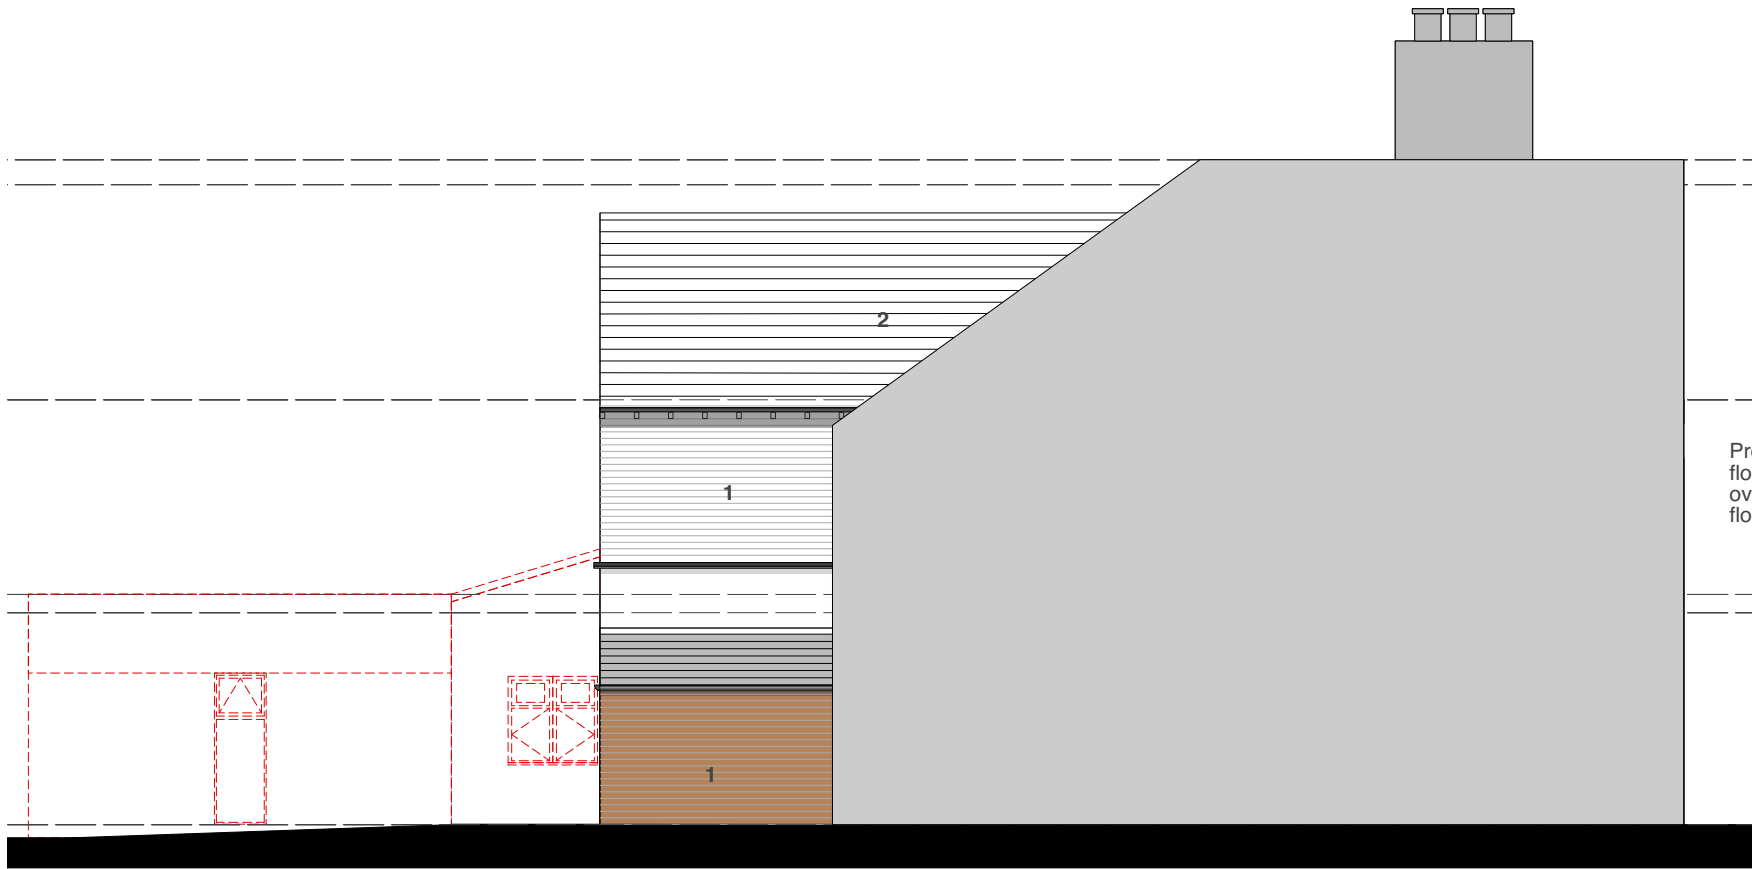

Proposed West Elevation



Proposed South Elevation

AA

AA



0 1 2 3 4 5 6 7 8m 1:100

Revision	Date	Description
----------	------	-------------

REVISION NOTES

ISSUED FOR:

FEASIBILITY

Client: Suzanne Robinson
Drawing Number: P371_310
Drawing Title: Proposed Elevations 2
Date: 02/12/2022
Scale: 1:100 @ A3