



Elevation Key

- Multi red facing brickwork: 1
- Slate roof tiles: 2
- uPvc windows (white): 3
- Render (white): 4
- Wooden Shed Door: 5

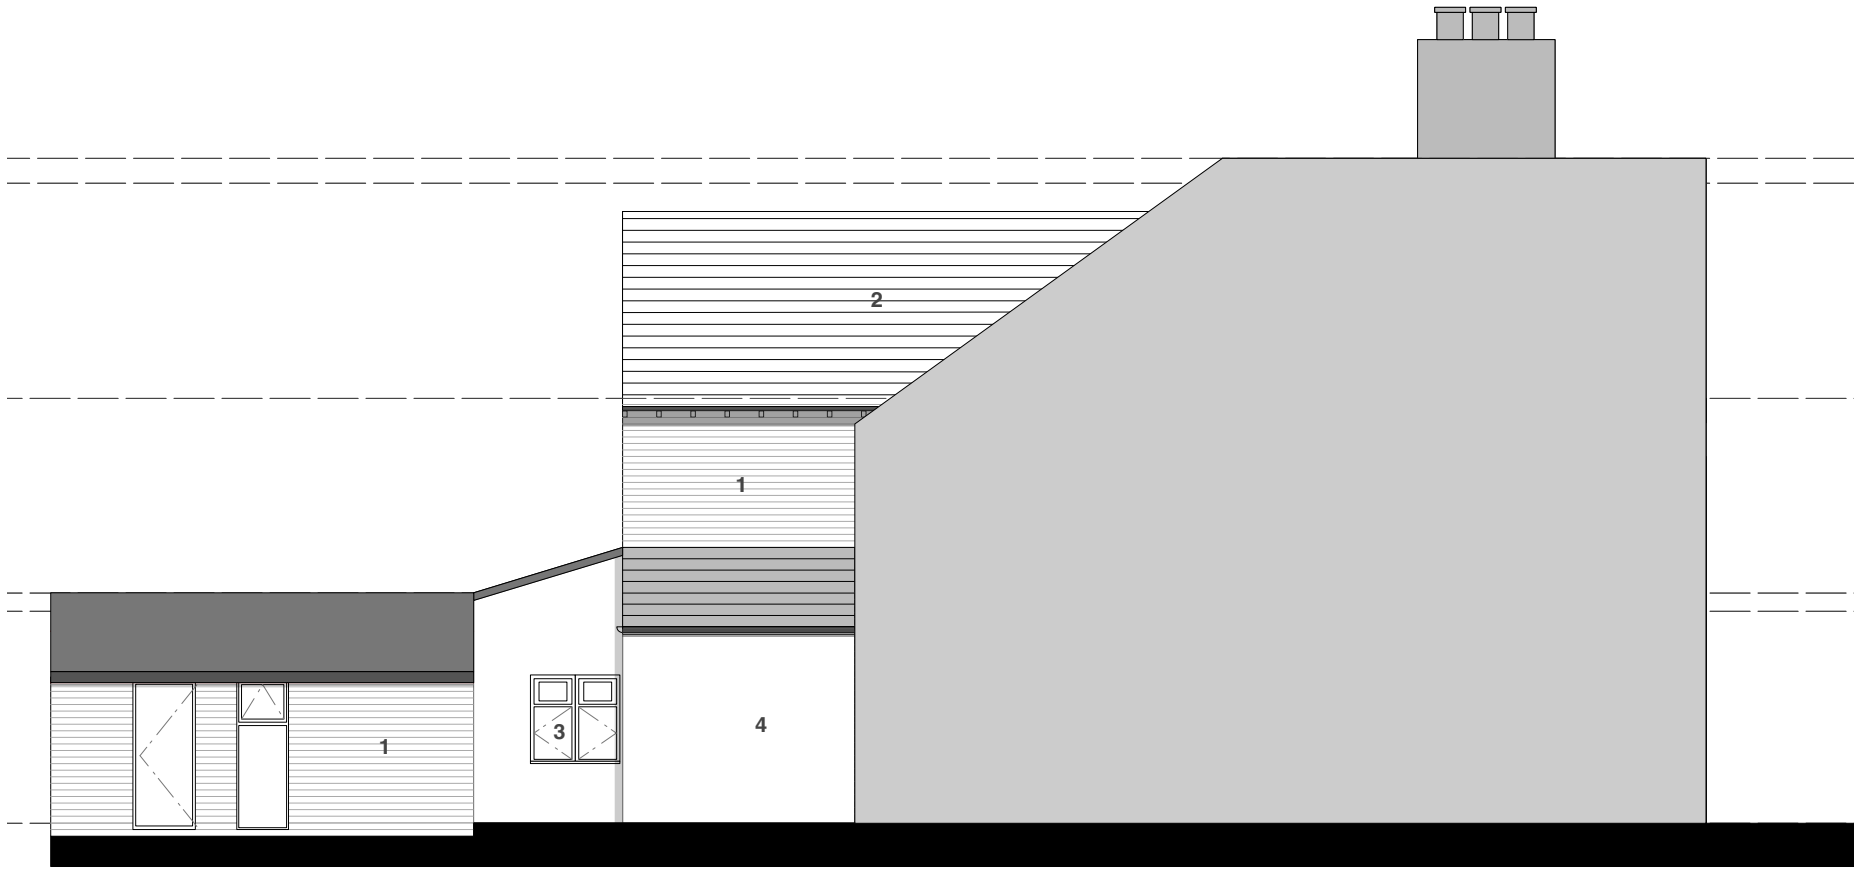

Existing West Elevation

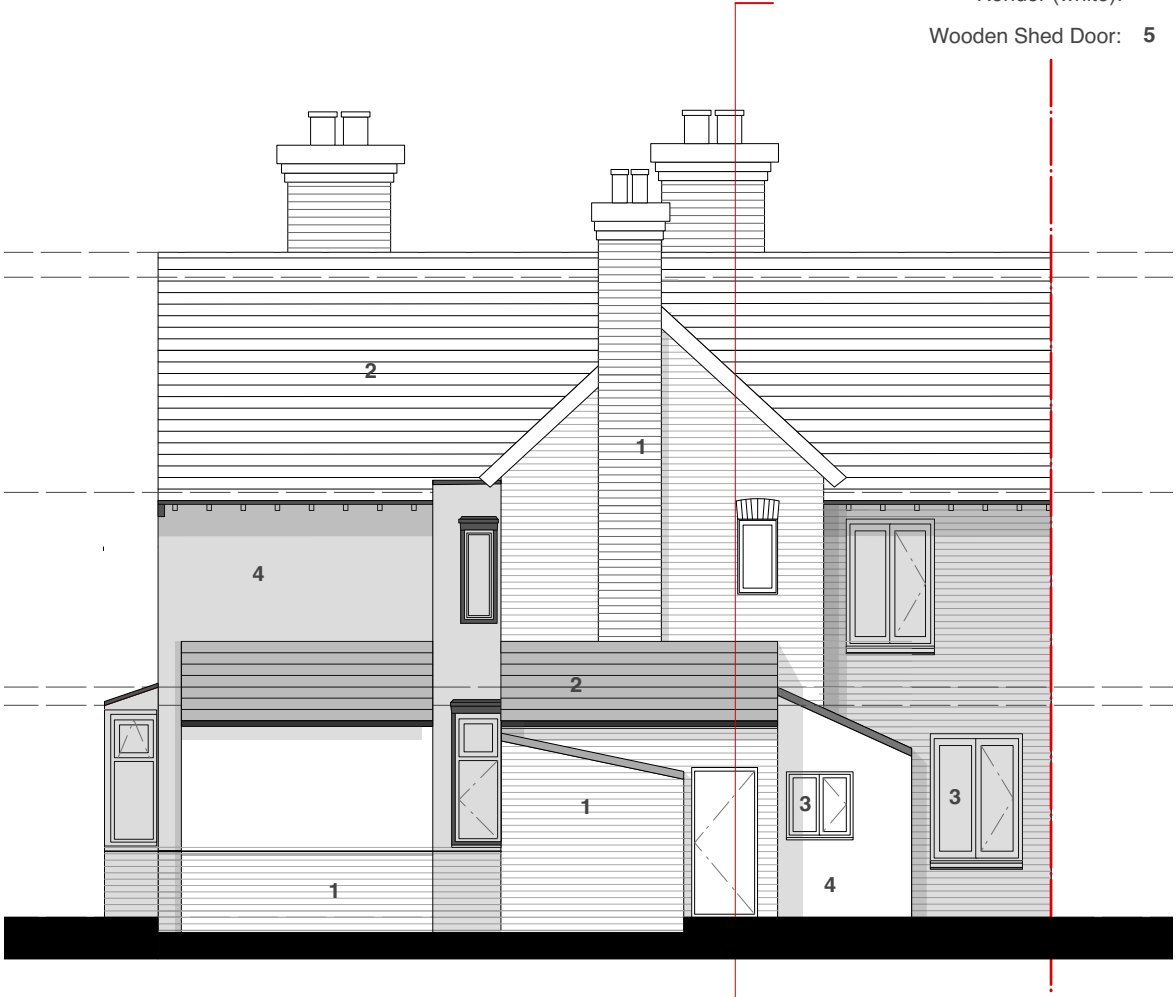

Existing South Elevation

AA



0 1 2 3 4 5 6 7 8m 1:100

Revision	Date	Description
----------	------	-------------

REVISION NOTES

ISSUED FOR:

FEASIBILITY

Client: Suzanne Robinson

Drawing Number: P371_305

Drawing Title: Existing Elevations 2

Date: 02/12/2022

Scale: 1:100 @ A3



T 07967769660
E lee@lj-architects.co.uk
W www.lj-architects.co.uk

P371_ 27 Higher Road