

Elevation Key


- Multi red facing brickwork: 1
Slate roof tiles: 2
uPvc windows (white): 3
Render (white): 4
Wooden Shed Door: 5



Existing North Elevation



Existing East Elevation

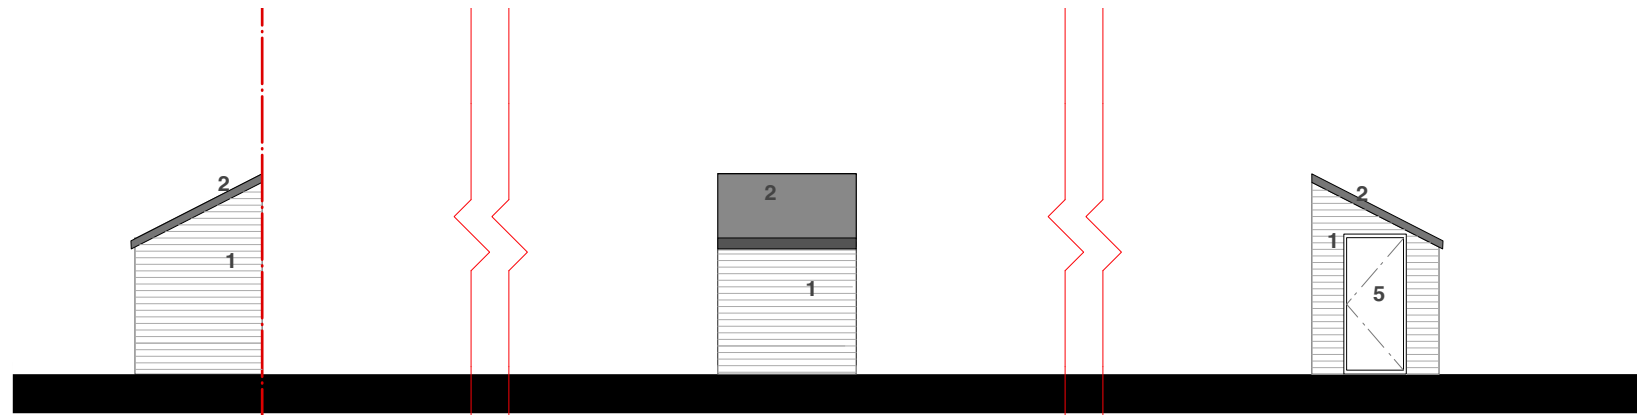

Existing South
Elevation (Outer
Shed)

Existing West
Elevation (Outer
Shed)

Existing North
Elevation (Outer
Shed)



0 1 2 3 4 5 6 7 8m

1:100

Revision	Date	Description
----------	------	-------------

REVISION NOTES

ISSUED FOR:

FEASIBILITY

Client: Suzanne Robinson
Drawing Number: P371_304
Drawing Title: Existing Elevations
Date: 02/12/2022
Scale: 1:100 @ A3



T 07967769660
E lee@lj-architects.co.uk
W www.lj-architects.co.uk

P371_27 Higher Road