

DRAWING KEY


--- STEEL WORK / LINTELS

--- TRIMMERS


EXISTING WALLS/ STRUCTURE

TO BE REMOVED/ DEMOLISHED

OUTLINE OF FOUNDATIONS

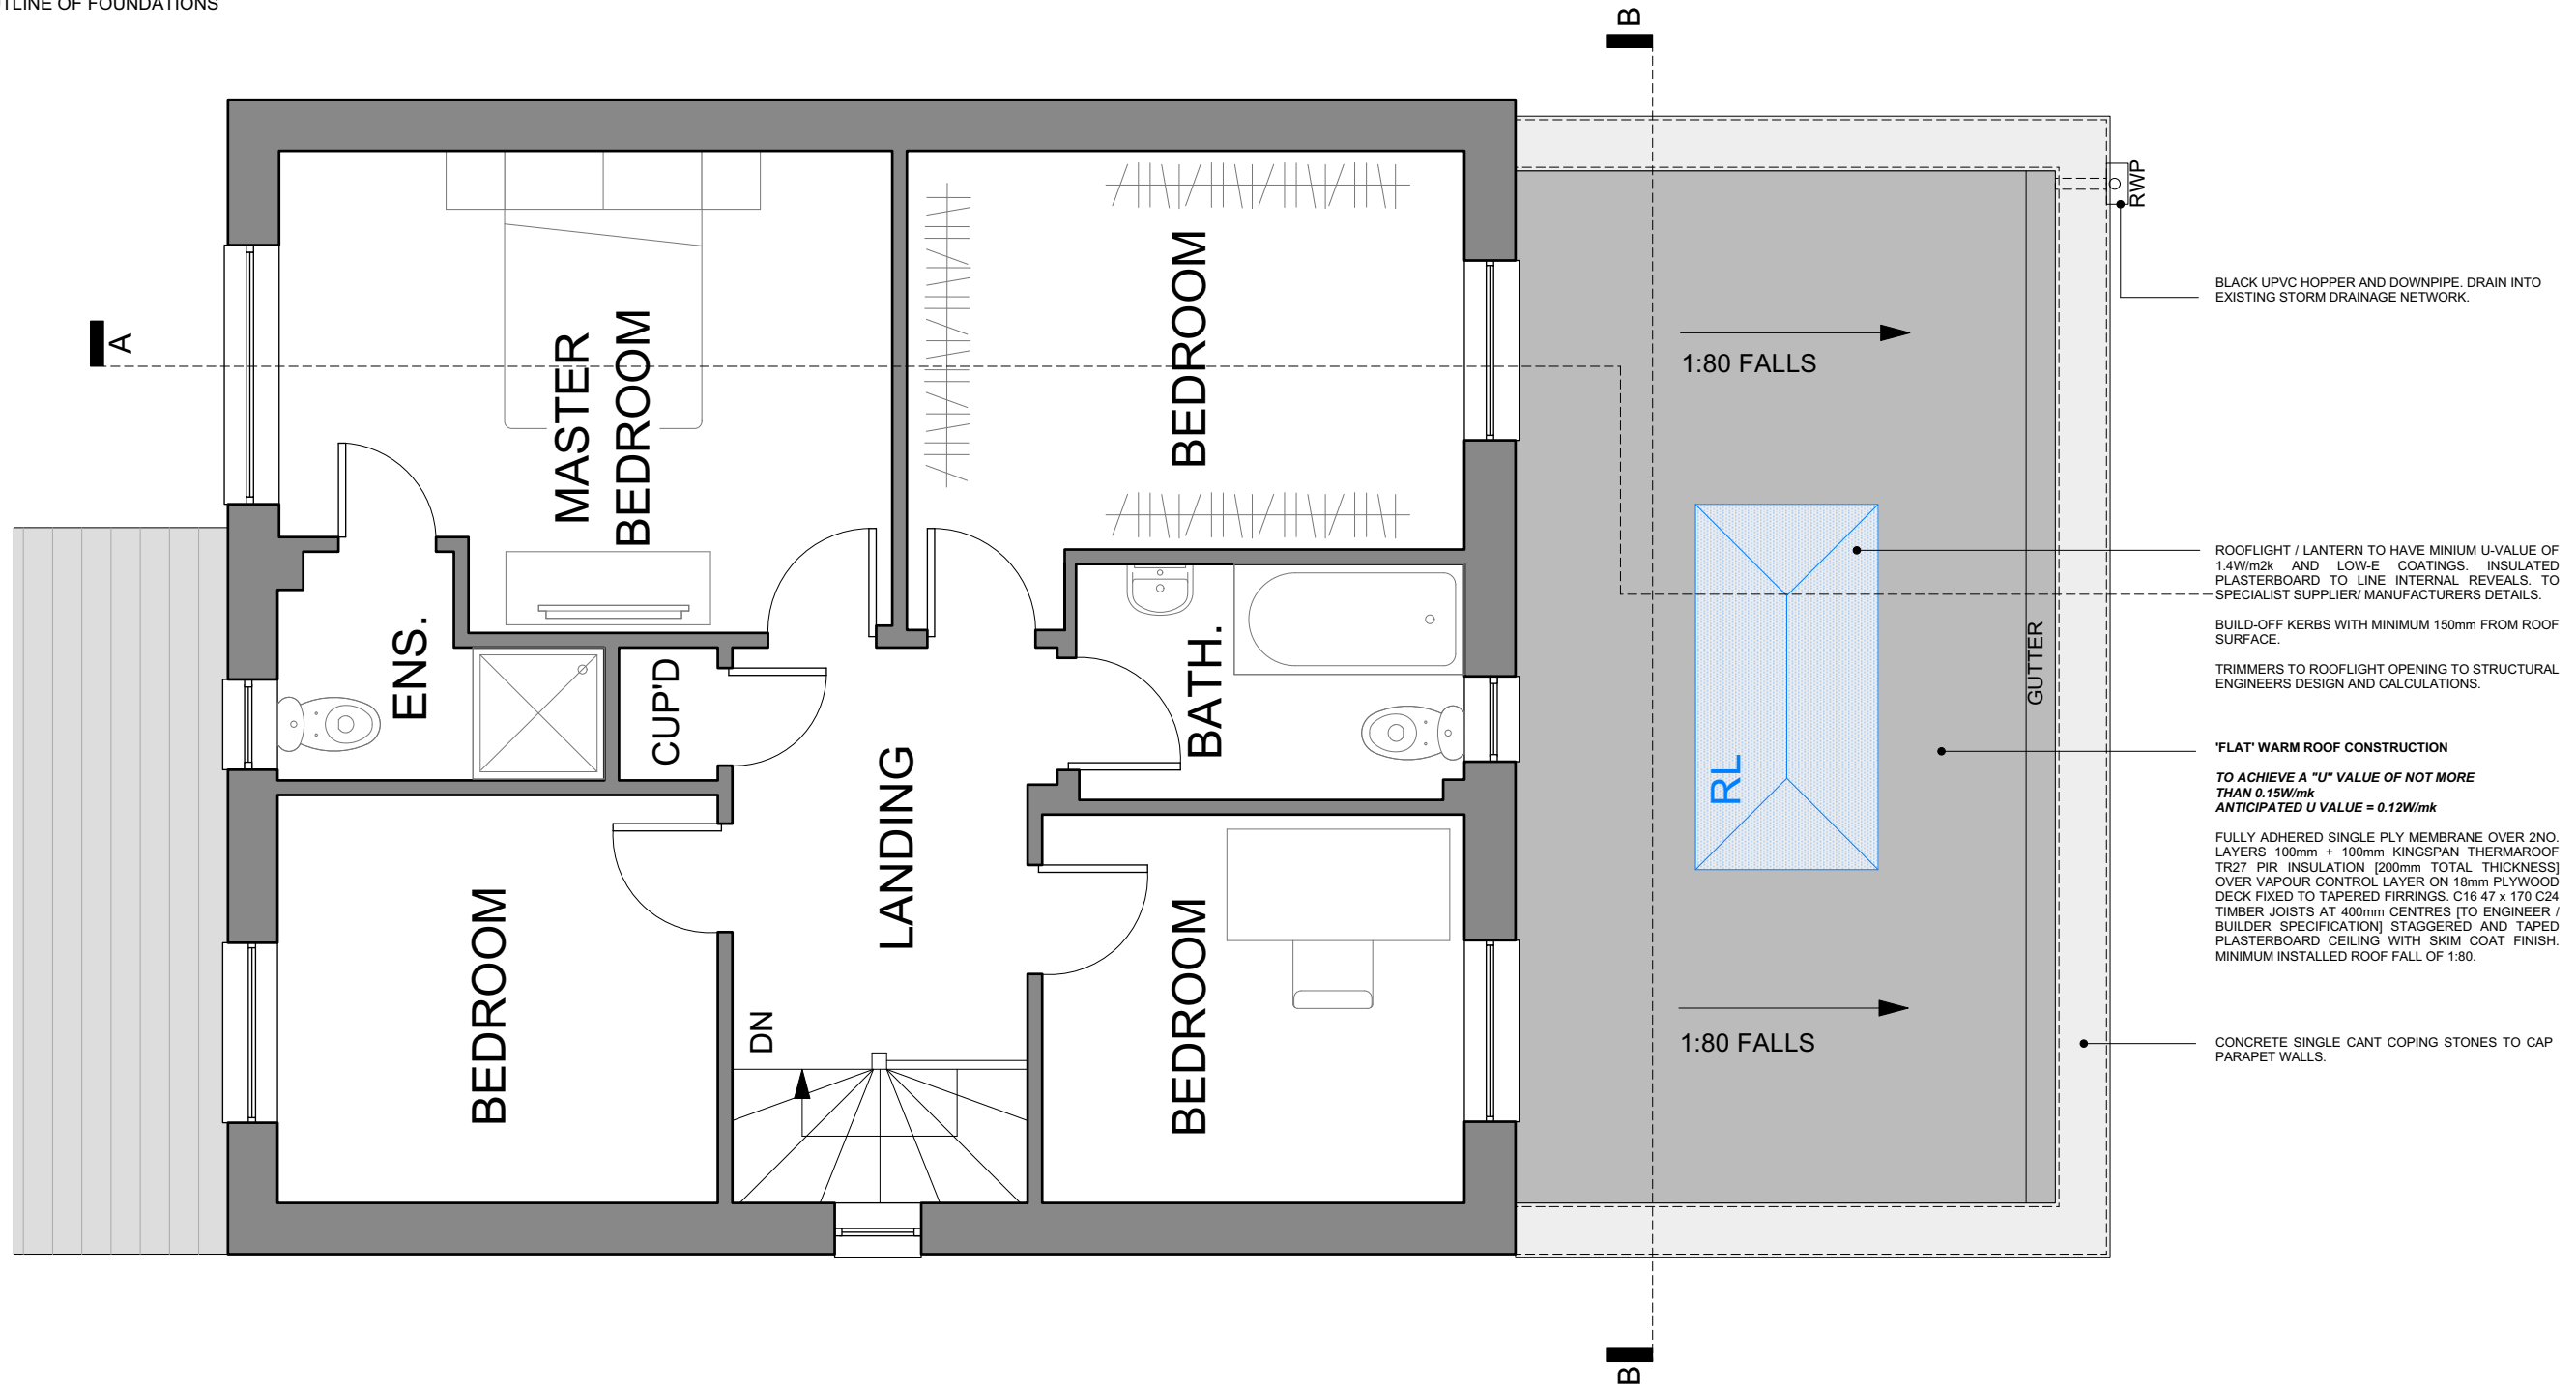

PROPOSED FIRST FLOOR PLAN Scale 1:50

 

General Notes Copyright © Benjamin Thornton Architects, 2025 Benjamin Thornton Architects is a limited company registered in England and Wales with a registration number 15220823 This drawing is not to be reproduced, copied or given to a third party without express permission. Do not scale drawings. Dimensions govern. All dimensions shall be verified on site before proceeding with the work. All dimensions given in millimetres unless stated otherwise. All drawings to be read in conjunction with other consultants drawings and specifications. Benjamin Thornton Architects are to be formally notified of any discrepancies.	Revision	Date	Drawn	Audited	Details of revision	Project	Drawing No.	Date	www.bt-arch.com 83 Marshside Road, Southport Merseyside, PR9 9TA info@bt-arch.com RIBA  architects
	A	25.07.10	SBS	BT	Amendments following coordination with structural engineers design	9 MAPLE WAY, BROADGREEN, LIVERPOOL, MERSEYSIDE L16 2AD	018_404_A	24 06 2025	
						Description	Description	Drawn	
						PROPOSED SINGLE STOREY REAR EXTENSION	BUILDING CONTROL	SS	
						Drawing Title	Scale	Audited	
						PROPOSED FIRST FLOOR PLAN	1:50 @ A3	BT	