


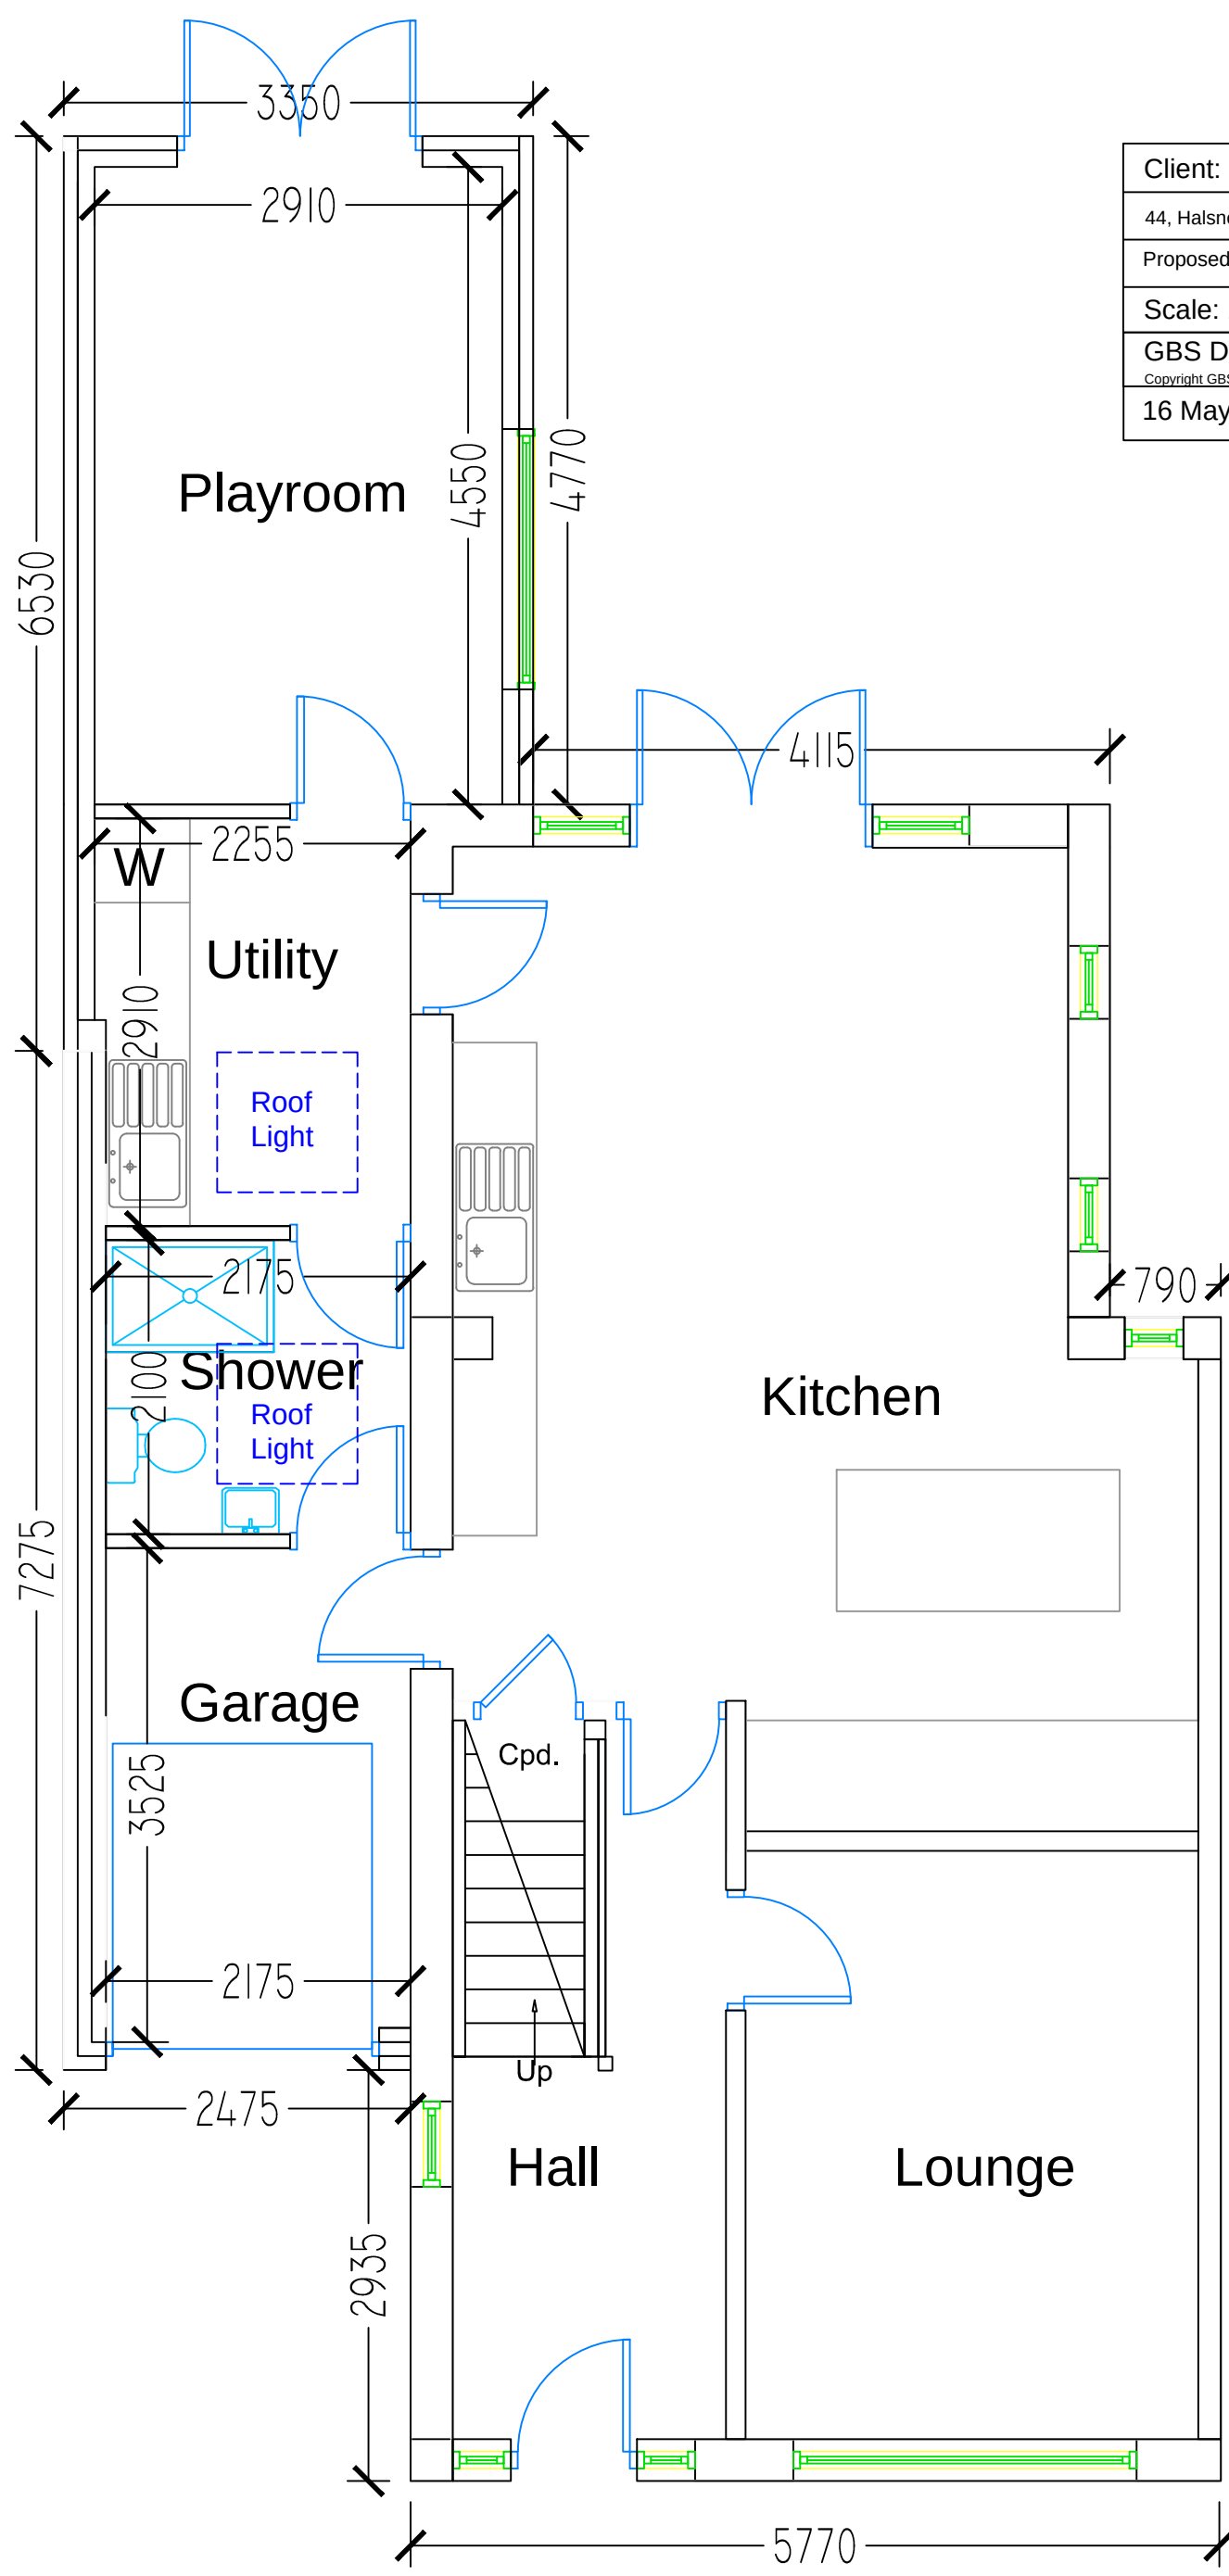

Client: Mr Phil McAdam	
44, Halsnead Avenue, Whiston, Prescott, L35 3SD	
Proposed Ground Floor Plan	
Scale: 1:50	Note: These plans are issued for planning purposes only.
GBS Design Services Ltd.	Tel: 07981 638 510
Copyright GBS Design Services 2025	E: glawrencebrown@aol.com
16 May 2025	Geoff Brown MCIAT