



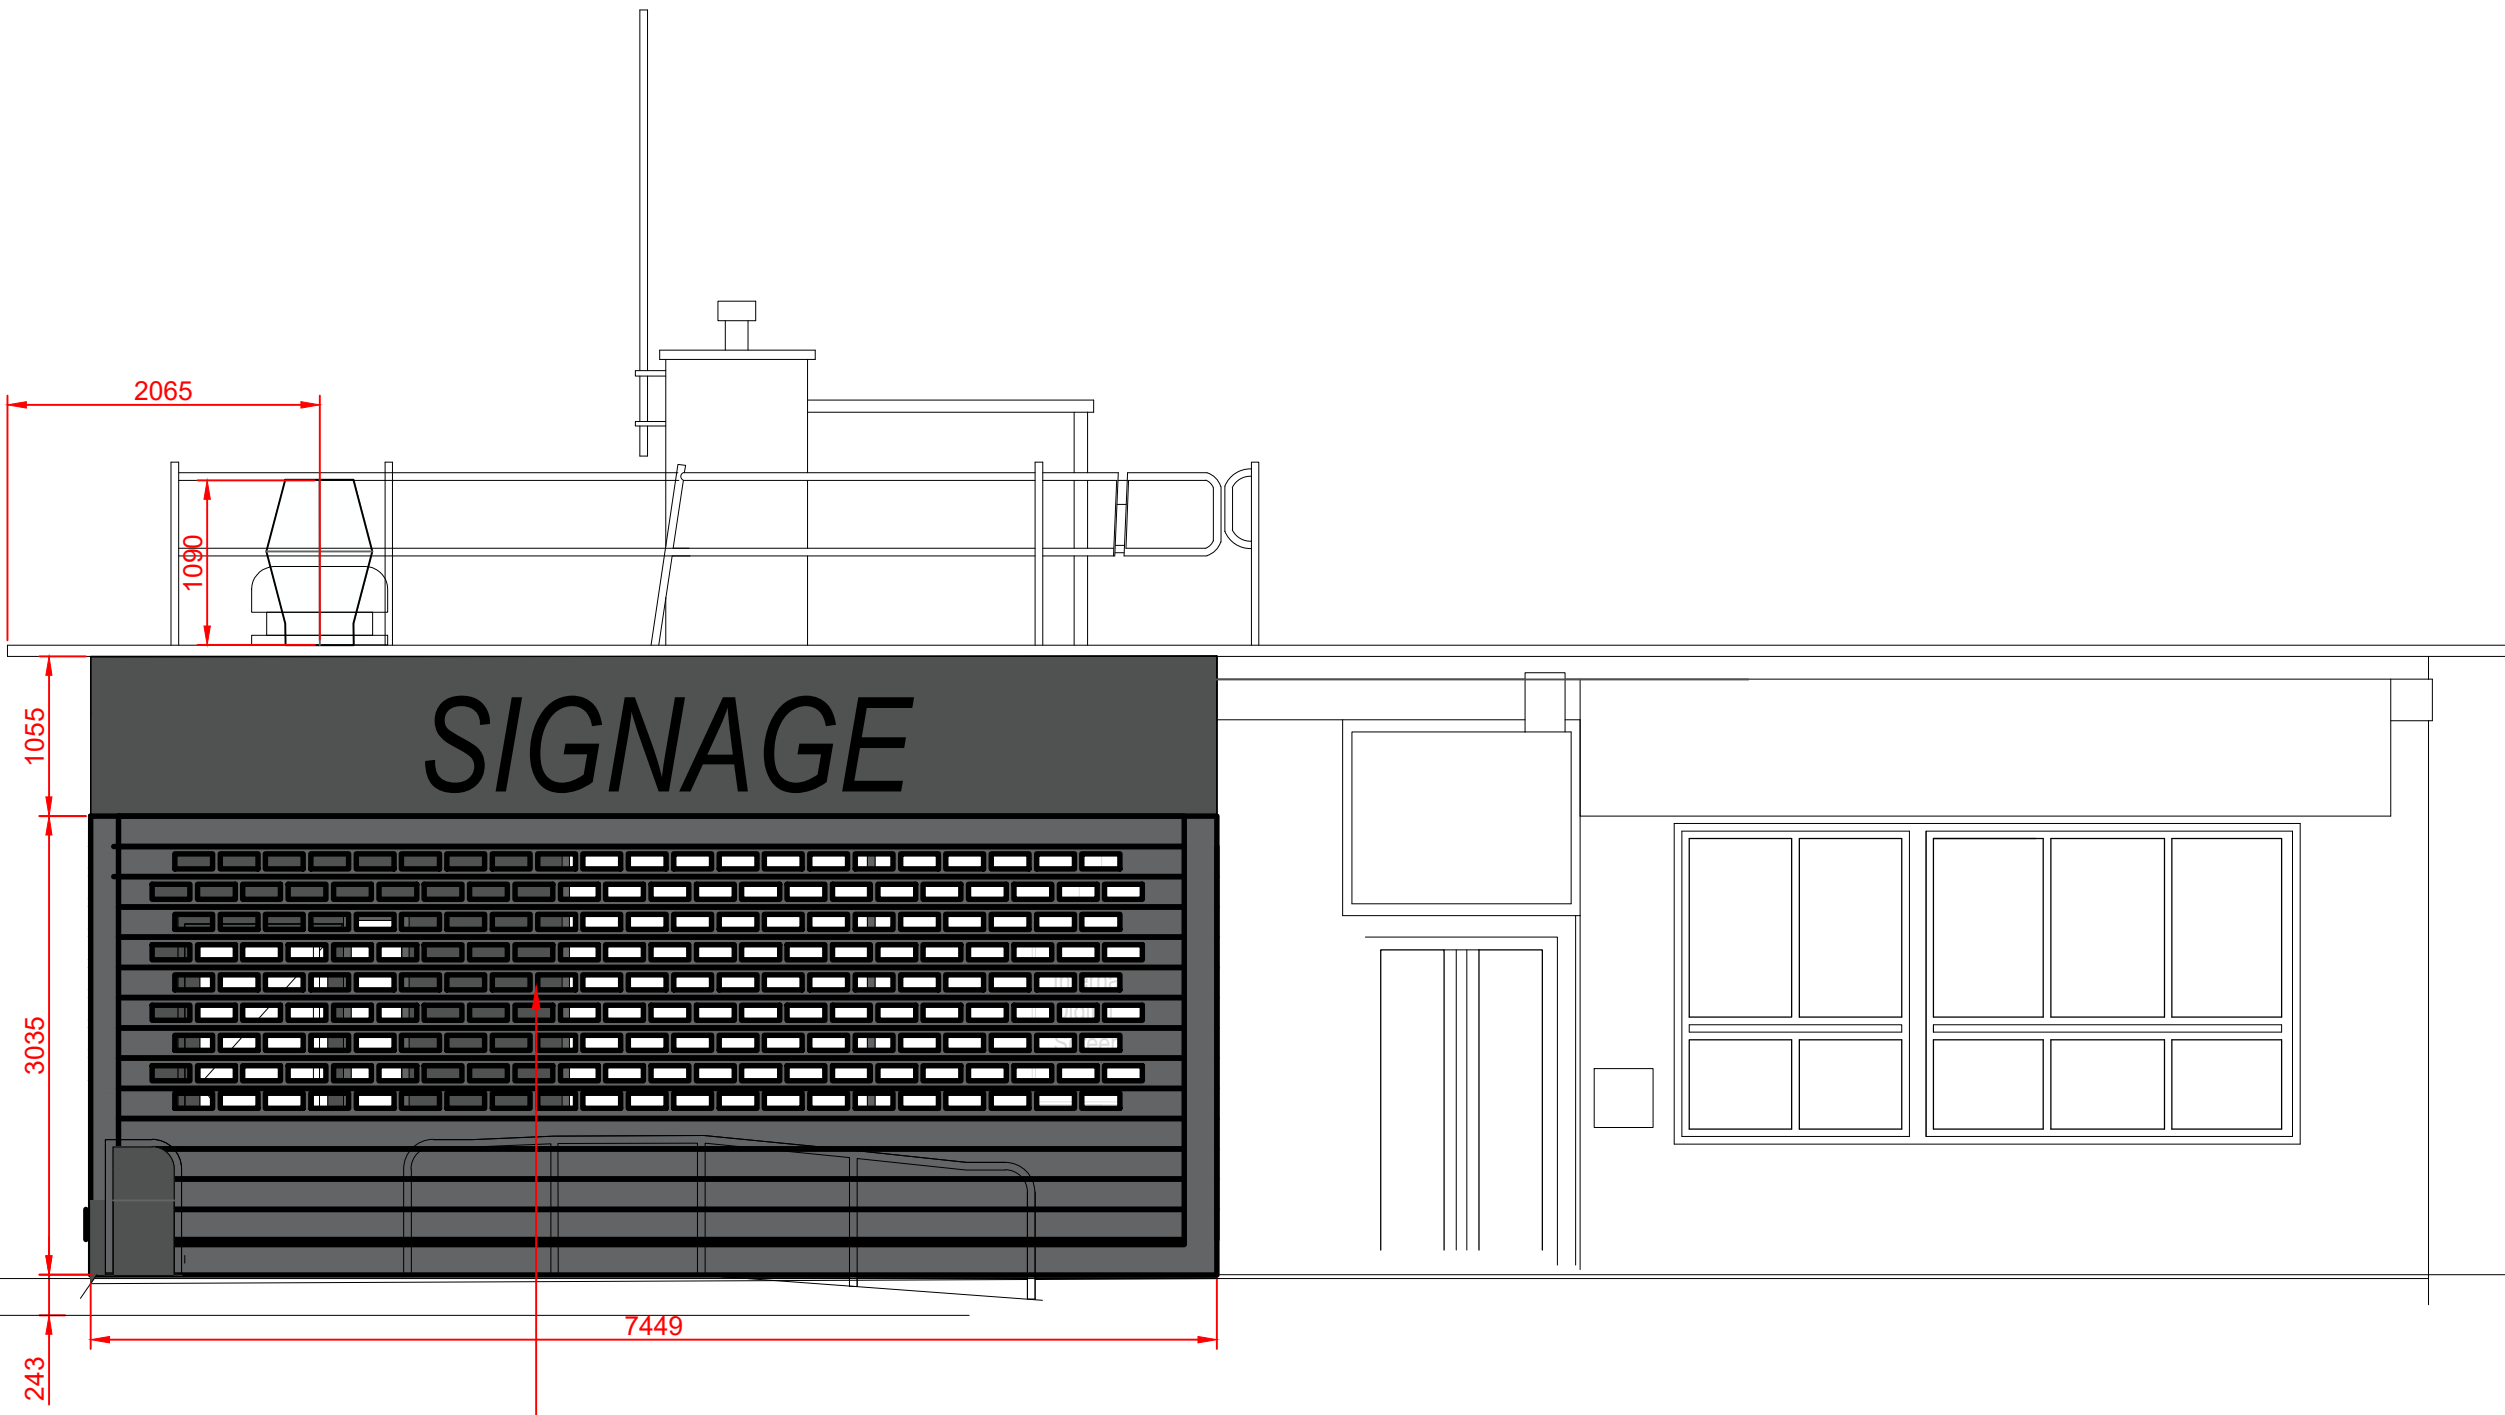


Roller Shutter
Roller shutter box with fascia sign securely fixed to box.
Fixing details to be provided by the main contractor.
Roller Shutter to be full-drop, perforated type, finished to Traffic Grey (RAL 7043).
Roller Shutter Style as per Photo 1.

01 - Proposed Front Elevation
Scale: 1 : 50

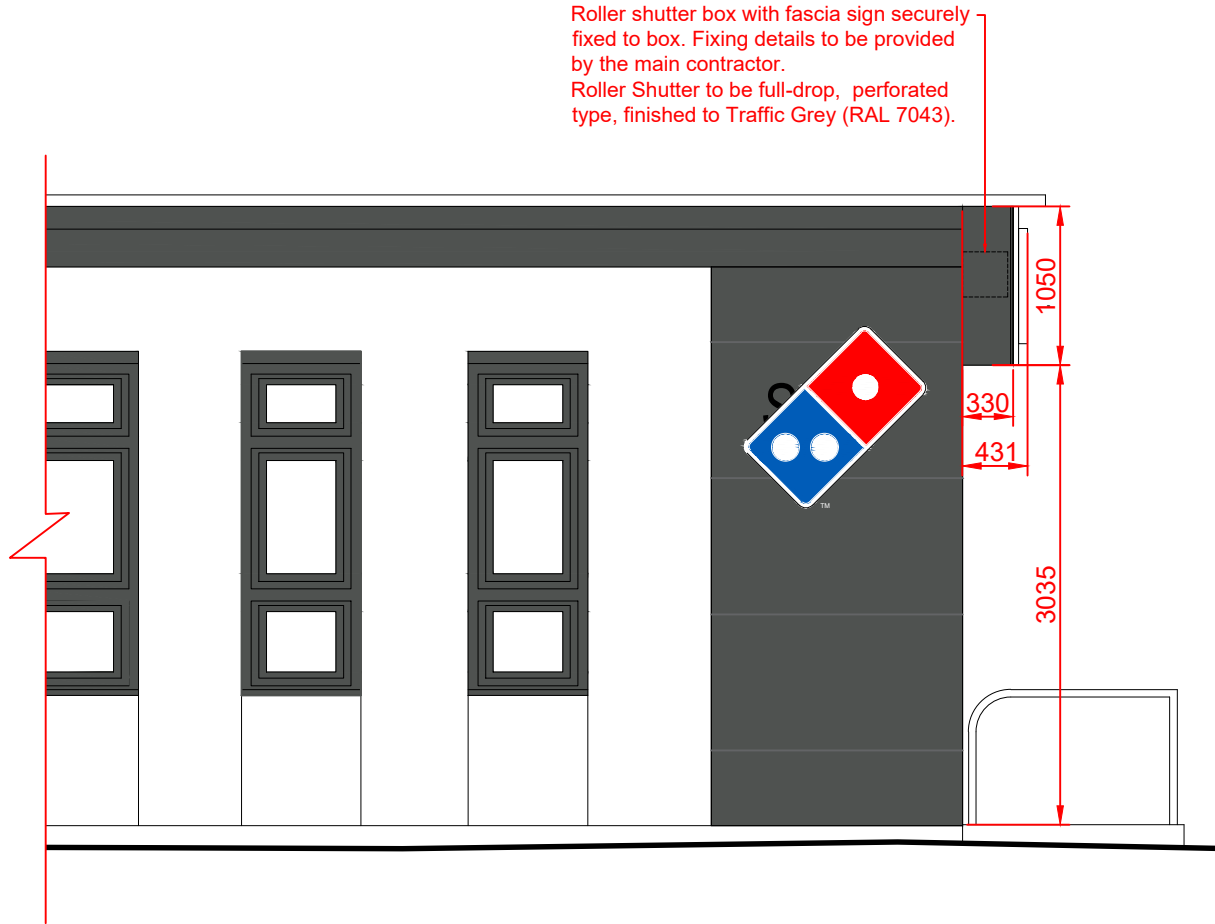


Roller shutter box with fascia sign securely fixed to box. Fixing details to be provided by the main contractor.
Roller Shutter to be full-drop, perforated type, finished to Traffic Grey (RAL 7043).

02 - Proposed Partial Side Elevation
Scale: 1 : 50

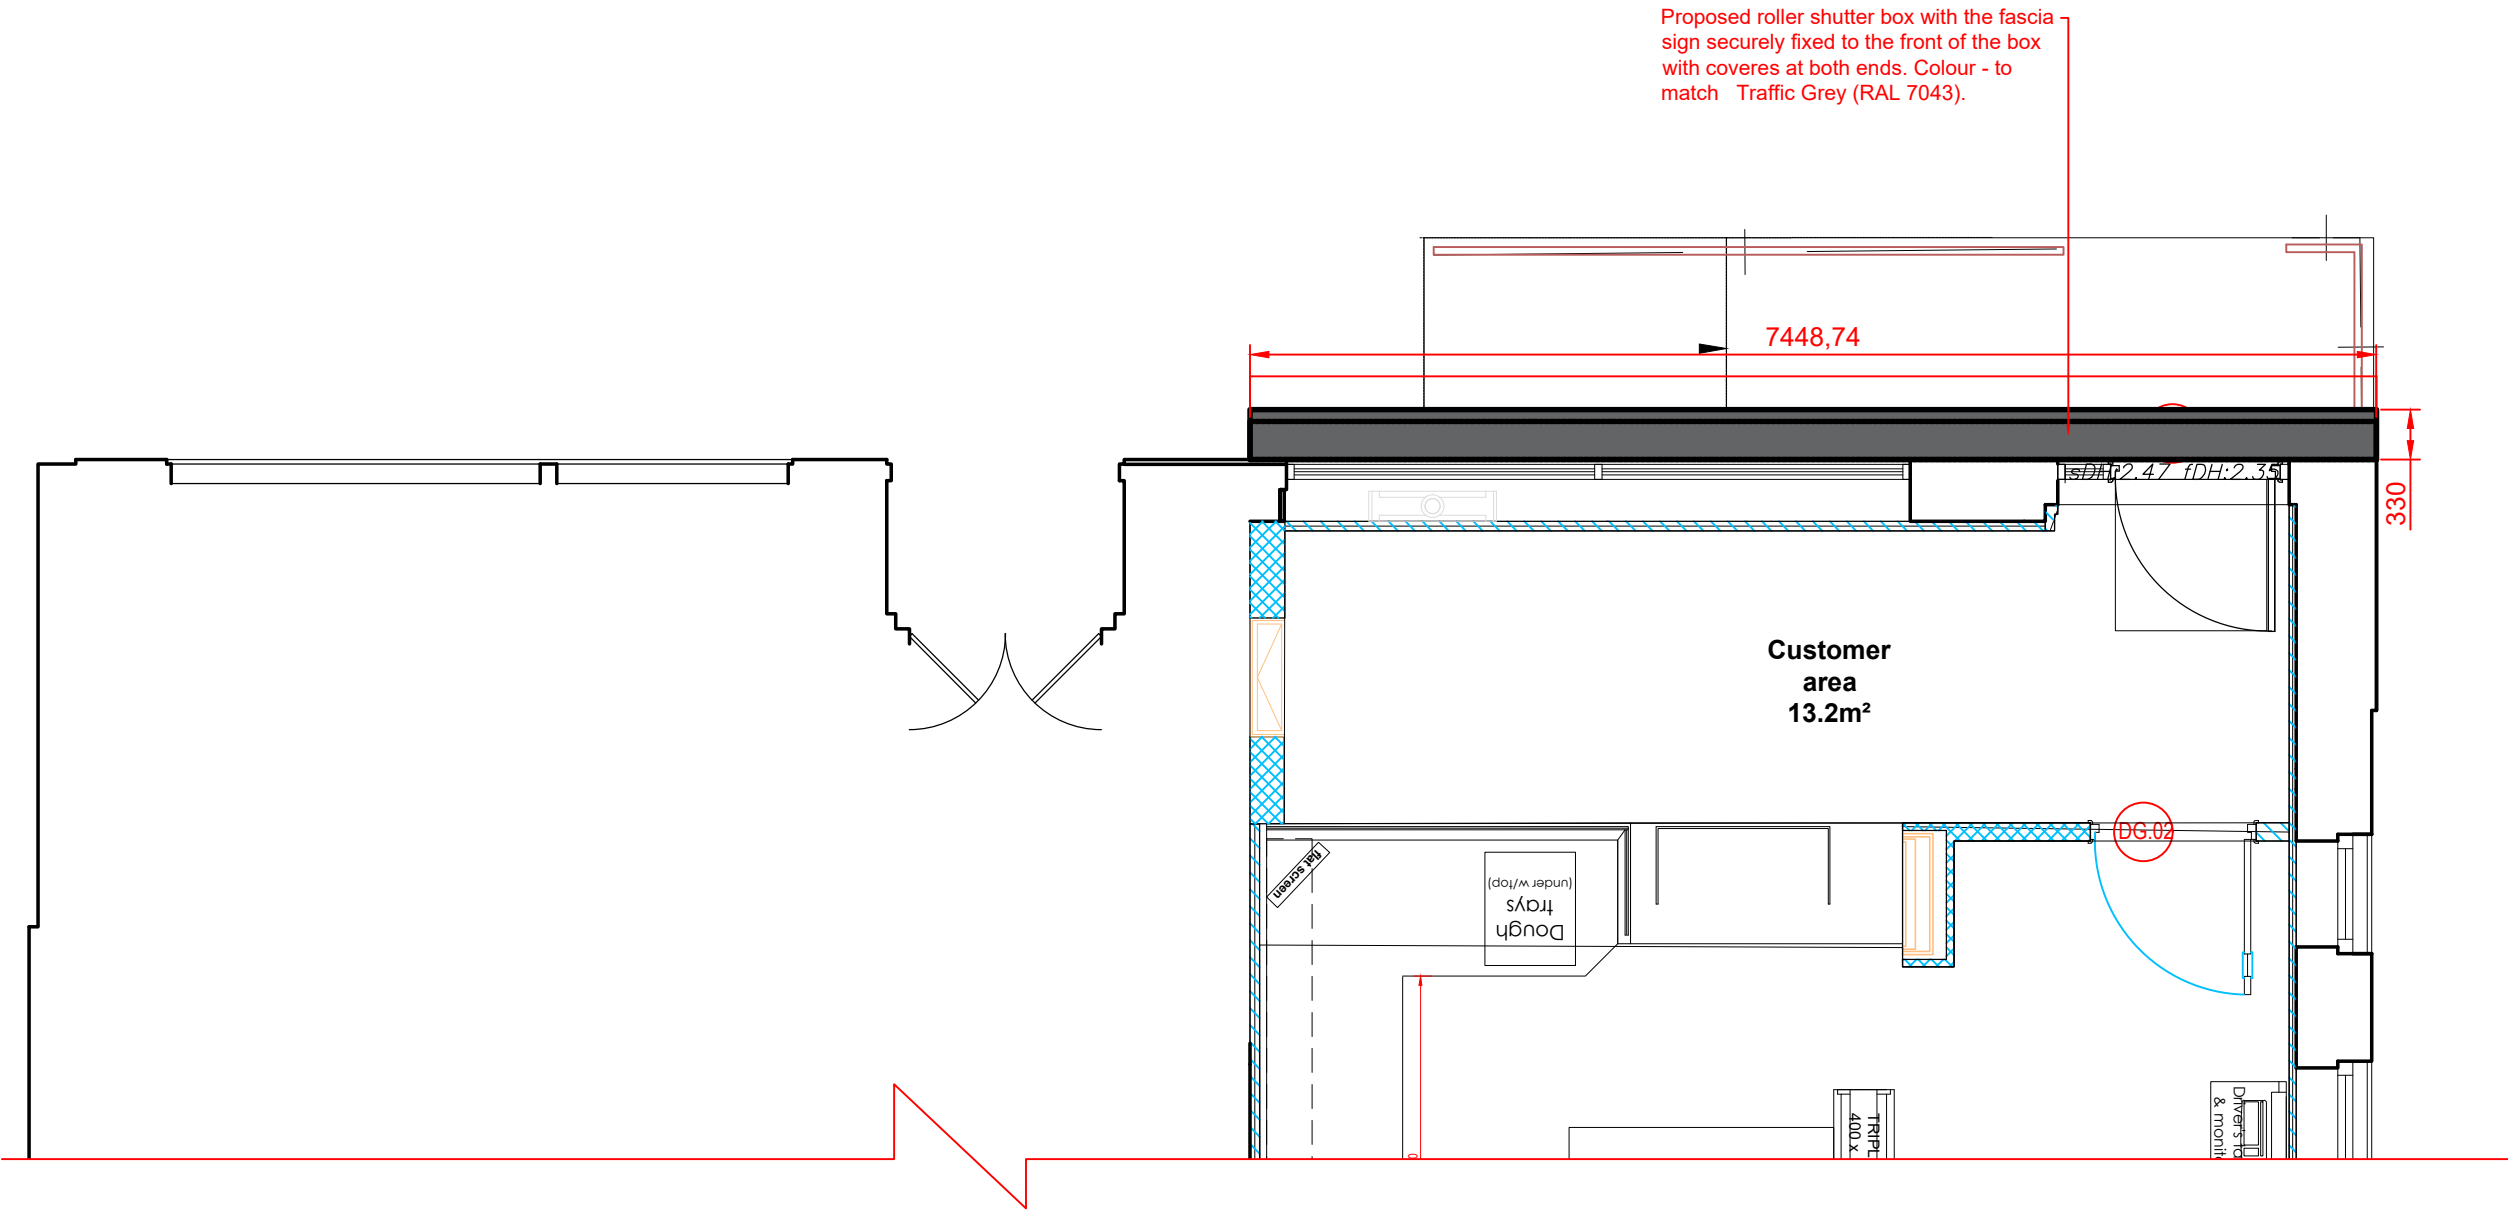

Proposed roller shutter box with the fascia sign securely fixed to the front of the box with covers at both ends. Colour - to match Traffic Grey (RAL 7043).

03 - Proposed Partial Plan
Scale: 1 : 50

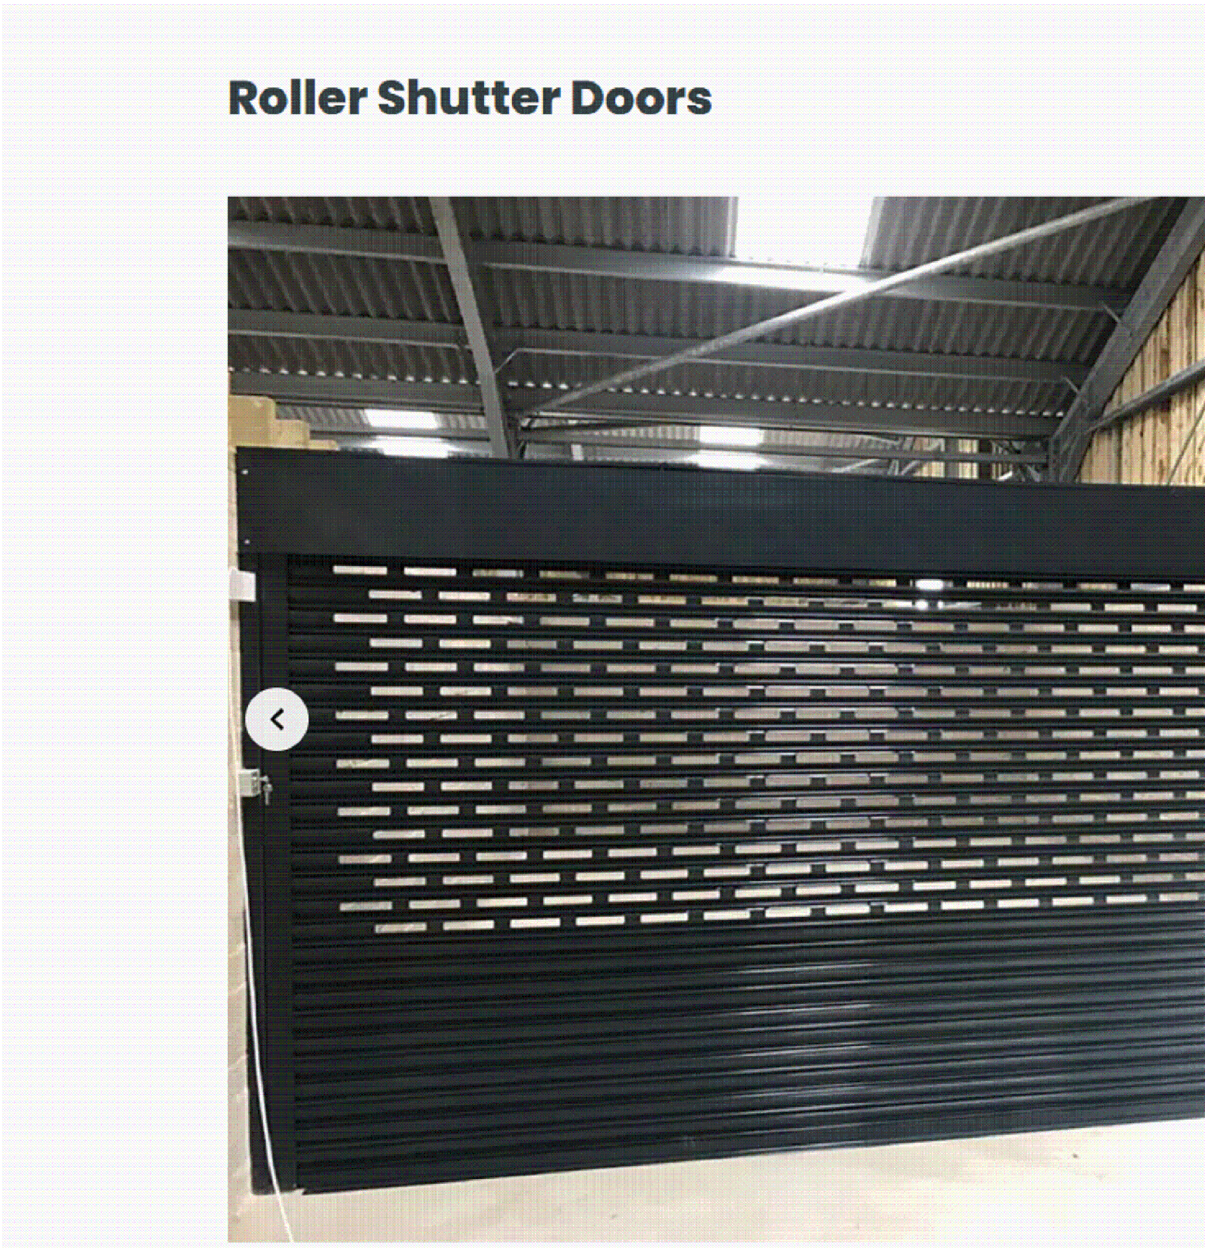


04 - Photo 1
Scale: NA

NOTES

- Do not scale from this drawing, except for planning purposes.
- Check all dimensions on site.
- Subject to survey.
- Subject to site inspection.
- Site boundary lines are indicative only.

02	06/11/25	HCH	Partial plan and site elevation added.
01	06/11/25	HCH	First Issue
Rev	Date	By	Description

Revision Schedule

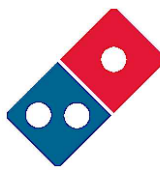

THIS DRAWING AND/OR SPECIFICATION IS THE SOLE PROPERTY AND COPYRIGHT OF DOMINO'S PIZZA AND MAY NOT BE DISCLOSED TO ANY THIRD PARTY OR REPRODUCED WITHOUT THE PRIOR WRITTEN CONSENT OF AN AUTHORISED REPRESENTATIVE OF DOMINO'S PIZZA. NO EQUIPMENT, MACHINERY OR PARTS TO WHICH THIS PLAN, DRAWING OR SPECIFICATION RELATES MAY BE MANUFACTURED TO THE ORDER OF ANY THIRD PARTY WITHOUT THE PRIOR WRITTEN CONSENT OF ANY AUTHORISED REPRESENTATIVE OF DOMINO'S PIZZA.

project
Domino's Kirkby
3 St Chad's Drive,
Kirkby
L32 8RA

title
Proposed Elevations
Roller Shutter Proposal
COU

drawing status
Planning Issue

contract no.	scale
-	1:50 @ A1
client ref.	date
-	22/04/25
drawn by	checked by
HCH	-

drawing number	revision
10128-SD-XX-P-A-13003	02
project number-originator-zone-level-type-sheet number	



Simons Design Ltd
architects
Newland House, The Point, Weaver Road, Lincoln,
Lincolnshire, LN6 3QN
T: +44 (0) 1522 815 114
E: info@simons-design.co.uk
www.simons-design.co.uk