




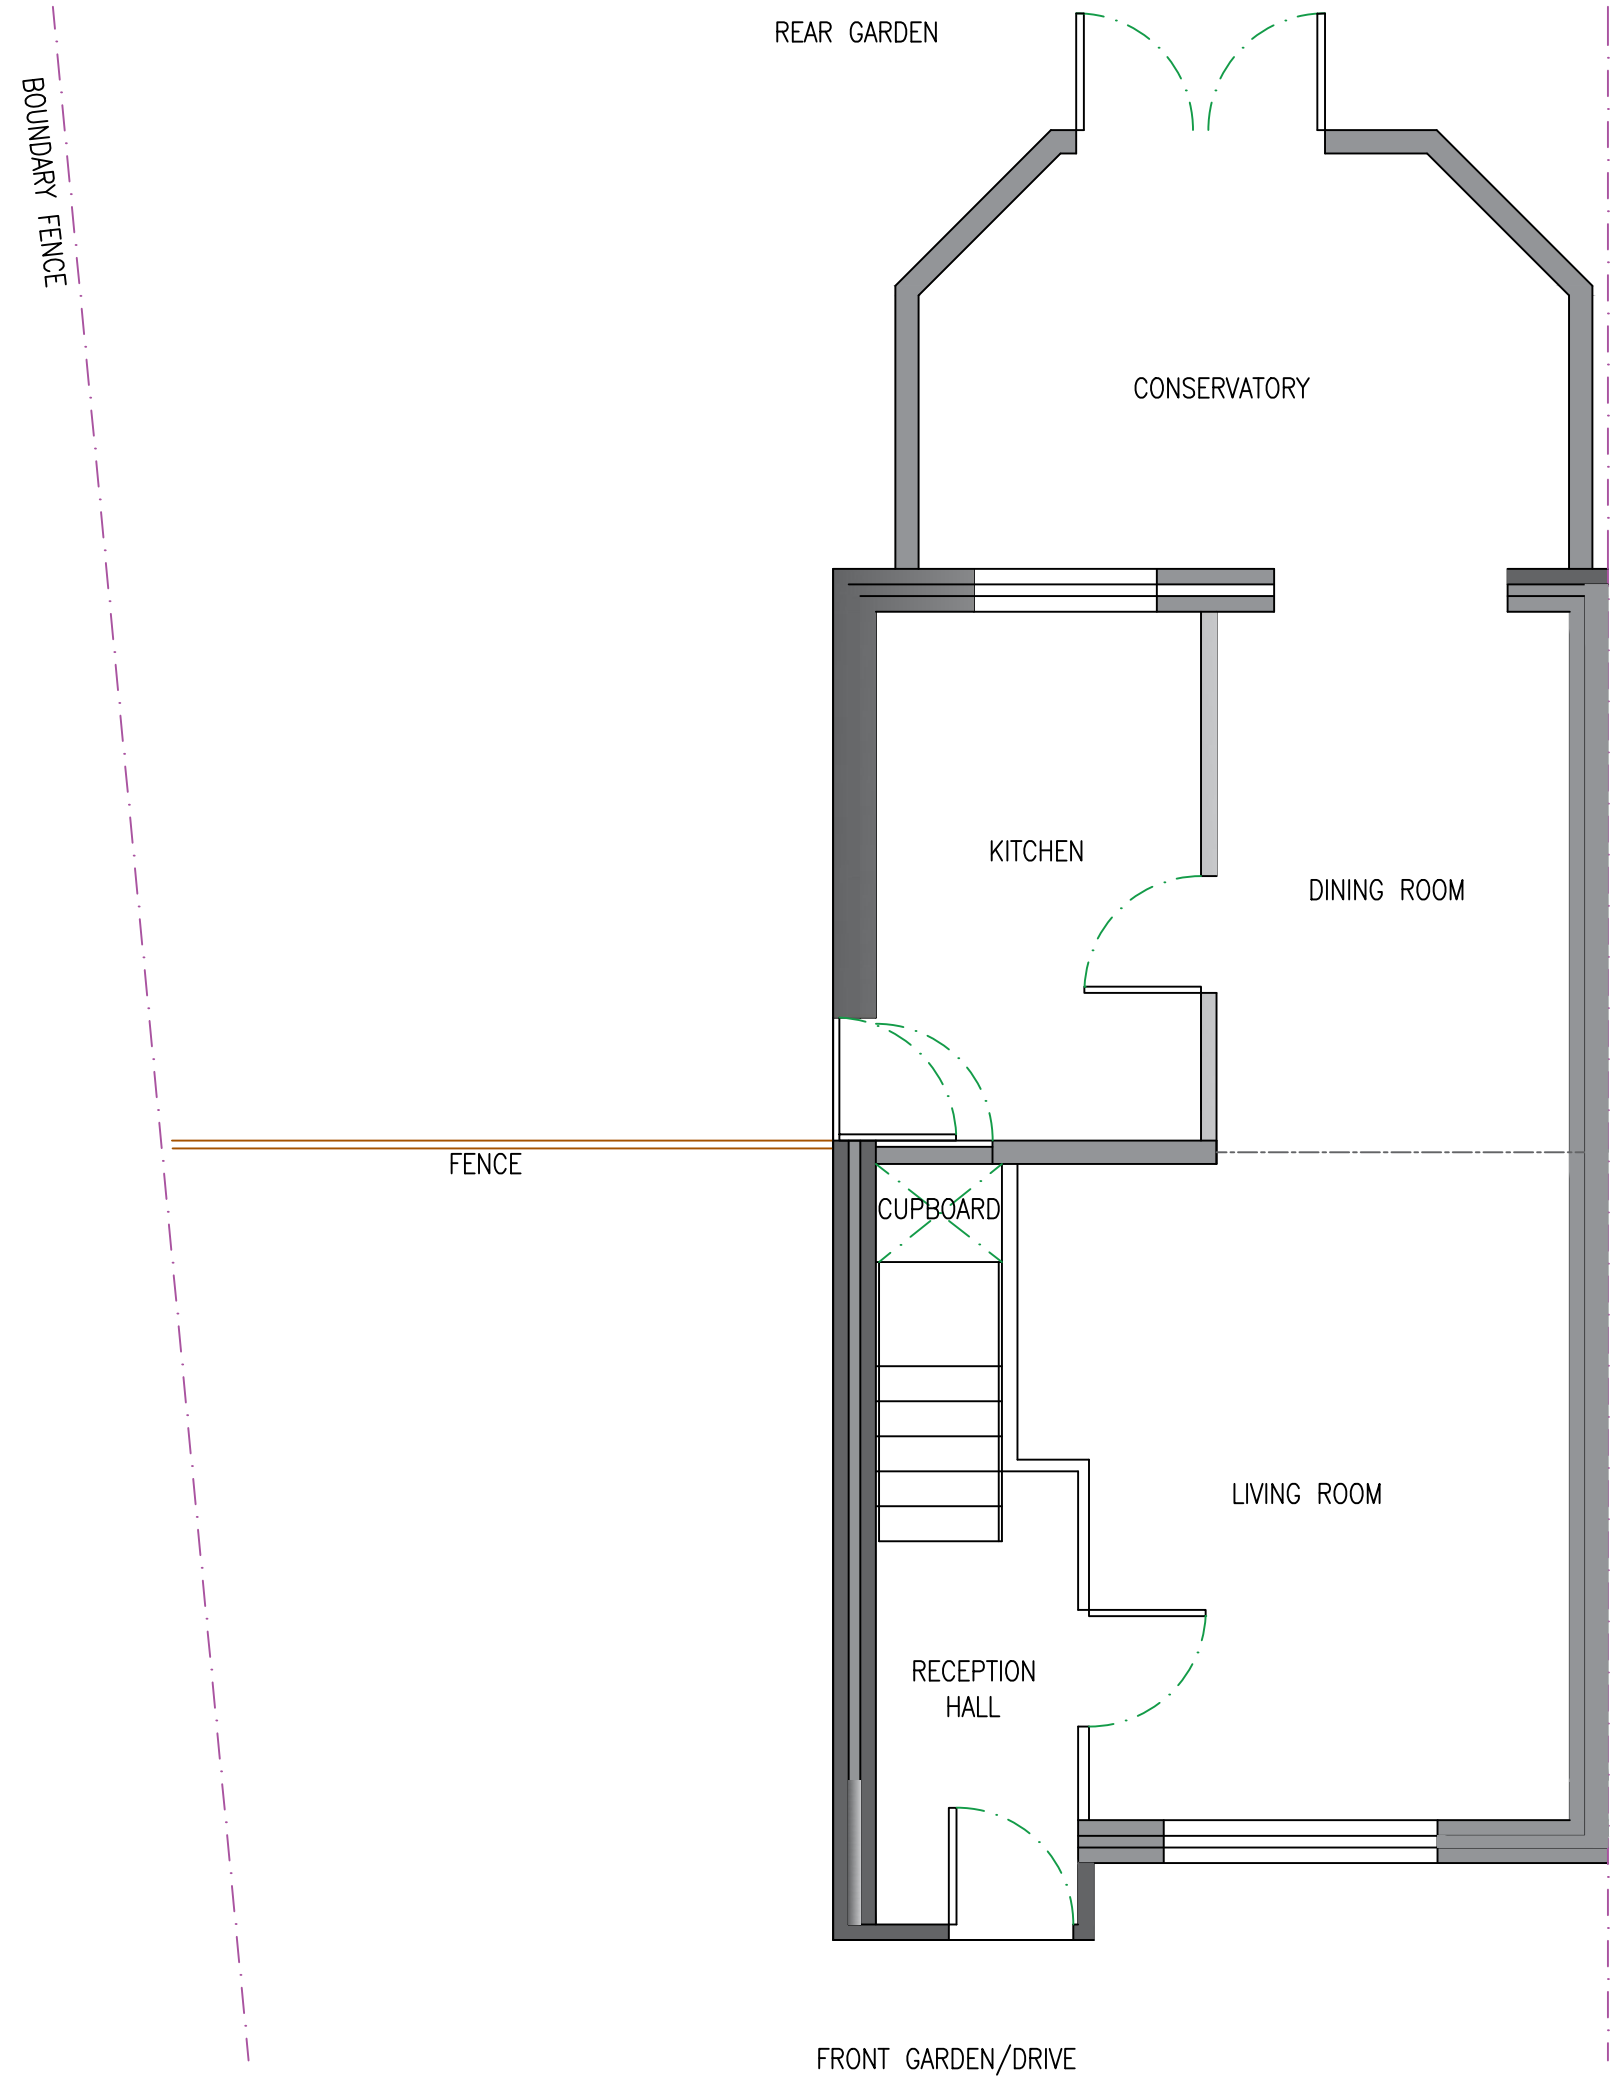


EXISTING GROUND FLOOR PLAN
(1:100 @: A3)

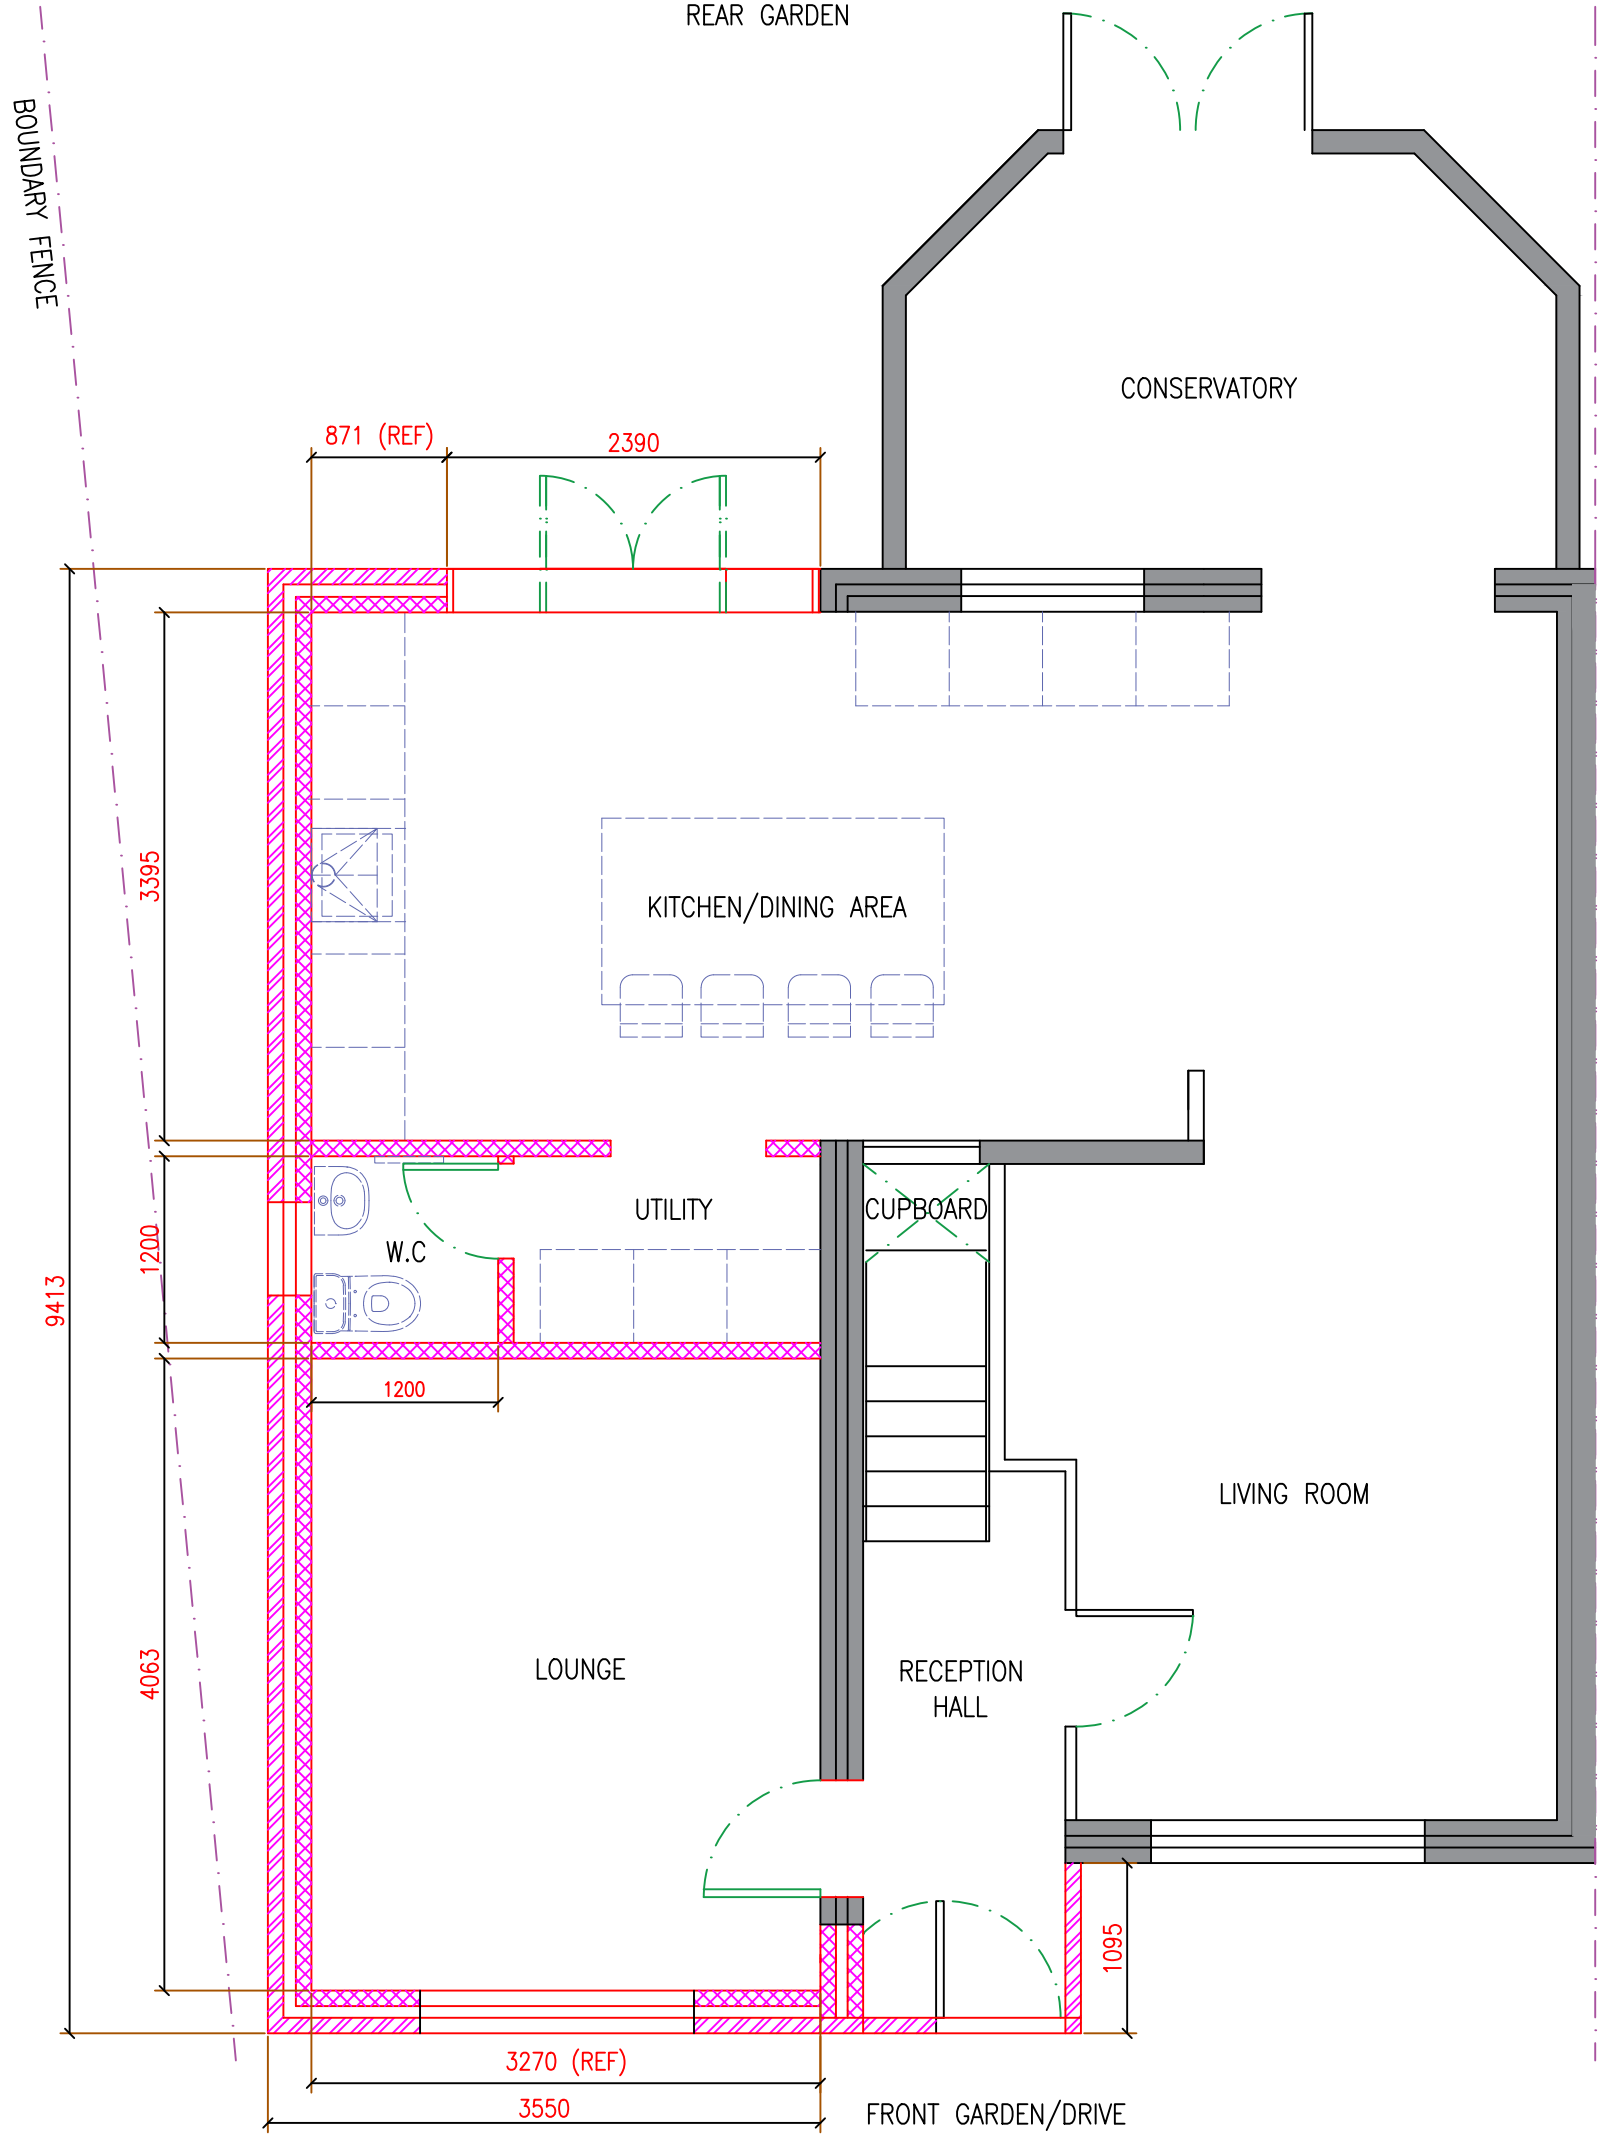

PROPOSED NEW GROUND FLOOR PLAN
(1:100 @ A3)

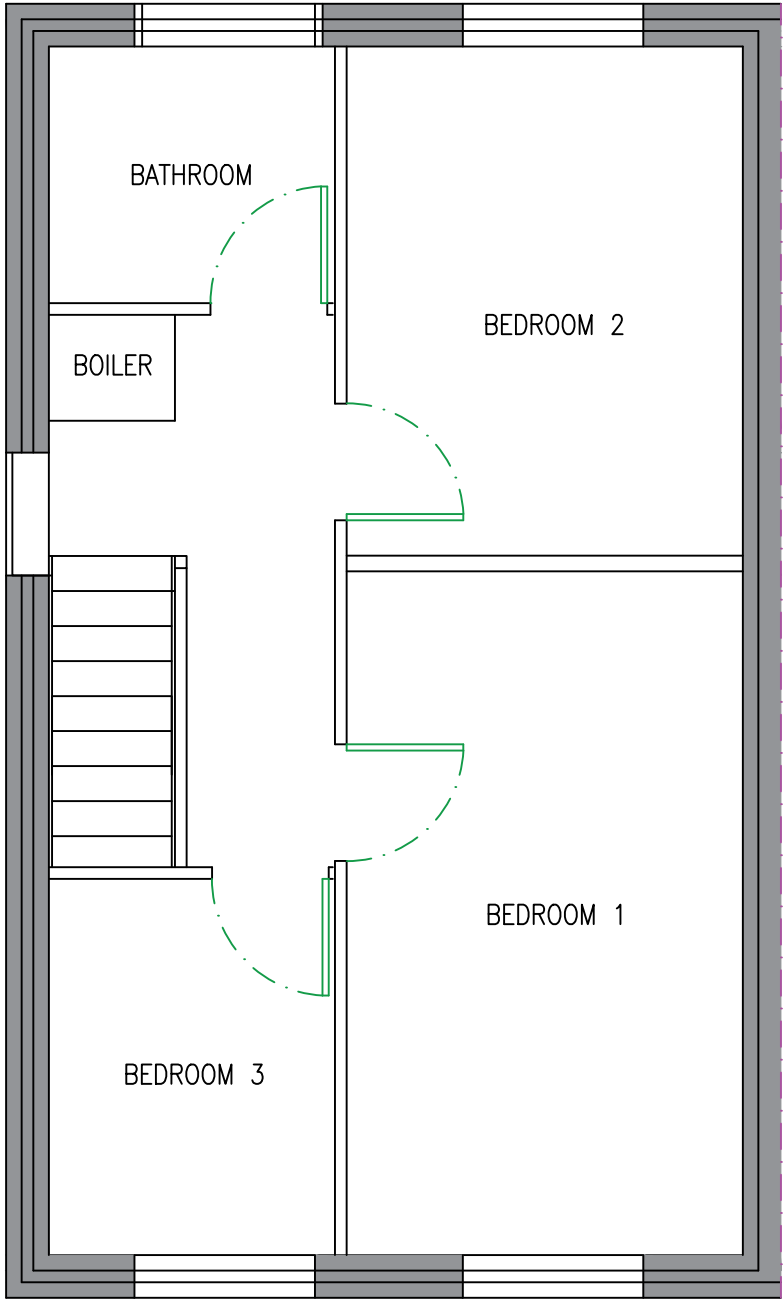

EXISTING 1ST FLOOR PLAN
(1:100 @ A3)

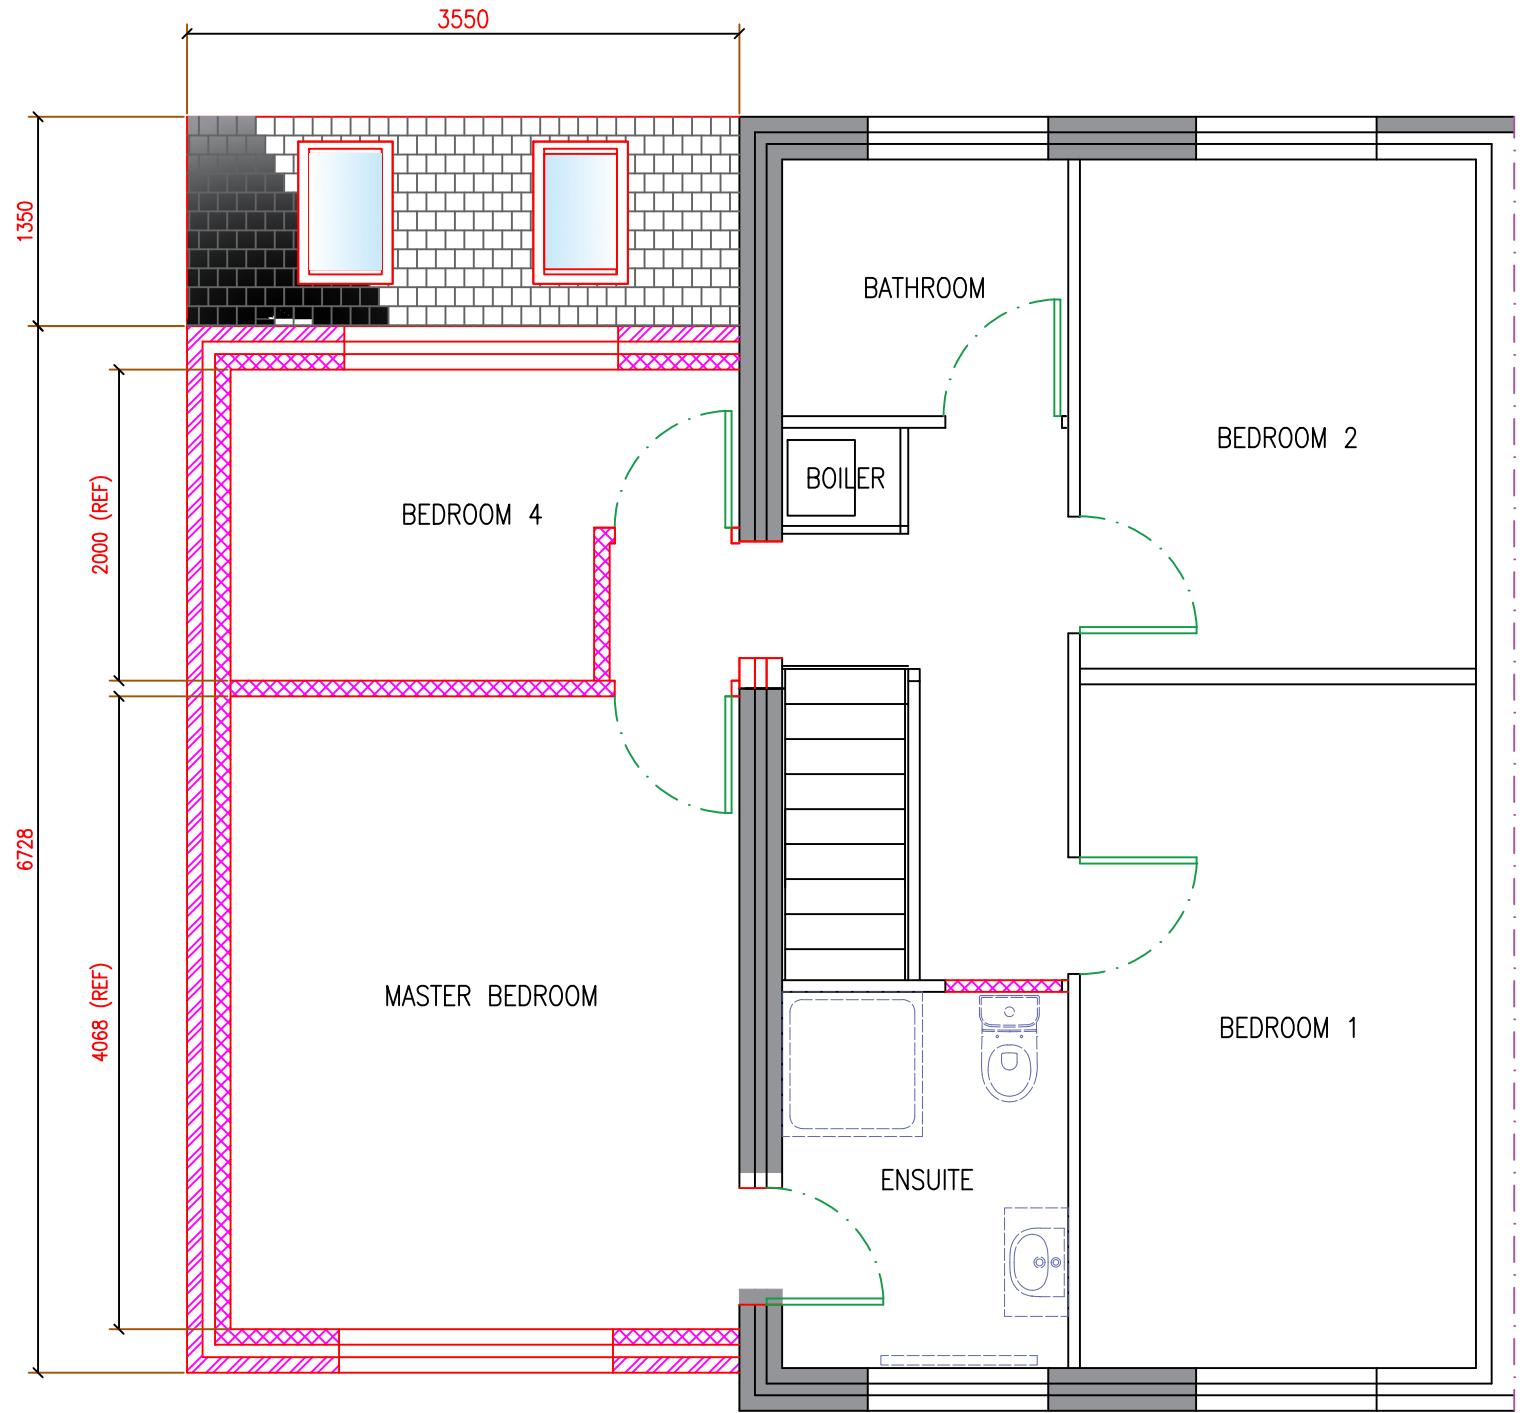

PROPOSED NEW 1ST FLOOR PLAN
(1:100 @ A3)

GENERAL DESIGN NOTES:
1. ALL DIMENSIONS IN MILLIMETRES UNLESS STATED OTHERWISE.

Reference Drawings

Description

TOROM21124132502635

LOCATION PLAN

TOROM21124135623210

SITE PLAN

KM-RG-002

ELEVATION VIEWS

C 1ST FLOOR SIZING/PLAN AMENDED

RG

10/07/21

B SCALE ADDED, LOCATION & SITE, NOTES ADDED, PLAN DRAWINGS REFERENCED.

RG

04/05/21

A REAR PATIO DOOR INCLUSION/PLANNING PERMISSION ISSUE

RG

02/04/21

P3 UTILITY/WC LOCATION REPOSITIONED/GENERAL UPDATE

RG

30/03/21

P2 LAYOUT AMENDMENTS UPDATED

RG

11/03/21

P1 PROPOSAL FOR REVIEW - PRE PLANNING SUBMISSION

RG

20/11/20

Drawn

Description

Date

Checked

Approved

Revisions

GREEN DESIGN

Project

110 SAXON WAY, KIRKBY, L33 4DQ

BUILDING EXTENSION PLANNING

Title

EXISTING AND NEW PROPOSED EXTENSION FLOOR PLANS

Scale

1:100 @ A3

Drawn

R.GREEN

Checked

K.M

Approved

CAD Ref

RG-STRUCT-260-001

Date

20/11/20

Date

04/05/21

Date

This drawing may have been reduced

original scale: 100mm

100

Project number

Drawing number

Revision

KMGR01

110KM-RGPLANS-001

C