
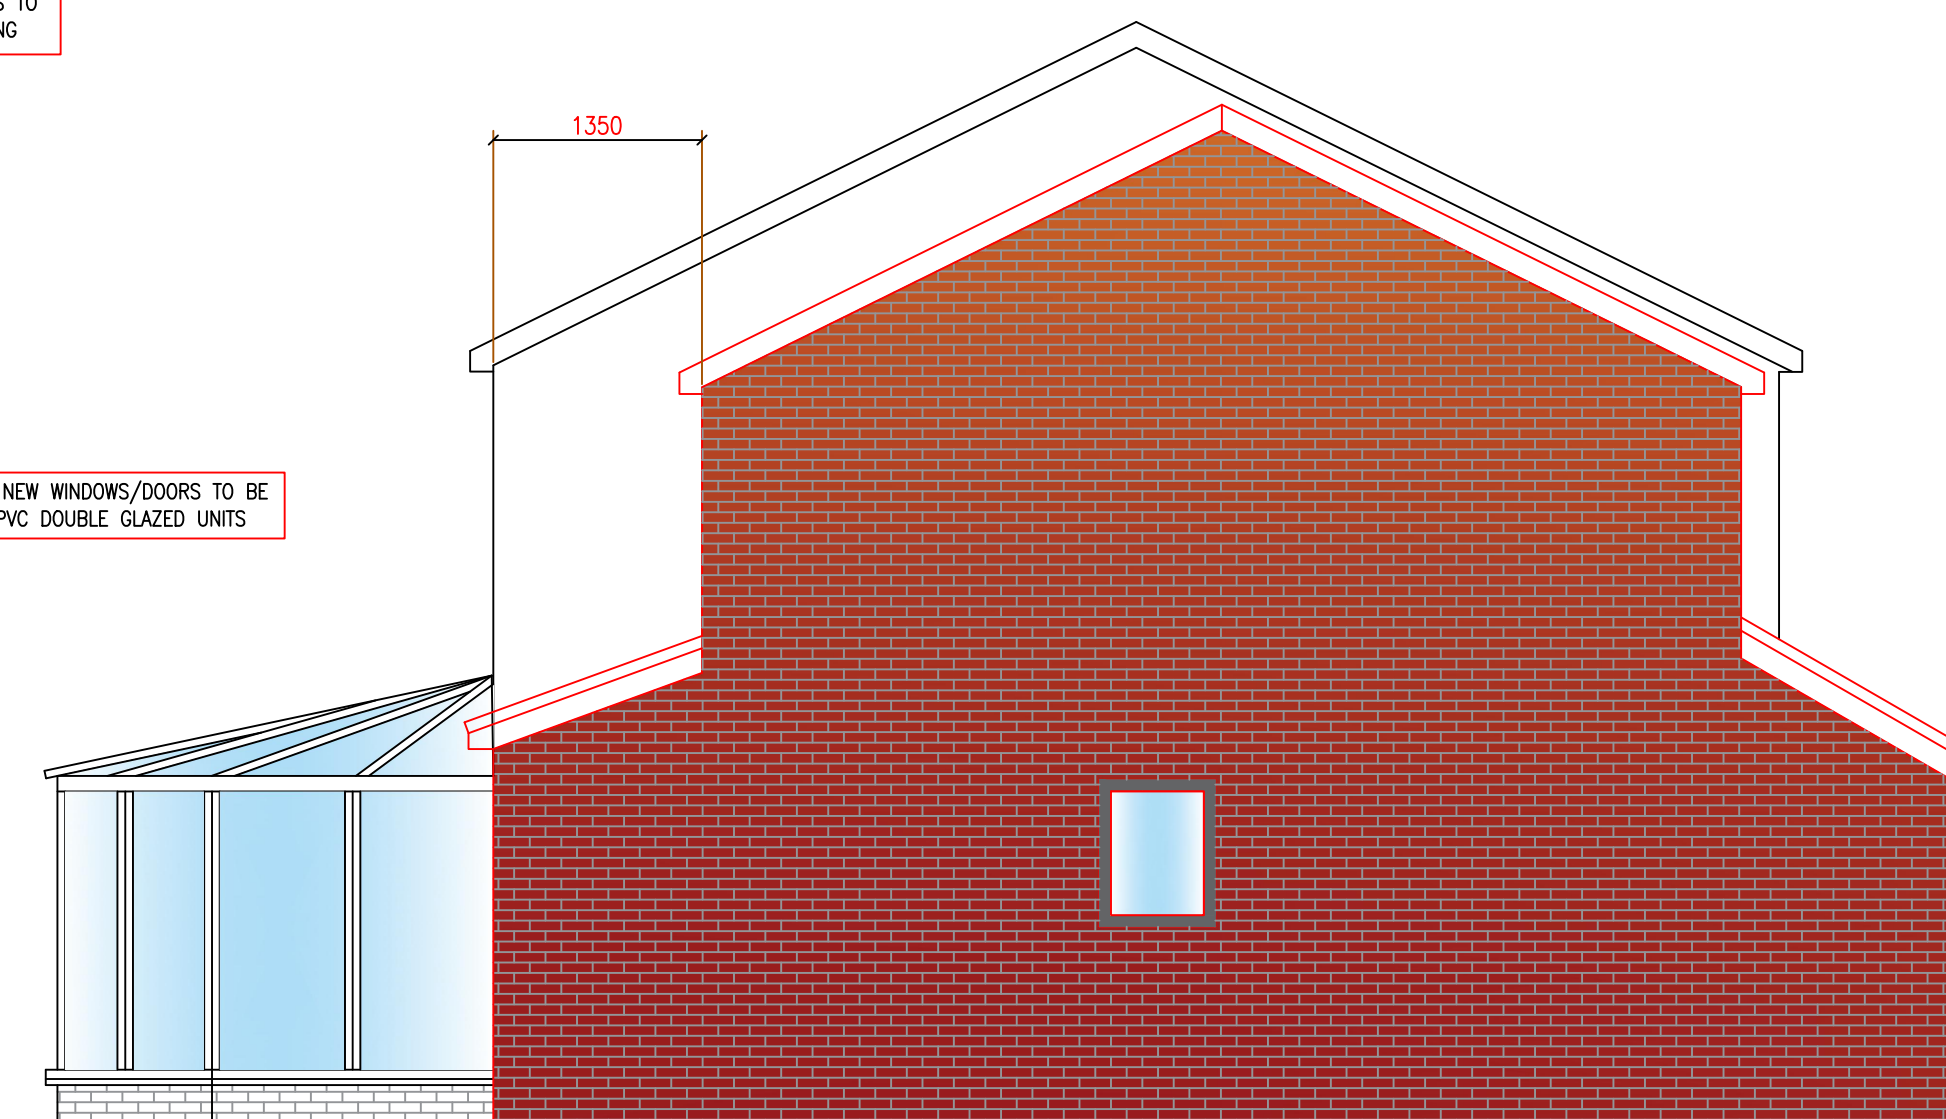
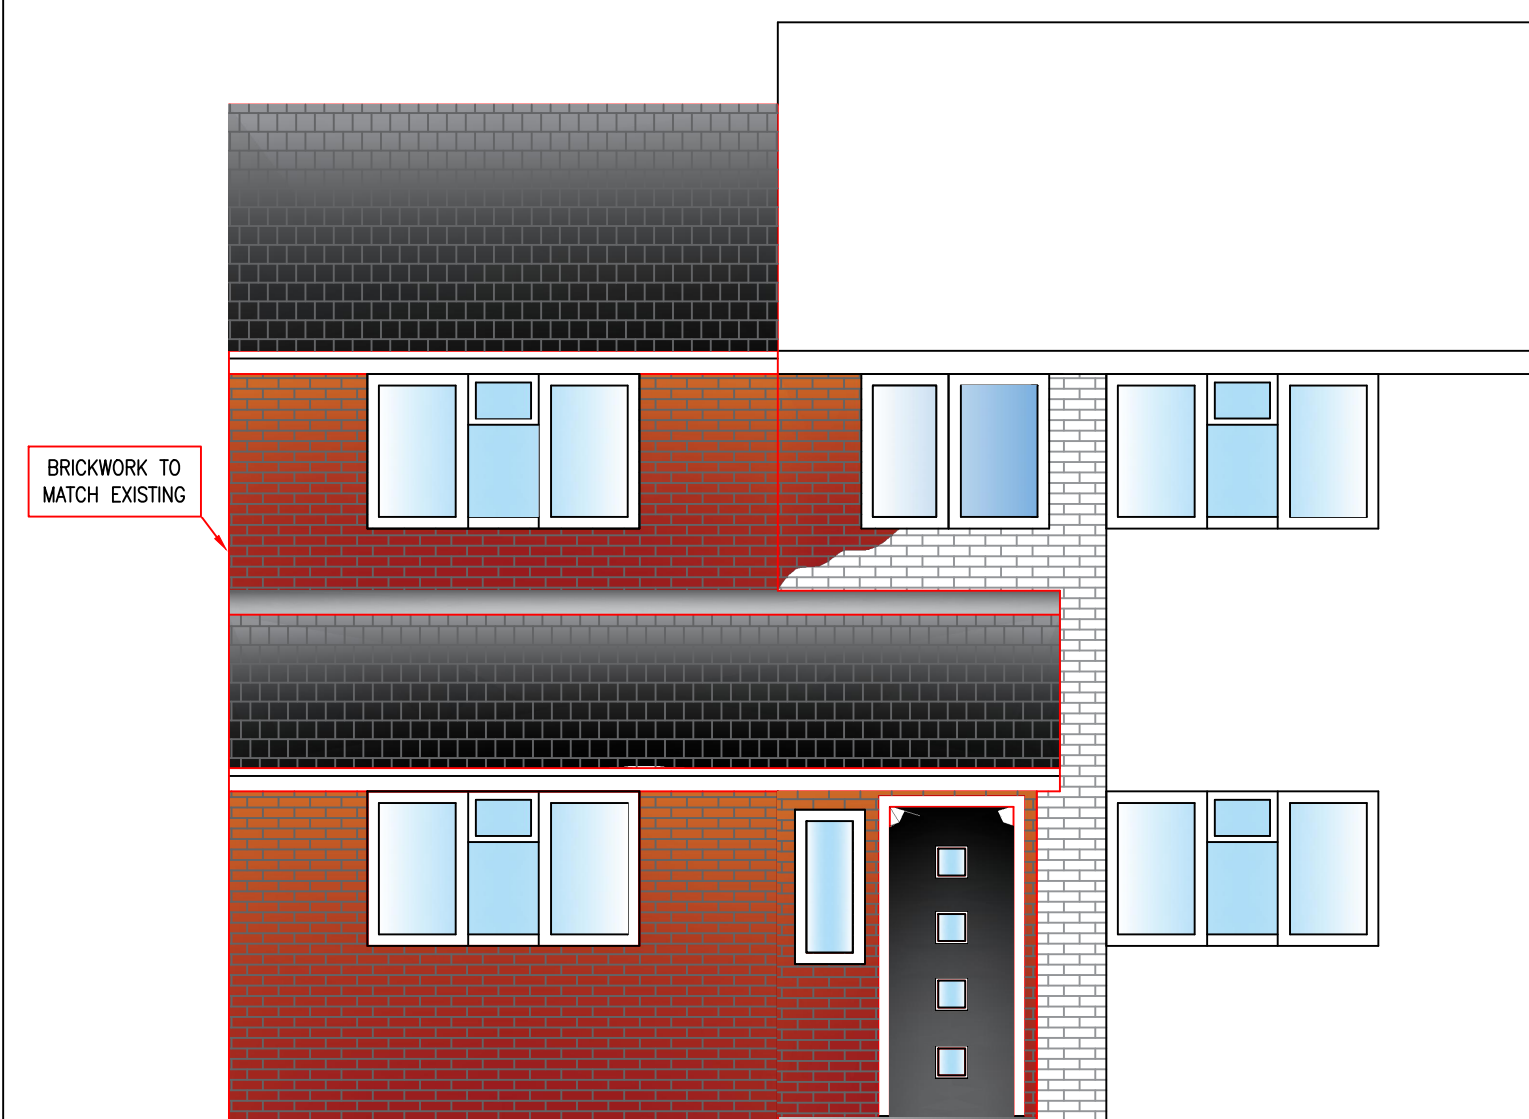
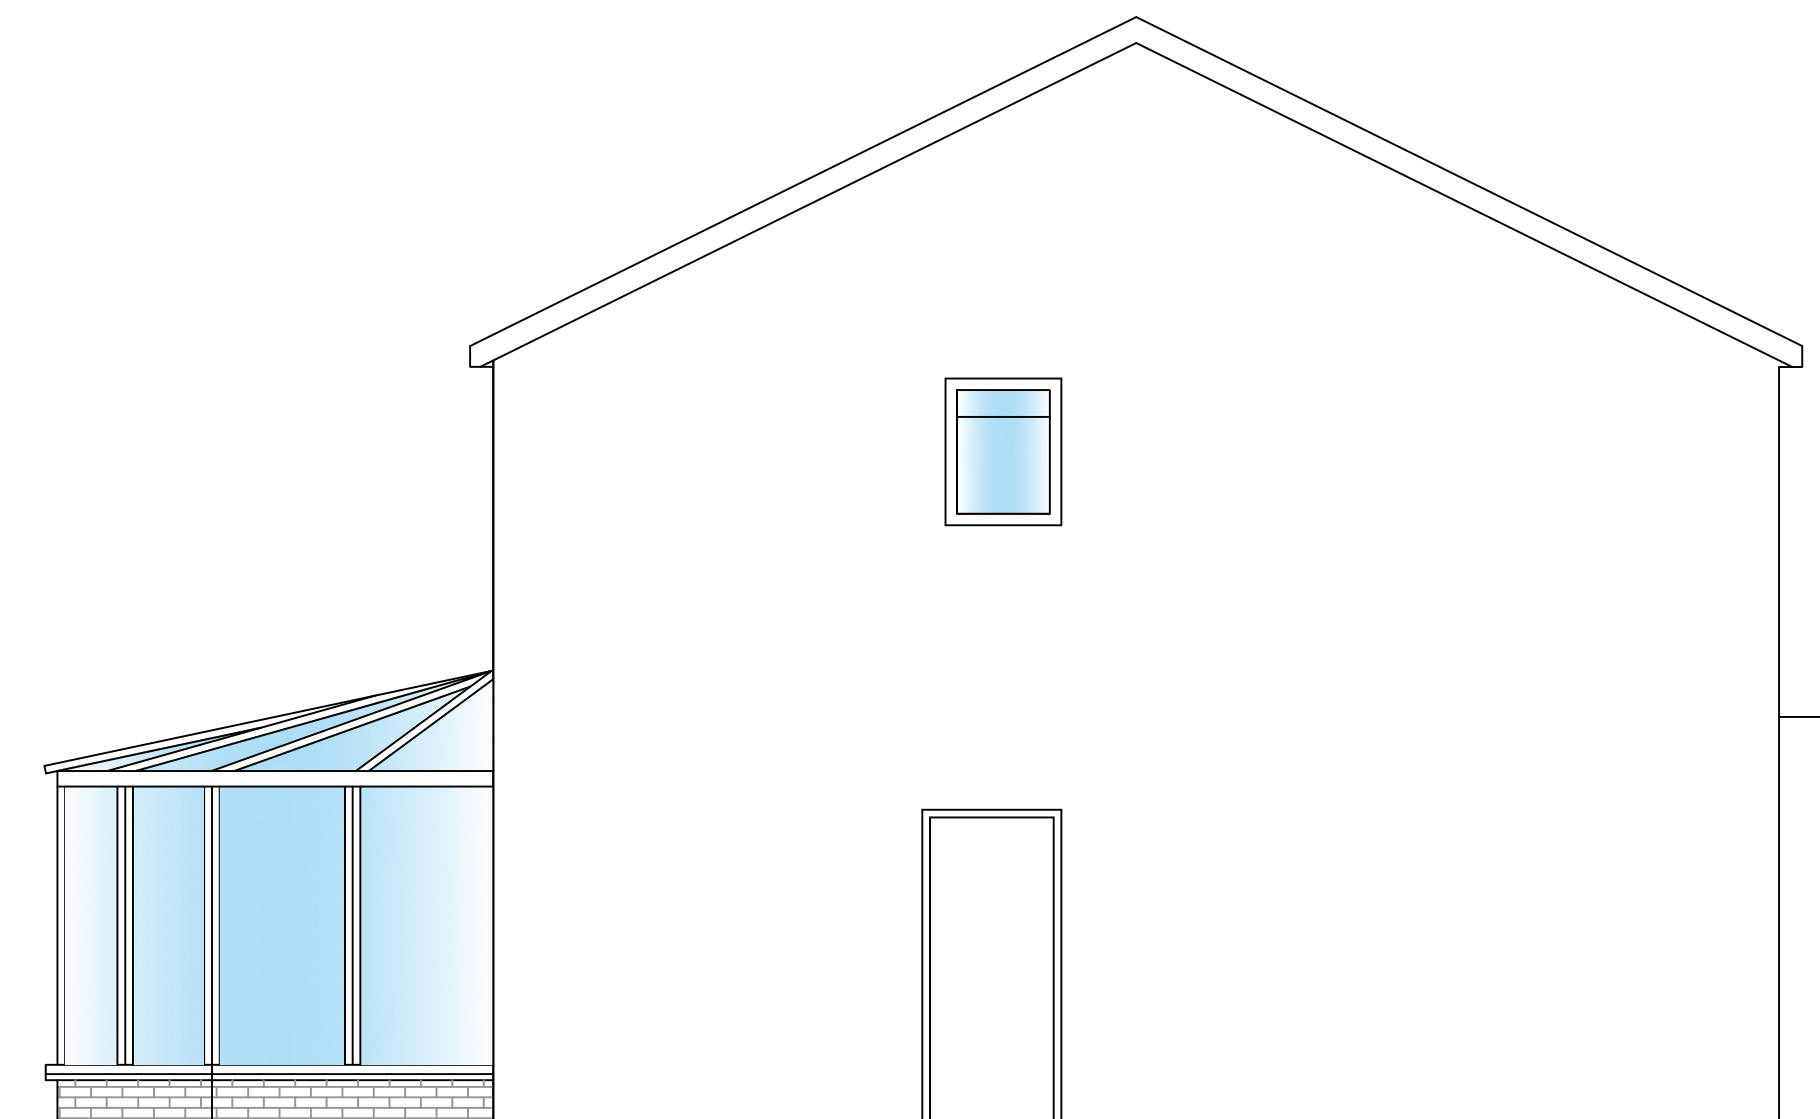
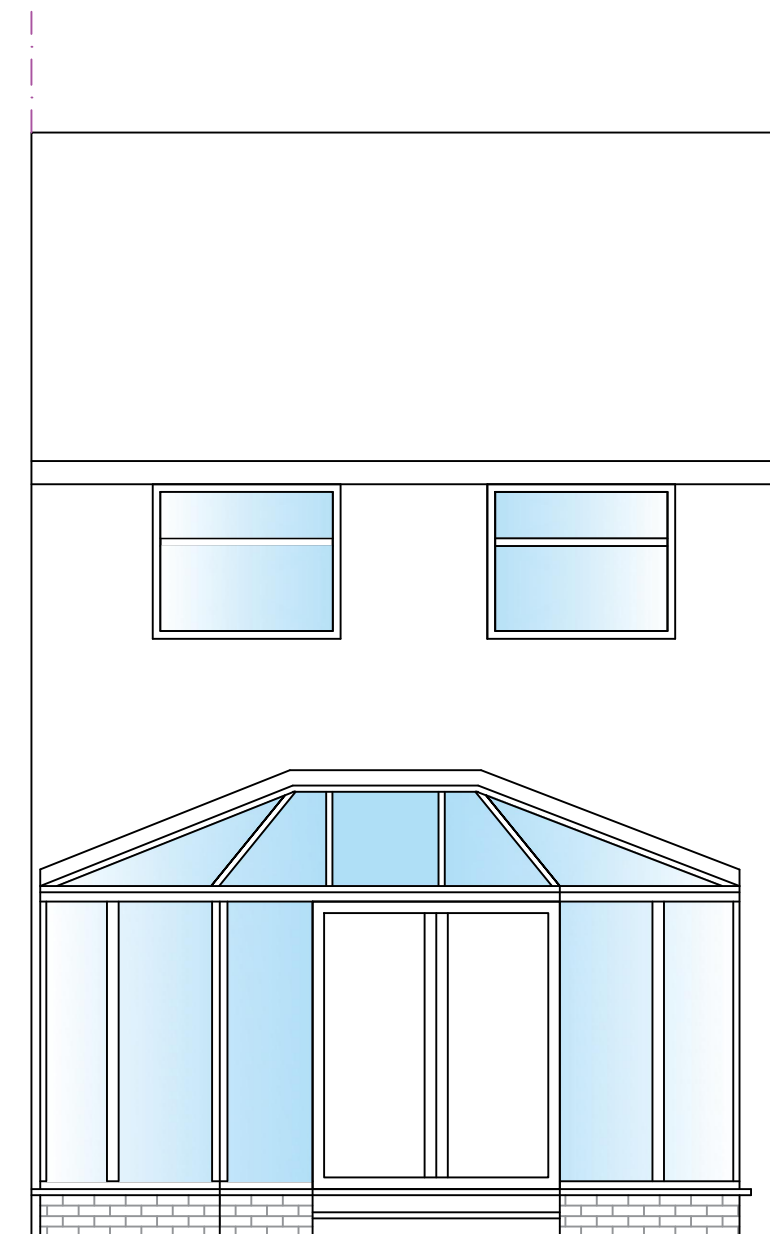


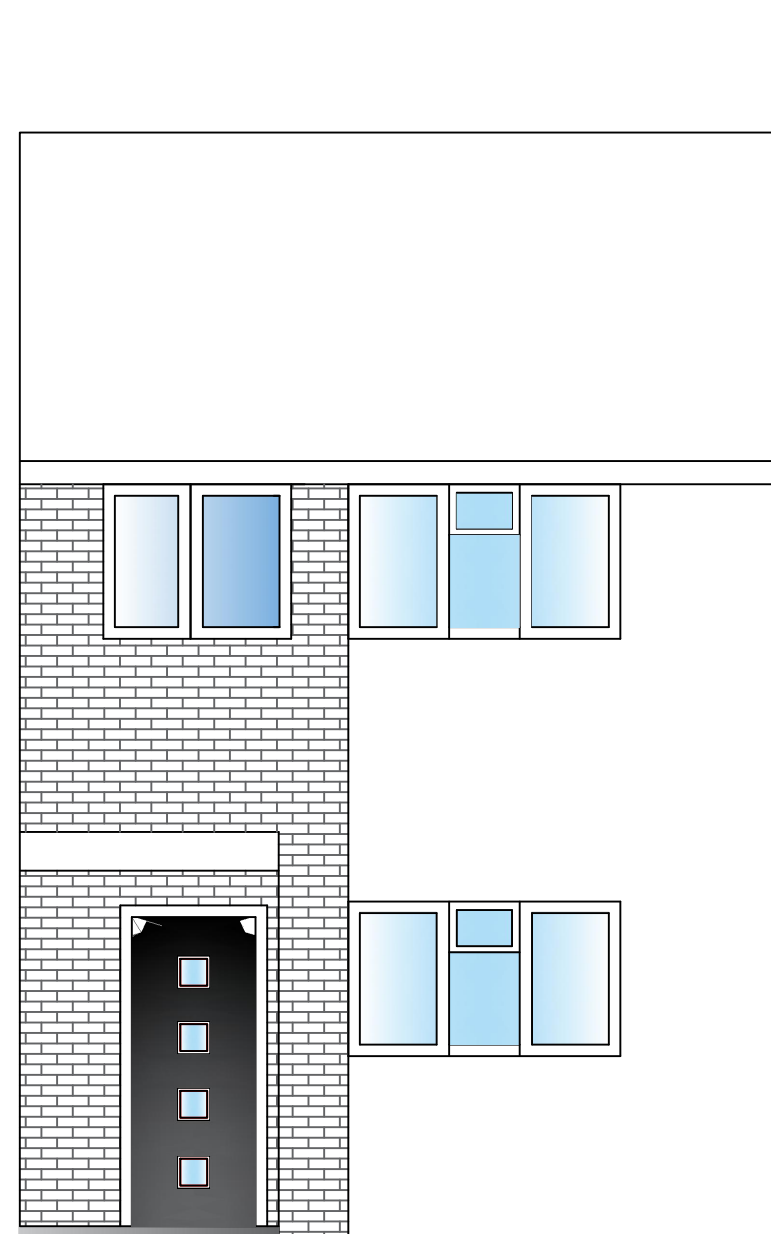

GENERAL DESIGN NOTES:

1. ALL DIMENSIONS IN MILLIMETRES UNLESS STATED OTHERWISE STATED.

INSTALLATION CONSIDERATIONS

Reference Drawings

Description

TORG21124132502635

LOCATION PLAN

TORG21124135623210

SITE PLAN

KM-RG-001

FLOOR PLAN DRAWINGS

D

PROPOSED EXTENSION ROOF LINE AMENDED

RC

02.07.21

C

1ST FLOOR SIZING AMENDED

RC

01.07.21

B

ROOF LINE AMENDED, SCALE ADDED, NOTES ADDED, LOCATION & SITE PLAN DRAWINGS REFERENCED.

RC

04.05.21

A

REAR PATIO DOOR INCLUSION/PLANNING PERMISSION ISSUE

RC

02.04.21

P3

UTILITY/WC LOCATION REPOSITIONED/GENERAL UPDATE

RC

30.03.21

P2

LAYOUT AMENDMENTS UPDATED

RC

20.11.20

P1

PROPOSAL FOR REVIEW - PRE PLANNING SUBMISSION

RC

20.11.20

Revision

Description

Drawn

Date

Checked

Approved

Revisions

GREEN
DESIGN

Project

110 SAXON WAY, KIRKBY.L33 4DQ
BUILDING EXTENSION PLANNING

Title

EXISTING AND NEW PROPOSED
ELEVATION VIEWS

Scale

1:1000A3

DrawnR.GREEN

CheckedK.M

Approved

Date20/11/20

Date04/05/21

Date

CAD Ref

KMGR01-001

0

This drawing may have been reduced

100

original scale 1:1000

Project number

Drawing number

Revision

KMGR01

110KM-RGPLANS-002

D