


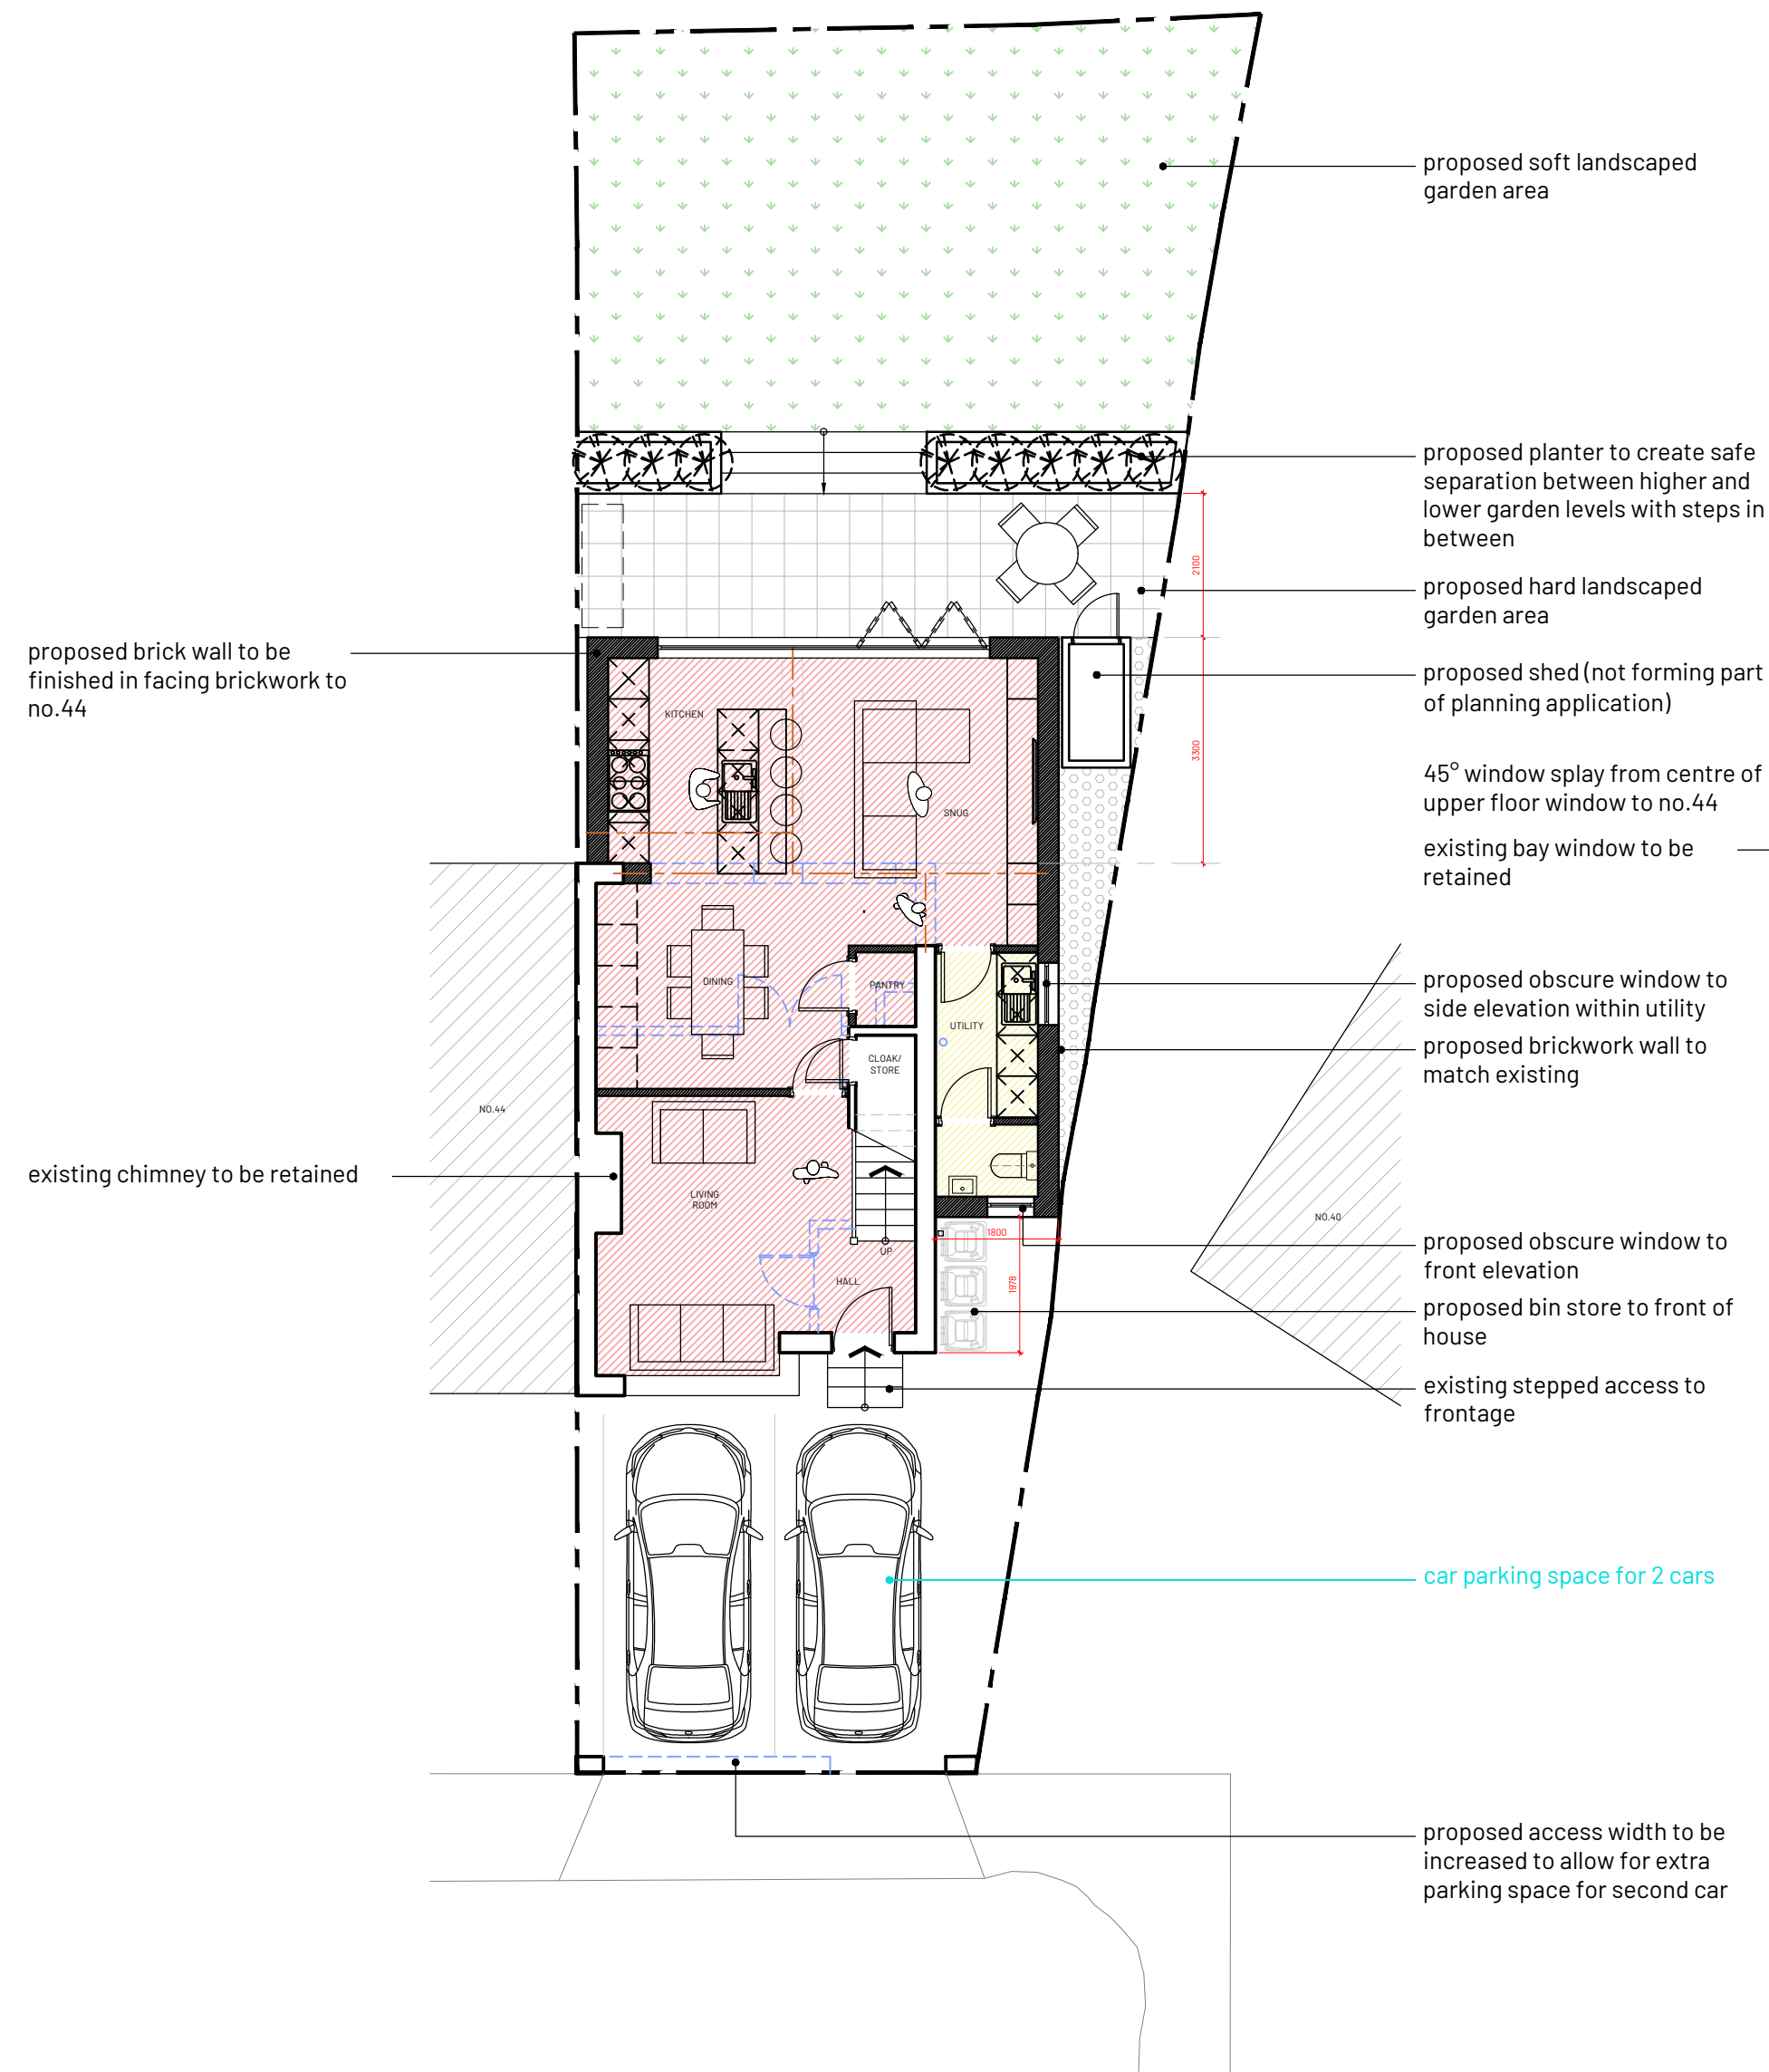


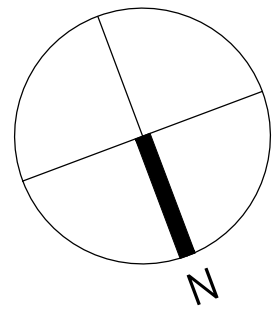

GROUND FLOOR

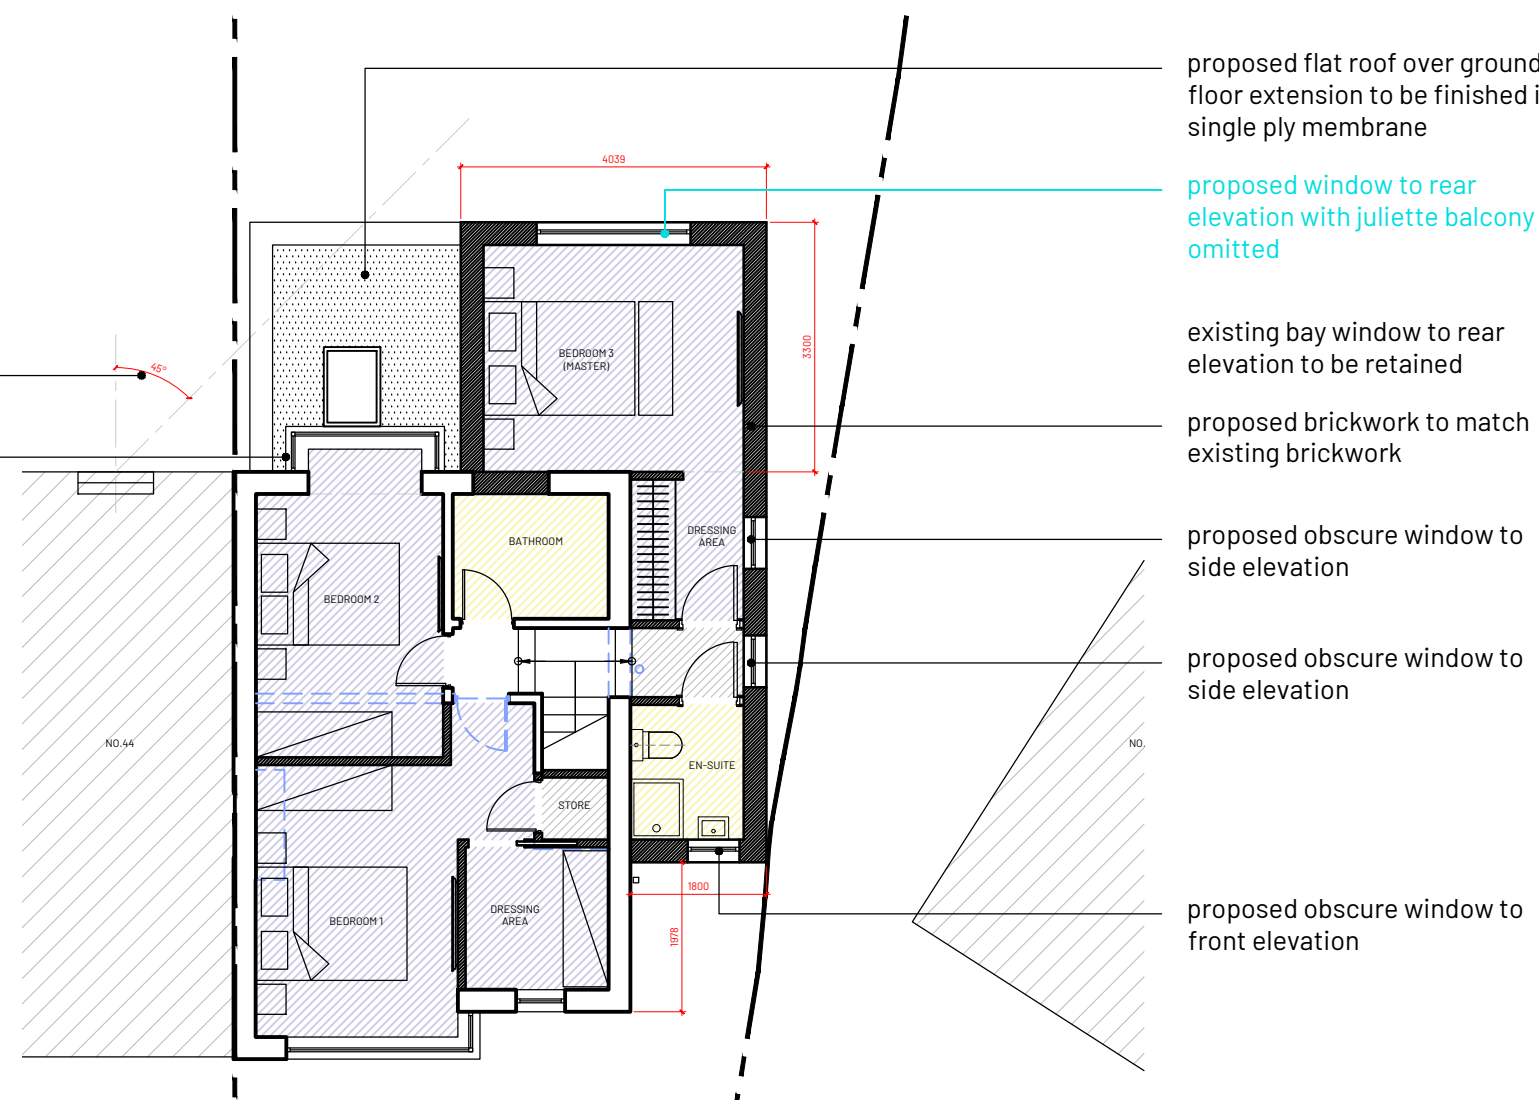


FIRST FLOOR

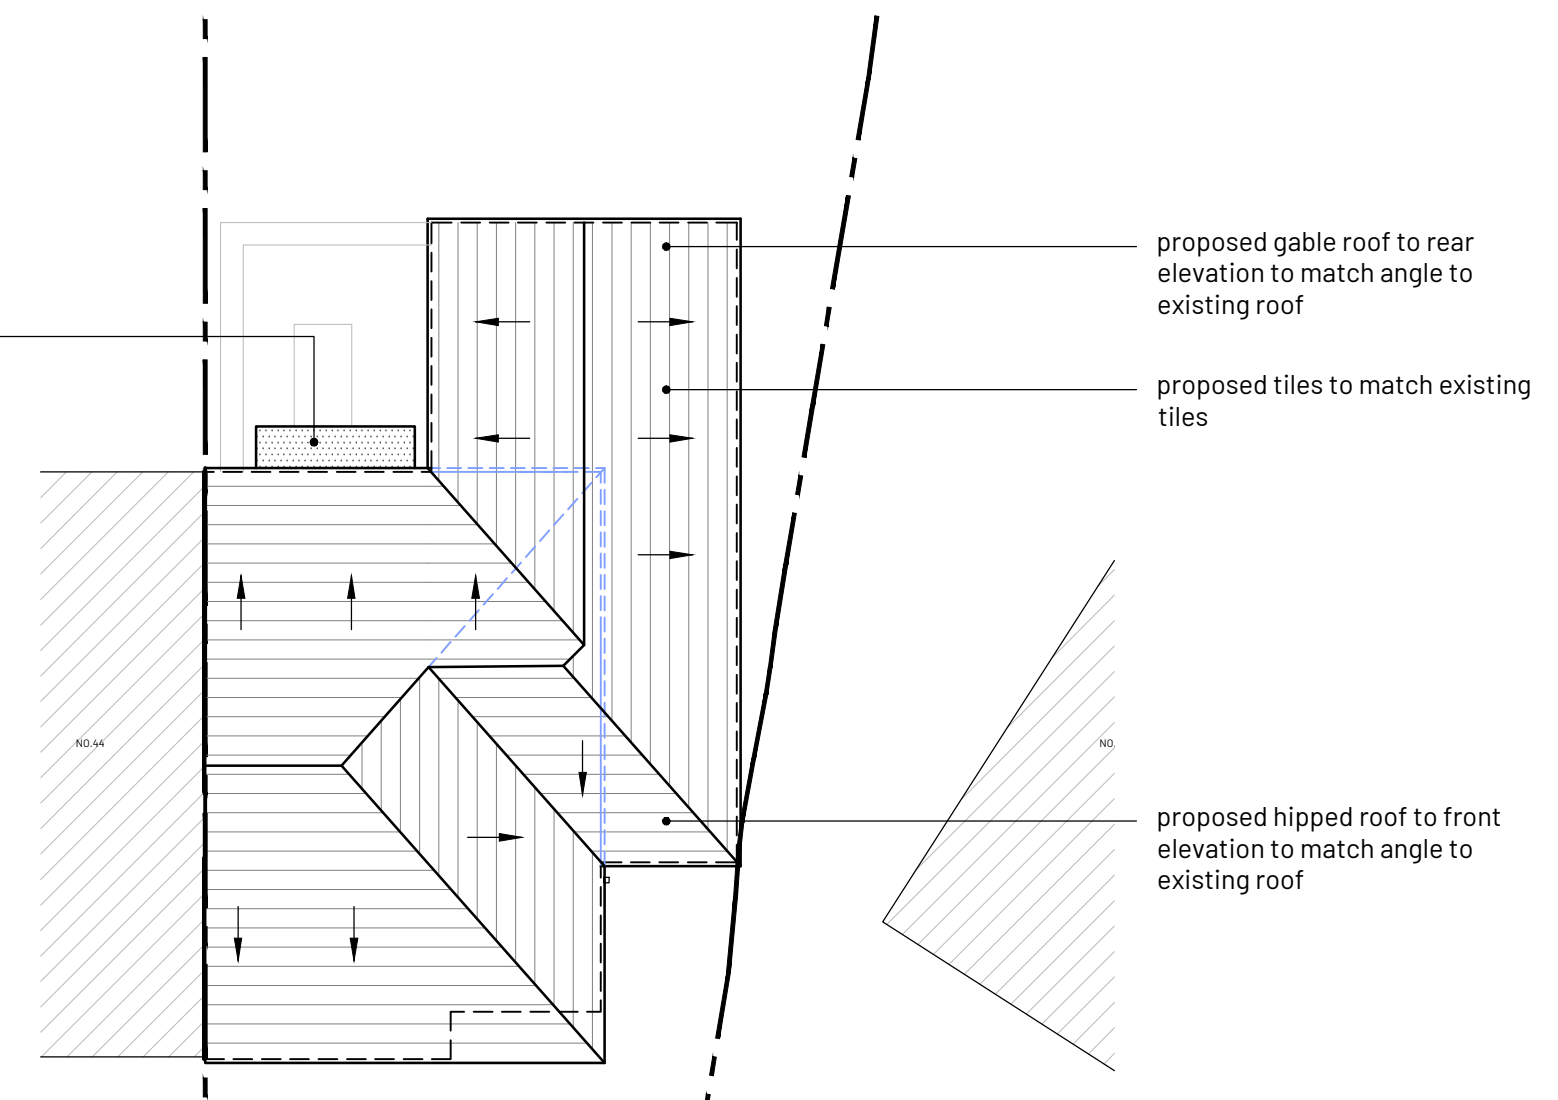

ROOF

- notes:
1. Do not scale this drawing
 2. Drawing to be used for the status indicated only
 3. All dimensions and setting out shall be checked and confirmed and any discrepancies to be reported to the Designer prior to commencement of any work
 4. All work and materials to be in accordance with current statutory legislation, relevant codes of practice and British Standards
 5. Drawing to be read in accordance with relevant consultants and sub-contractors drawings and specifications
 6. This drawing is the property of the Designer and is not to be used in whole or in part without written consent

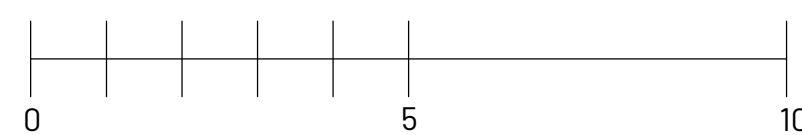


SCALE BAR 1:100

Key

- Site boundary
- Existing items to be demolished
- Proposed walls

no.	revision	date
-	First issue	26/05/28
A	Revised Design	26/06/08
B	Revised Design	26/09/02

Various amendments highlighted in colour for clarity

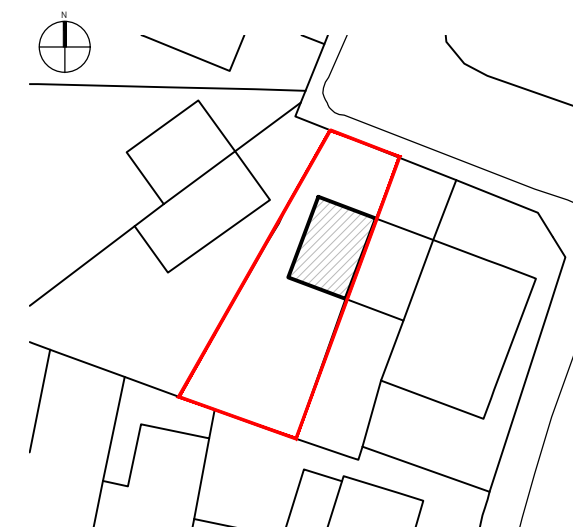

project:
42 Greystone Road
Liverpool
L14 6UG

scale: 1:100 sheet: A1 date: September 2026

title:
Proposed Floor Plans & Roof Plan

drawing status:
Planning

drawing no: 379 - PL - 100 rev: B

