


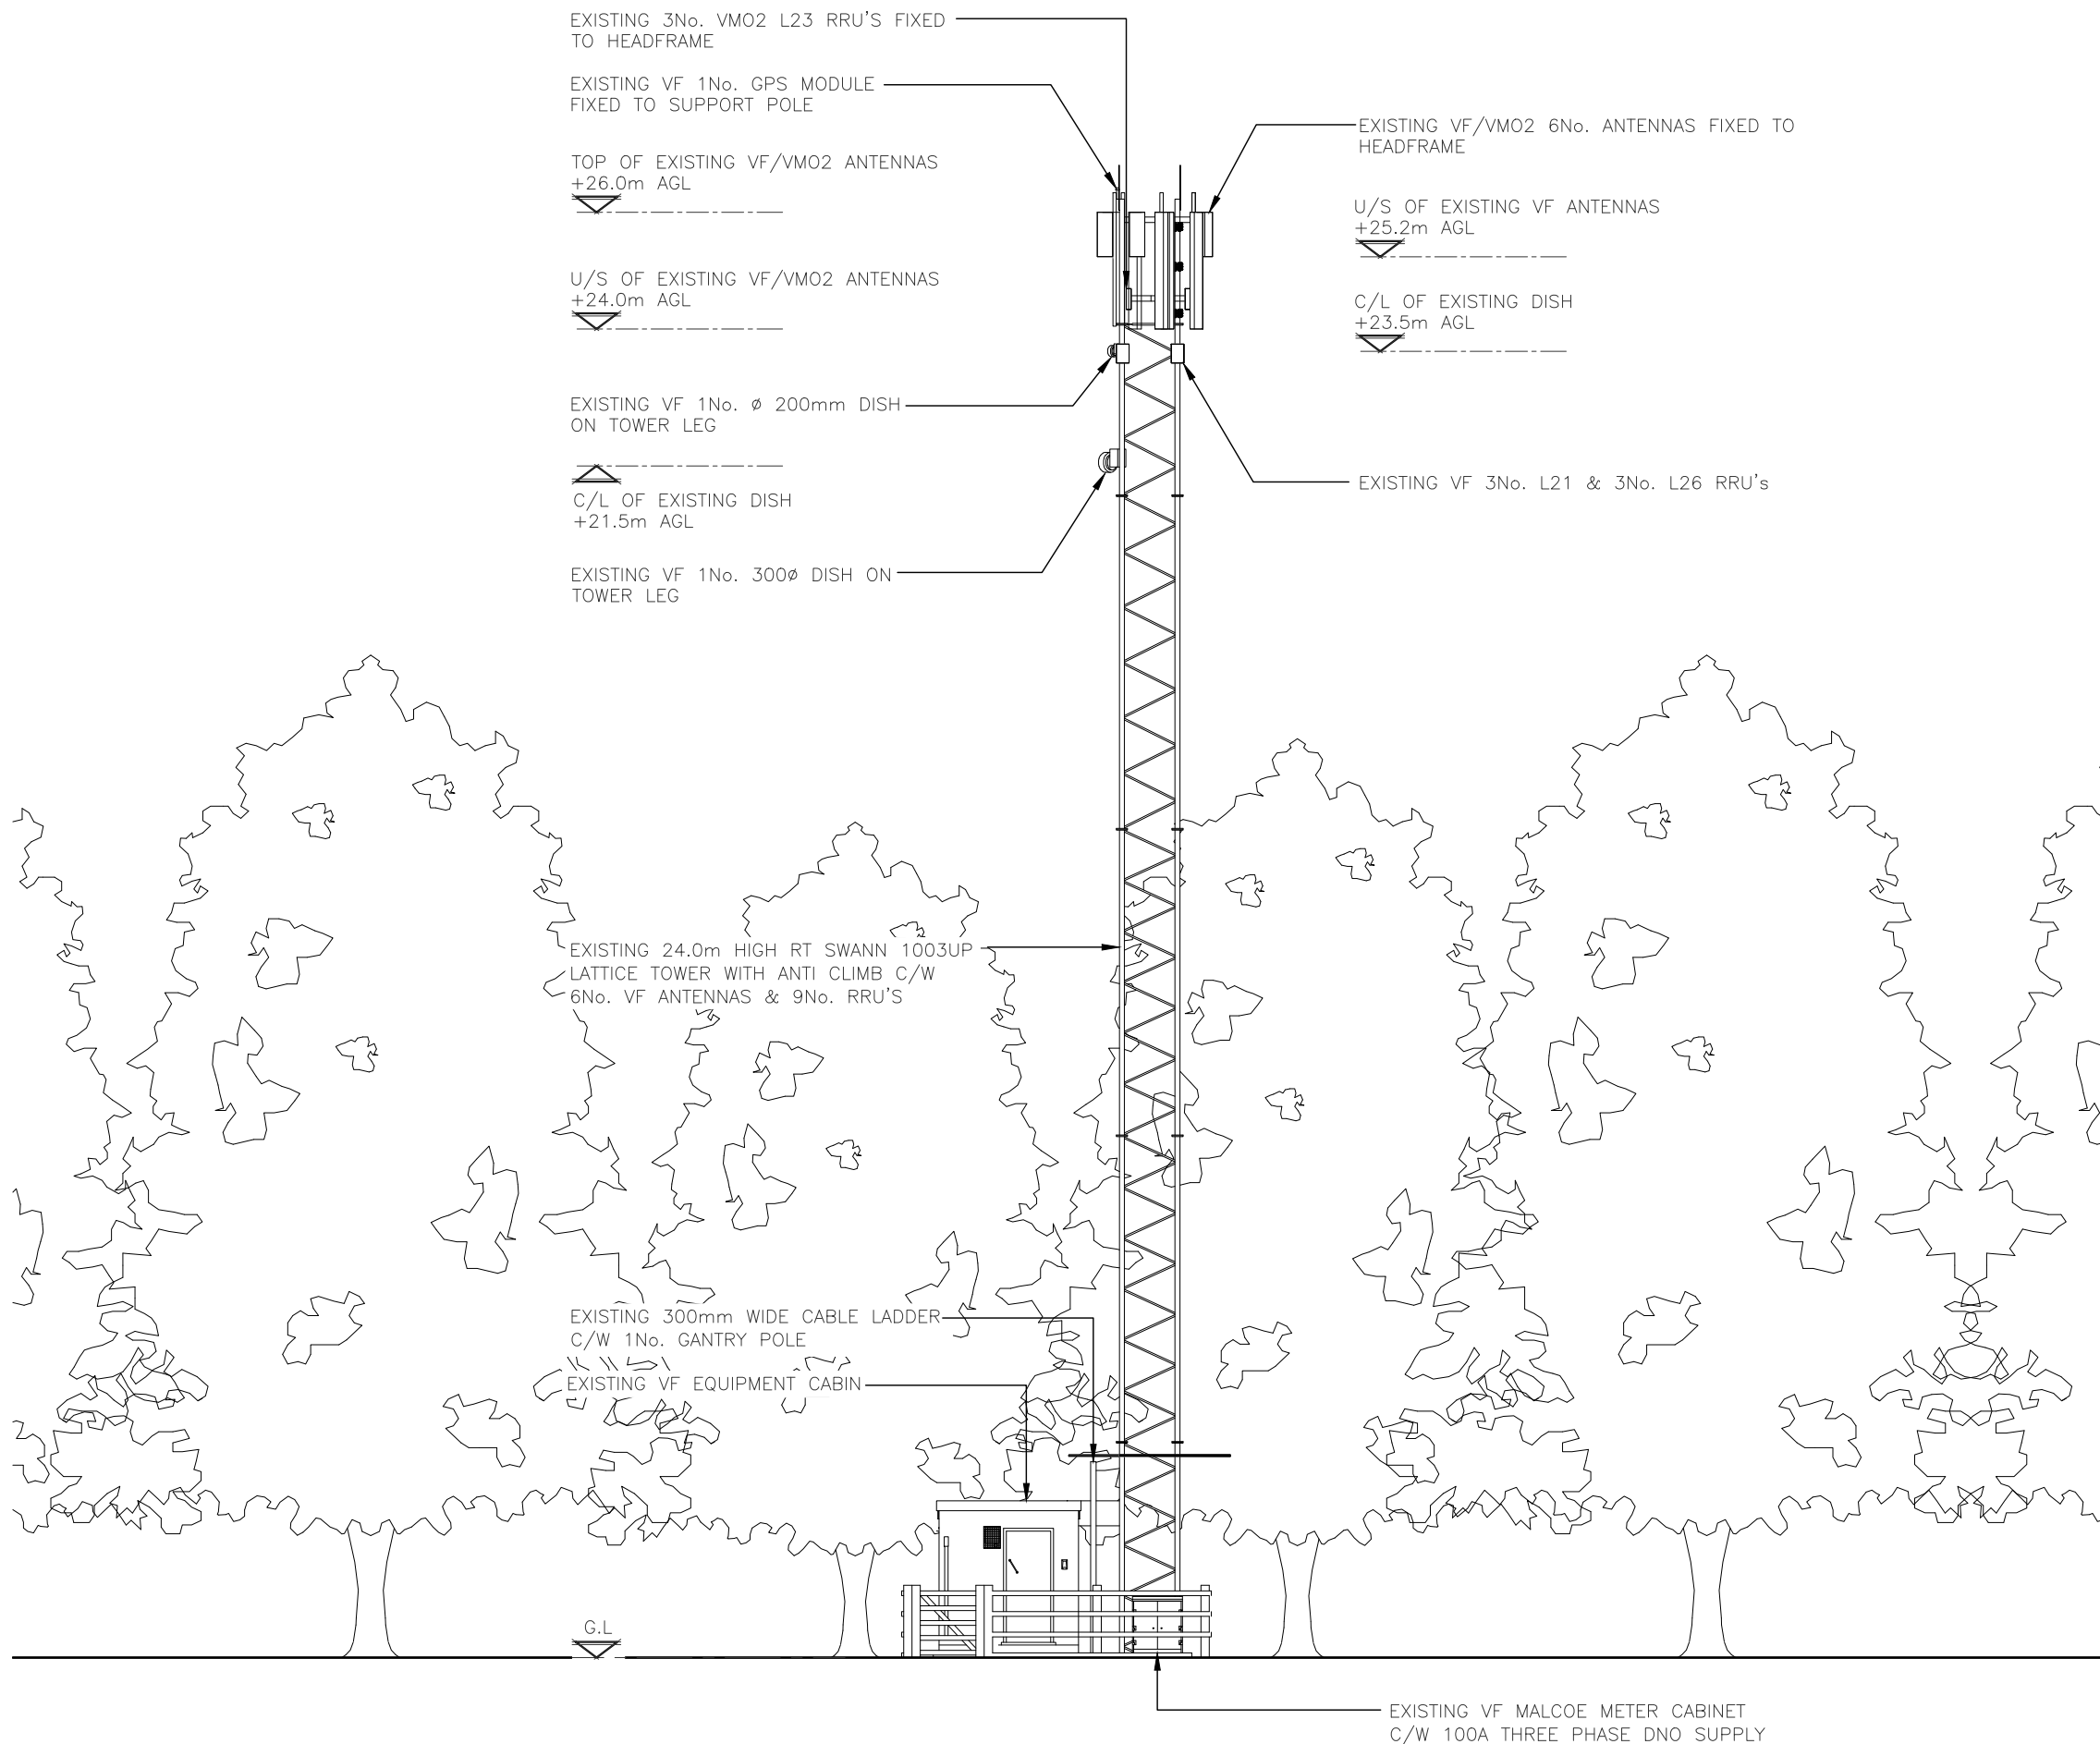

EXISTING EAST ELEVATION
(1:125)

5000 0 5000 10000
ORIGINAL SCALE AT A3 - 1:125 ALL DIMENSIONS IN MILLIMETRES

ALL DIMENSIONS ARE IN mm UNLESS NOTED OTHERWISE

N.G.R

E: 343561 N: 393284

NOTES:

B	Issued for Validation	CIRCET	CIRCET	05.11.24
A	Issued for Approval	TCL	BH	23.02.21
REV	MODIFICATION	BY	CH	DATE

Unit 27F-G
Hartlebury Trading Estate
Crown Lane
Hartlebury
Worcestershire
DY10 4JD

cornerstone

Cell Name		Opt.
THE NURSERY		-
Cell ID No		
CORNERSTONE	VM02	VF
125978_27 E300812	93232	13023
Site Address / Contact Details		
KNOWSLEY HALL KNOWSLEY LANE PRESCOT L34 7HE		
Drawing Title: EXISTING SITE ELEVATION		
Purpose of issue: PLANNING		Dwg Rev: B
Drawing Number: 300		Pack Issue: B
Surveyed By: CIRCET	Original Sheet Size: A3	Pack Issue: B
Drawn: CIRCET	Date: 05.11.24	Checked: CIRCET
	Date: 05.11.24	D