


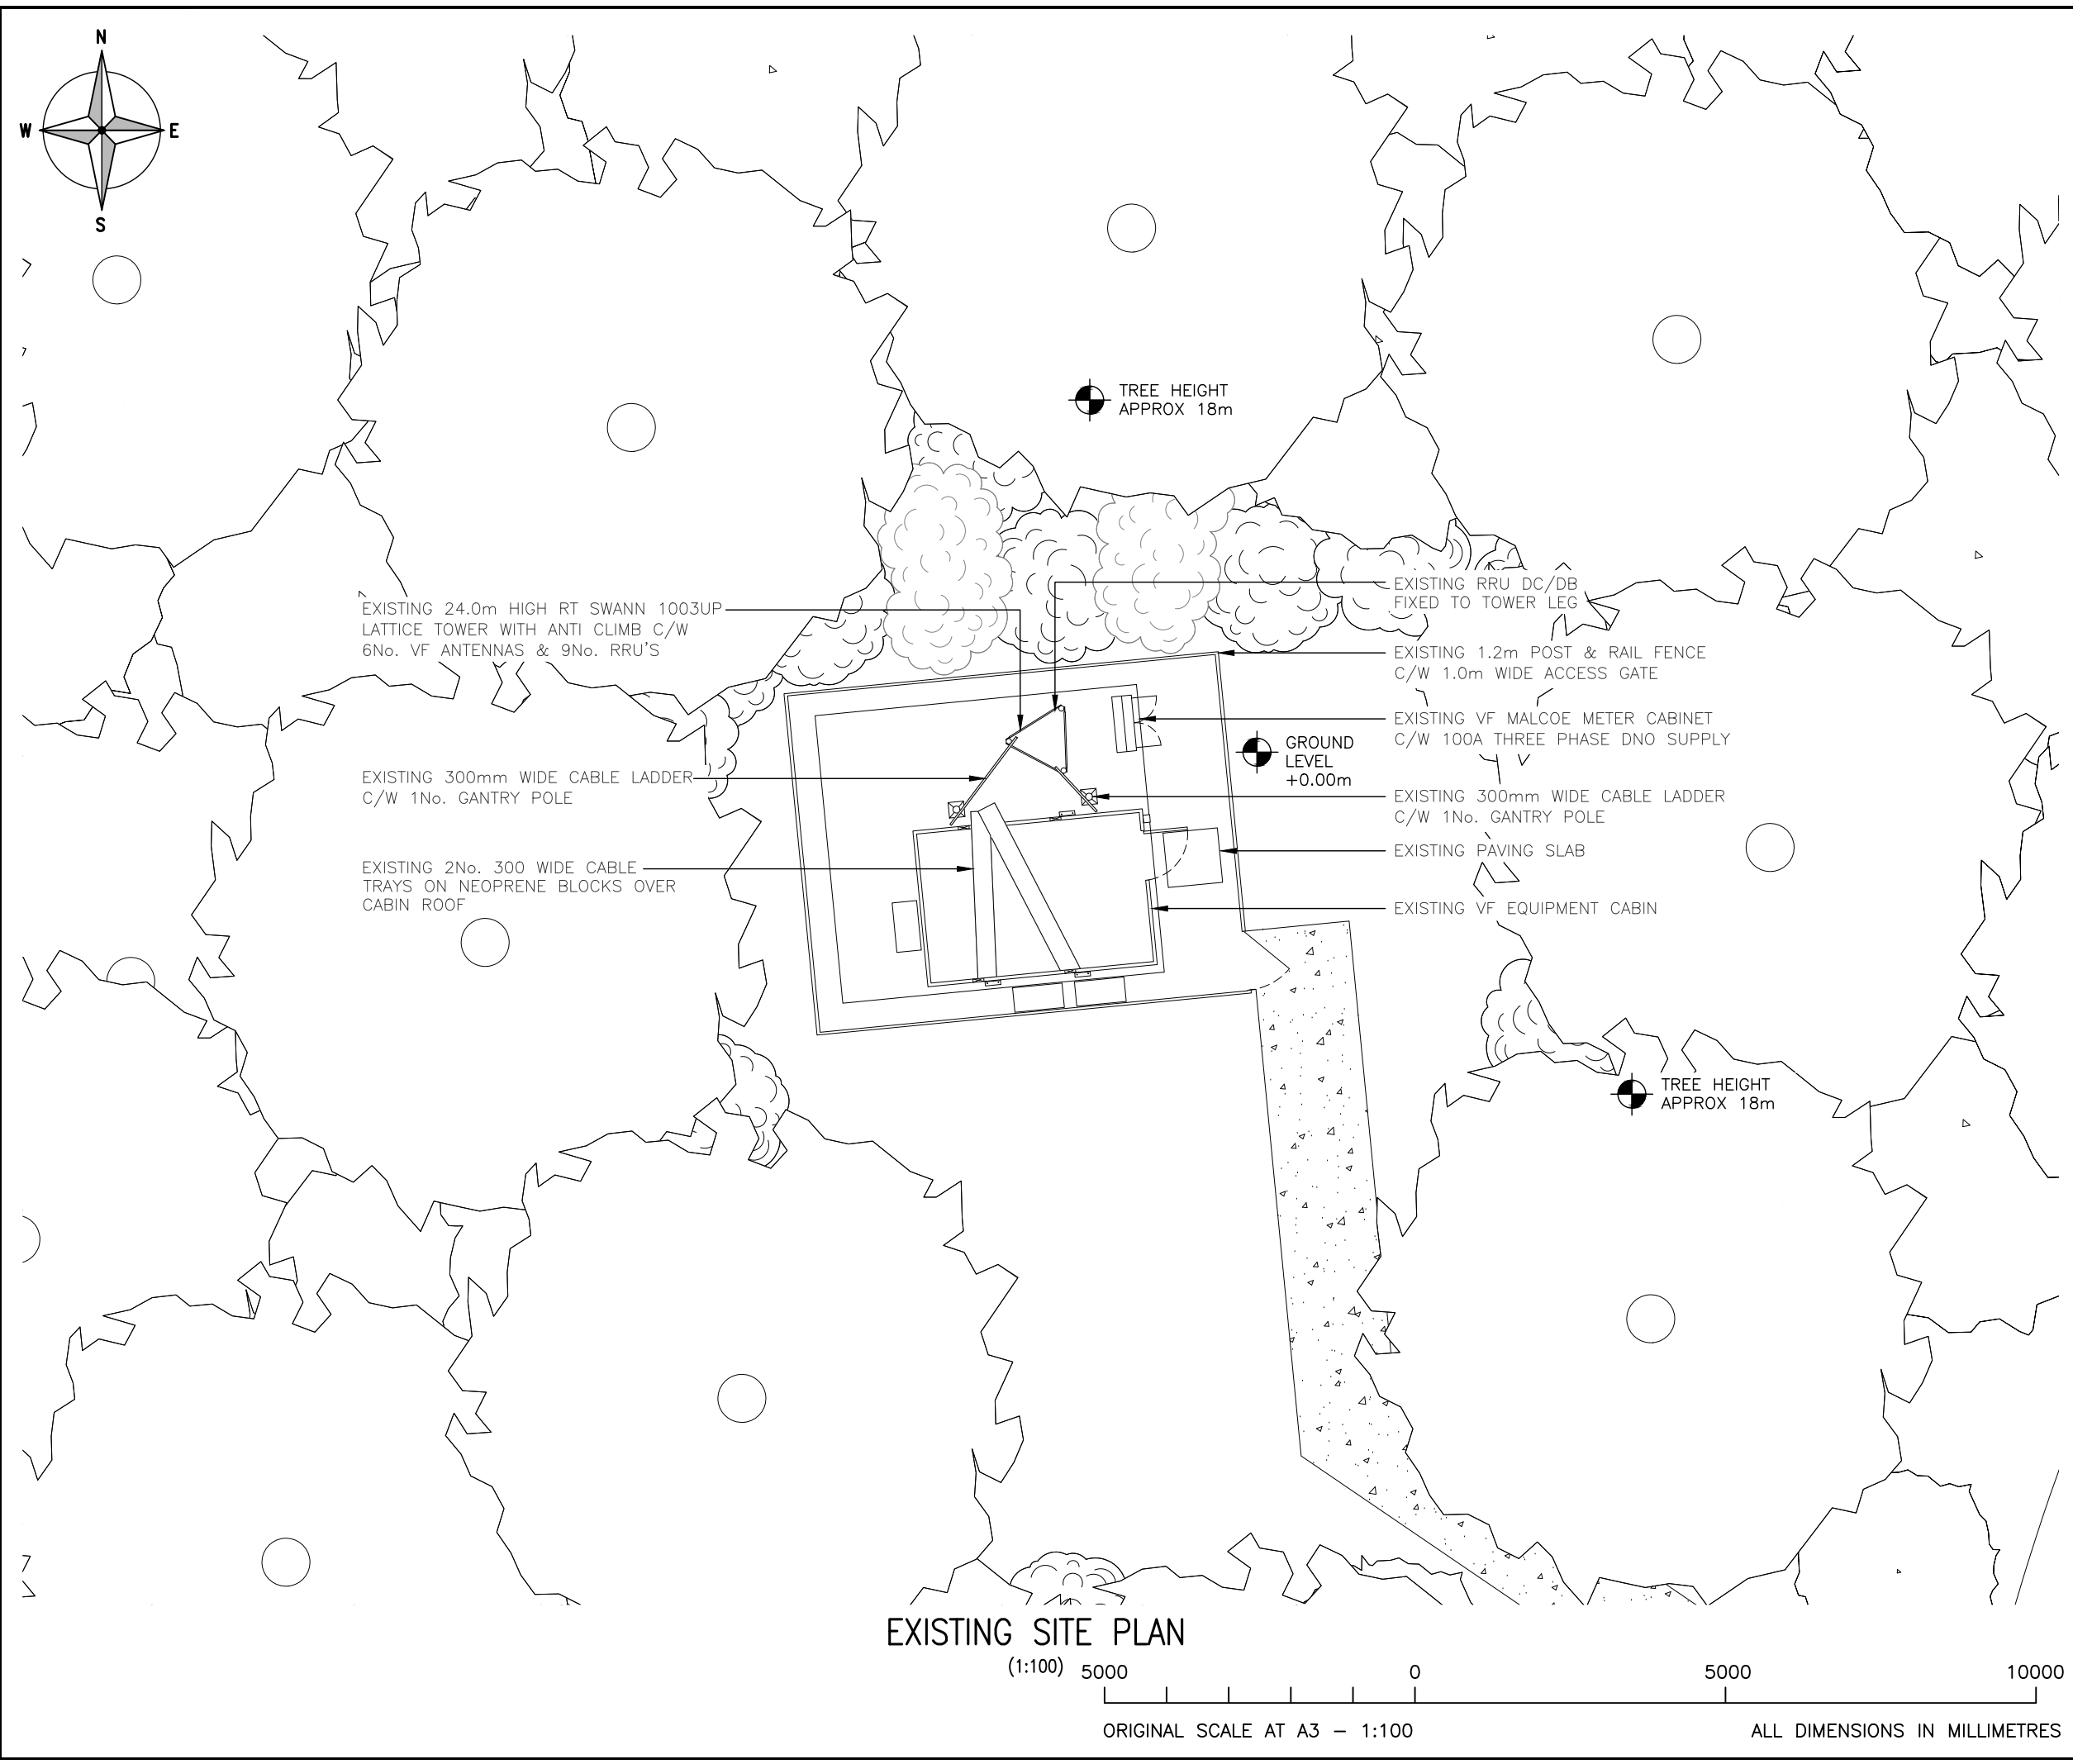

ALL DIMENSIONS ARE IN mm UNLESS NOTED OTHERWISE

N.G.R

E: 343561

N: 393284

NOTES:

B	Issued for Validation	CIRCET	CIRCET	05.11.24
A	Issued for Approval	TCL	BH	23.02.21
REV	MODIFICATION	BY	CH	DATE

Unit 27F-G
Hartbury Trading Estate
Crown Lane
Hartbury
Worcestershire
DY10 4JD

cornerstone

Cell Name		Opt.
THE NURSERY		-
Cell ID No		
CORNERSTONE	VMO2	VF
125978_27 E300812	93232	13023
Site Address / Contact Details		
KNOWSLEY HALL KNOWSLEY LANE PRESCOT L34 7HE		
Drawing Title: EXISTING SITE PLAN		
Purpose of issue: PLANNING		Dwg Rev: B
Drawing Number: 200		B
Surveyed By: CIRCET	Original Sheet Size: A3	Pack Issue:
Drawn: CIRCET	Date: 05.11.24	Checked: CIRCET
	Date: 05.11.24	D