


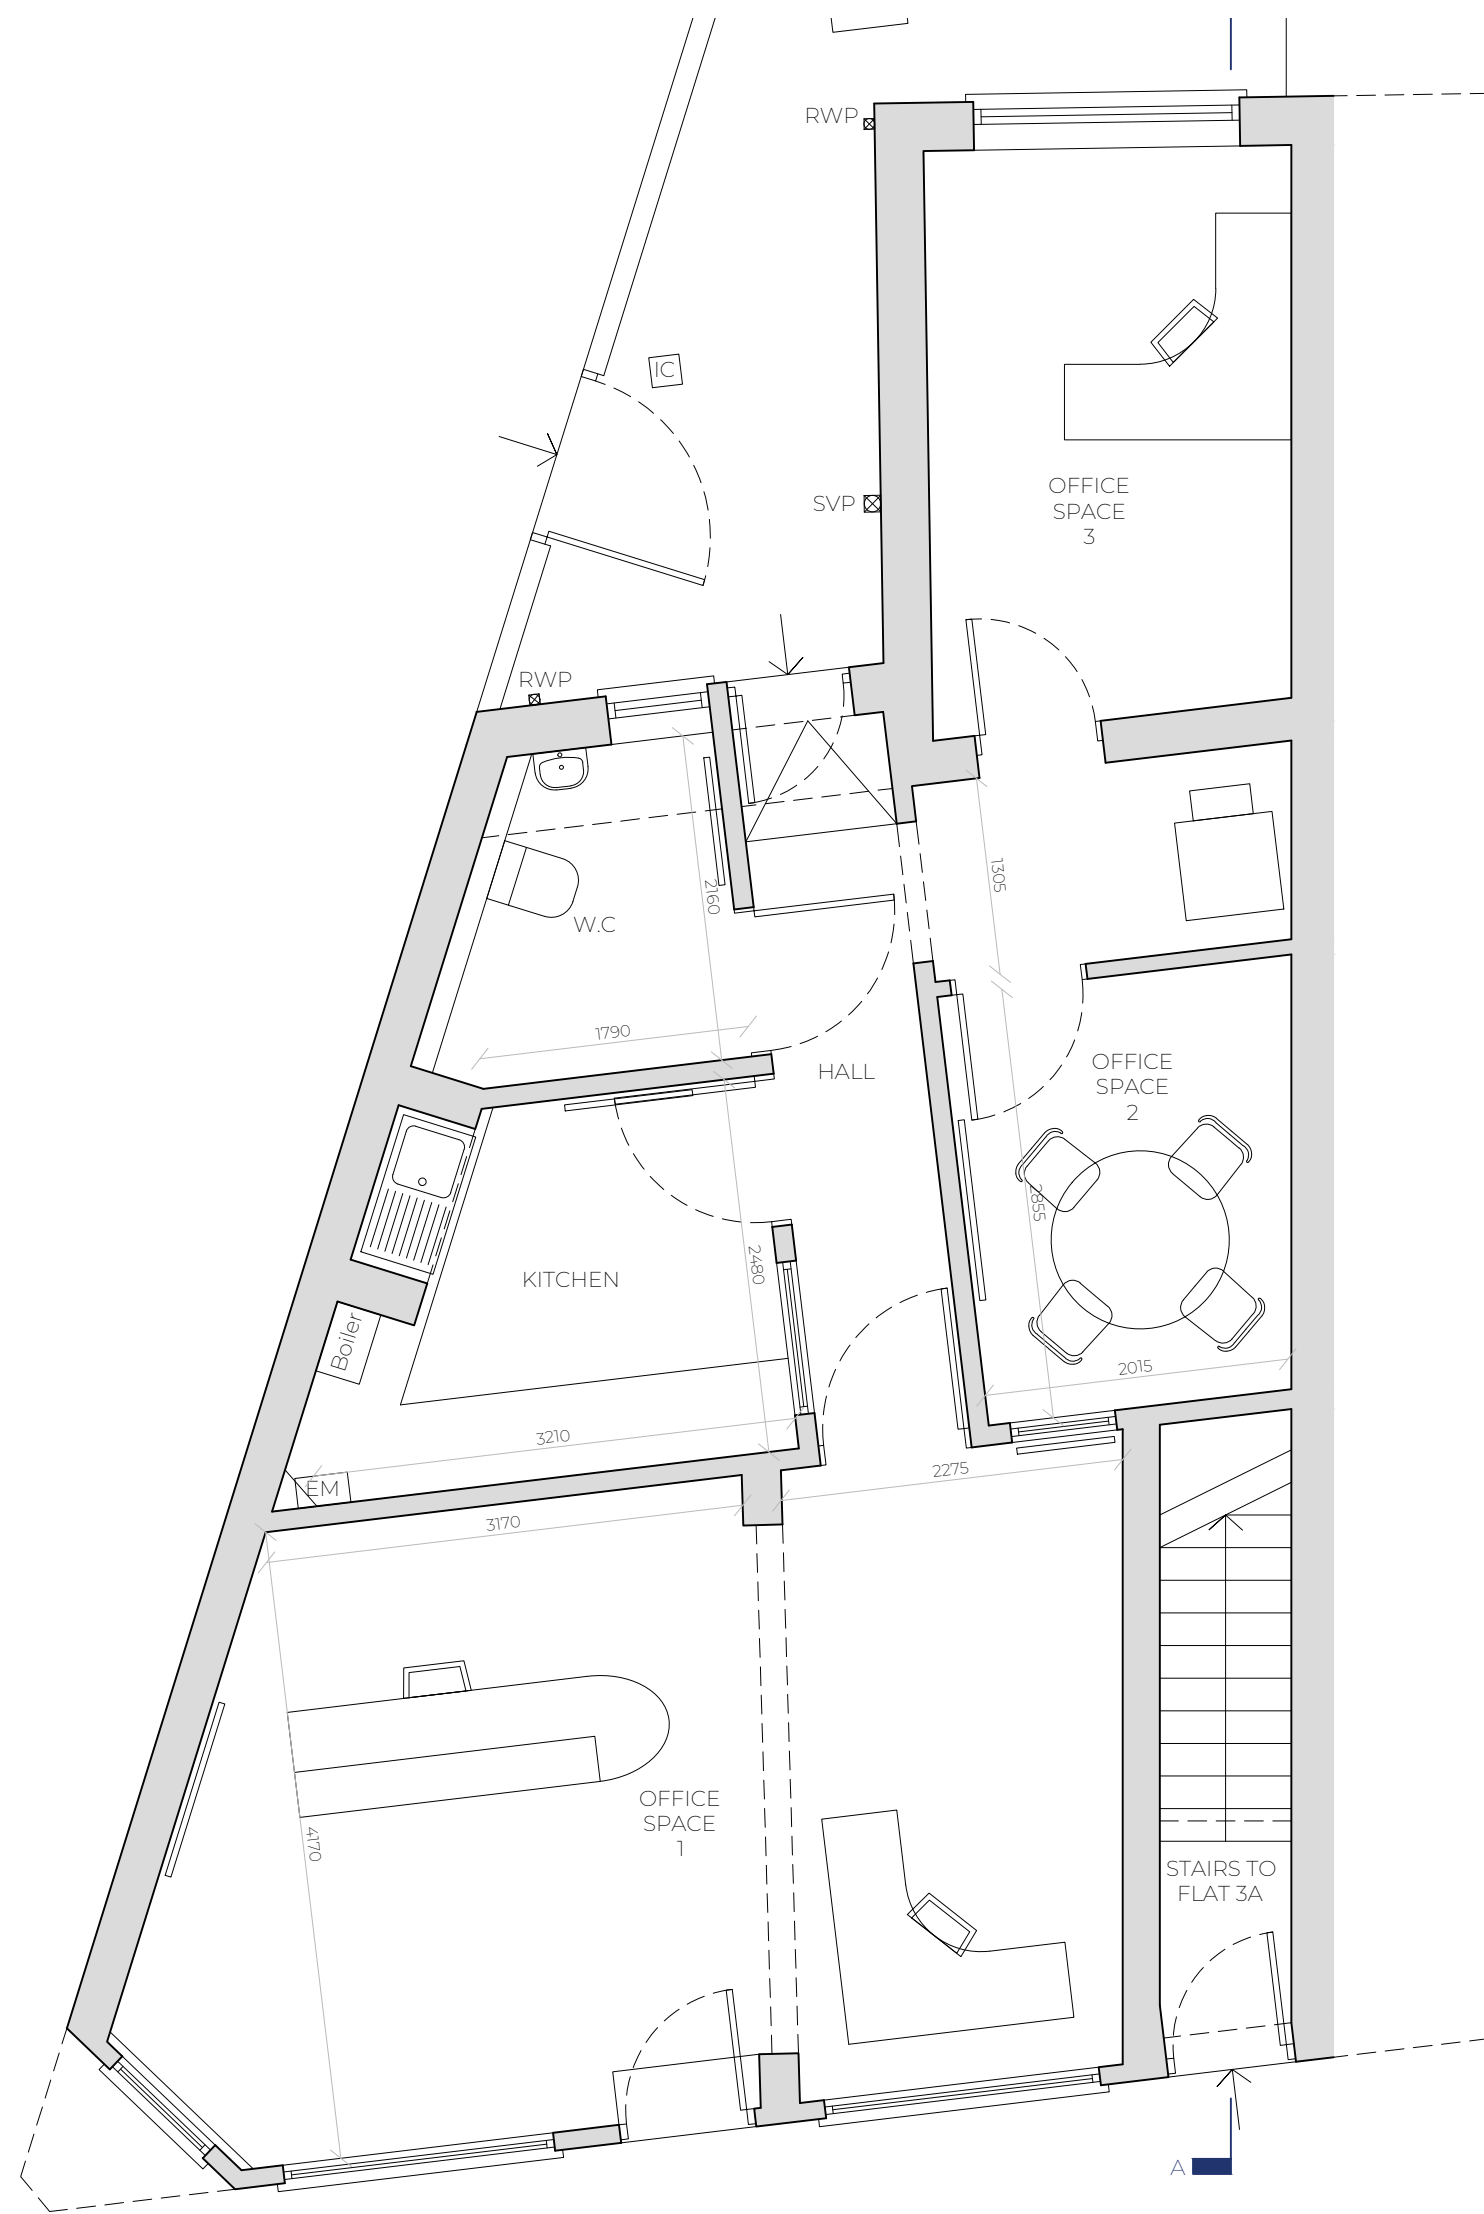
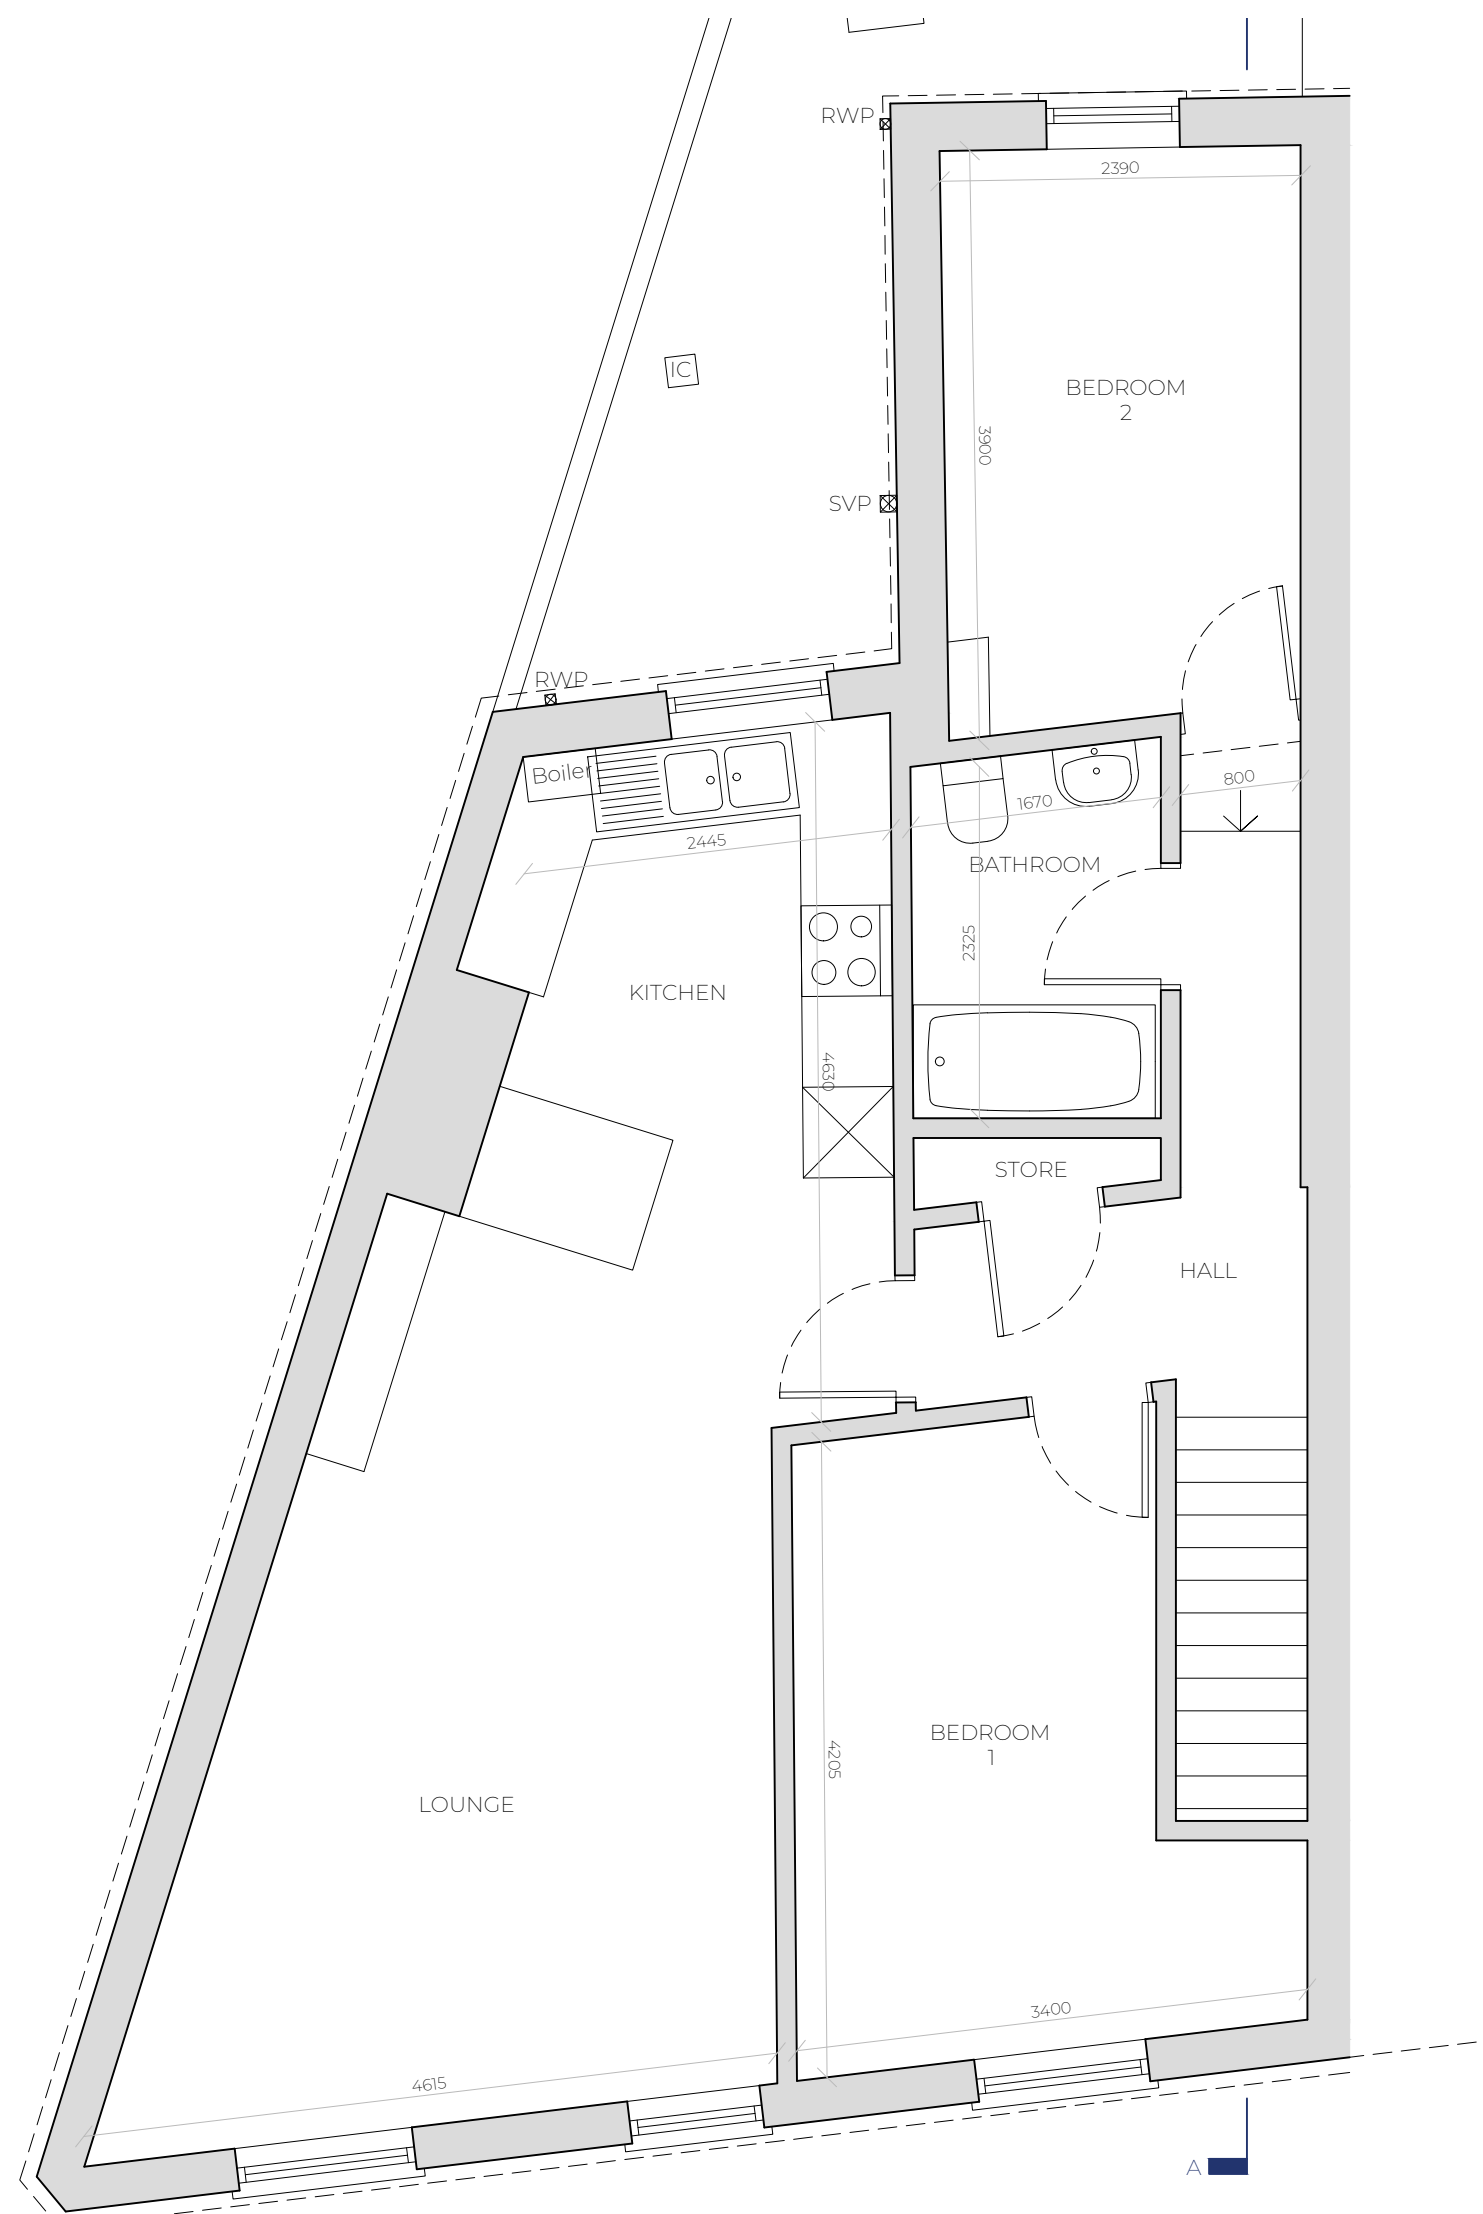


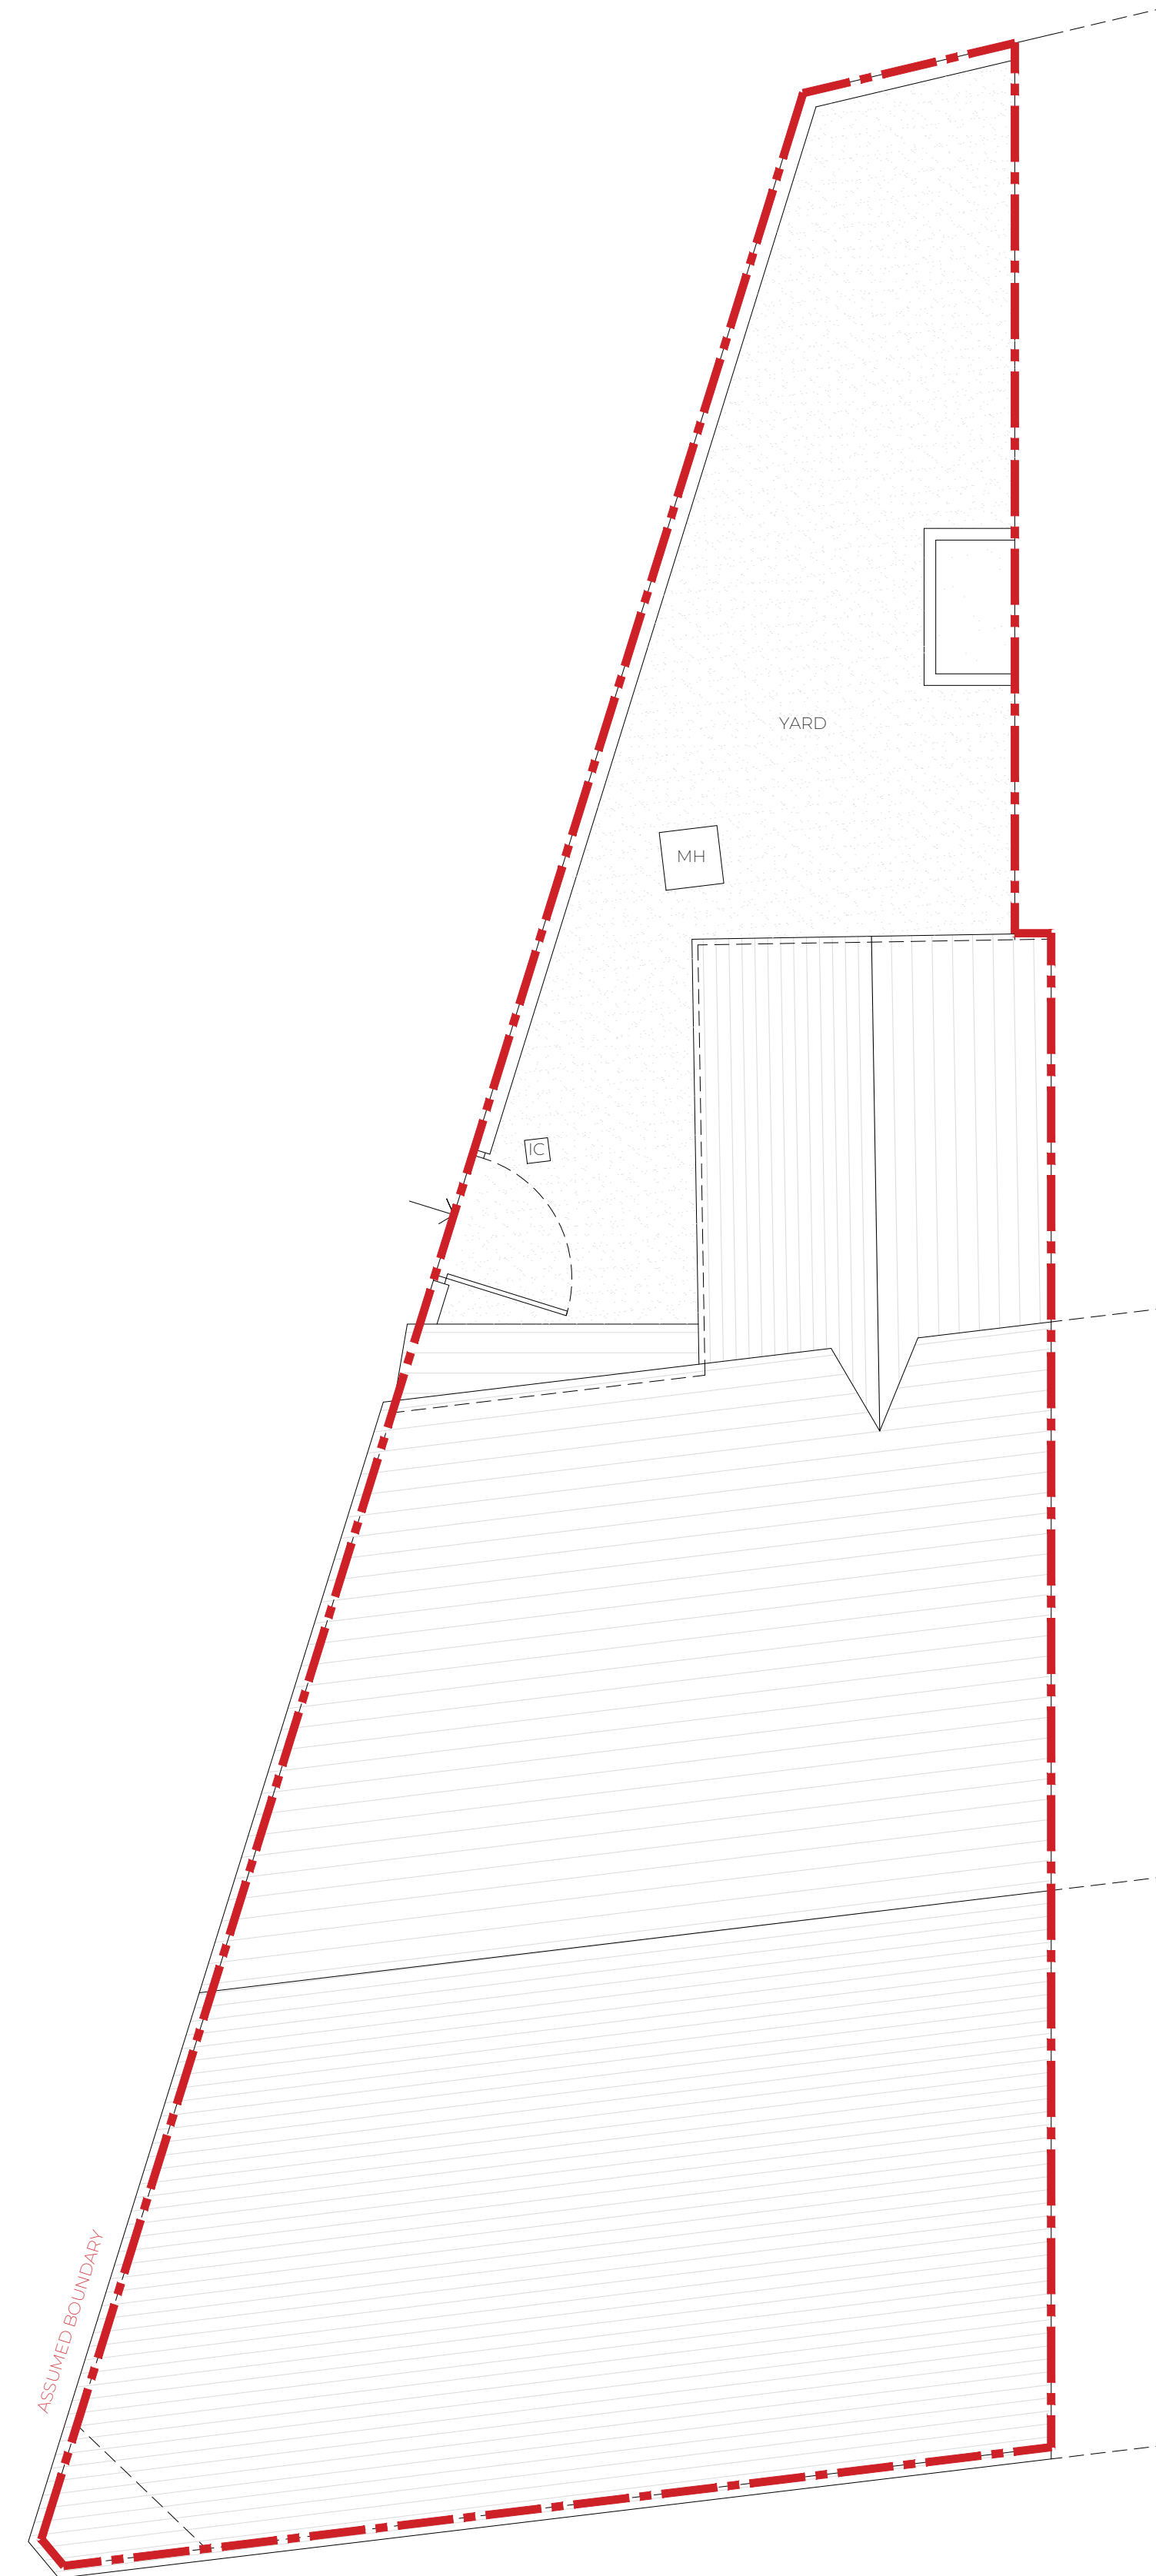

EXISTING GROUND FLOOR PLAN 1:50 @ A1

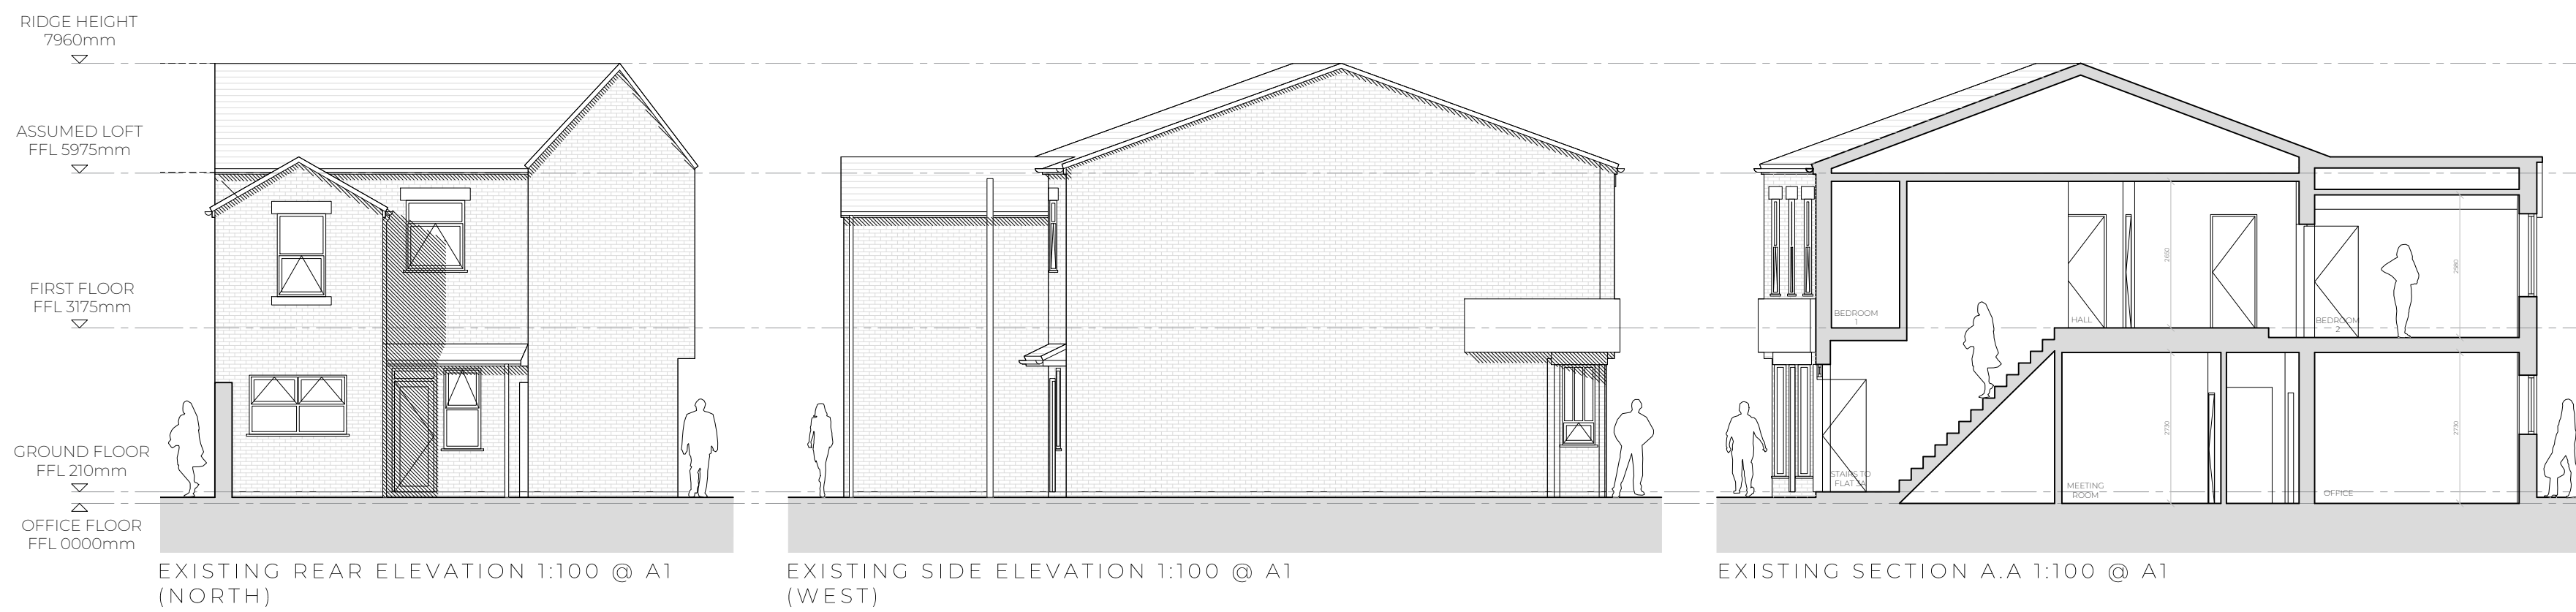

EXISTING FIRST FLOOR PLAN 1:50 @ A1

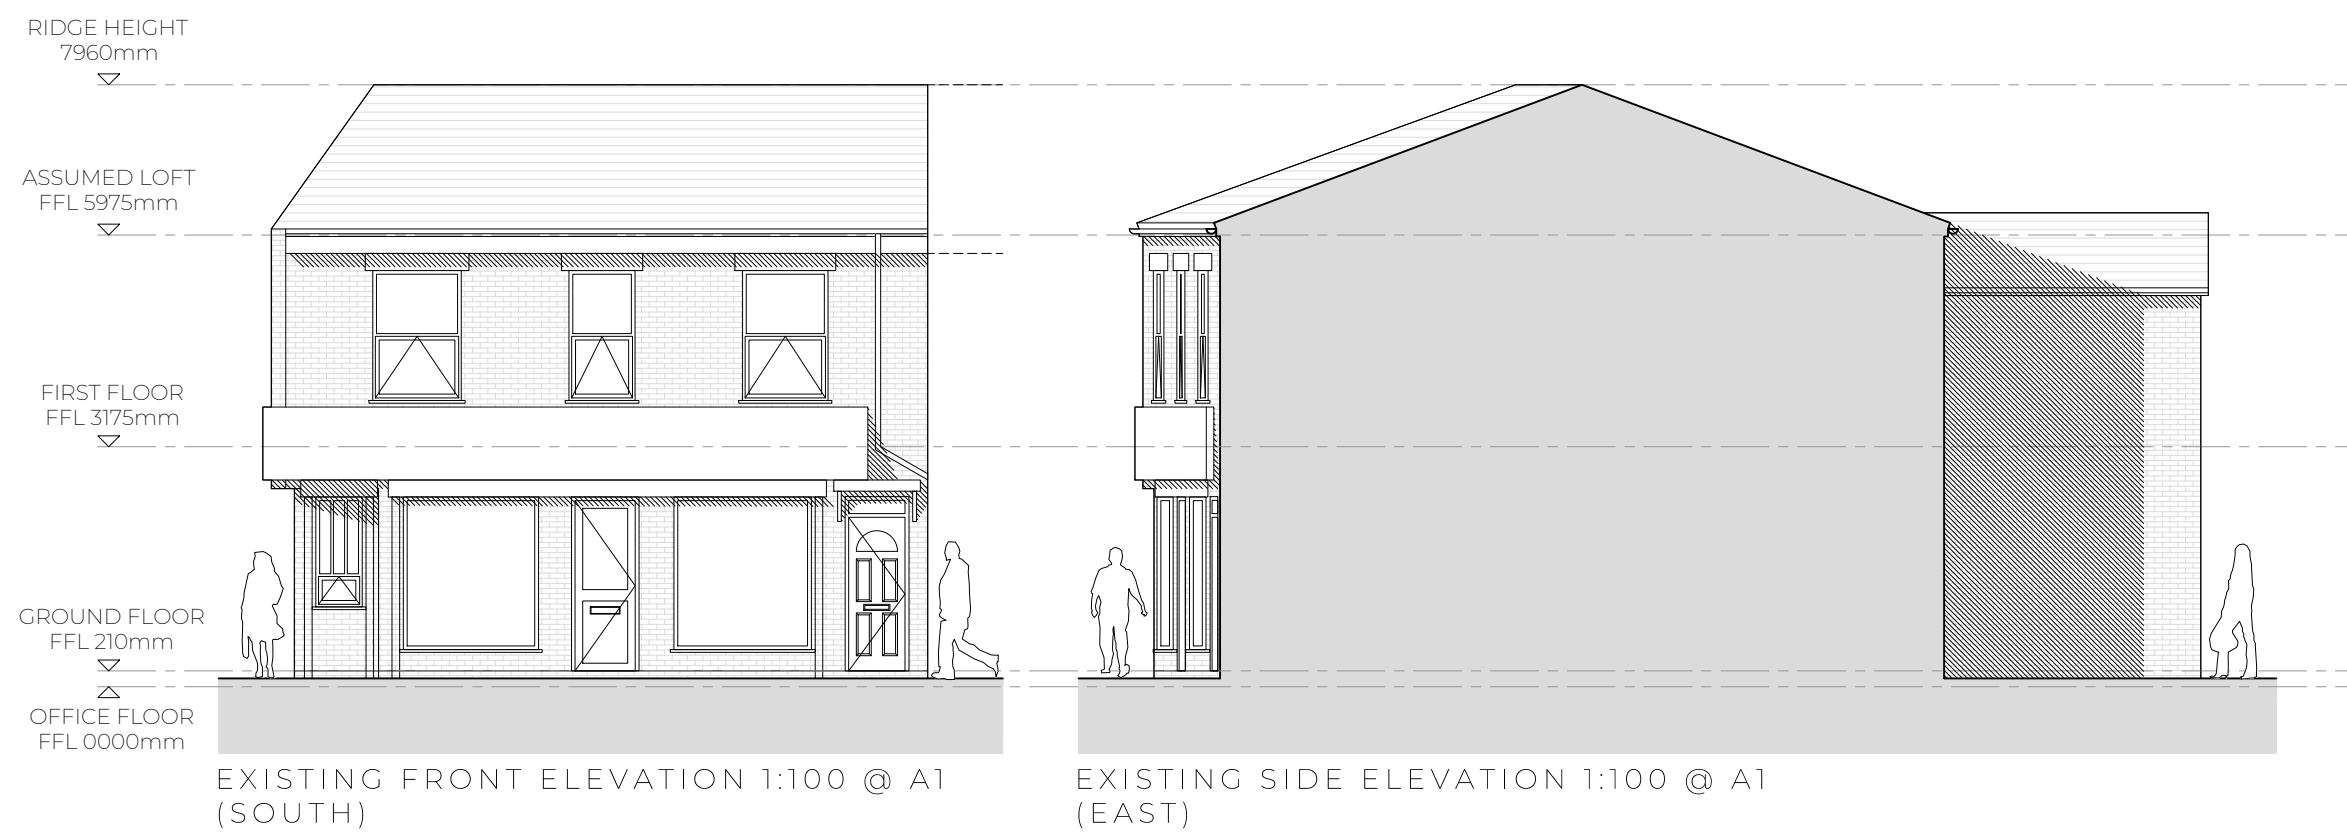

EXISTING SITE PLAN 1:50 @ A1

This drawing is not to be scaled or manipulated in any way. Any errors or discrepancies should be reported to SDA Architecture. Work to given dimensions only which the contractor must check and confirm all dimensions onsite. Copyright to remain with SDA Architecture and is not to be copied, lent or used by any third party without the express written permission of SDA Architecture.

REV	DATE	NOTES
A	29.04.21	Issued for client comment only.
B	13.05.21	Issued for Planning Application only.

MEASURED SURVEY

PROJECT:
3 & 3A Warrington Road,
Prescot, L34 5QX

DRAWING TITLE:
Existing Floor Plans, Elevations
and Section

DRAWN/APPROVED BY: SI/BR	DATE: 13.05.2021
DRAWING NO: 40_2021_01	REVISION: B

