




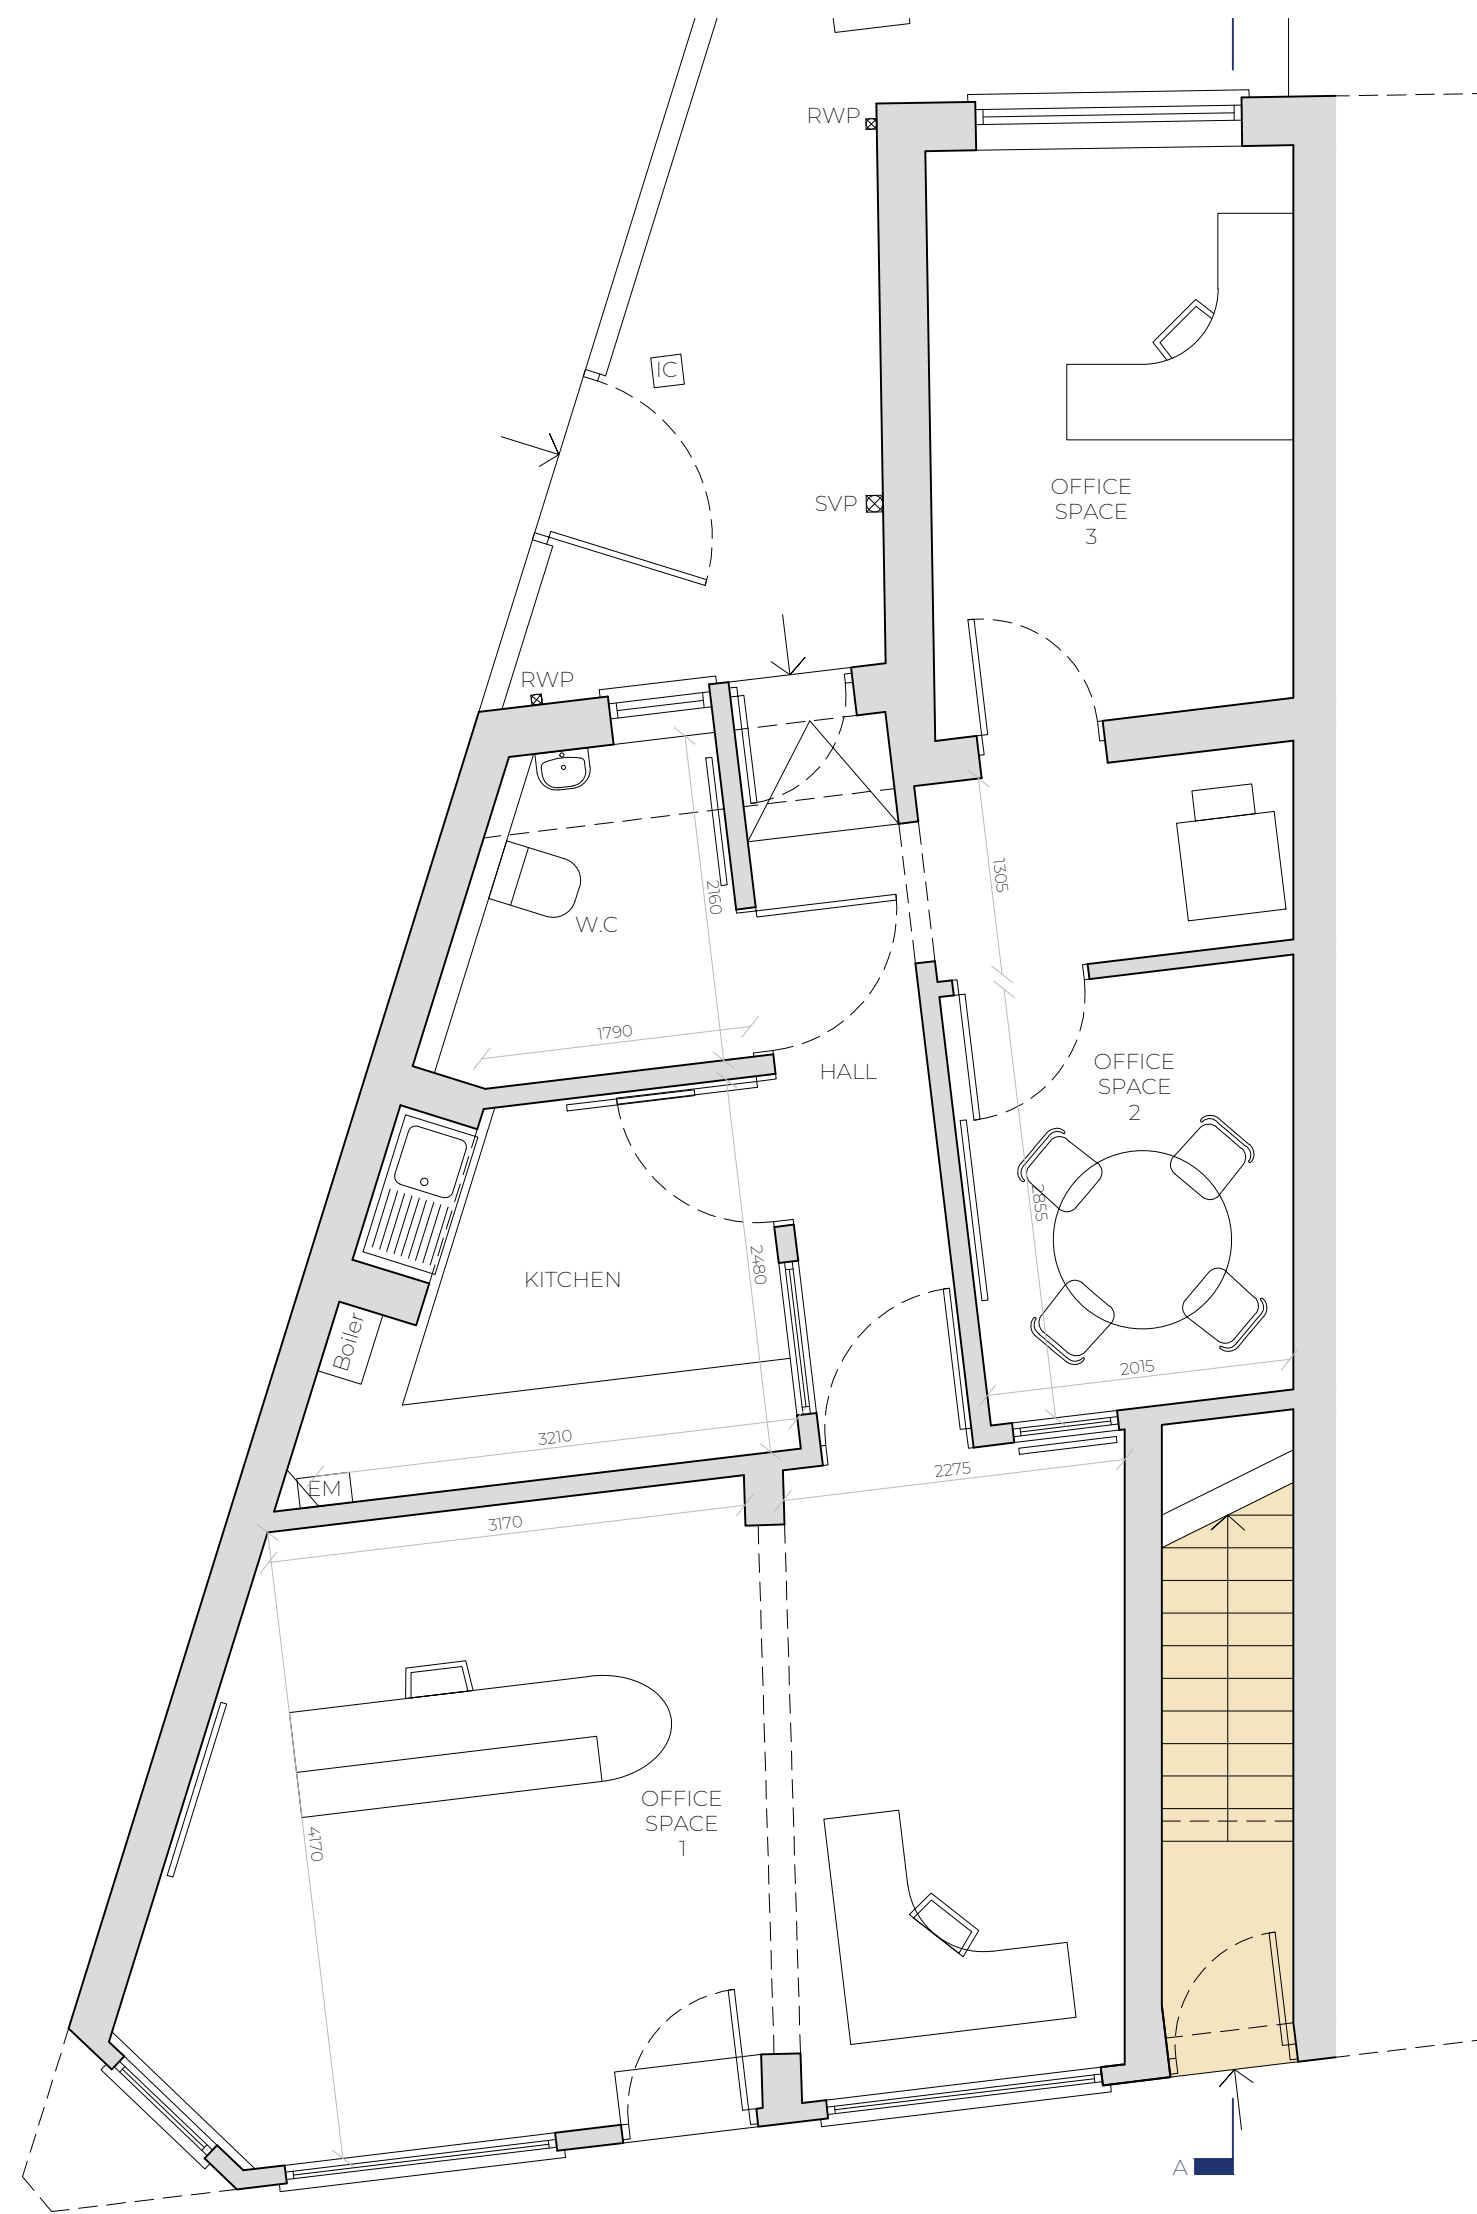

PROPOSED GROUND FLOOR PLAN 1:50 @ A1

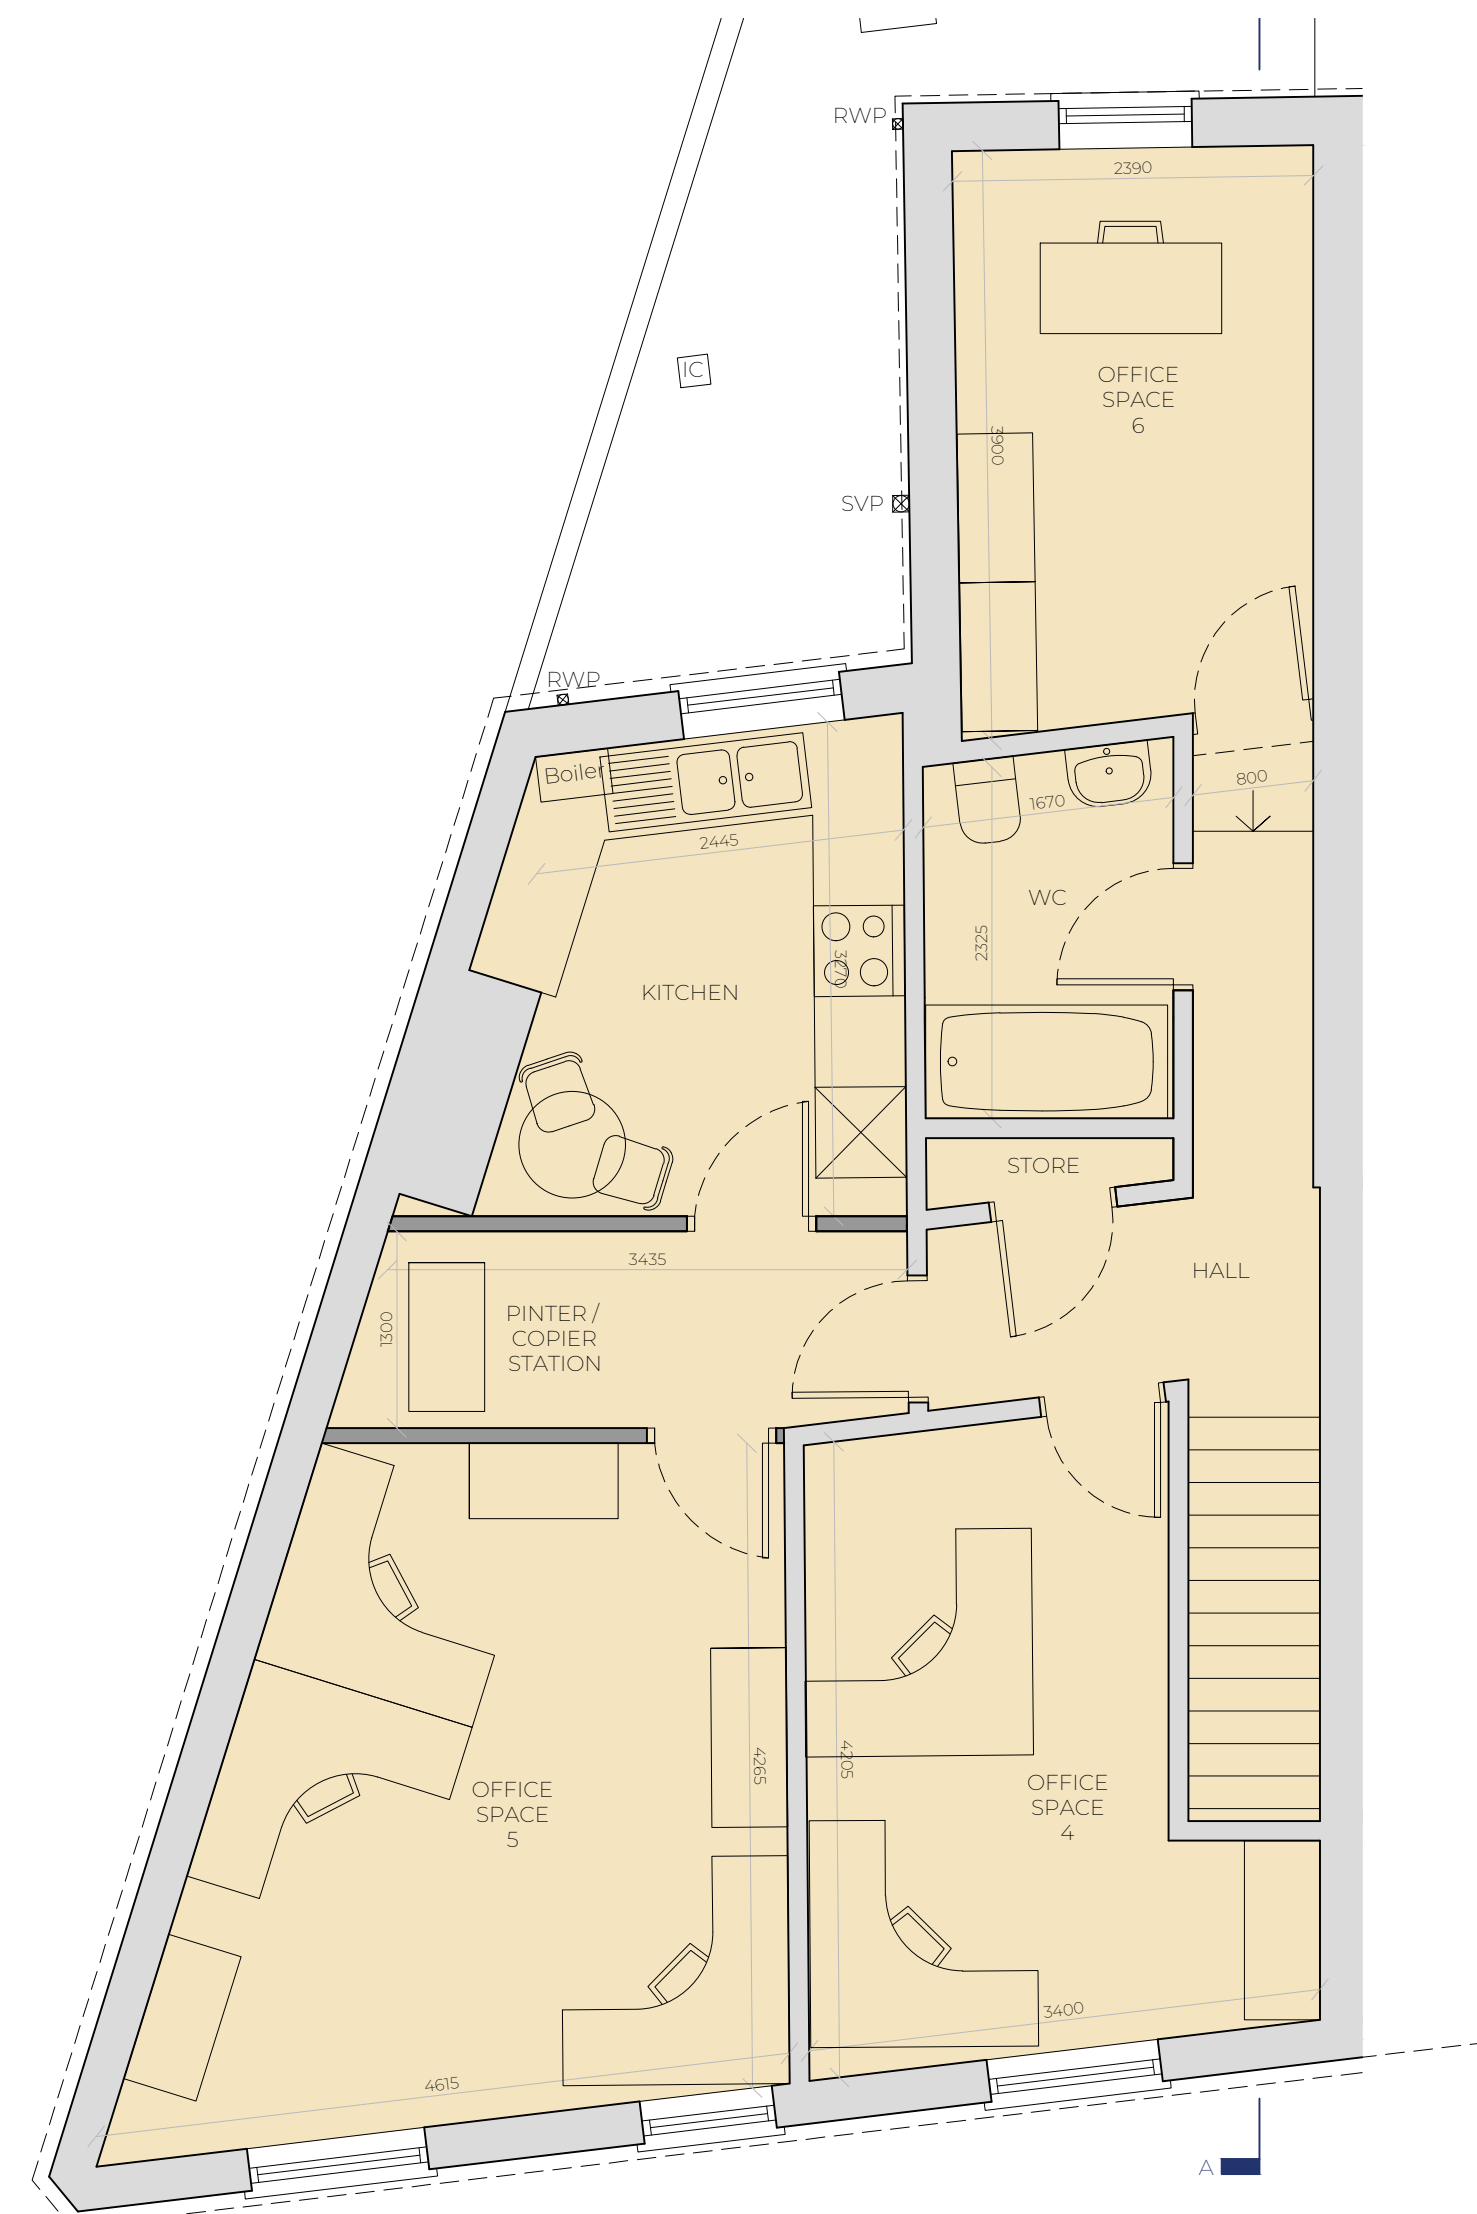


PROPOSED FIRST FLOOR PLAN 1:50 @ A1

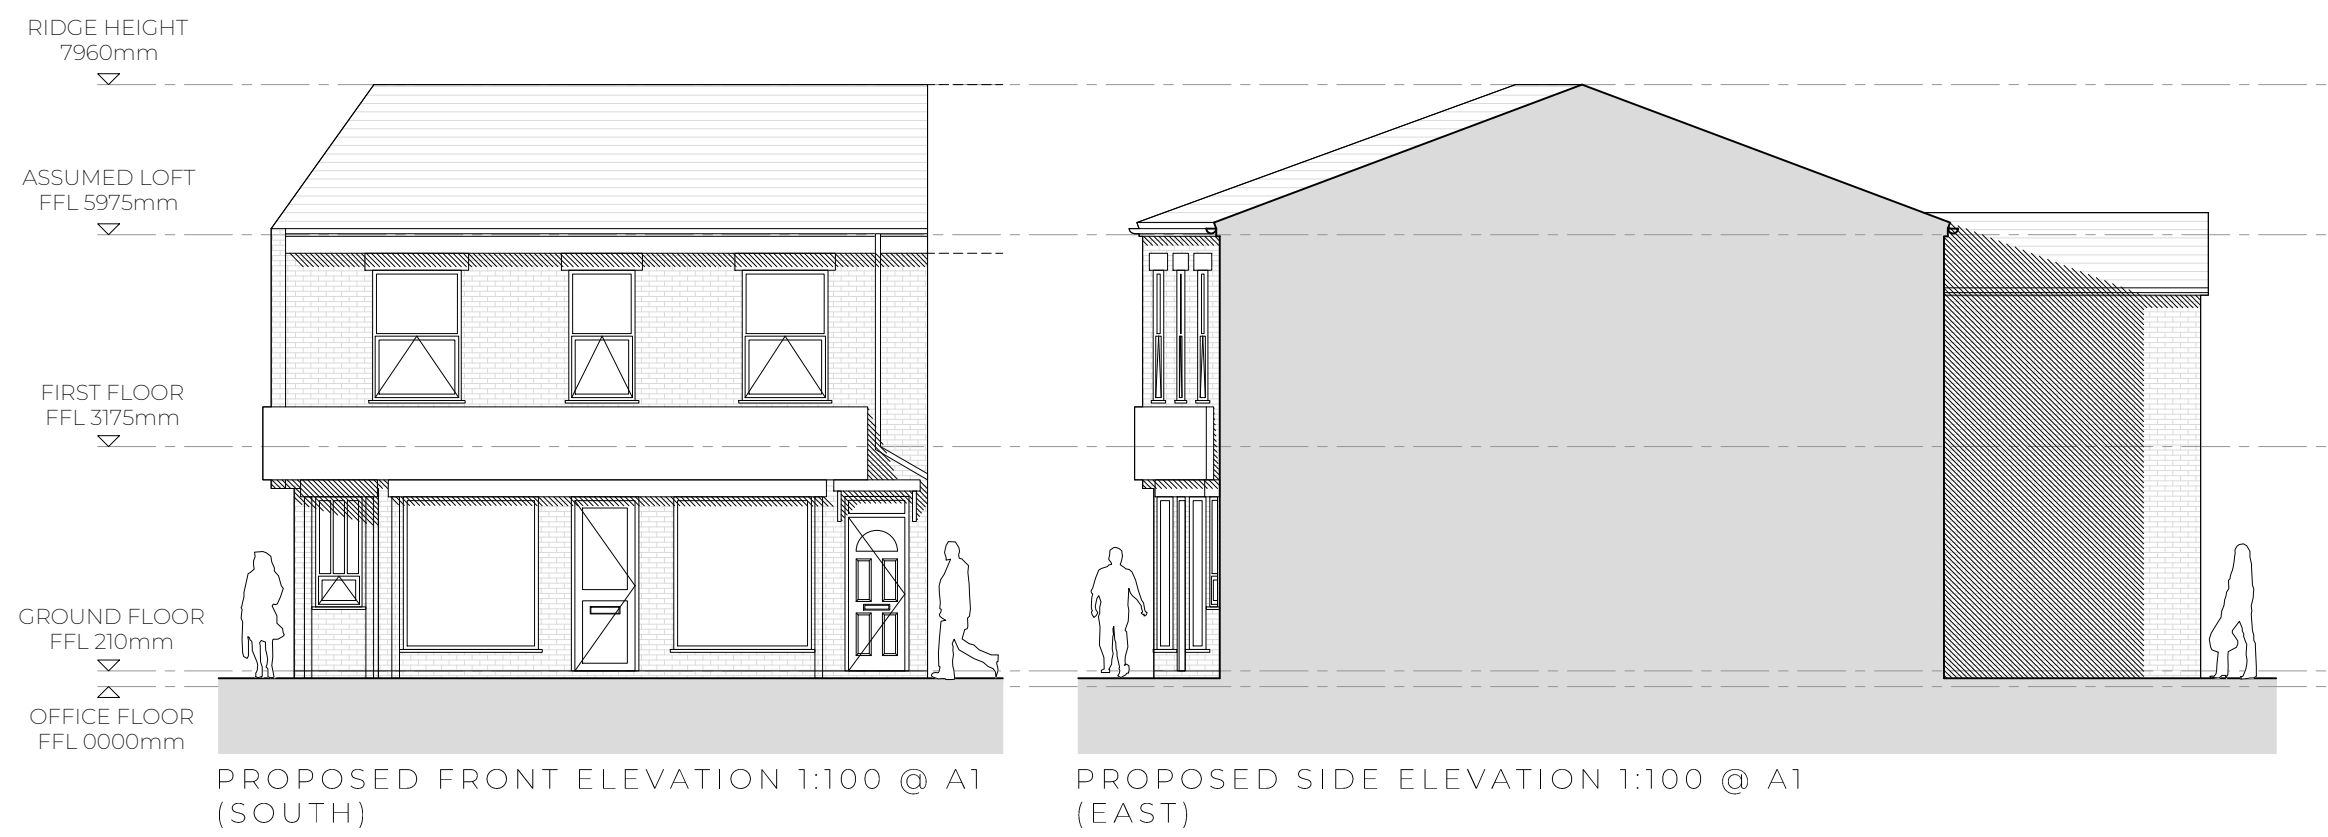

PROPOSED FRONT ELEVATION 1:100 @ A1 (SOUTH)


PROPOSED SIDE ELEVATION 1:100 @ A1 (EAST)

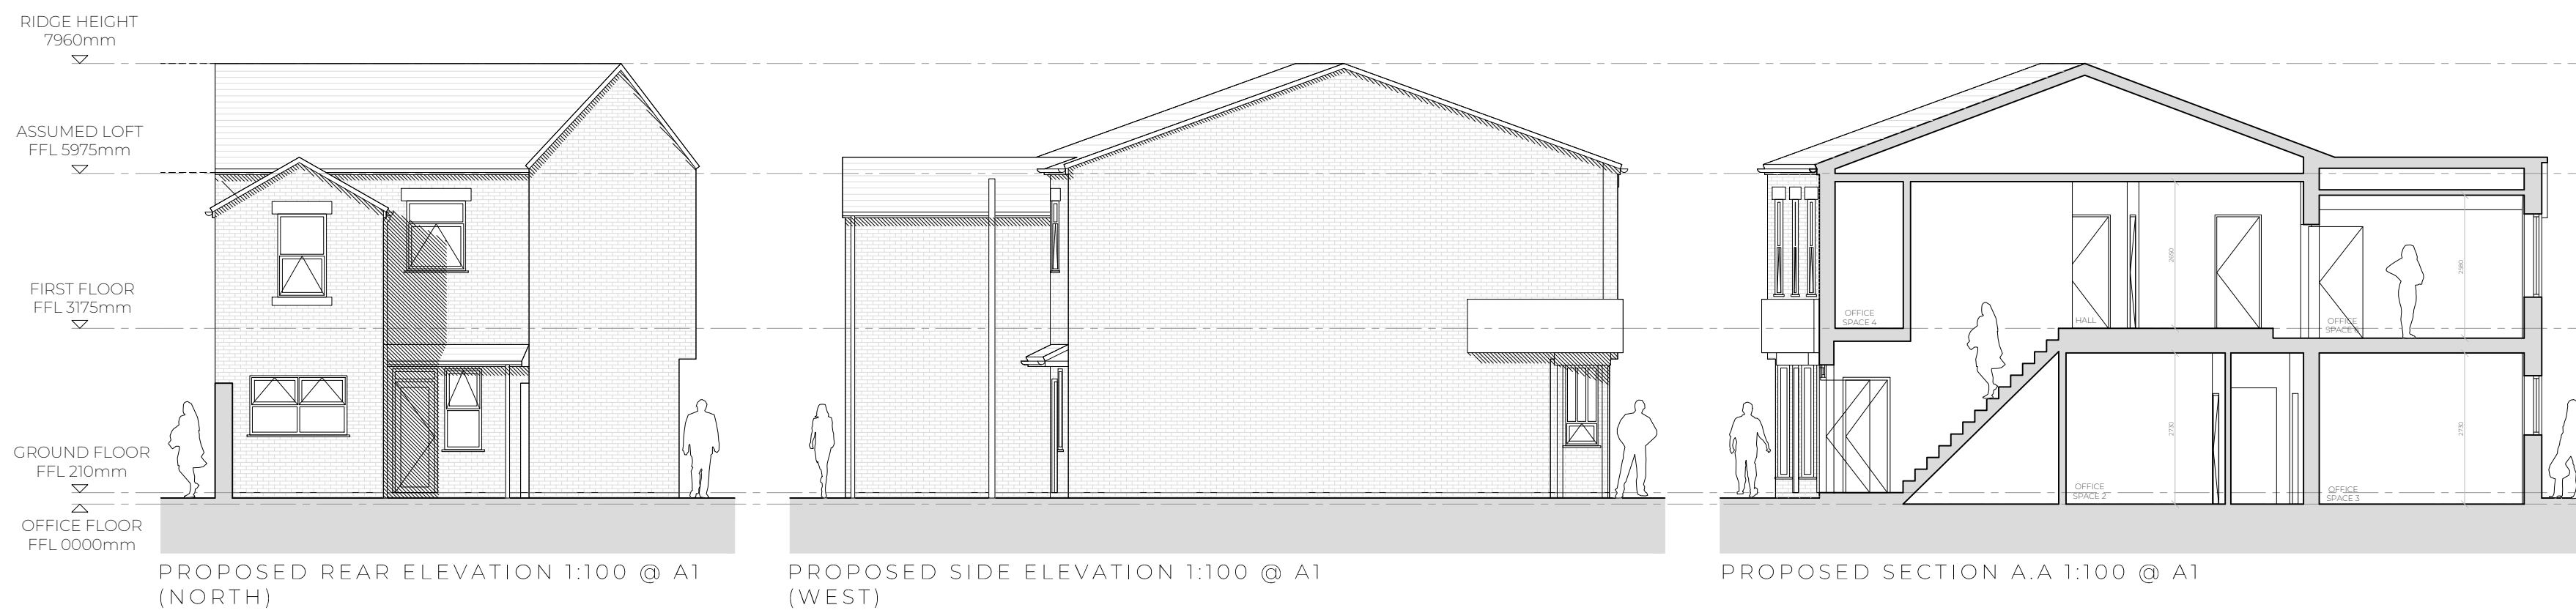

PROPOSED REAR ELEVATION 1:100 @ A1 (NORTH)

PROPOSED SIDE ELEVATION 1:100 @ A1 (WEST)

PROPOSED SECTION A.A 1:100 @ A1

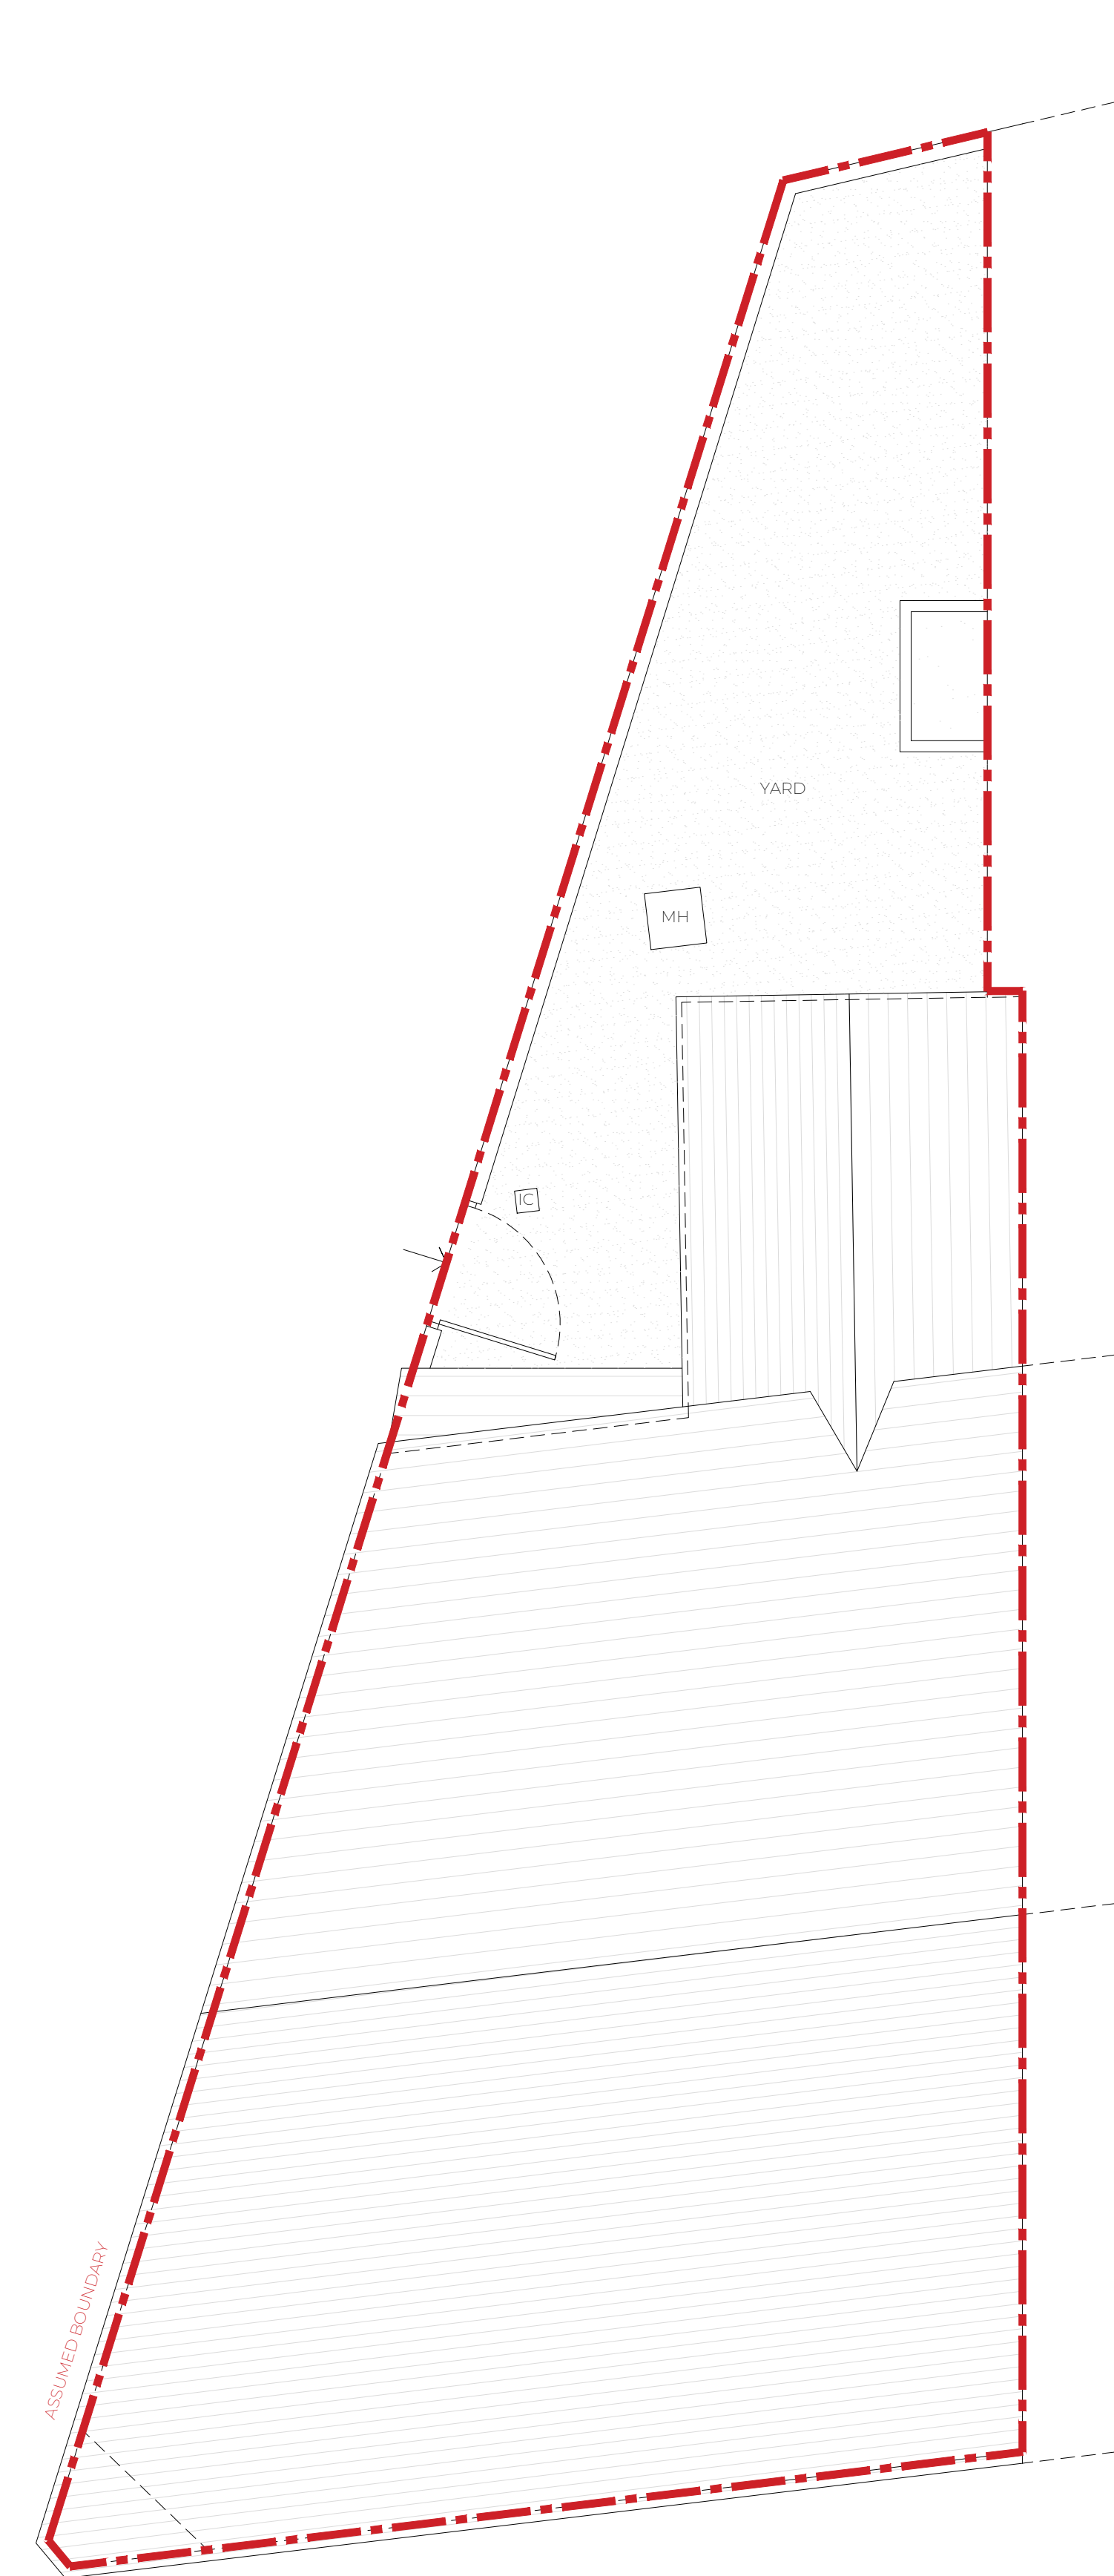

PROPOSED SITE PLAN 1:50 @ A1

- KEY:
- Existing
 - Proposed
 - 67m² proposed change of use from C3 to A2
 - 110m² site area

This drawing is not to be scaled or manipulated in any way. Any errors or discrepancies should be reported to SDA Architecture. Work to given dimensions only which the contractor must check and confirm all dimensions onsite. Copyright to remain with SDA Architecture and is not to be copied, lent or used by any third party without the express written permission of SDA Architecture.

REV	DATE	NOTES
A	29.04.21	Issued for client comment only.
B	13.05.21	Existing access maintained. Issued for Planning Application only.

SPATIAL COORDINATION

PROJECT:
3 & 3A Warrington Road,
Prescot, L34 5QX

DRAWING TITLE:
Proposed Floor Plans, Elevations
and Section

DRAWN/APPROVED BY: SI/BR	DATE: 13.05.2021
DRAWING NO: 40_2021_02	REVISION: B

SDA ARCHITECTURE

34 Wellington Road
Oxton CH43 2JF
+44 (0) 151 651 1789
info@sdaarchitecture.com
sdaarchitecture.com

