



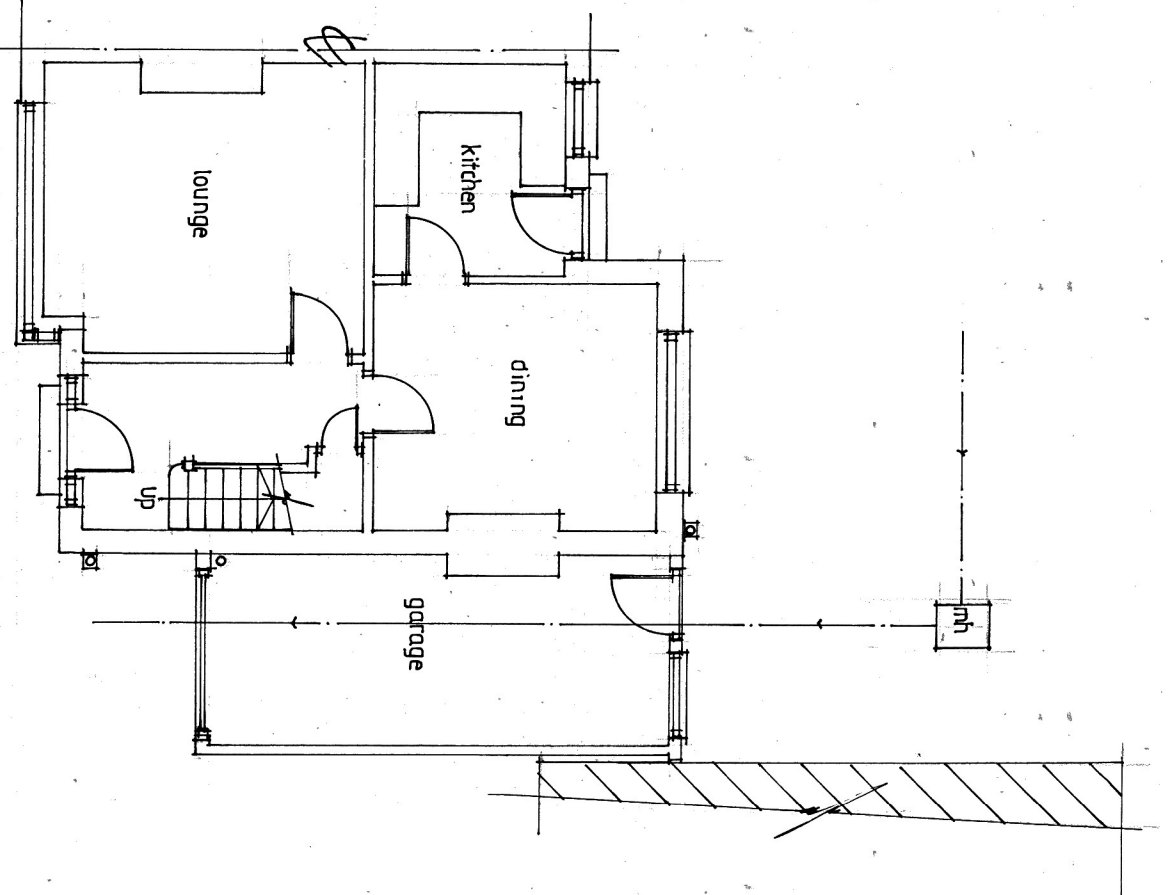

EXISTING GROUND FLOOR PLAN 1:100.

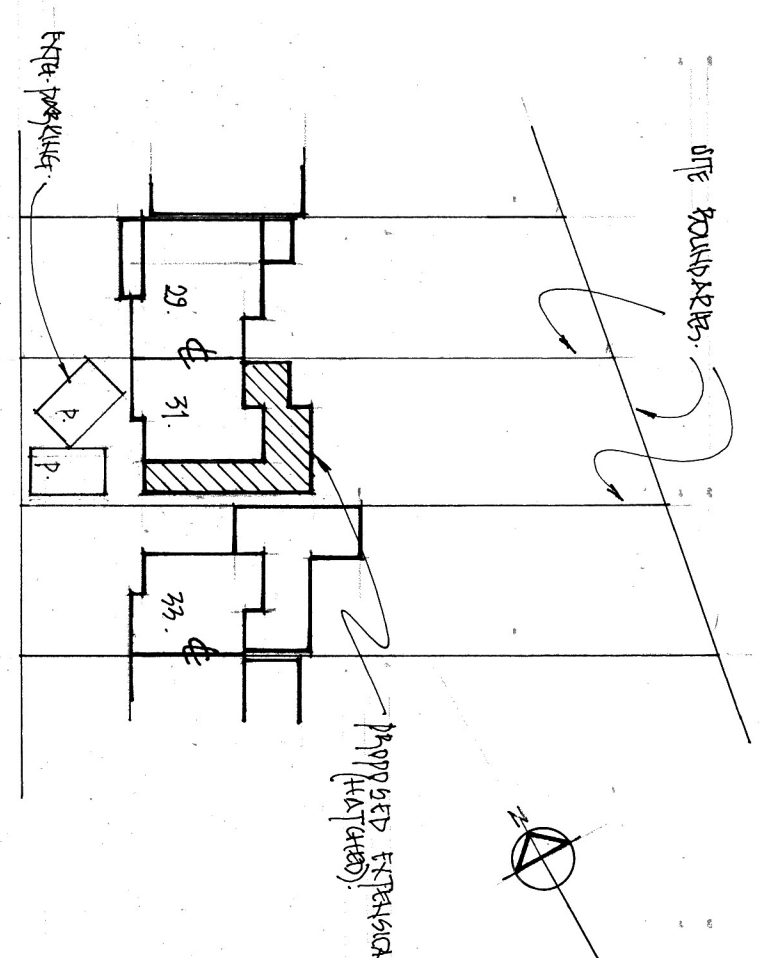


PROPOSED BLOCK PLAN 1:500.


EXISTING FRONT ELEVATION 1:100.

EXISTING REAR ELEVATION 1:100.

EXISTING SIDE ELEVATIONS 1:100.

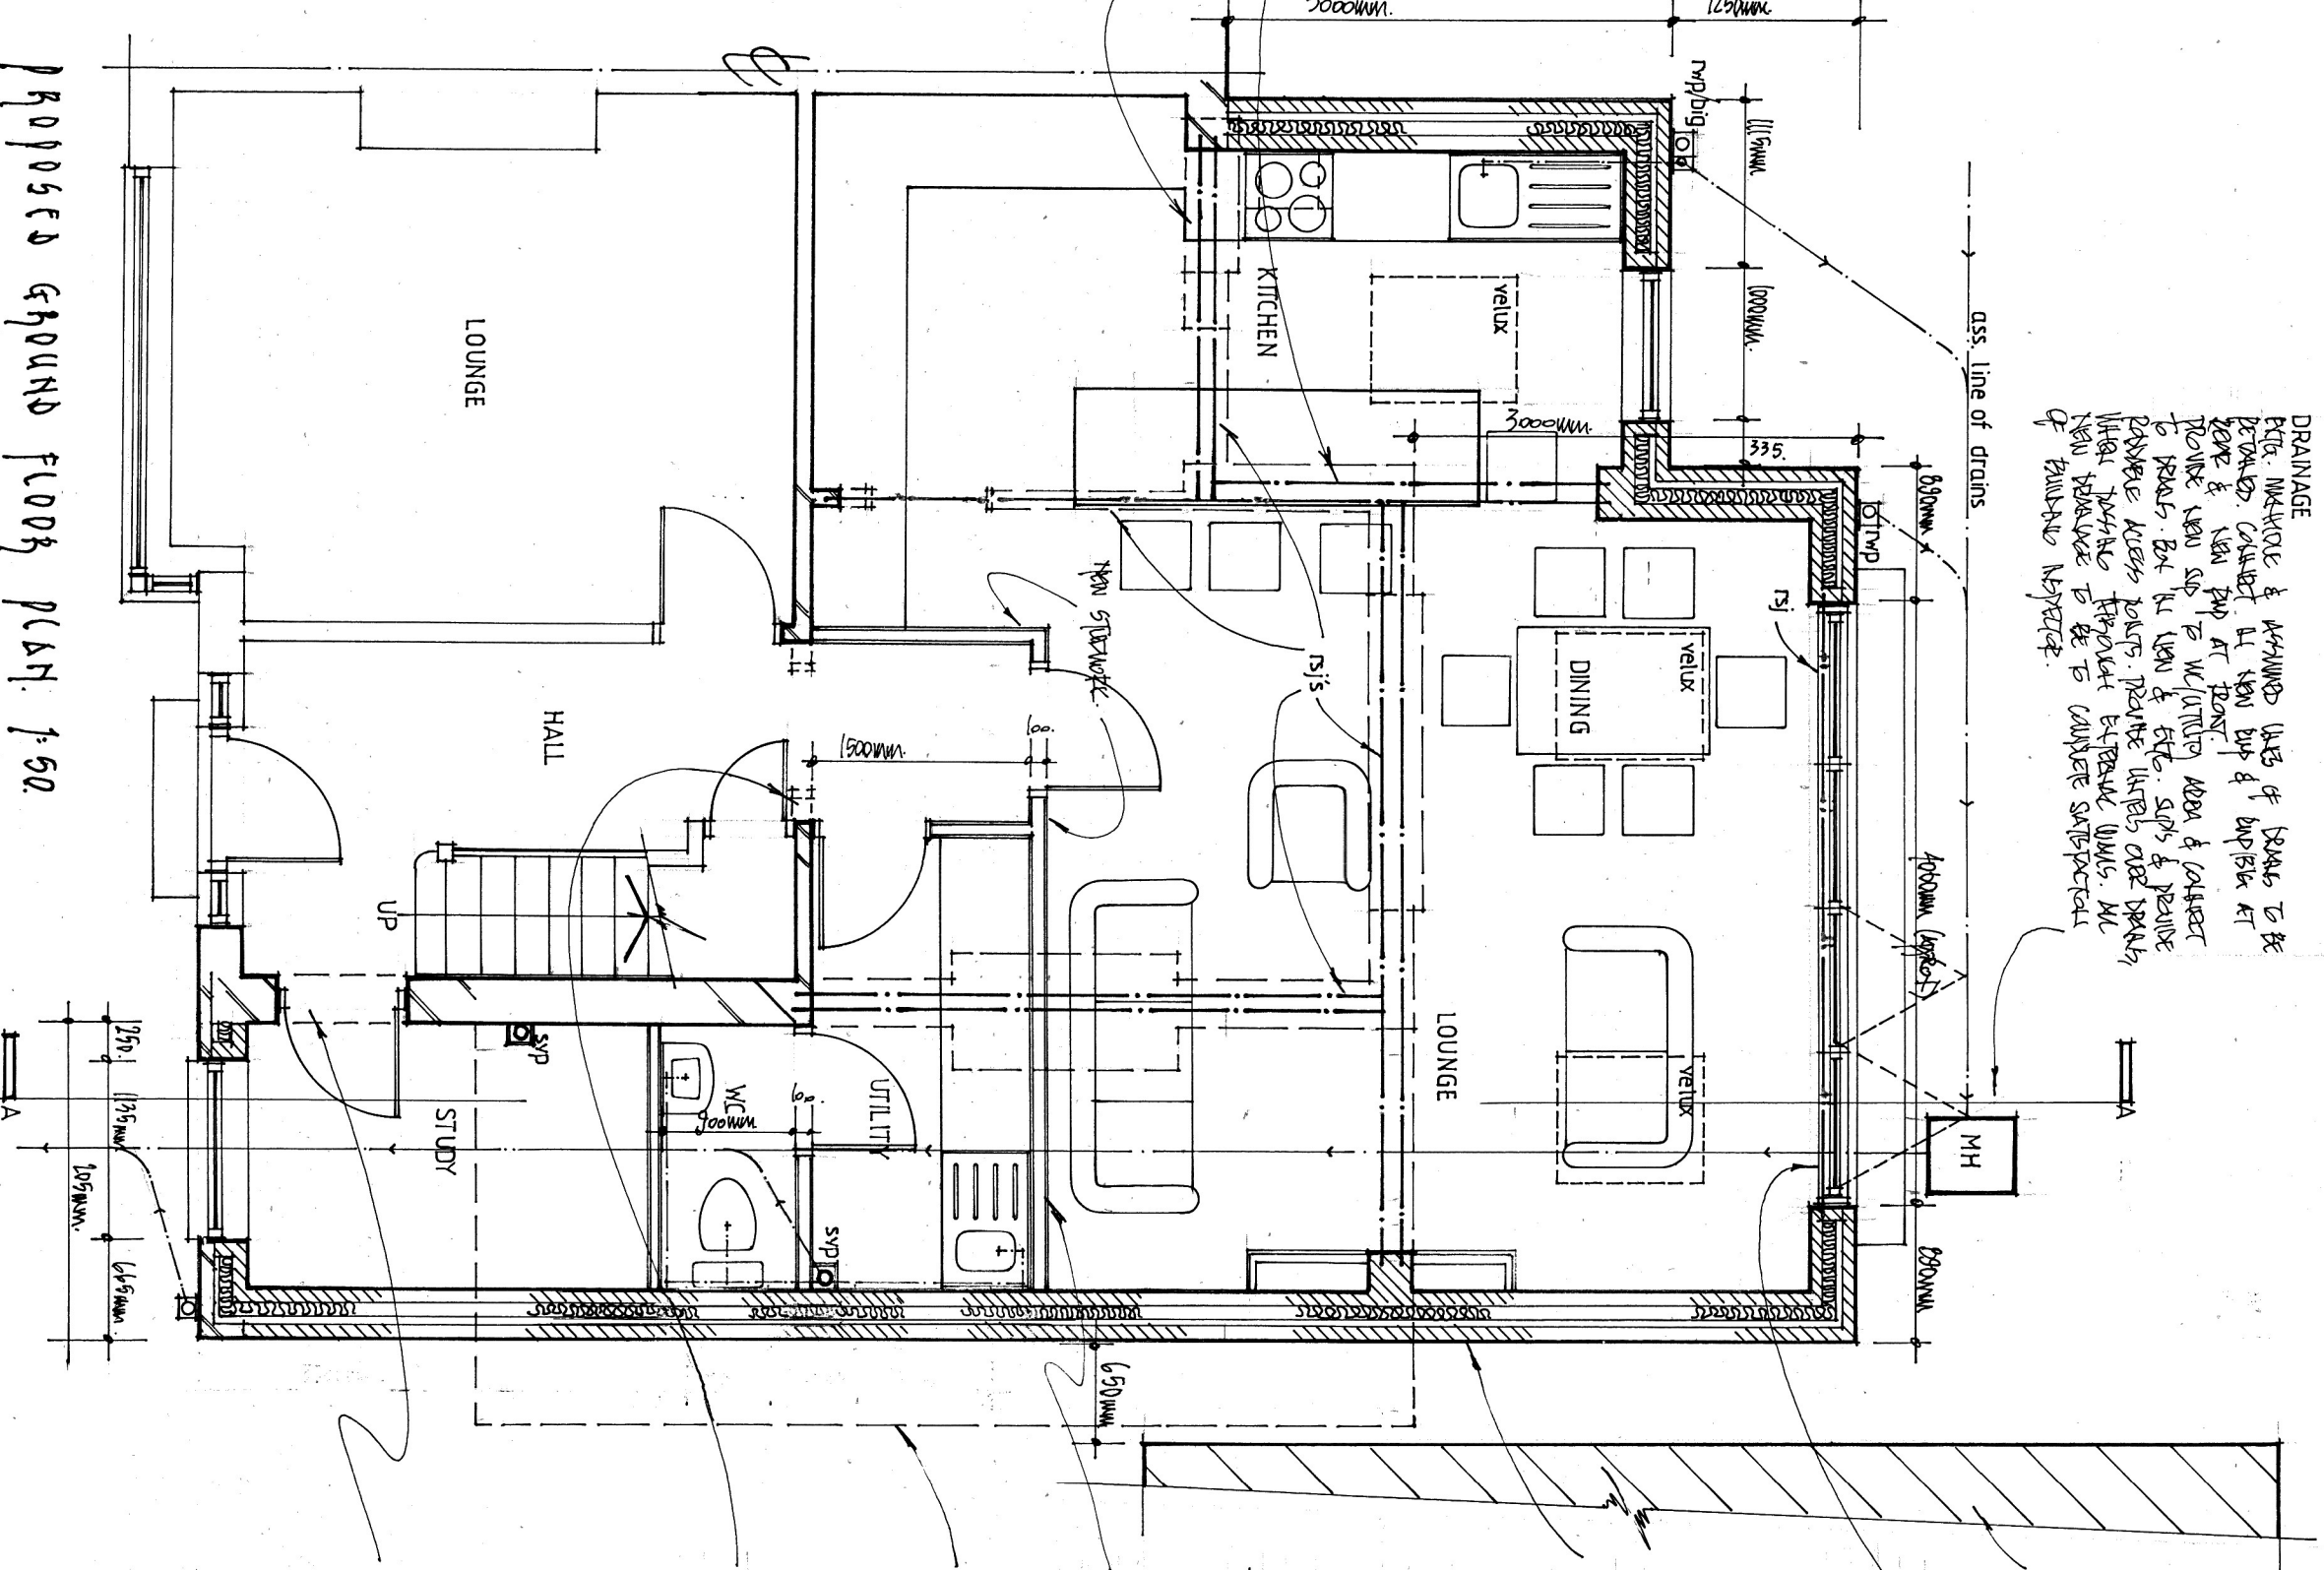

PROPOSED GROUND FLOOR PLAN 1:50



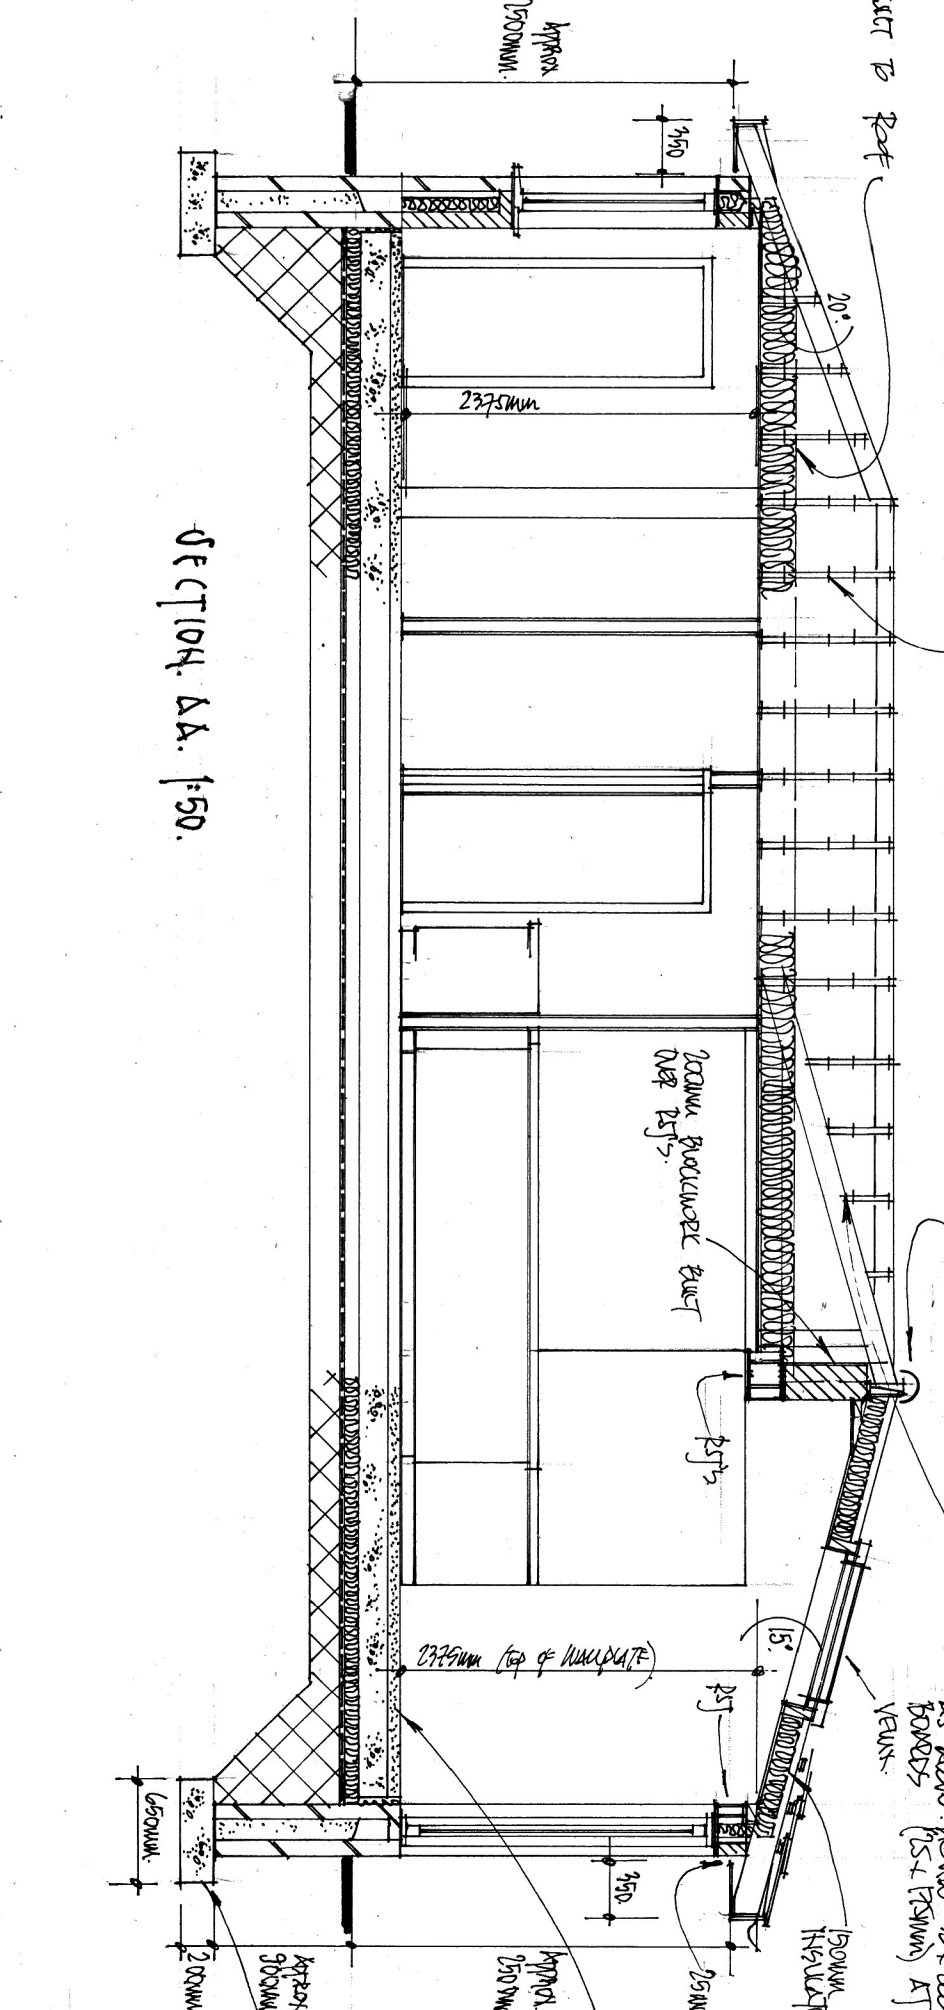


SECTION A.A. 1:50.

PROPOSED FRONT ELEVATION 1:100

PROPOSED REAR ELEVATION 1:100

PROPOSED SIDE ELEVATIONS 1:100

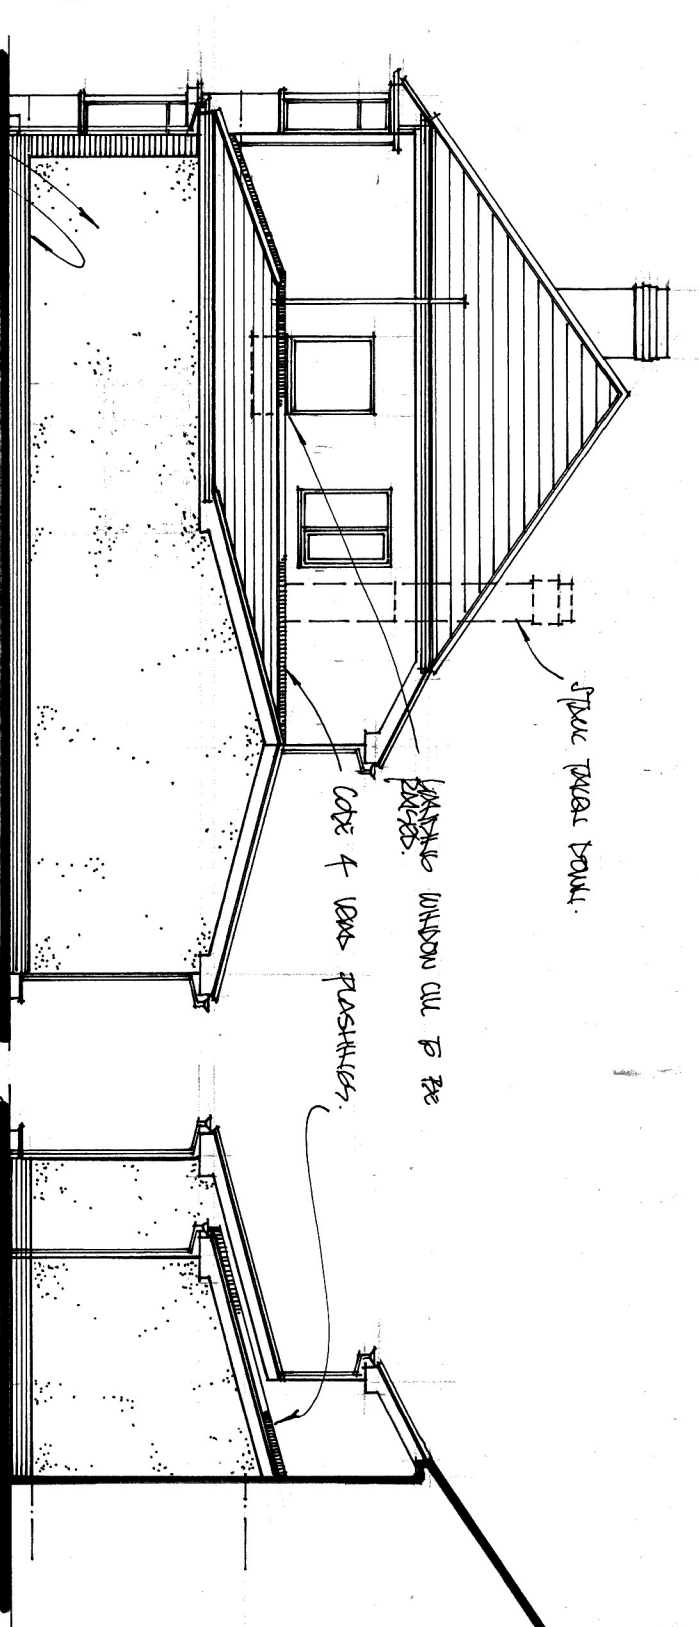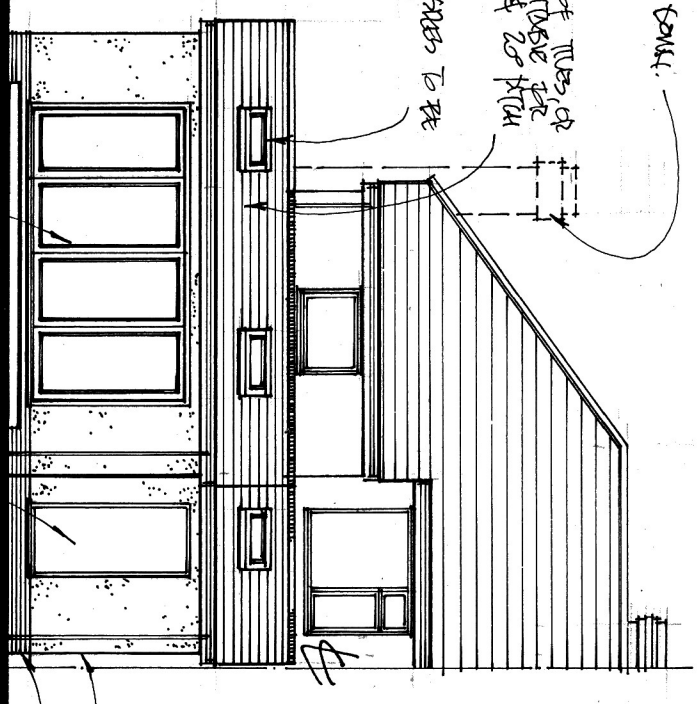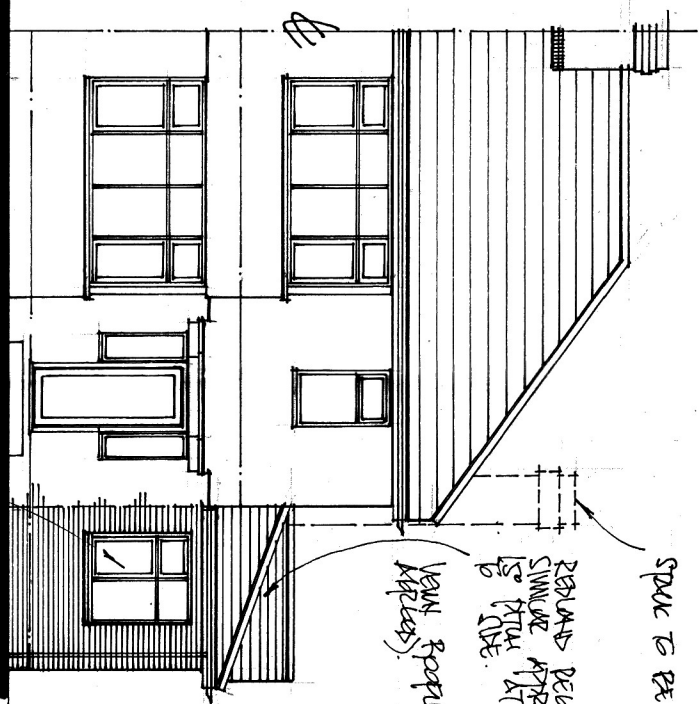

THE NEW EXTENSION & UTILITY WINGS
TO BE CONSTRUCTED SEPARATELY FROM THE
EXISTING BUILDING. THE NEW WINGS TO
BE CONSTRUCTED TO THE EXISTING
FOUNDATION LEVELS.

DRAINAGE
FROM THE ROOF & GROUND FLOOR TO BE
DRAINAGE TO THE MAIN DRAIN & WASTE KIT
TO BE CONSTRUCTED TO THE EXISTING
LEVELS. THE NEW WINGS TO BE
CONSTRUCTED TO THE EXISTING
FOUNDATION LEVELS. THE NEW WINGS
TO BE CONSTRUCTED TO THE EXISTING
FOUNDATION LEVELS.

WALLS
THE NEW WINGS TO BE CONSTRUCTED
TO THE EXISTING FOUNDATION LEVELS.
THE NEW WINGS TO BE CONSTRUCTED
TO THE EXISTING FOUNDATION LEVELS.
THE NEW WINGS TO BE CONSTRUCTED
TO THE EXISTING FOUNDATION LEVELS.

STUDY
THE NEW WINGS TO BE CONSTRUCTED
TO THE EXISTING FOUNDATION LEVELS.
THE NEW WINGS TO BE CONSTRUCTED
TO THE EXISTING FOUNDATION LEVELS.
THE NEW WINGS TO BE CONSTRUCTED
TO THE EXISTING FOUNDATION LEVELS.

VAULTED ROOF - 15' PITCH
THE NEW WINGS TO BE CONSTRUCTED
TO THE EXISTING FOUNDATION LEVELS.
THE NEW WINGS TO BE CONSTRUCTED
TO THE EXISTING FOUNDATION LEVELS.
THE NEW WINGS TO BE CONSTRUCTED
TO THE EXISTING FOUNDATION LEVELS.

FOUNDATIONS
THE NEW WINGS TO BE CONSTRUCTED
TO THE EXISTING FOUNDATION LEVELS.
THE NEW WINGS TO BE CONSTRUCTED
TO THE EXISTING FOUNDATION LEVELS.
THE NEW WINGS TO BE CONSTRUCTED
TO THE EXISTING FOUNDATION LEVELS.

Client		LAURA NEEDHAM BOWLING PARK 116 214	
Project		SINGLE STOREY PITCHED ROOF EXTENSION & PROPOSED PLANS & ELEVATIONS	
Scale	1:50, 1:100, 1:500	Drawn by	01
Date	OCTOBER, 2015		