


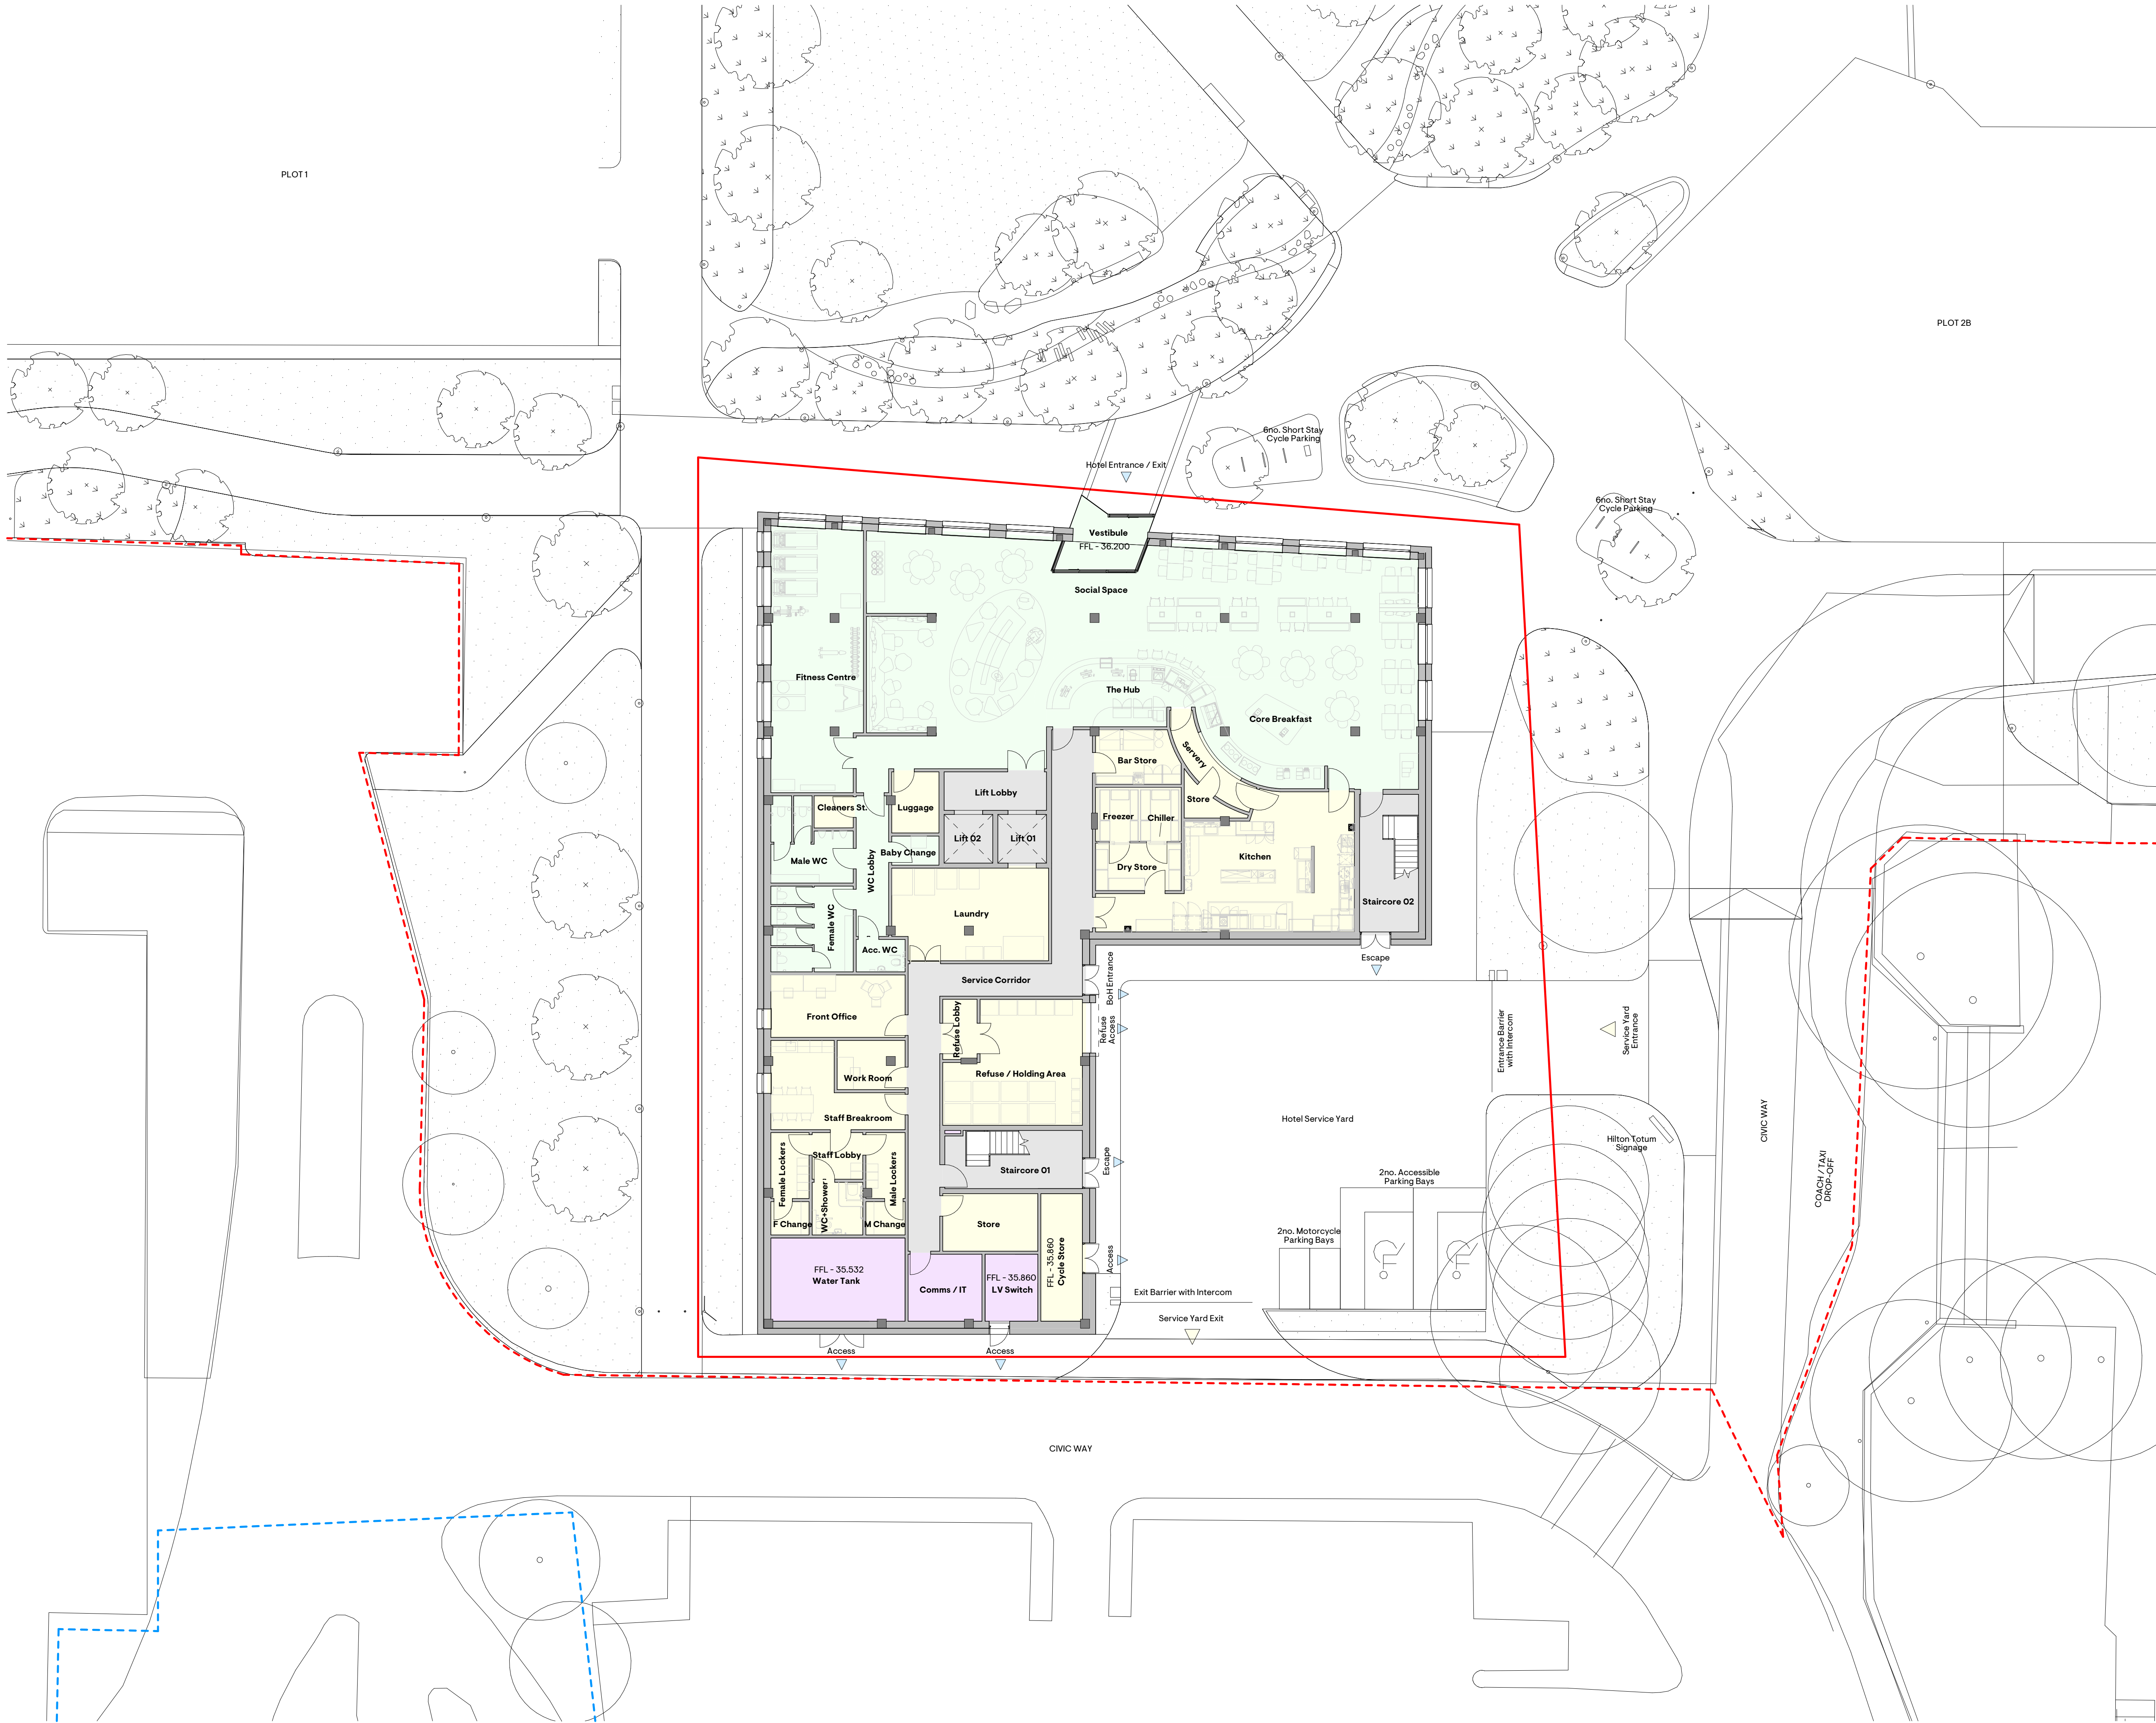


©KKA This design and drawing is the copyright of KKA and may not be reproduced in any form whatsoever without prior written consent. Issue of the drawing does not impart any real or implied copyright license. This drawing must be read in conjunction with all architects, consultants, subcontractors and specialists drawings. Do not scale from this drawing.

Revision Number	Revision Date	Revision Description	Issued by
P01	30.06.25	Planning Draft Issue - For Comment	VB
P02	21.07.25	Planning Issue	VB
P03	24.10.25	Planning Issue	VB
P04	27.11.25	Planning Issue	JS

P04: Scale Bar Amendment.

Boundary Line Key
— Hotel Demise Boundary
- - - Phase 1 Site Boundary
- - - Masterplan Boundary

Room Type Key
Front of House Public Areas
Back of House Operational Areas
Circulation Areas
Building Services Plant / Risers
Hotel Guestrooms

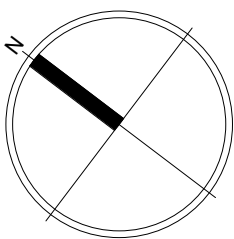

0 3750 7500 mm
SCALE: 1:150

S2 - For Information

contract
Hotel, St Michael's Place, Huyton

drawing
Proposed Site Plan (Planning)



Highpoint,
34 Highfield Street
Liverpool L3 6AA
T: 0151 235 3186
W: kka.studio

drawn	VB	checked	KB	approved	KB
scale	As Indicated @ A1	job no.	4668		
SMP-KKA-HO-00-DR-A-100200					P04