


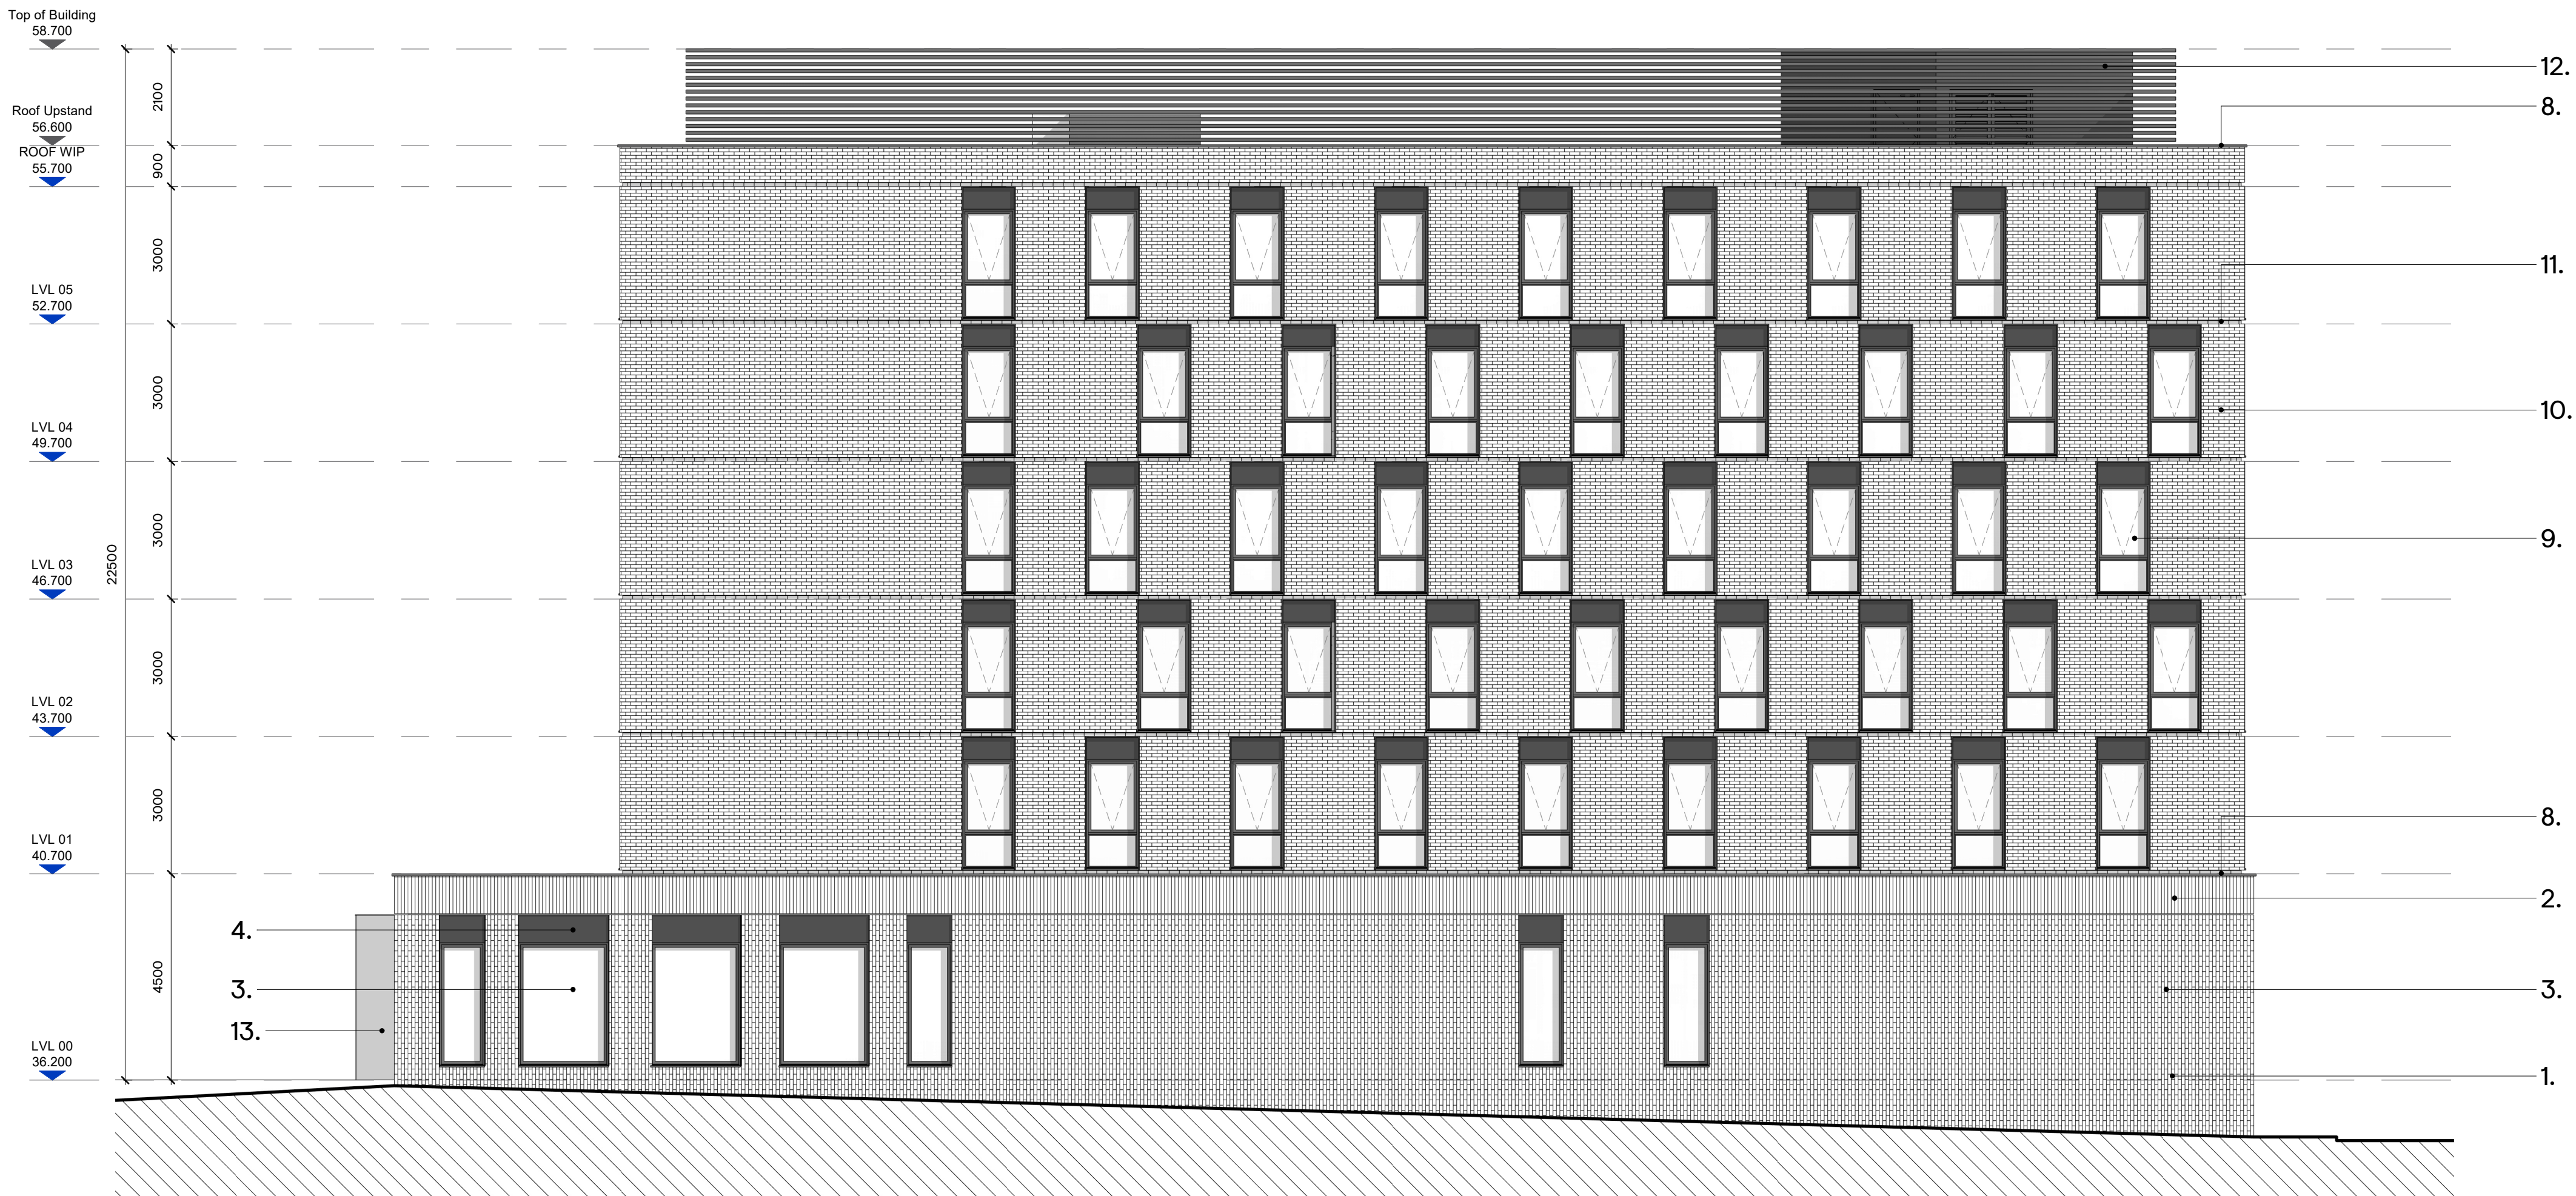

1 South Elevation
Scale - 1 : 100



2 West Elevation
Scale - 1 : 100


©KKA This design and drawing is the copyright of KKA and may not be reproduced in any form whatsoever without prior written consent. Issue of the drawing does not impart any real or implied copyright license. This drawing must be read in conjunction with all architects, consultants, subcontractors and specialists drawings. Do not scale from this drawing.

Revision Number	Revision Date	Revision Description	Issued by
-----------------	---------------	----------------------	-----------

P01	30.06.25	Planning Draft Issue - For Comment	VB
P02	21.07.25	Planning Issue	VB
P03	01.08.25	Planning Issue	VB
P04	24.10.25	Planning Issue	VB
P05	27.11.25	Planning Issue	JS

POS: Scale Bar Amendment.

Location Plan
1:1000

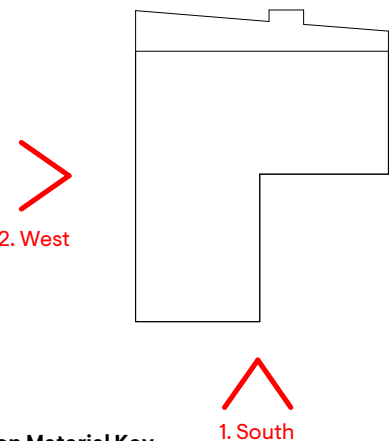

Elevation Material Key

1. Brick (Rotated Running Bond) - Dark Grey
2. Brick (Soldier Course) - Dark Grey
3. Glazing with Aluminium PPC frame with manifestation - Dark Grey
4. Fixed PPC Aluminium Panel - Dark Grey
5. Glazed Sliding Entrance Door with PPC Aluminium Frame and manifestation - Dark Grey
6. External Steel access Doors - Dark Grey
7. External Roller Shutter Doors - Dark Grey
8. Aluminium PPC Parapet Capping - Dark Grey
9. Casement Window with overhead Panel, PPC Surround Frame - Dark Grey
10. Brick (Running Bond) - Colour to be confirmed
11. Brick (Recessed Running Bond) - Colour to be confirmed
12. Aluminium Plant Screening Panels - Dark Grey
13. Pressed Metal Entrance Surround - Colour to be confirmed
14. Aluminium Cladding - Dark Grey
15. Indicative Illuminated Hotel Signage Location (dashed blue outline)

0 2500 5000
SCALE: 1:100

S2 - For Information

contract
Hotel, St Michael's Place, Huyton

drawing
GA Elevations - South & West
(Planning)



Highpoint,
34 Highfield Street
Liverpool L3 6AA
T: 0151 235 3188
W: kka.studio

drawn	VB	checked	KB	approved	KB
scale	As Indicated @ A1	job no.	4668		
SMP-KKA-HO-ZZ-DR-A-110300					P05